



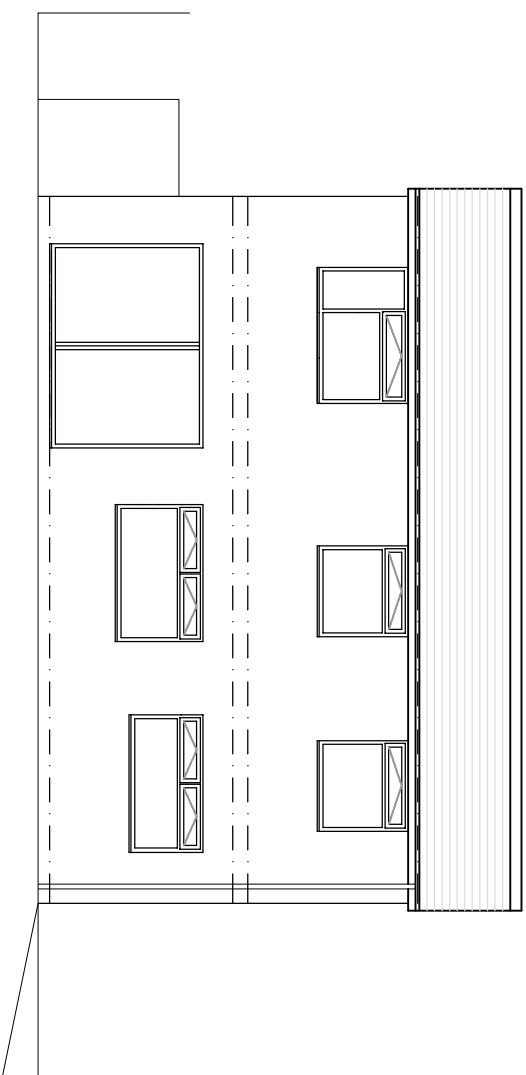

Existing boarding to be removed.

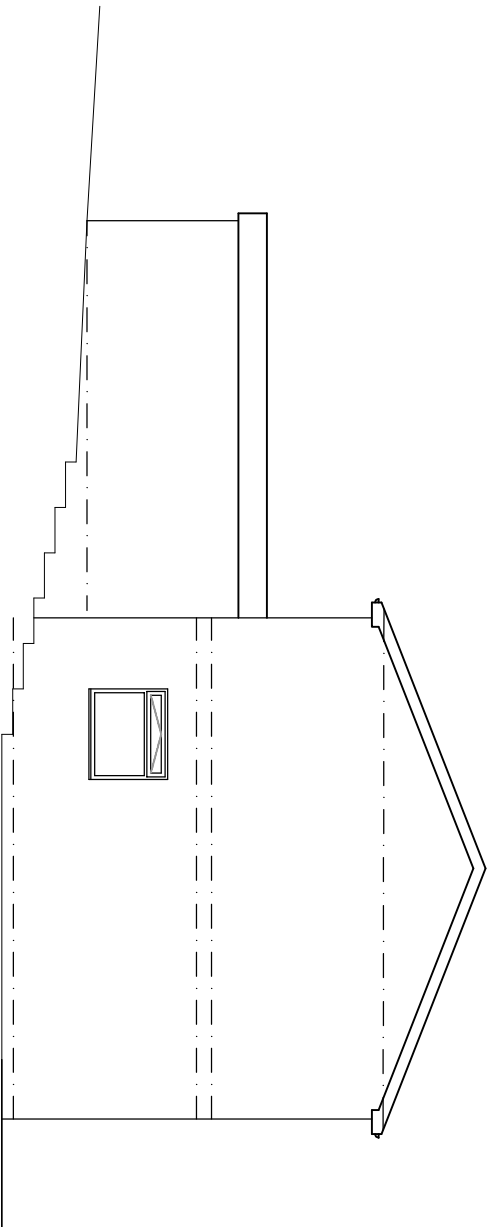

Architectural floor plan of a building. The plan shows a central corridor with a door at each end. To the left of the corridor are several rooms, including a large room with a grid of smaller rooms and a room with a large window. To the right of the corridor is a large room with a large window and a door. A callout line points to a room on the right side of the plan, with the text "Boarding to be" and "d." visible.


FRONT ELEVATION 1:100




REAR ELEVATION PHOTO.



FRONT ELEVATION PHOTO.

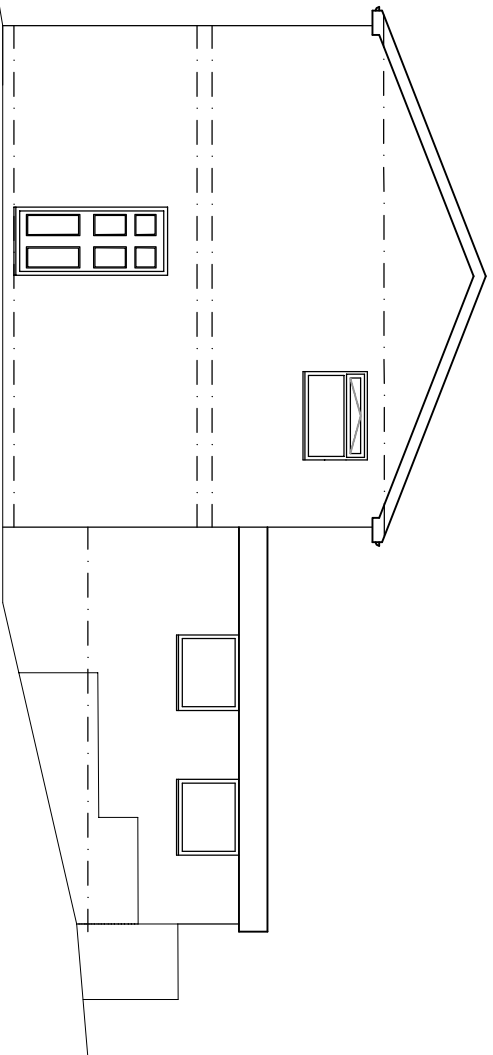


SIDE ELEVATION 1:100

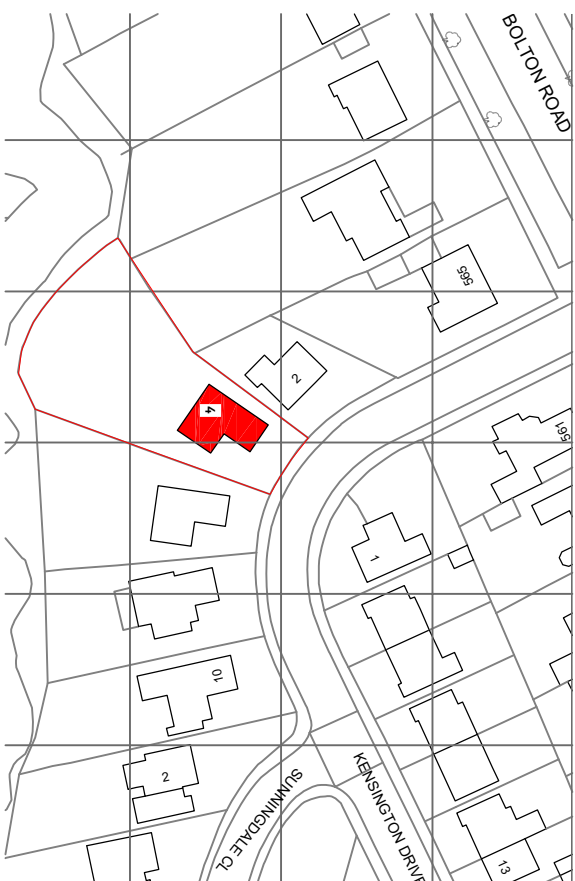

LOCATION PLAN 1:1250

1	2	3	4	5
6	7	8	9	10
11	12	13	14	15
16	17	18	19	20
21	22	23	24	25
26	27	28	29	30
31	32	33	34	35
36	37	38	39	40
41	42	43	44	45
46	47	48	49	50
51	52	53	54	55
56	57	58	59	60
61	62	63	64	65
66	67	68	69	70
71	72	73	74	75
76	77	78	79	80
81	82	83	84	85
86	87	88	89	90
91	92	93	94	95
96	97	98	99	100

 

MR & MRS LEE, 4 KENSINGTON
DRIVE, BURY, BL82DE.

project
**1&2 STOREY REAR/SIDE
EXTENSION & PORCH**

status	Planning+Building Reg
--------	-----------------------

EXISTING ELEVATIONS
+LOCATION PLAN

drawn by	DD.	date	AUC 20
----------	-----	------	--------

scale 1:100@A3

20-07-04 02. 16V.

TECH:D LTD

NOTES / KEY:

This drawing is ©TECH.D Ltd and is not to be copied, reproduced or re-distributed either in whole or in part without the prior permission of the originator. The originator shall have no responsibility for any liability, loss, cost, damage or expense arising from or relating to any use of this document other than for its intended purpose on this project. This drawing shall be read in conjunction with all other relevant drawings, specifications and associated documentation. Any discrepancies, errors or omissions are to be reported to the originator before proceeding with work. This drawing is for Local Authority submission only. The client is to seek approval from the land freeholder and all parties who may have an interest in the land. All materials shall be suitable for their purpose and installed in strict accordance with the manufacturers instructions. All workmanship and materials to comply with Building regulations, British standards, Codes of practice and NHBC requirements where relevant. The contractor is to comply with the CDM regulations. All dimensions are to be checked on site by the contractor prior to proceeding with any work.