


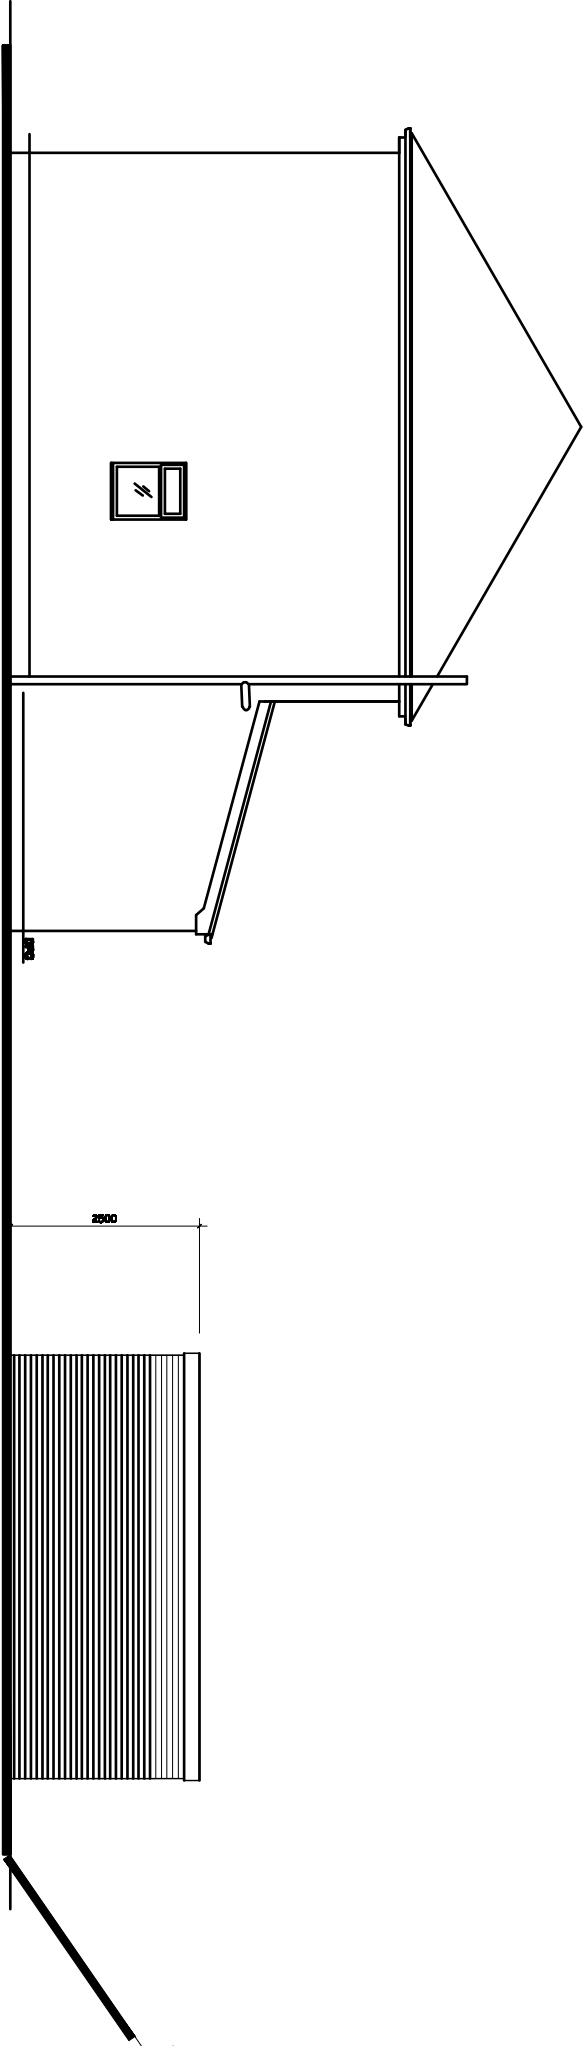


 

PROPOSED SIDE ELEVATION.
Minimum 1.0m From Boundary.

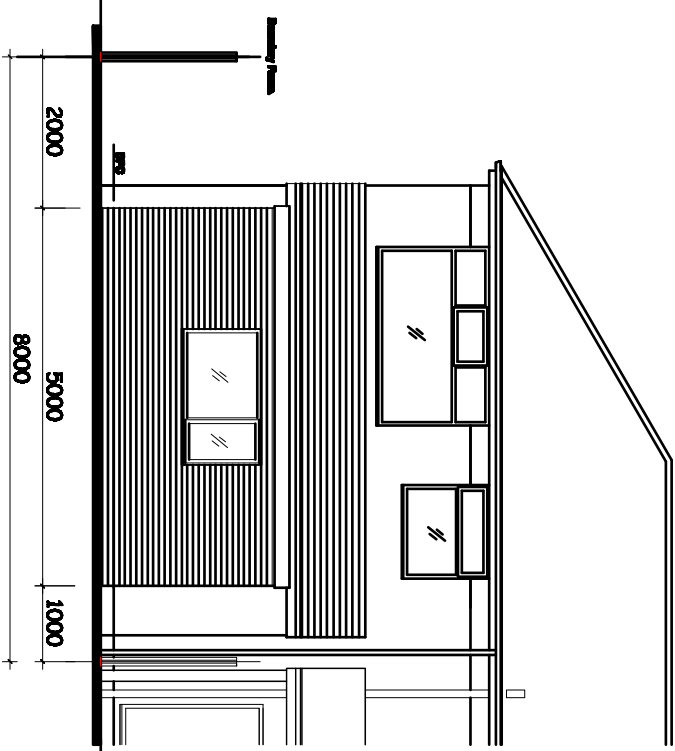

PROPOSED REAR ELEVATION.

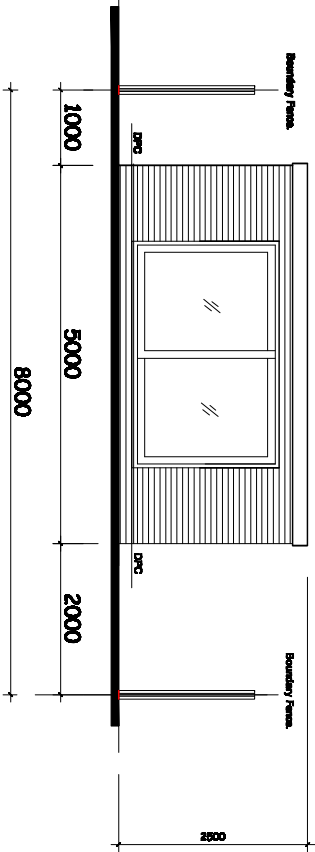

Revision A - Roof & Location Amended - 7th March 2025	Title : LAWFUL CERTIFICATE FOR PROPOSED OUTBUILDING IN REAR GARDEN.	Project : 11, PENNANT DRIVE, PRESTWICH, MANCHESTER, M26 3BT	MTC Designs 51 Essex Drive Bardon IL2 6TB T: 01204 418714 M: 07760220914 Email: info@mtcdesigns.co.uk Scale 1:100 @ A3 Date: December 2024. Drawing No: LC01A
---	---	---	---