

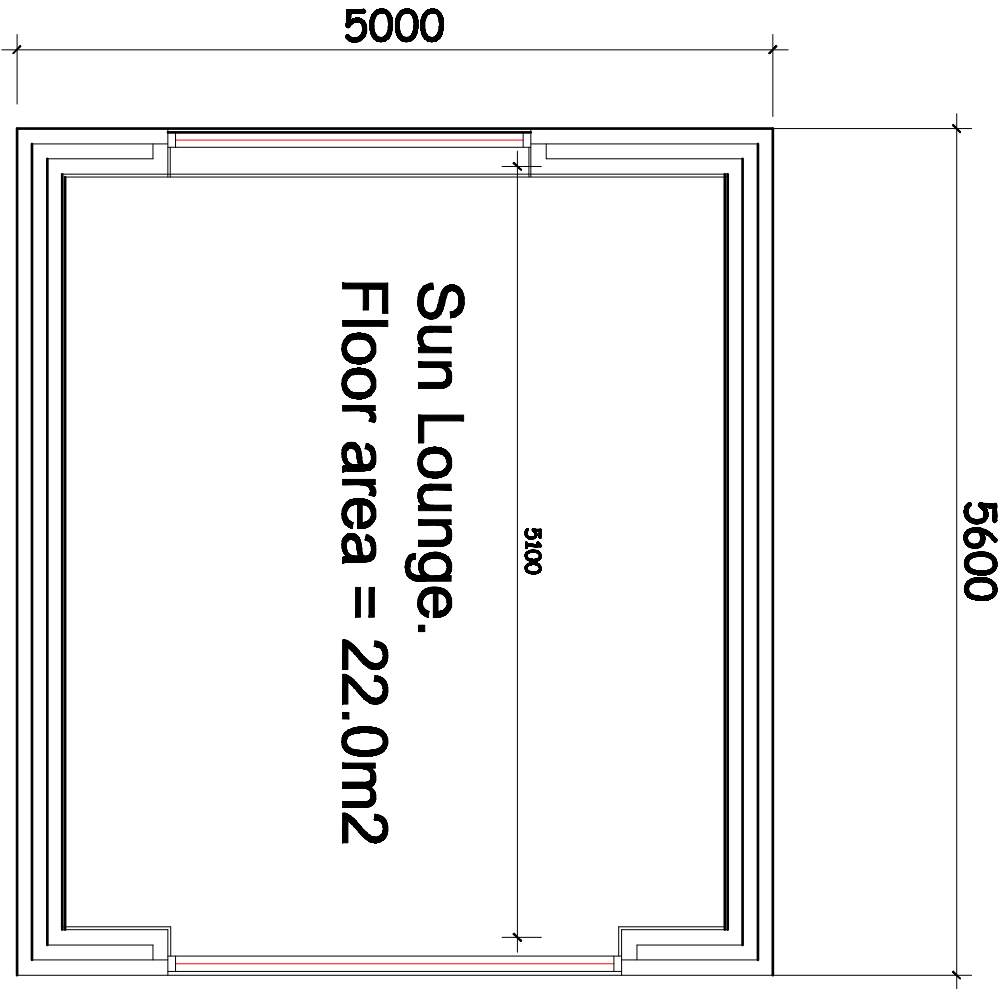


 

PROPOSED GROUND FLOOR PLAN.

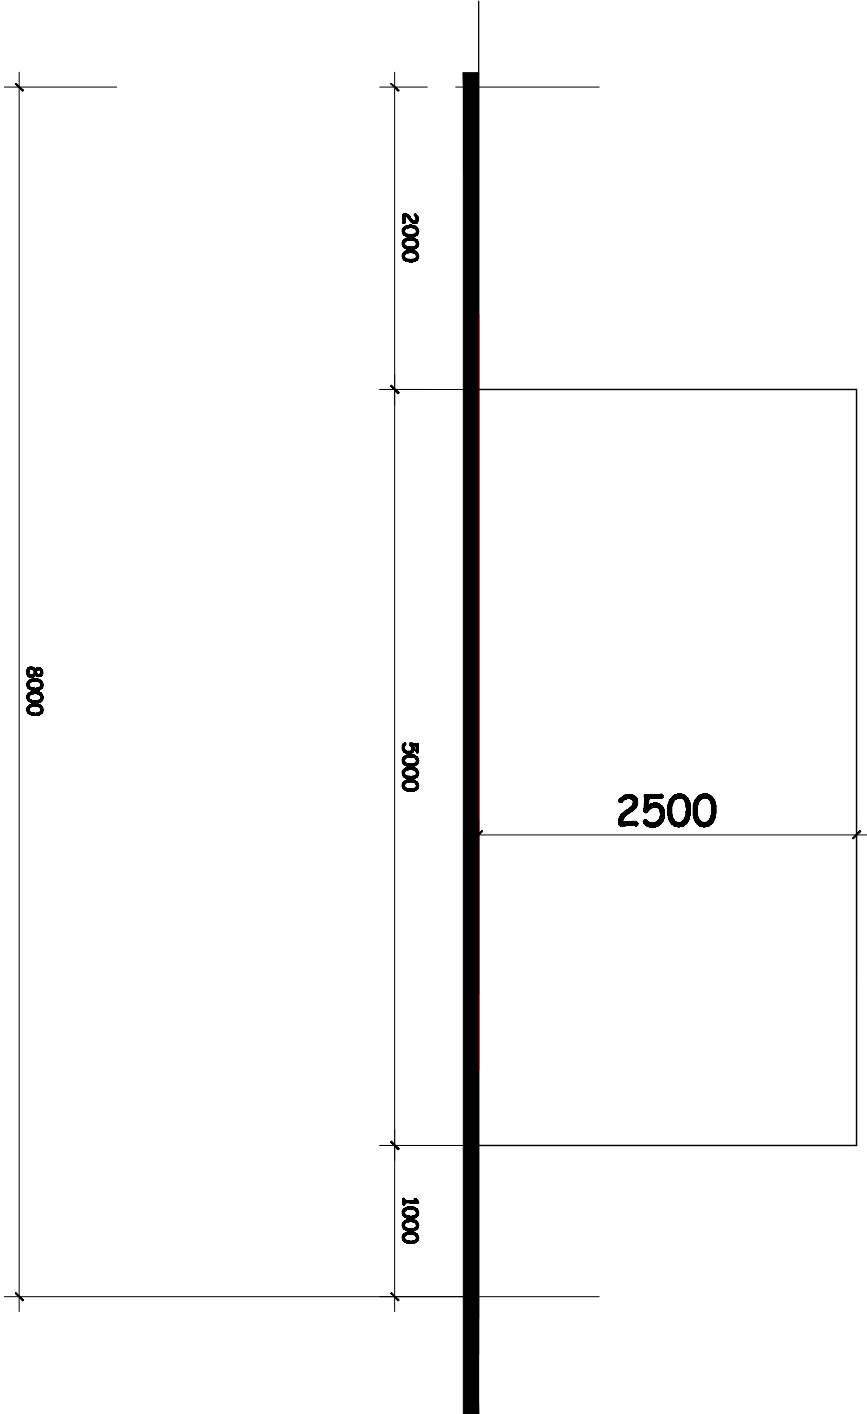

PROPOSED SETOUT.

Revisions: A - Roof & Location Amended - 7th March 2025	Title: LAWFUL CERTIFICATE FOR PROPOSED OUT BUILDING IN REAR GARDEN.	Project: 11, PENNANT DRIVE, PRESTWICH, MANCHESTER, M25 3BT	MTC Designs Scale: 1:50 @ A3 Date: December 2024. 31 Eckard Drive Bolton BL2 6TB T: 01204 418714 M: 0770020514 Email: info@mtcdesigns.co.uk Drawing No: LC03A
---	---	--	---