
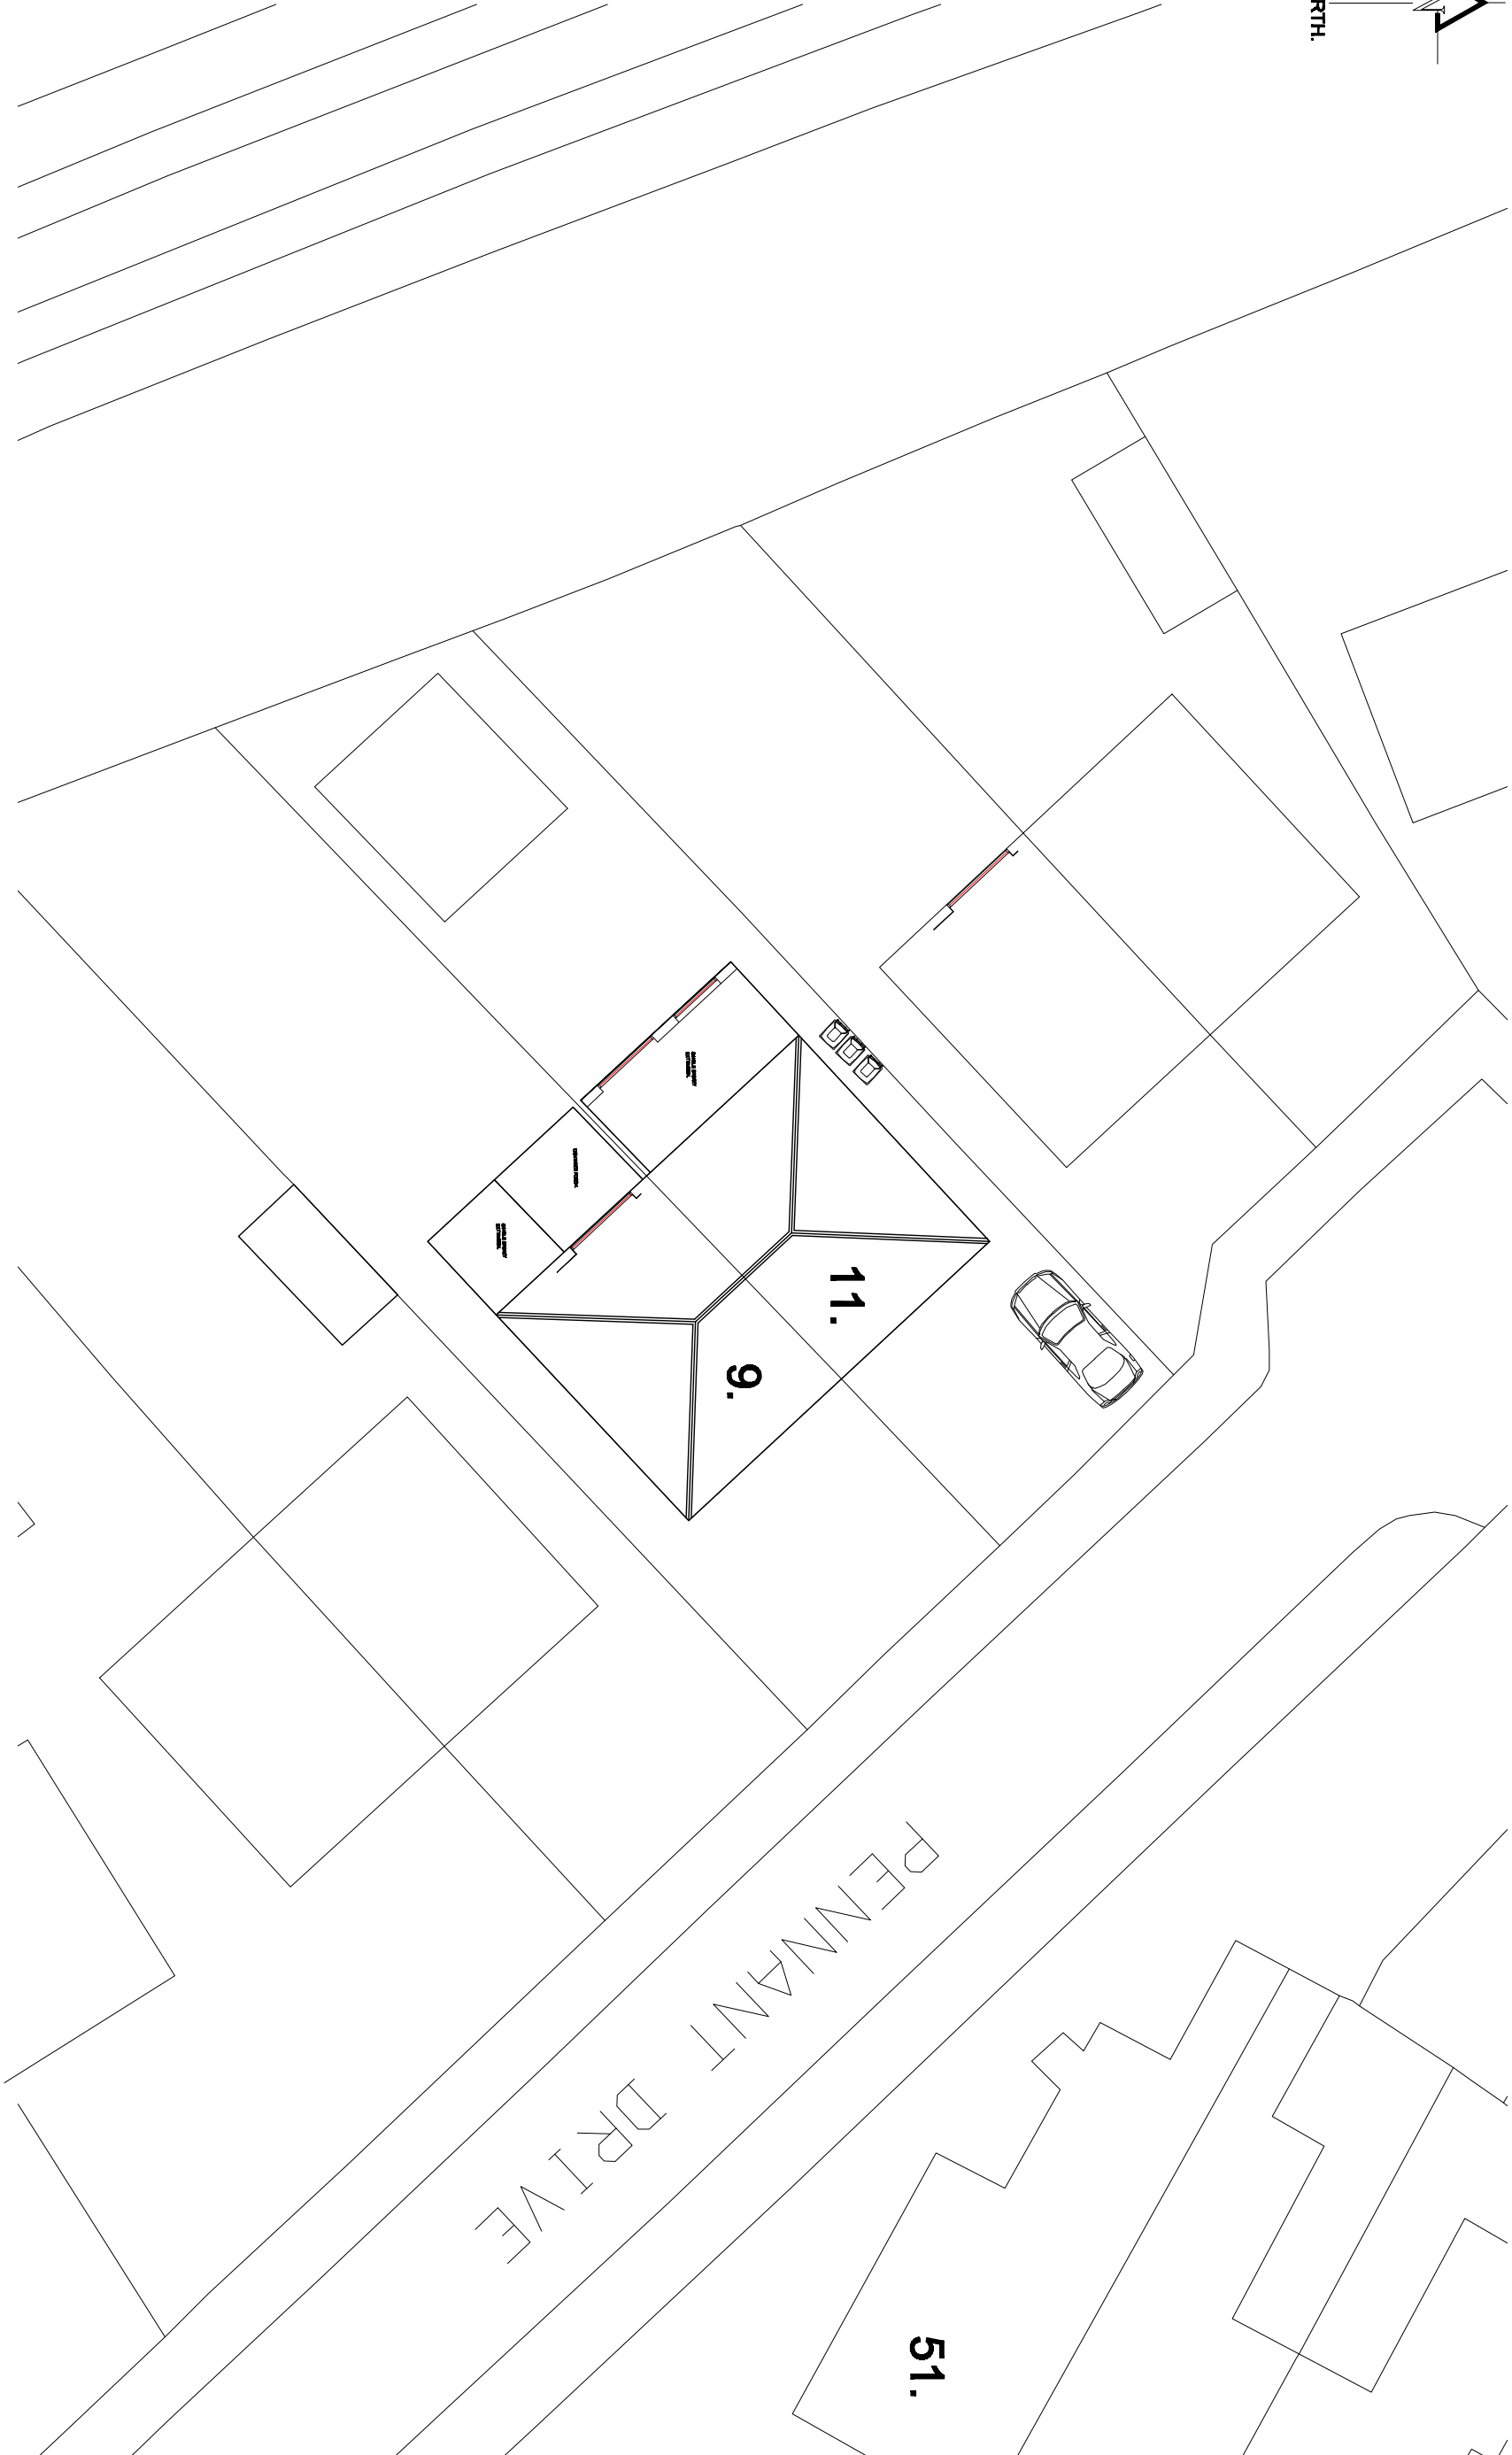


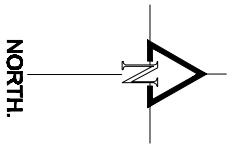

PROPOSED SITE PLAN.

Revision. A - Roof & Location Amended - 7th March 2025

Title :
LAWFUL CERTIFICATE FOR PROPOSED OUT BUILDING
IN REAR GARDEN.

Project : 11, PENNANT DRIVE,
PRESTWICH,
MANCHESTER.
M25 3BT

MTC Designs

Scale: 1:200 @ A3
Date: December 2024.

31 Exford Drive Bolton BL2 8TB
T: 01204 418714 M: 0770826514
Email: michaelcoun@bt.com

Drawing No: **LC05A**