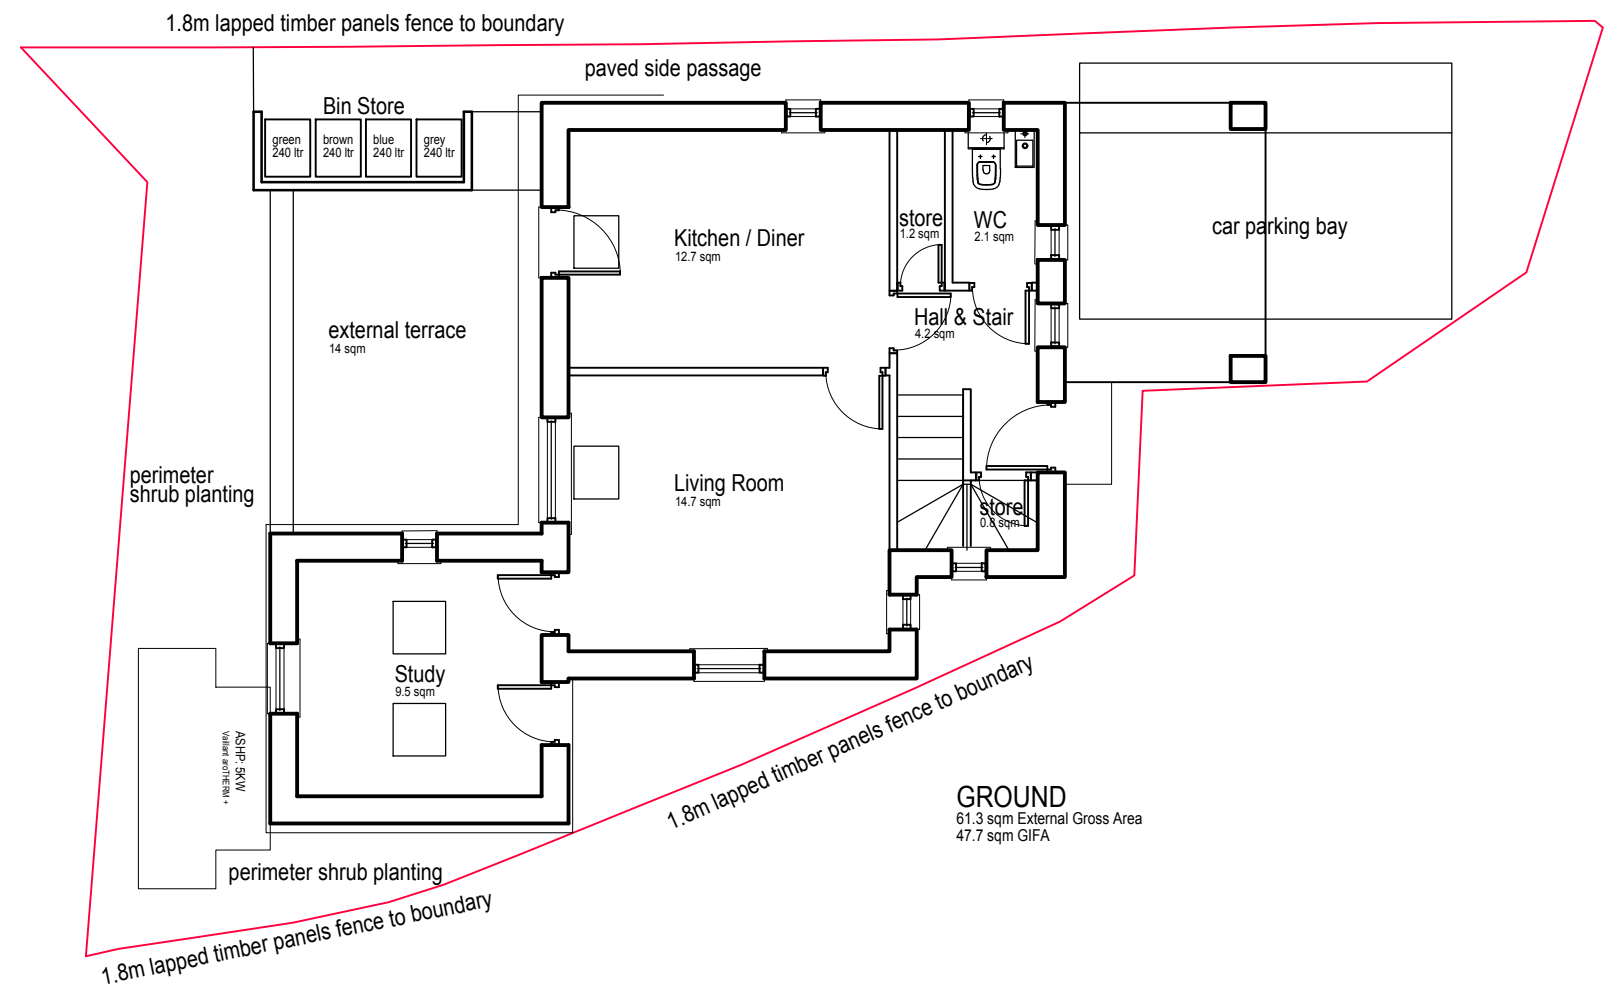
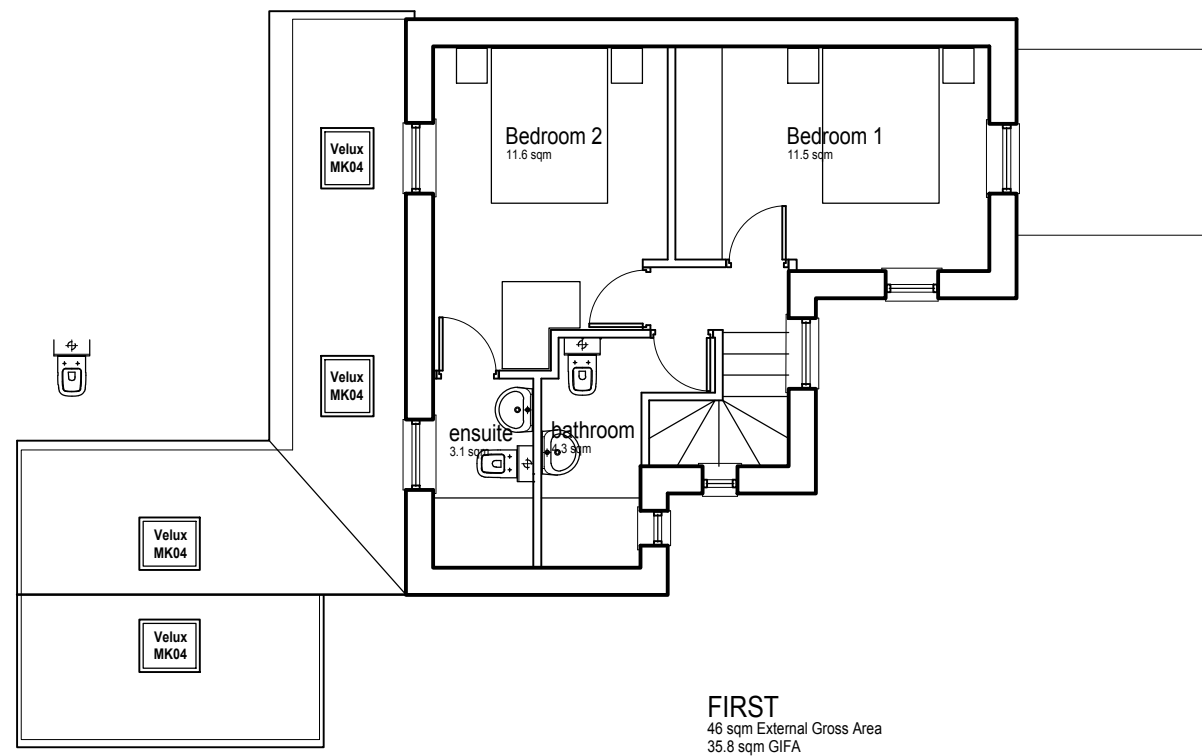
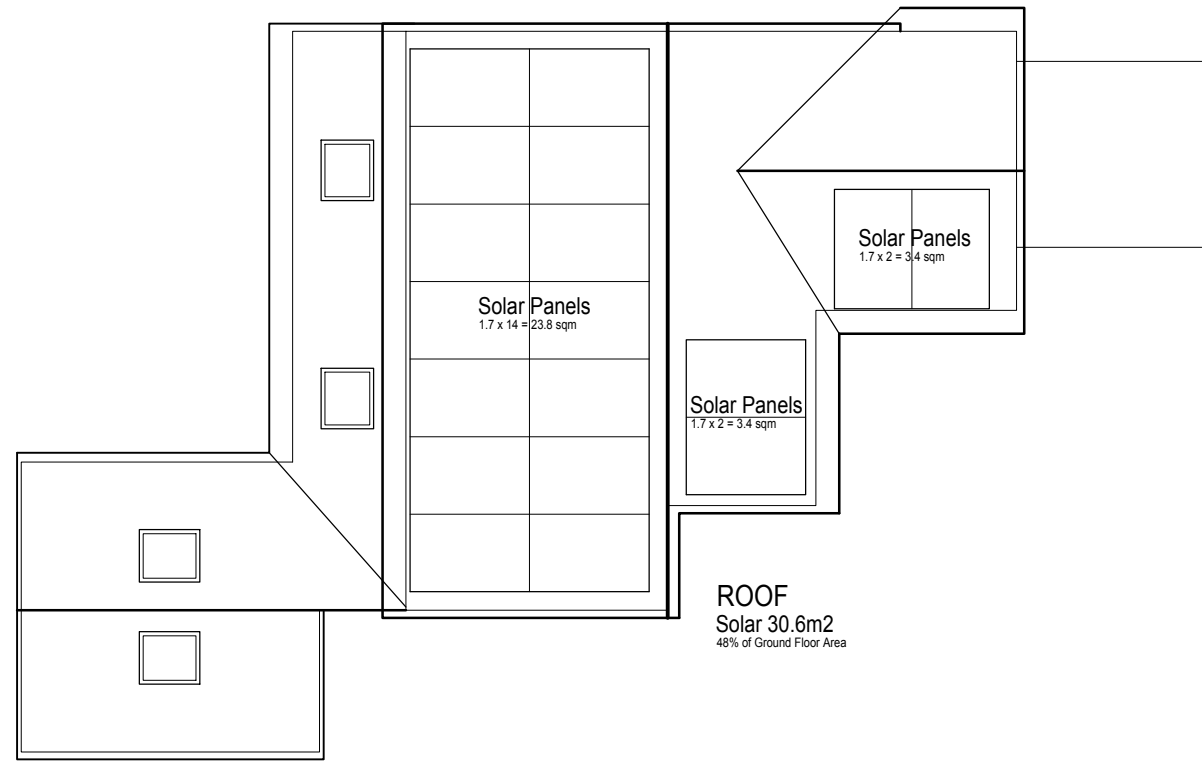


WHEATFIELD CLOSE

MATERIALS

Roof
Red concrete pantile roof to match adjacent properties.

Walls
Sandy red facing brick to match adjacent properties.

Windows & Doors
White UPVC.

Fascia Boards
Self finished off-white composite board or treated timber with off-white gloss paint finish.

Rainwater Goods
Black UPVC.

Boundary Fencing
Horizontal lapped timber panels.

D Solar indicated on Roof Plan and ASHP indicated on Ground Floor plan. Floor plans further refined. 07.04.26

C Site boundary corrected, study area revised at ground floor. 13.08.25

B Bin store, garden layout and fencing annotation added. 03.04.24

A Planning submission. 15.02.24

CLIENT
Haleem Enterprises Ltd

PROJECT
Detached House

LOCATION
**Land adjacent to
26 Wheatfield Close
BL9 6XD**

DRAWING TITLE
**Proposed
Ground & First Floor
and Roof Plan**

Scale@A1
1:100

Status
PA

Project Ref. Drawing No.
2230 PL01

Rev.
D