




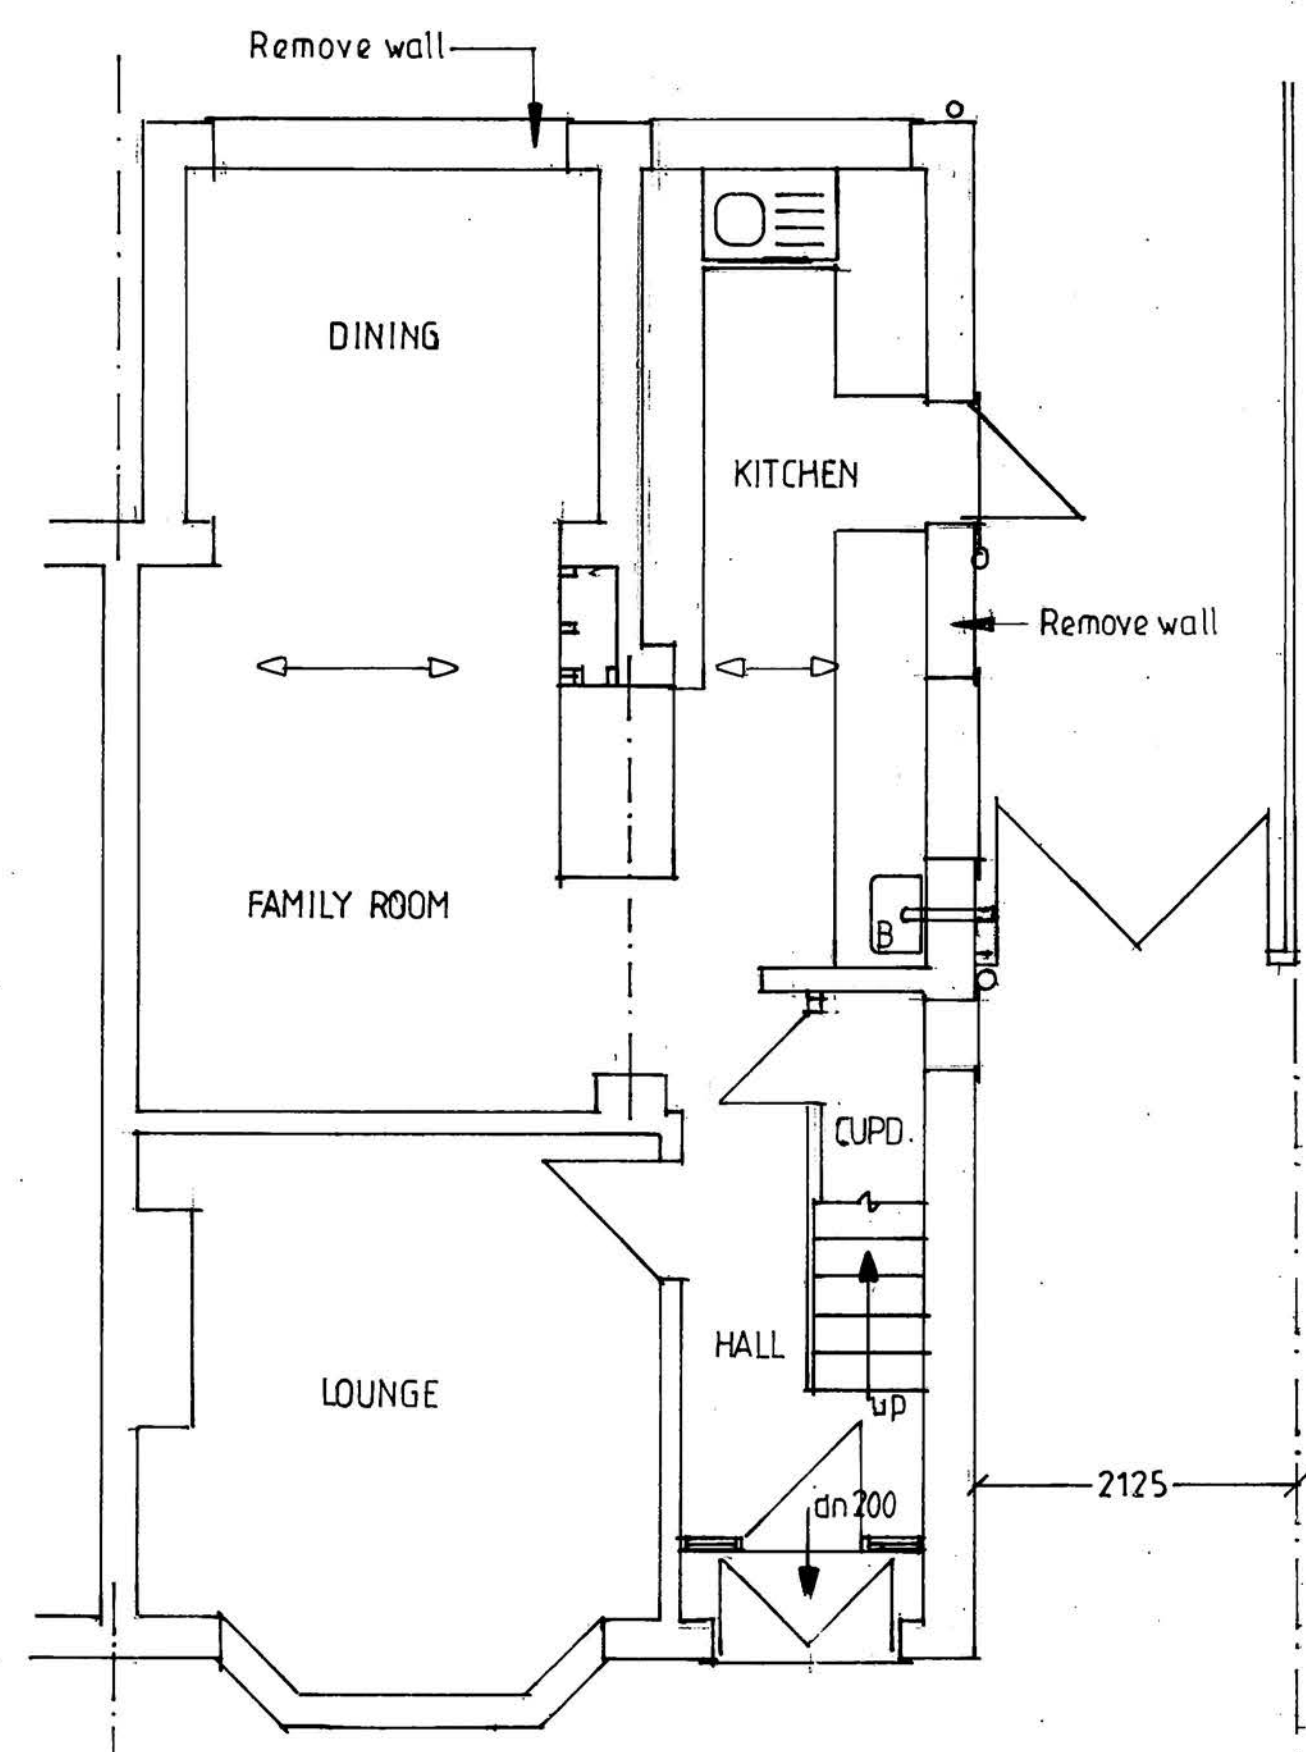


GROUND FLOOR PLAN

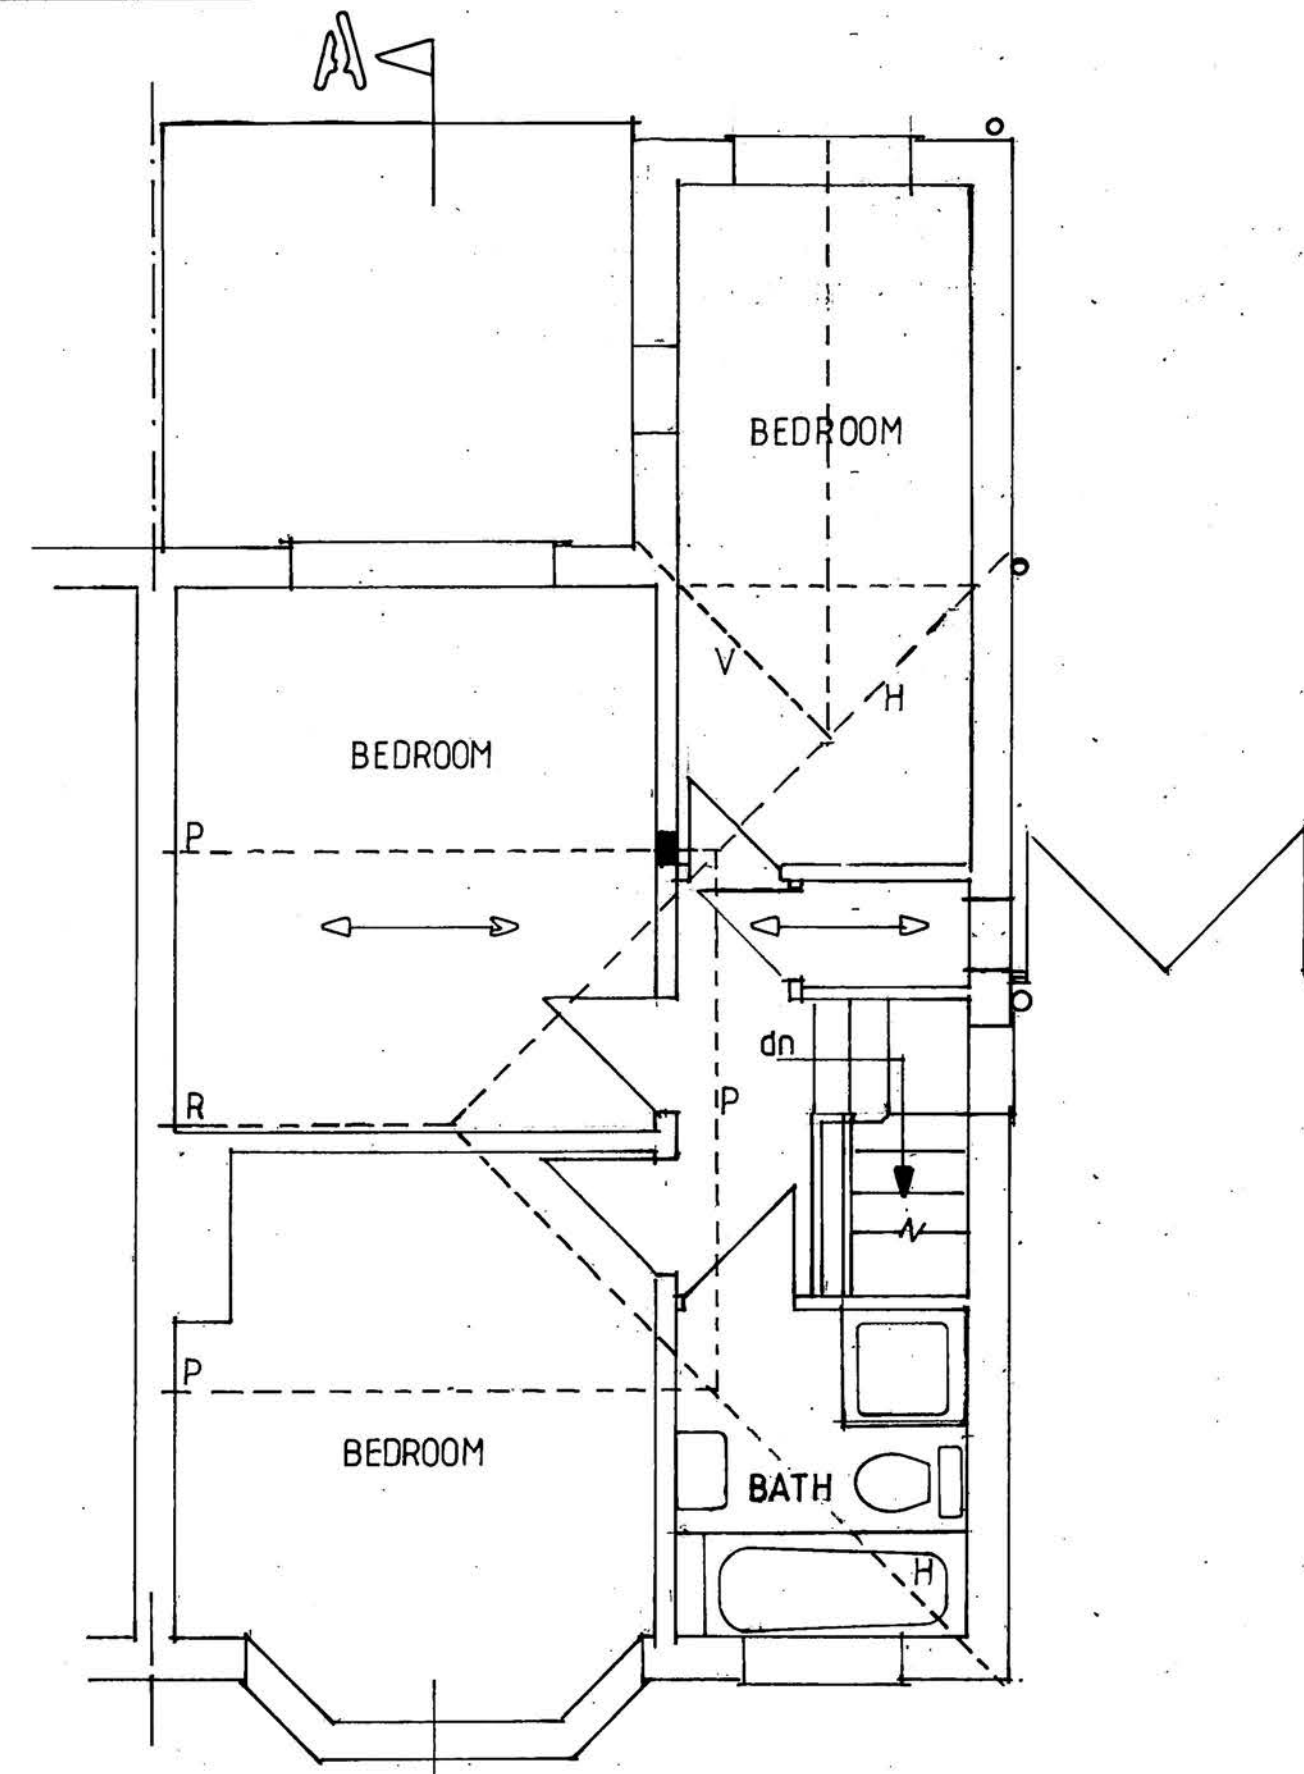


FIRST FLOOR PLAN

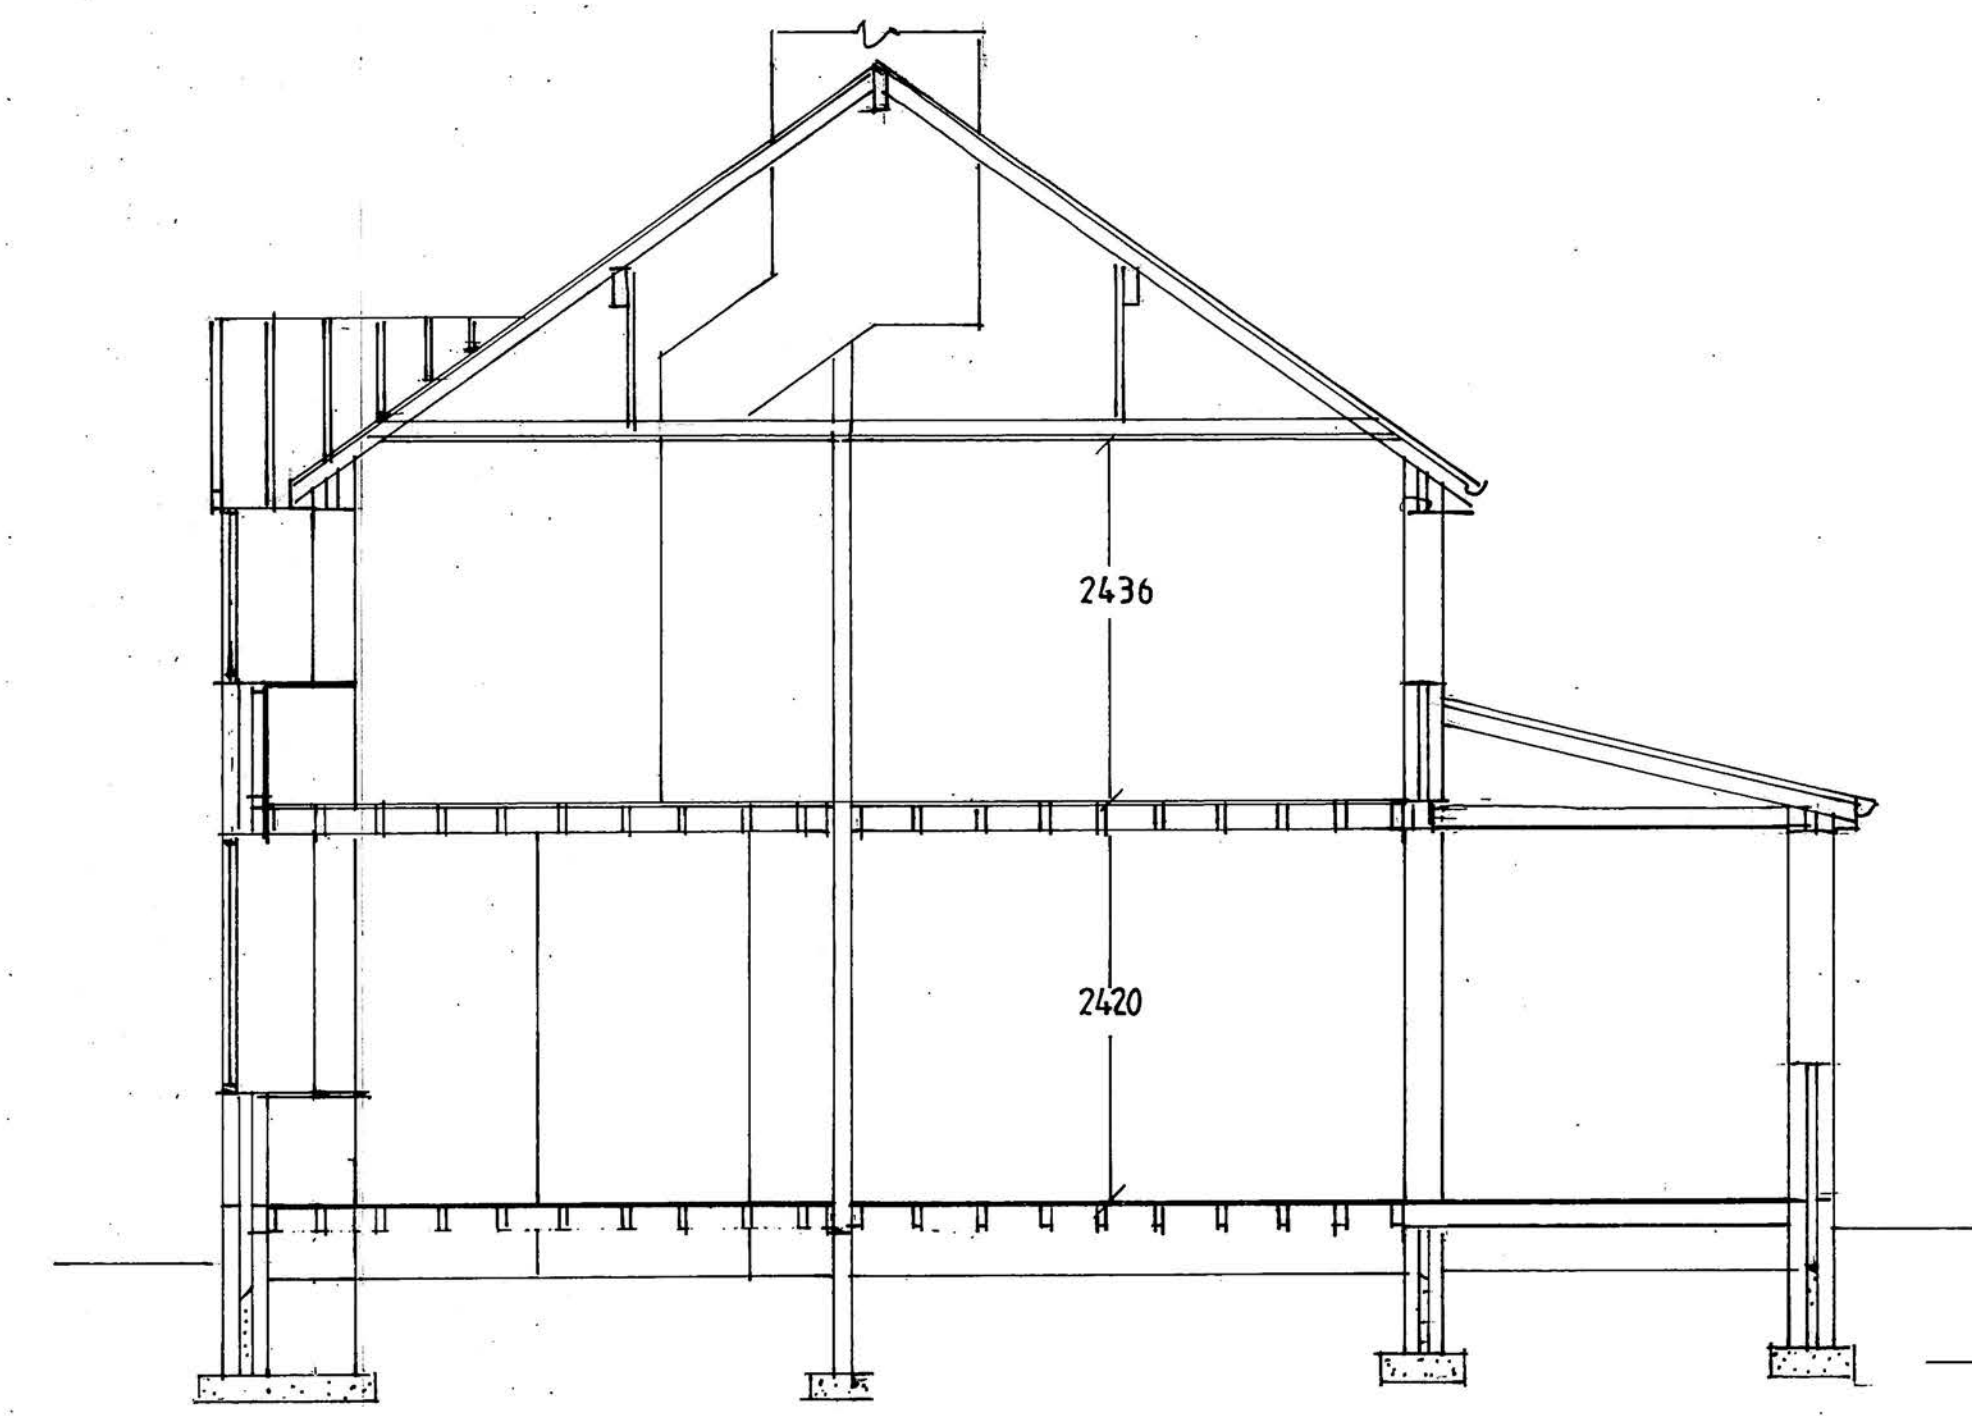


SECTION A-A

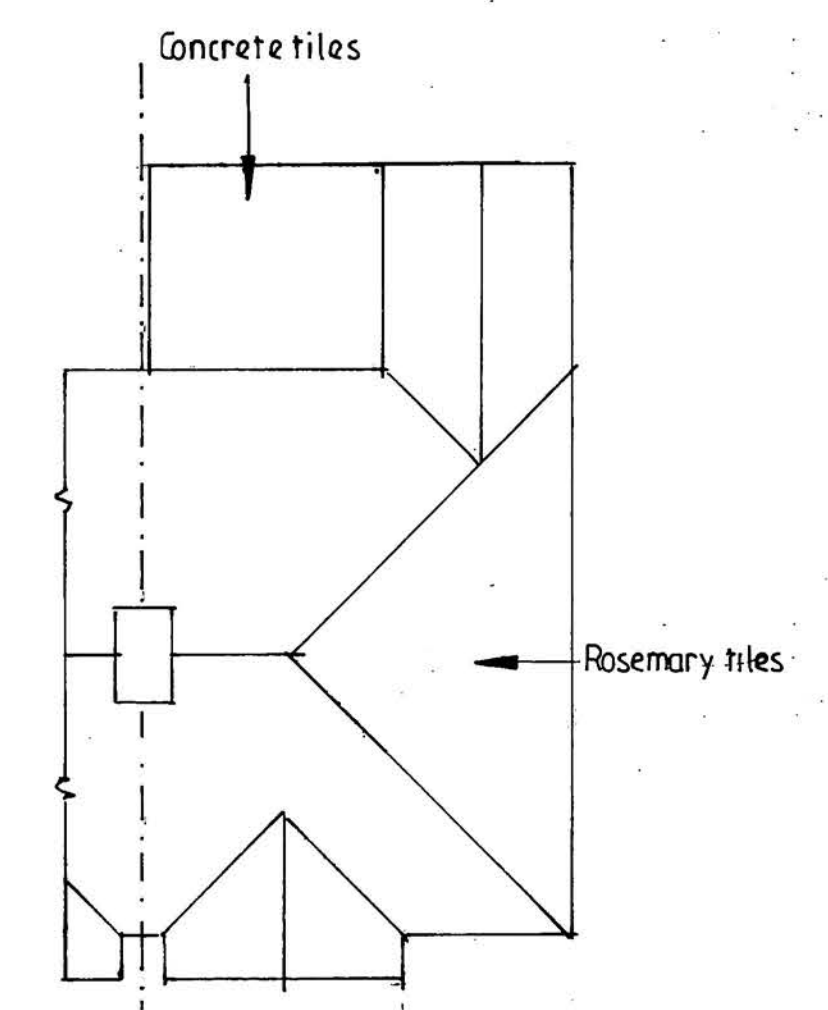


ROOF PLAN 1:100

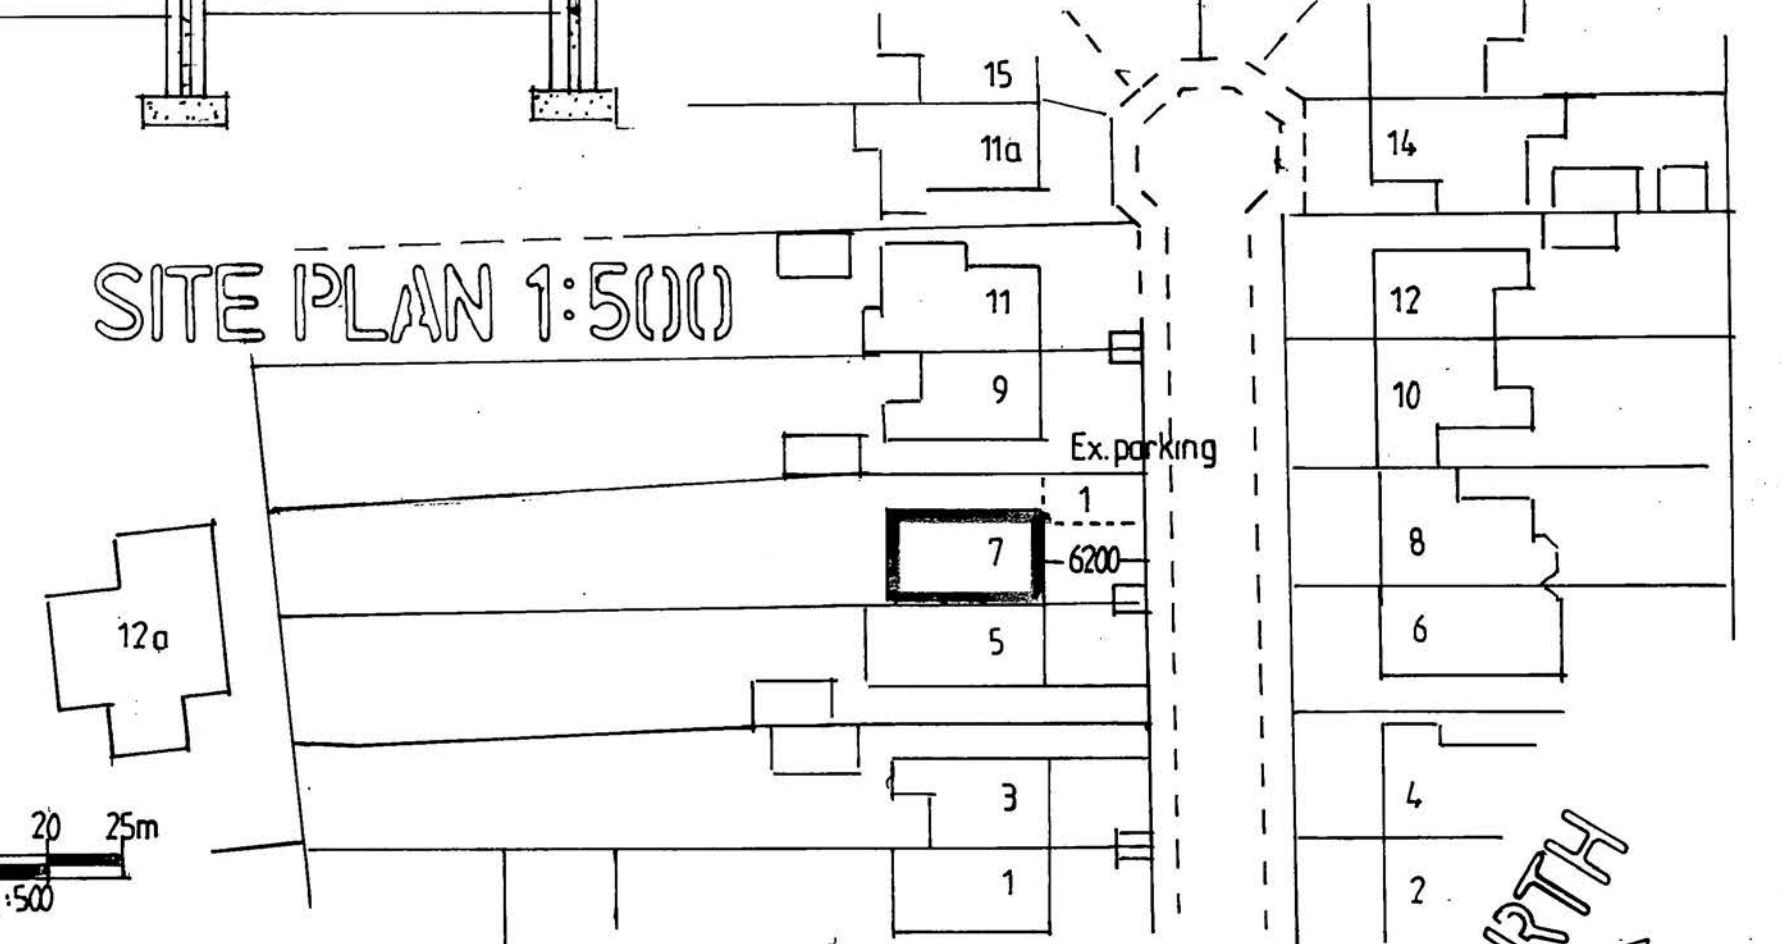


SITE PLAN 1:500

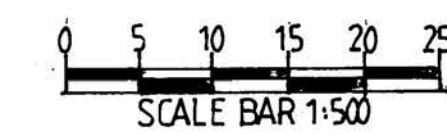


SCALE BAR 1:500

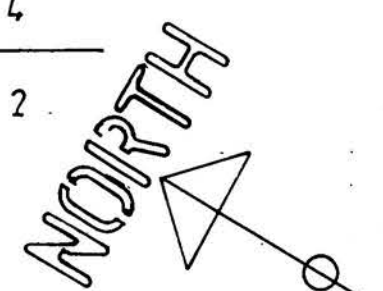


EXISTING FLOOR PLANS, ELEVATIONS AND SECTION

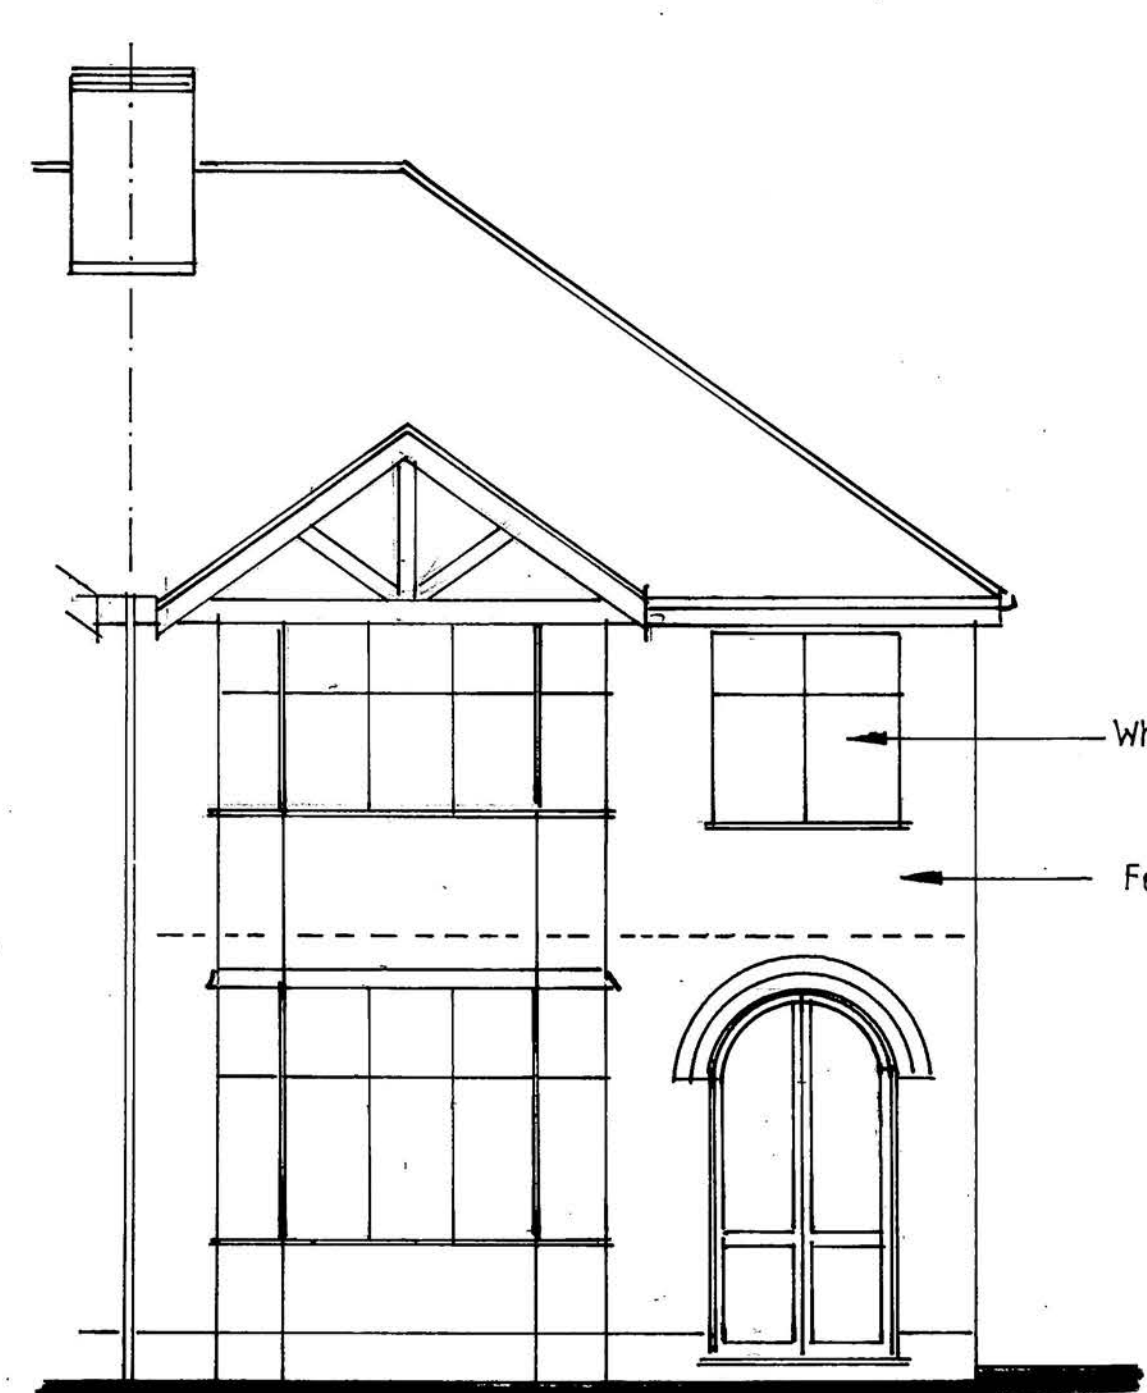

FRONT ELEVATION

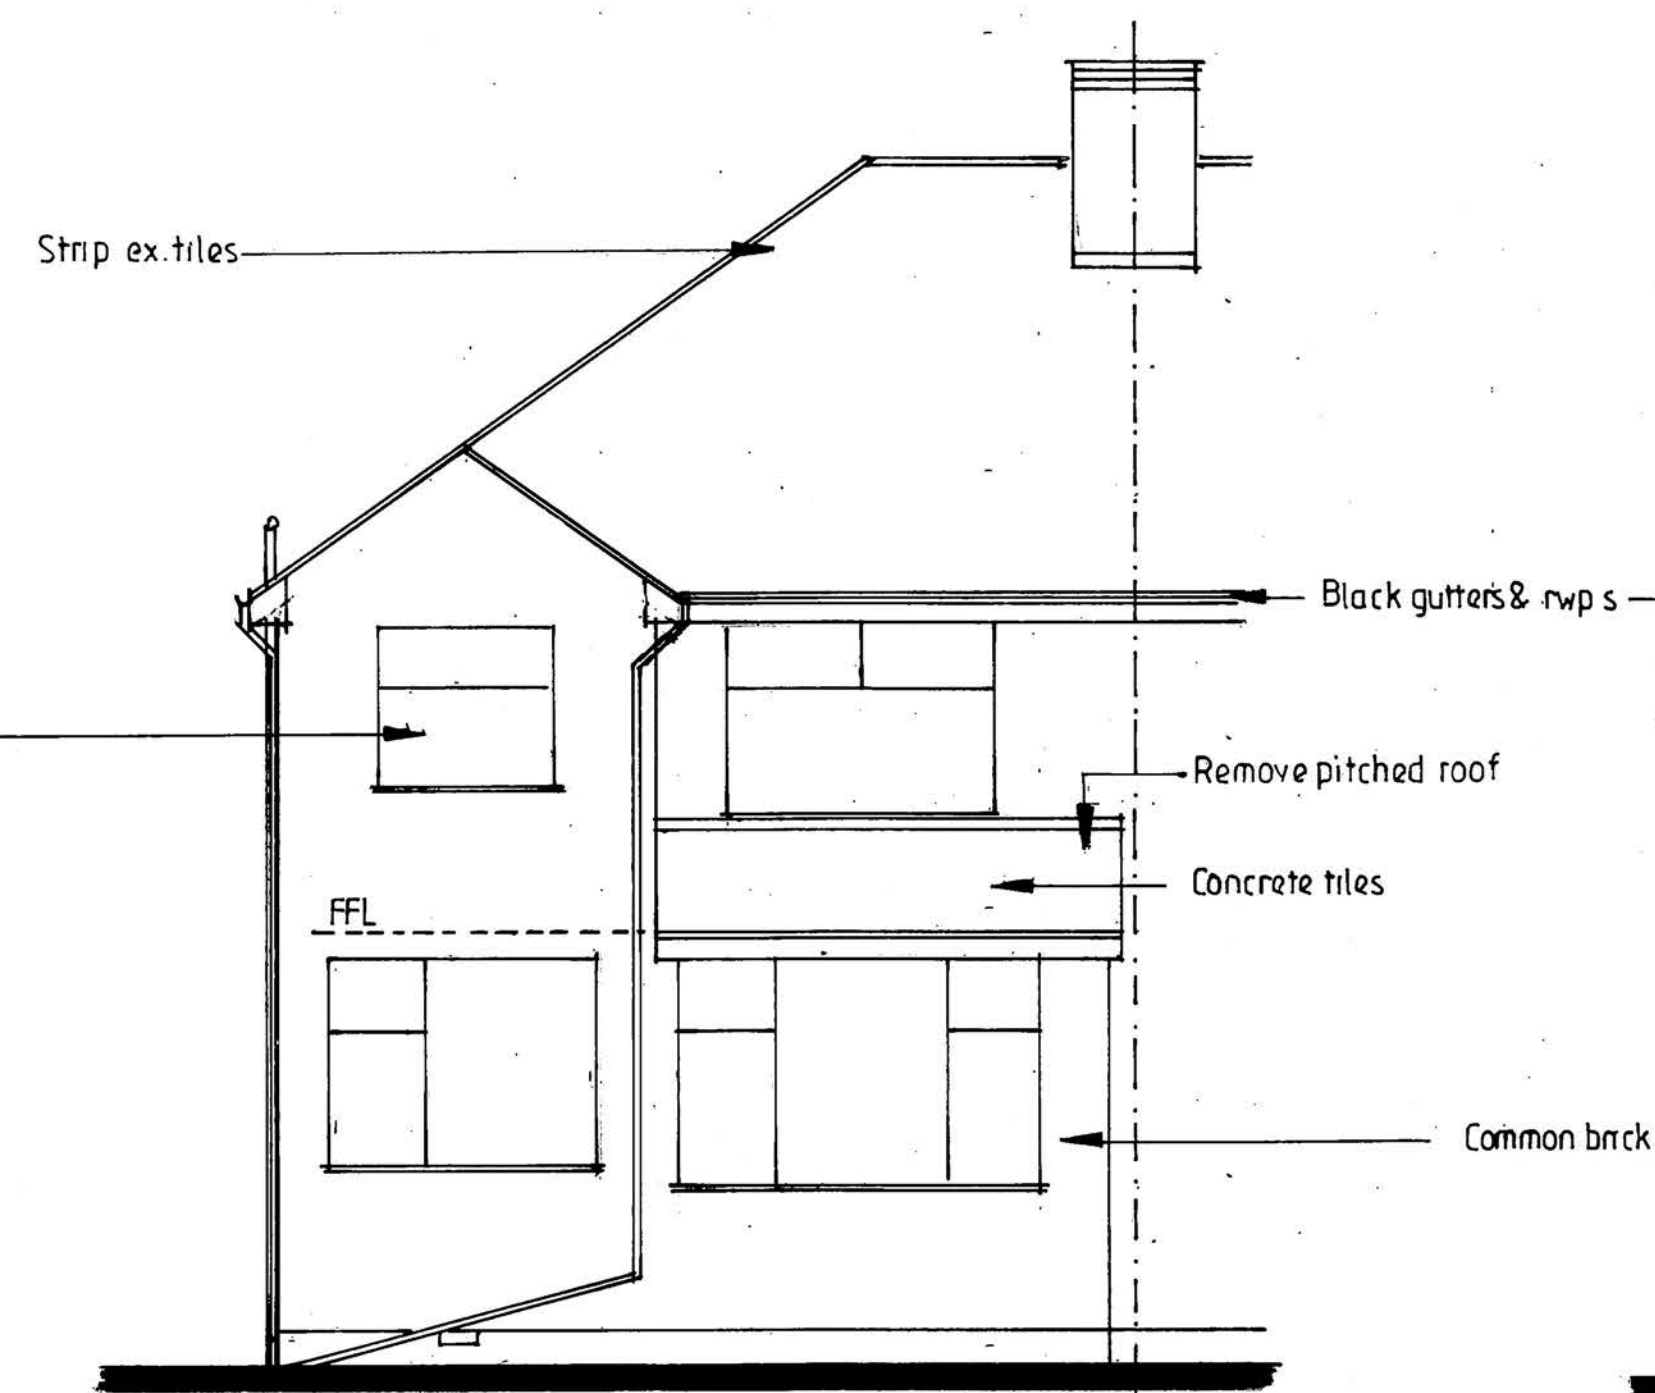

REAR ELEVATION

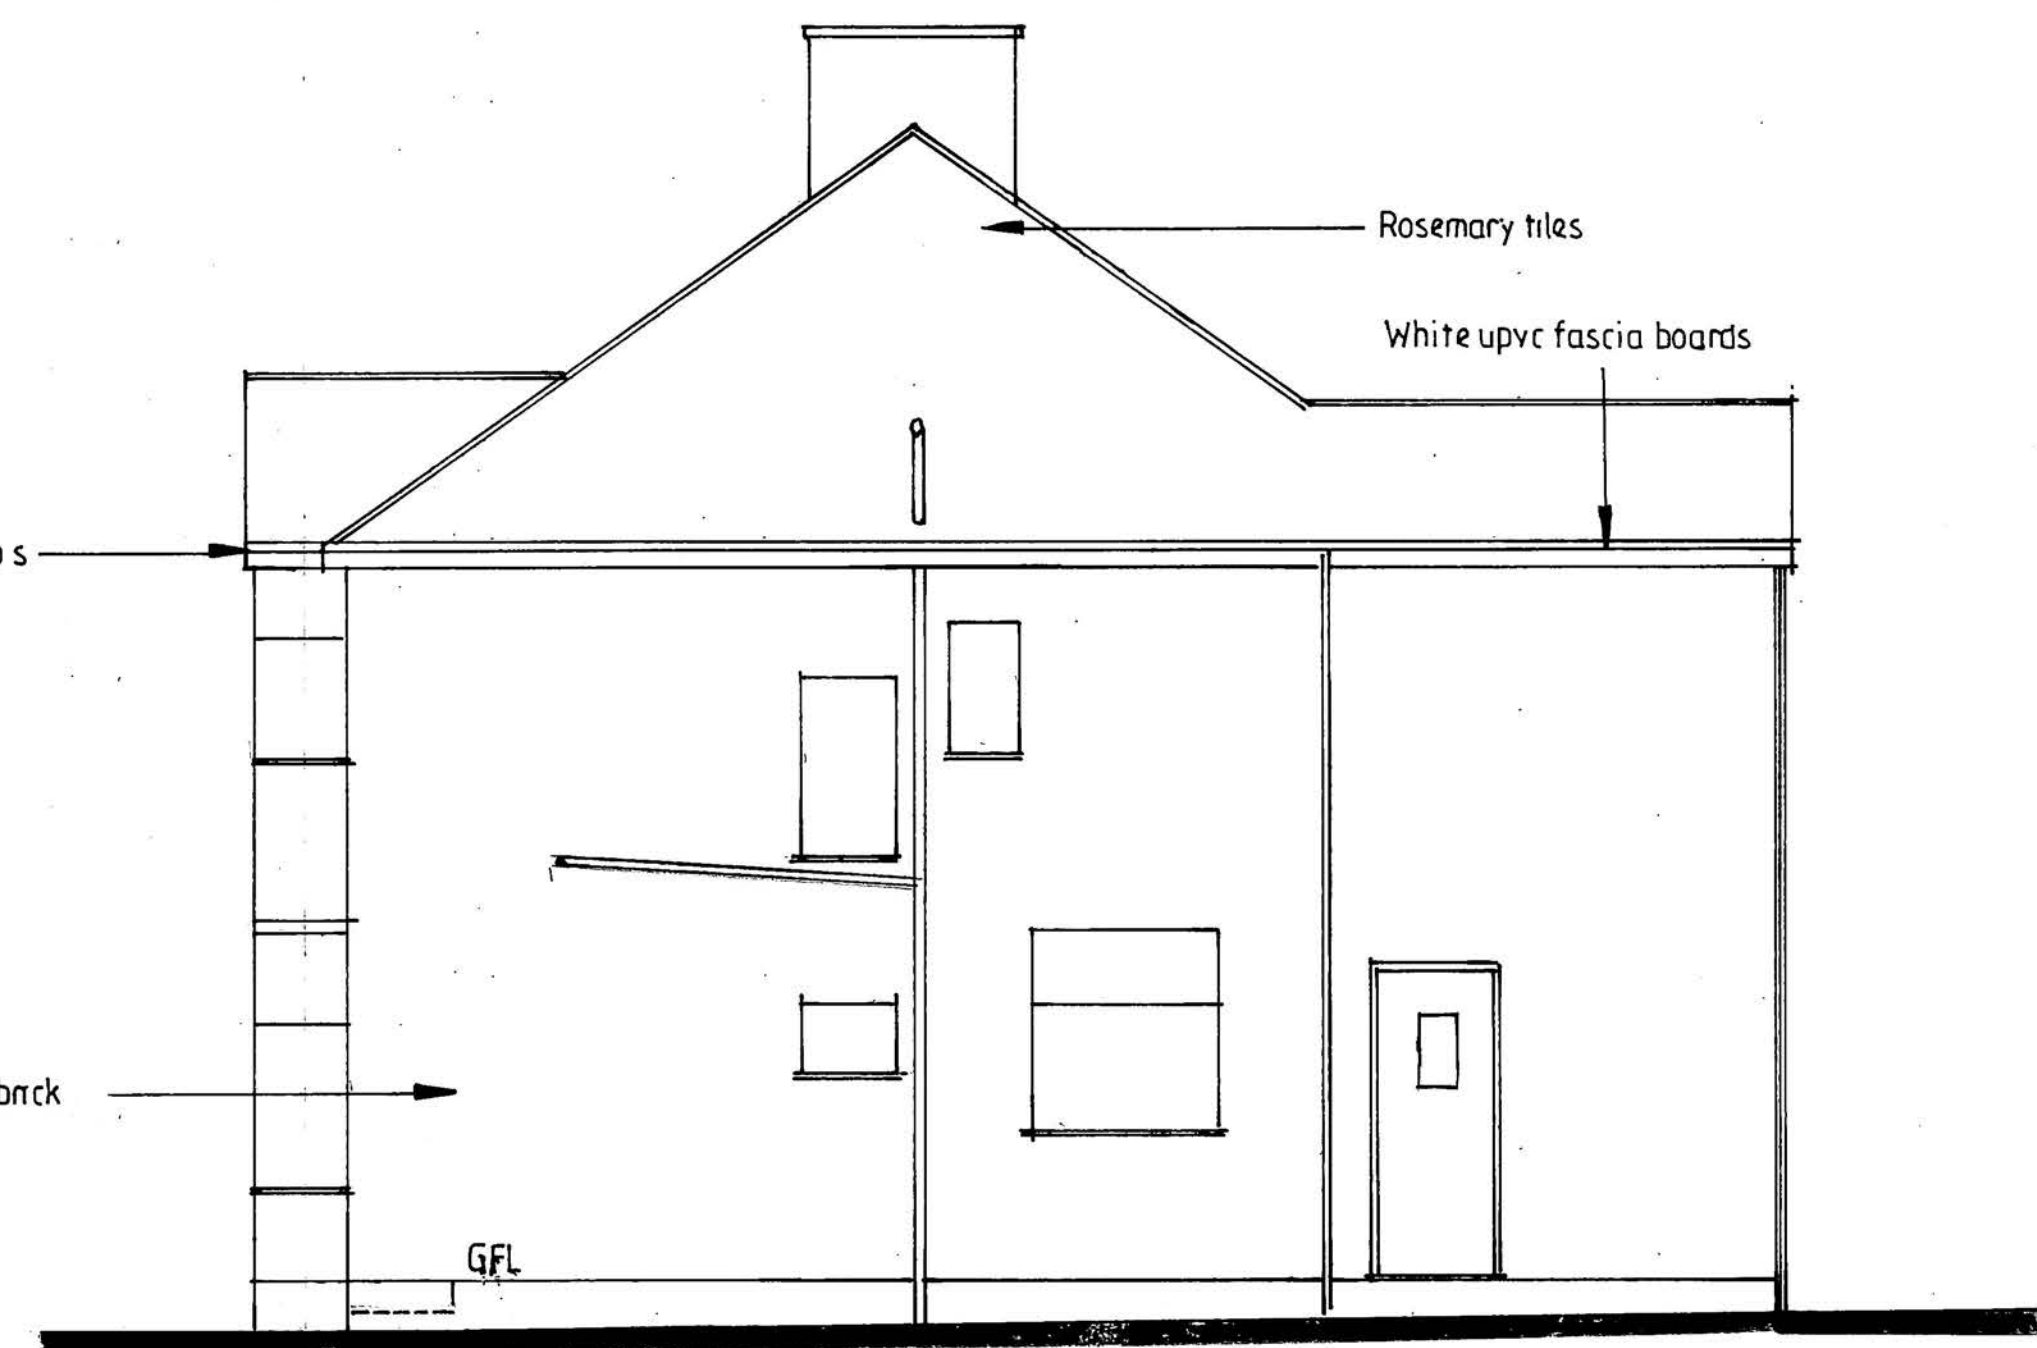

SIDE ELEVATION



SCALE BAR 1:50 at A1

PROPOSED SINGLE STOREY EXTENSIONS TO SIDE AND REAR

FOR MR & MRS M CHAPMAN
AT 7 VERNON DRIVE
PRESTWICH
M25 9RA

AIDRIAN HUGHES
ARCHITECTURAL SERVICES

SCALE 1:50 1:100

DATE FEB. 2023

DRAWING NO.

1/41/2023