
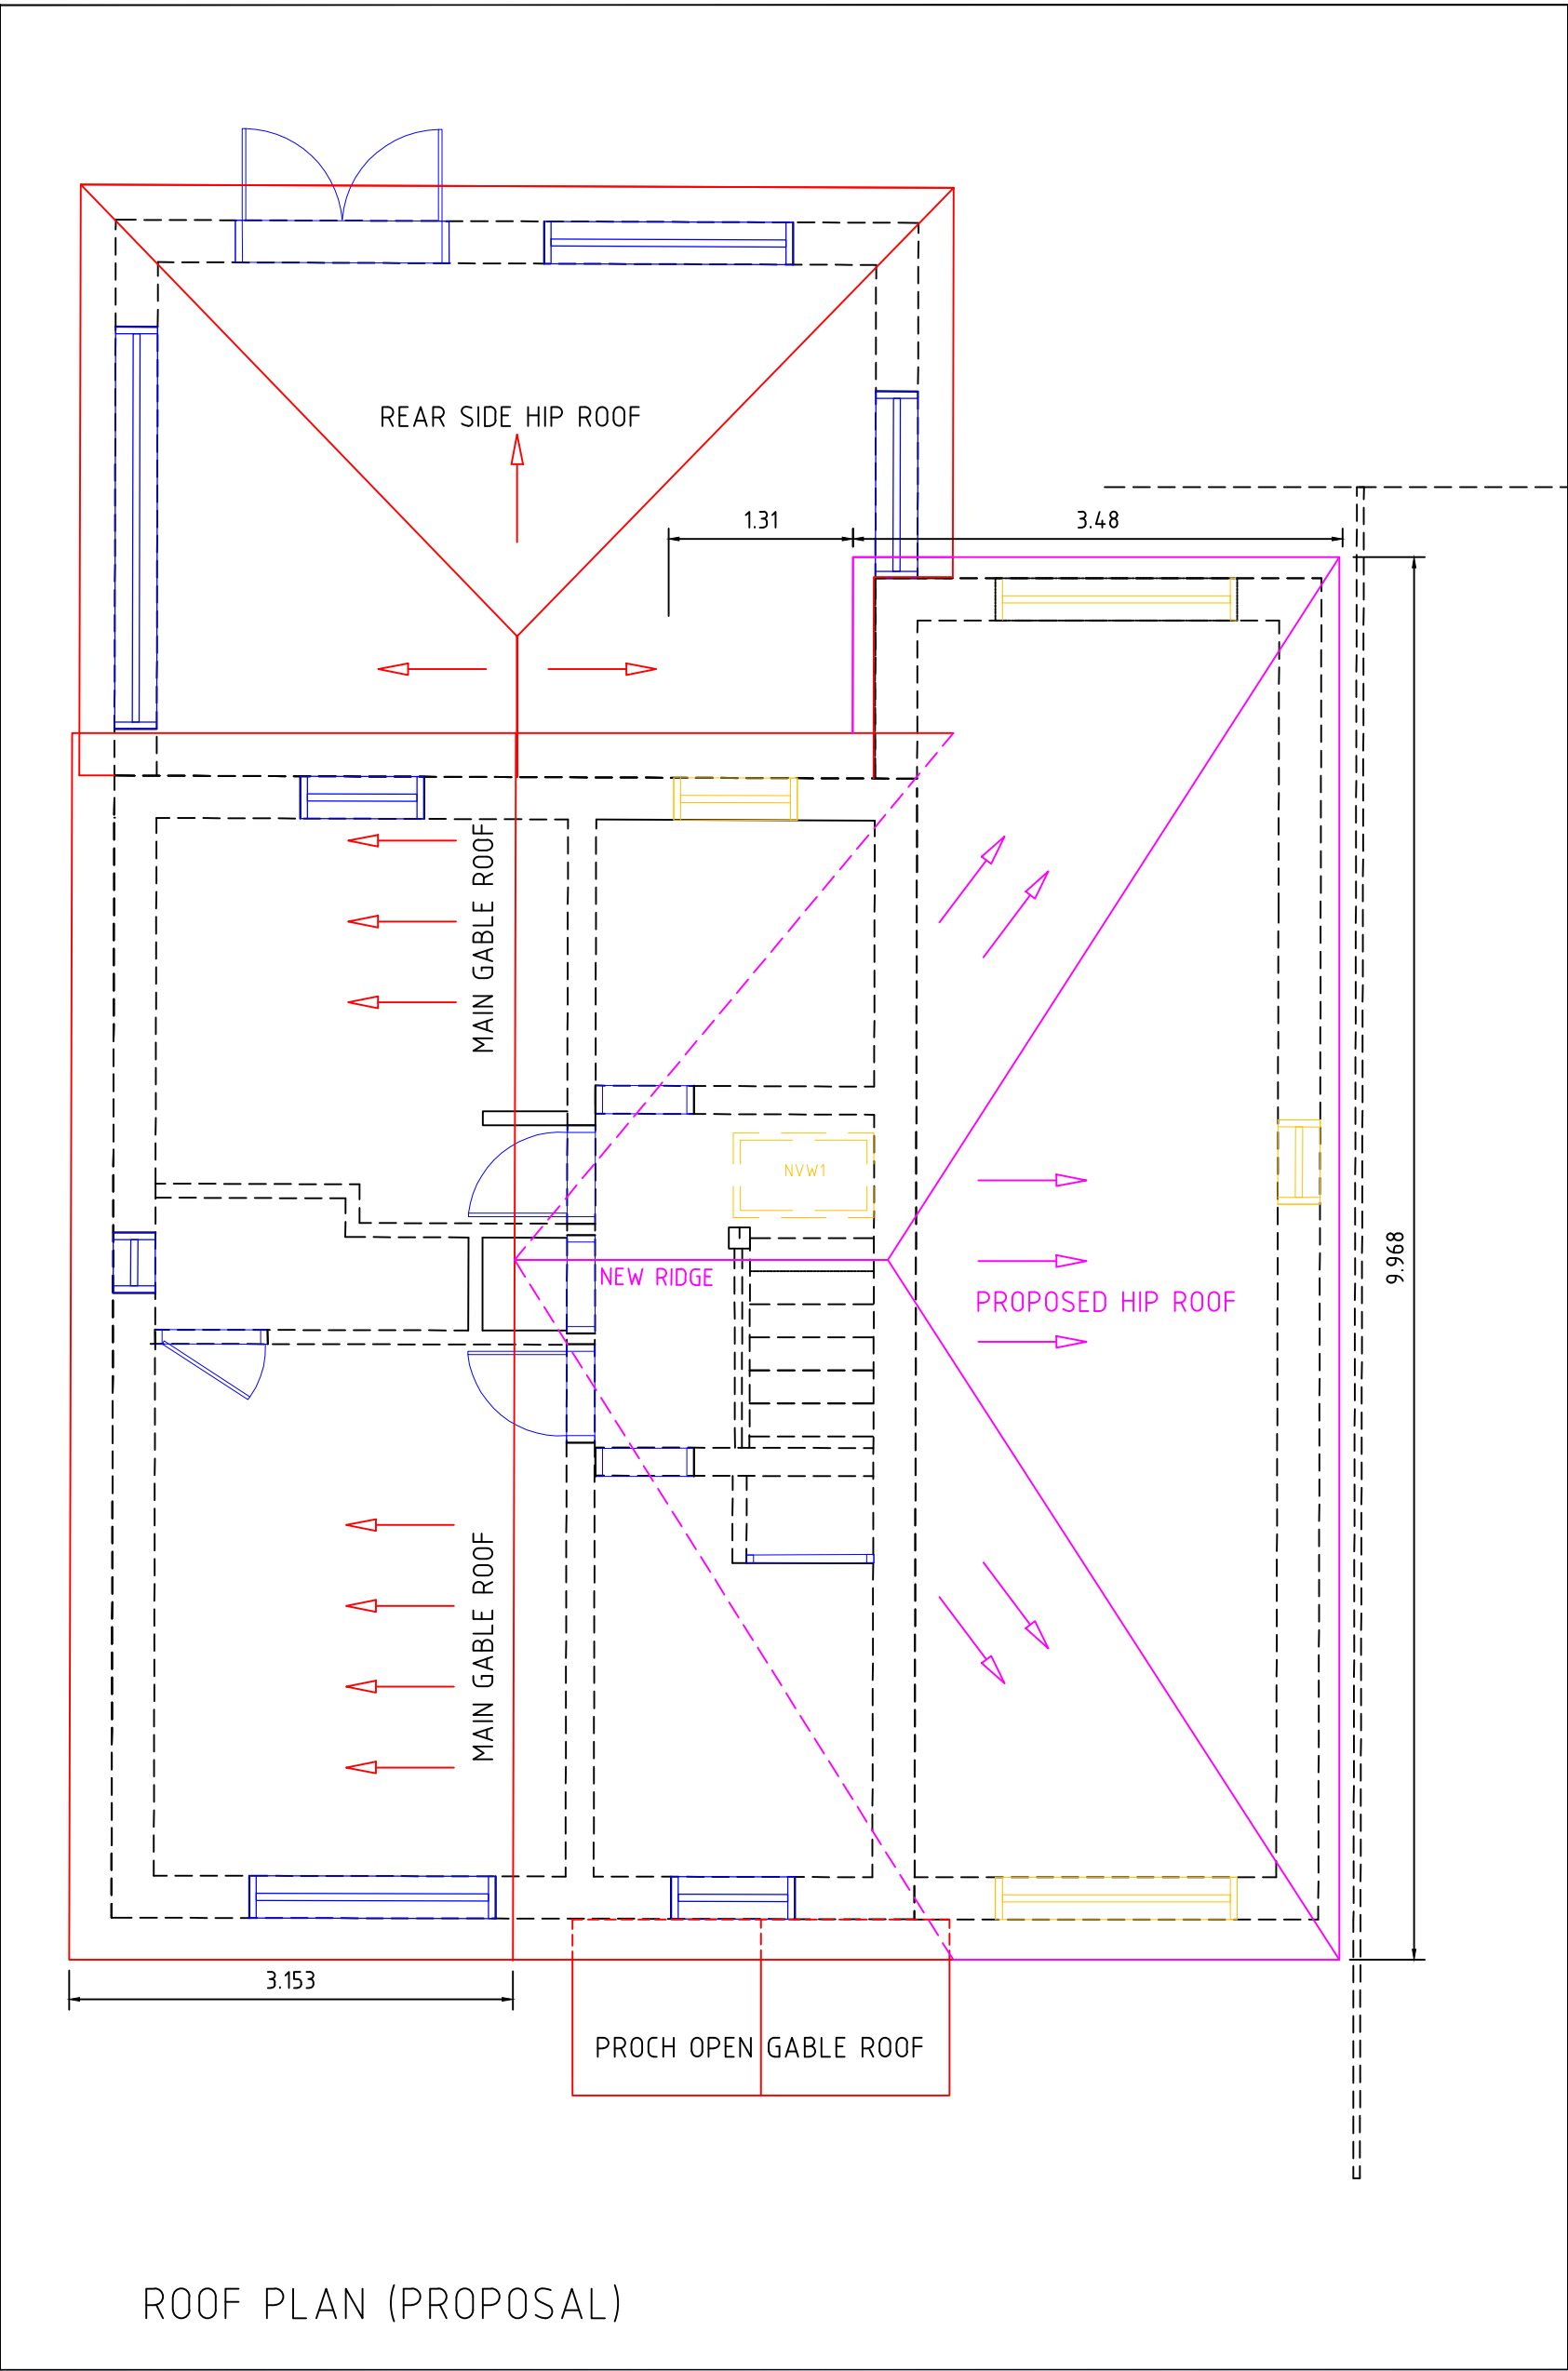
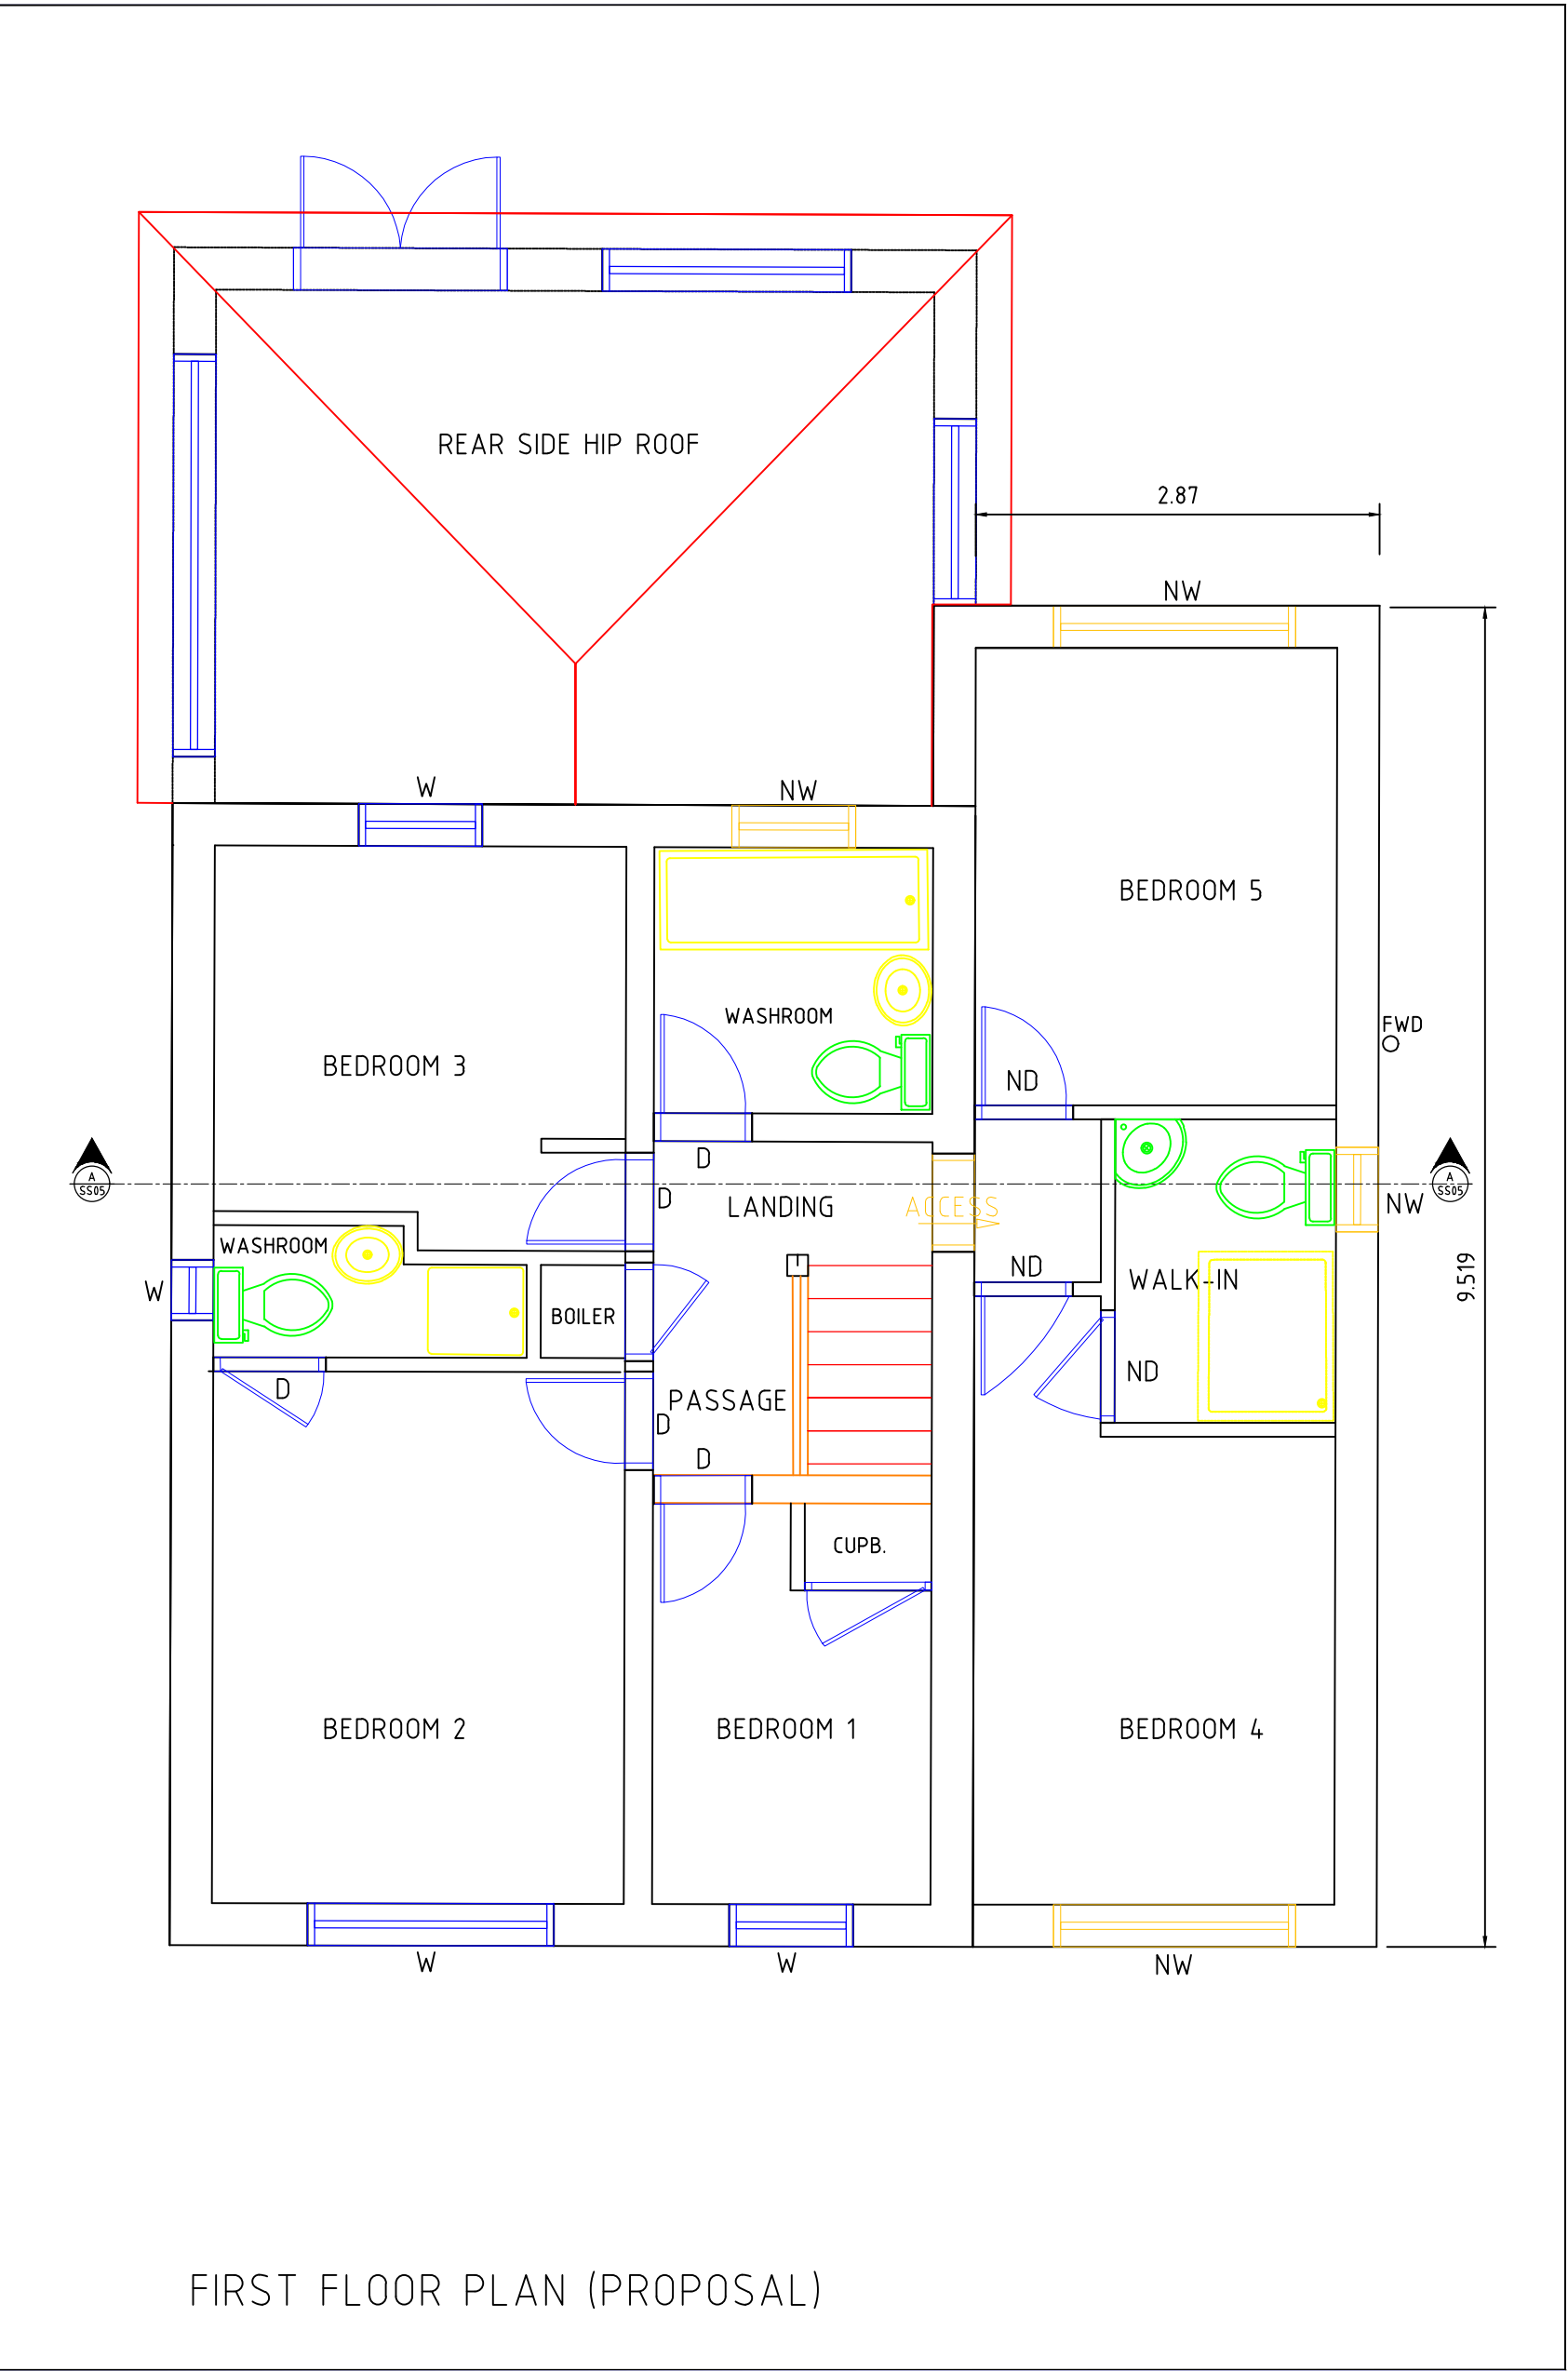


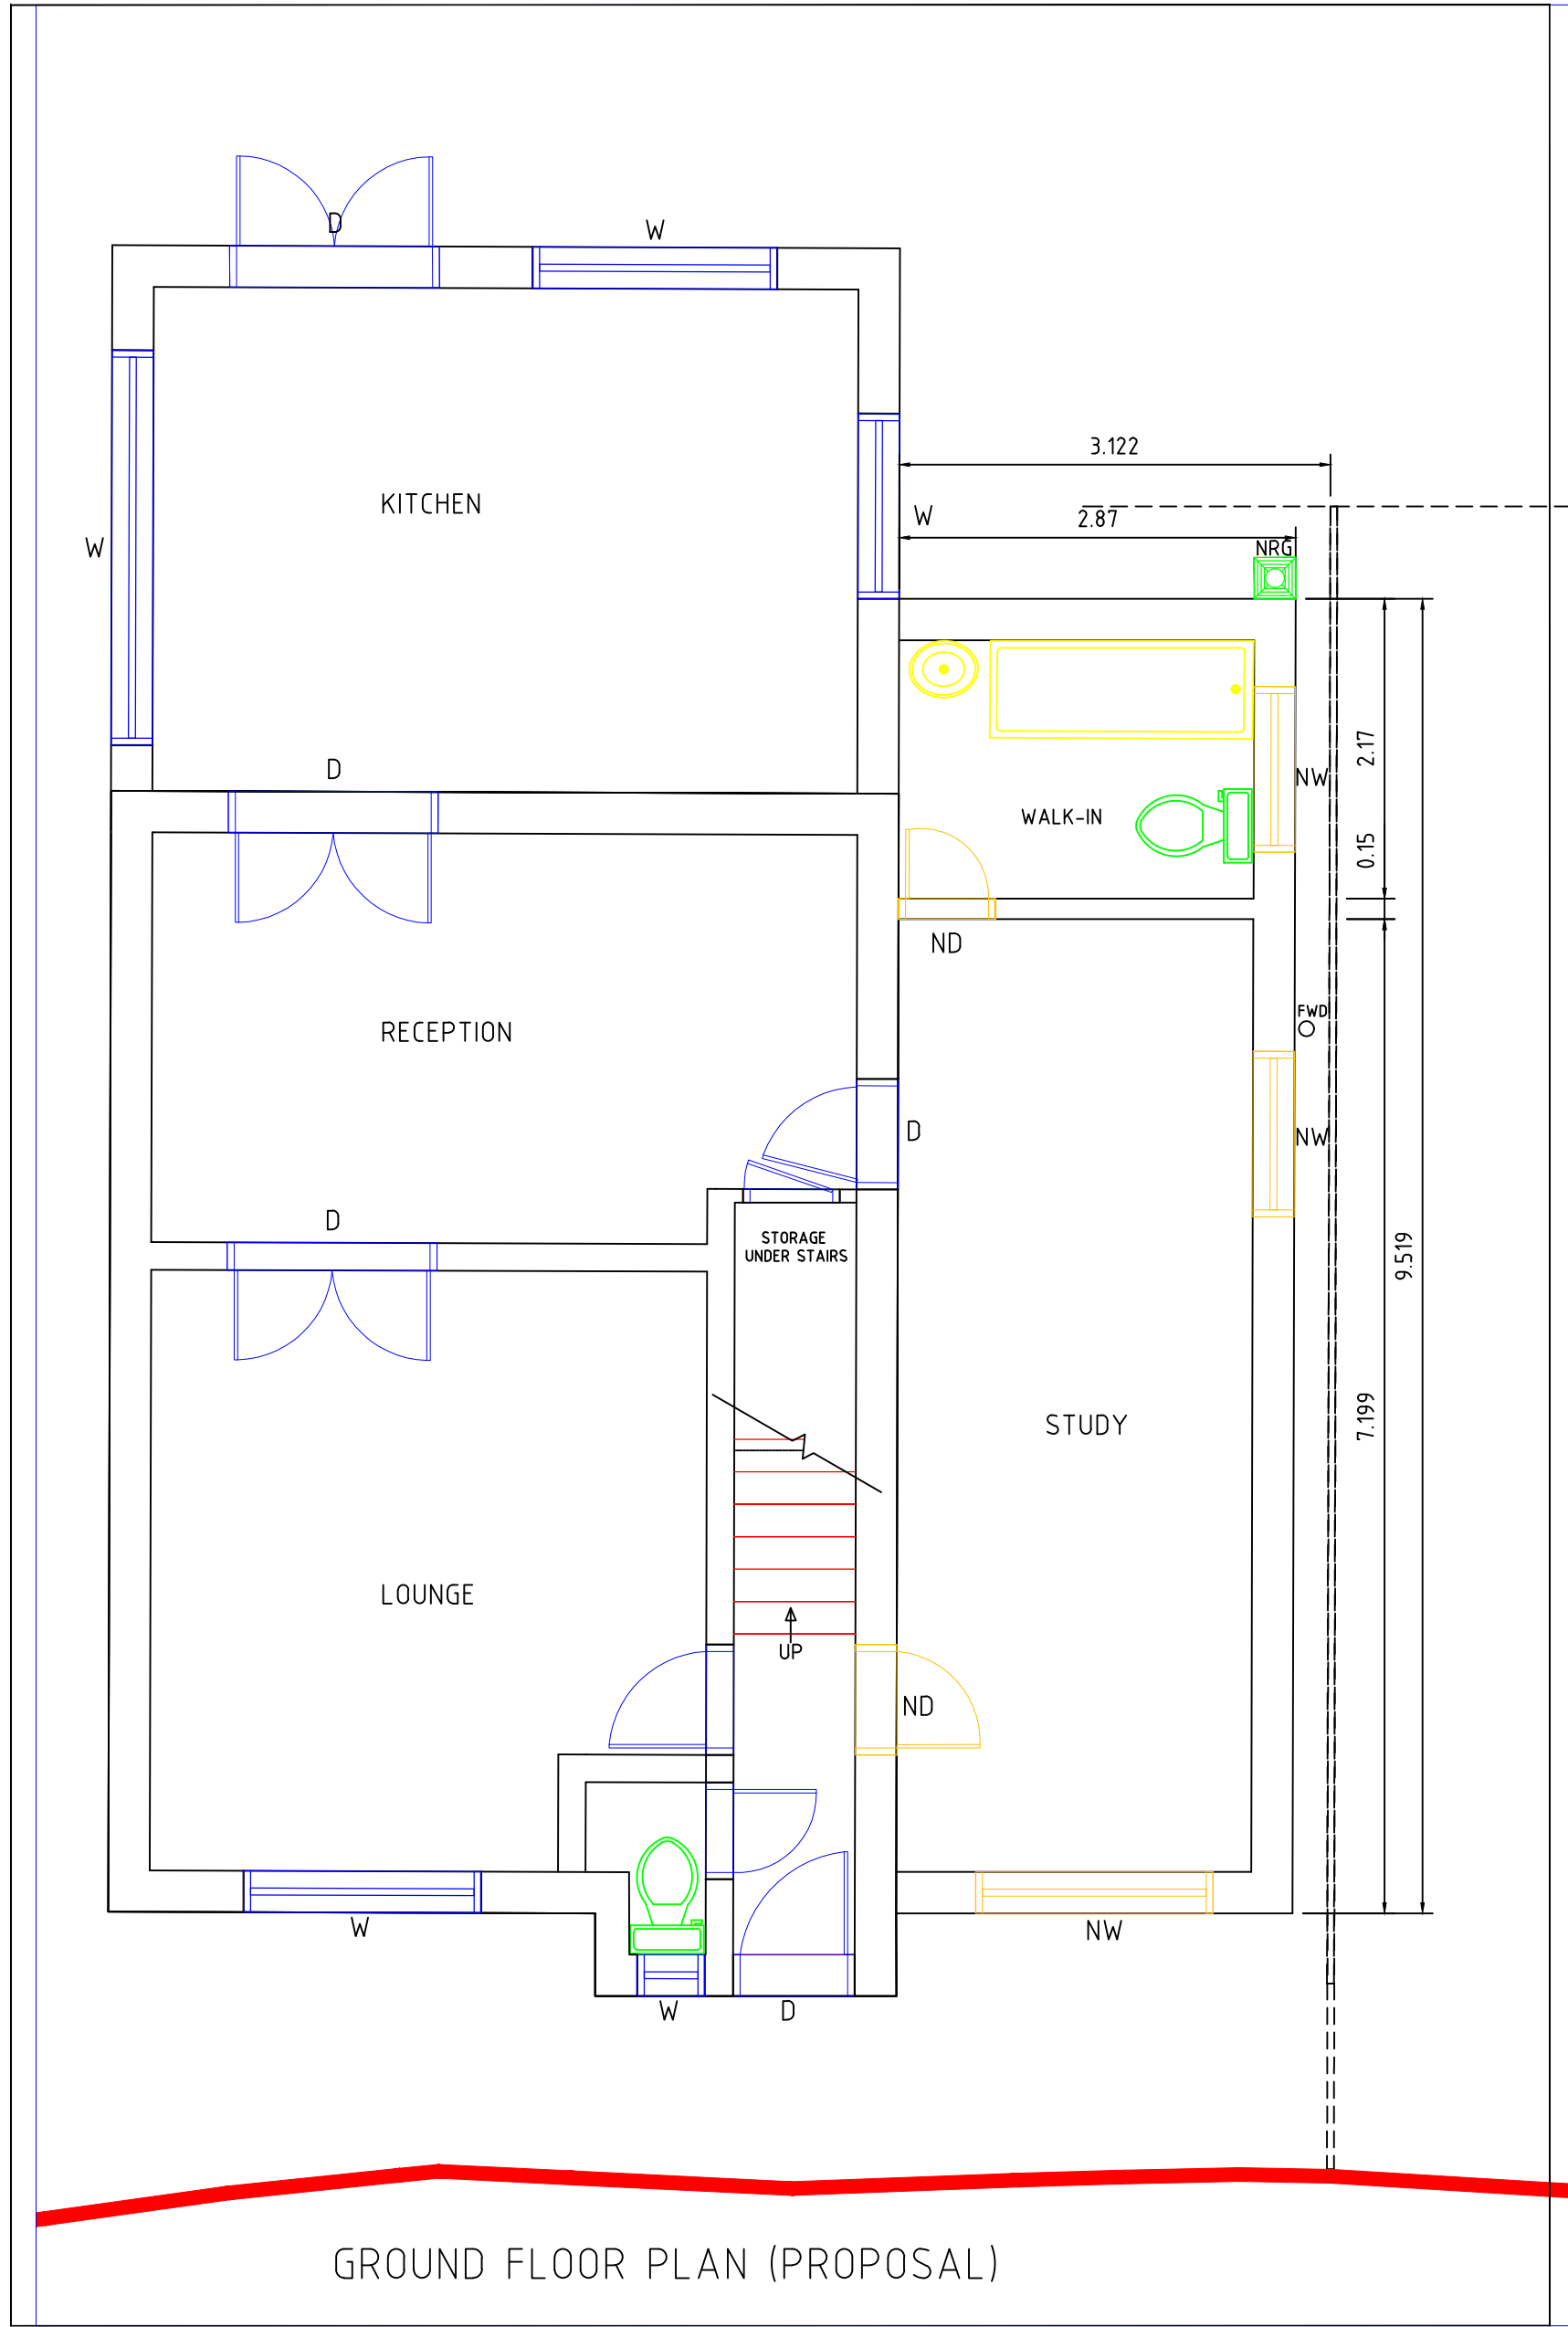

LEGEND	
	APPLICATION BOUNDARY
CONSTRUCTION KEYS	
	EXISTING BRICKWORK
	NEW BRICKWORK
	EXISTING GABLE ROOF
	LOW LEVEL ROOF
	NEW HIP ROOF
NW	NEW WINDOW
ND	NEW DOOR
NVW	NEW VELUX WINDOW
NRG	NEW RW GULLEY

A	ROOF PLAN IS REVISED WITH HIP	07.12.21
Rev.	Amendment	Date

Site
**1 PARKSIDE CLOSE
RATCLIFFE, BURY**

Title
**DOUBLE STOREY EXTENSION
PLANNING APPLICATION
PROPOSED PLANS**

Binu Kurian
HND, BSc(Hons), MCIOB
Civil Engineer & Construction Manager
106 Manor Drive
Upton, Ch49 4LN
Ph.07828074791

A1	Dwg. No. SS 05	Rev. A
----	--------------------------	------------------

Drawn	Binu	Scale	1:50	Date	07.12.21
-------	------	-------	------	------	----------