



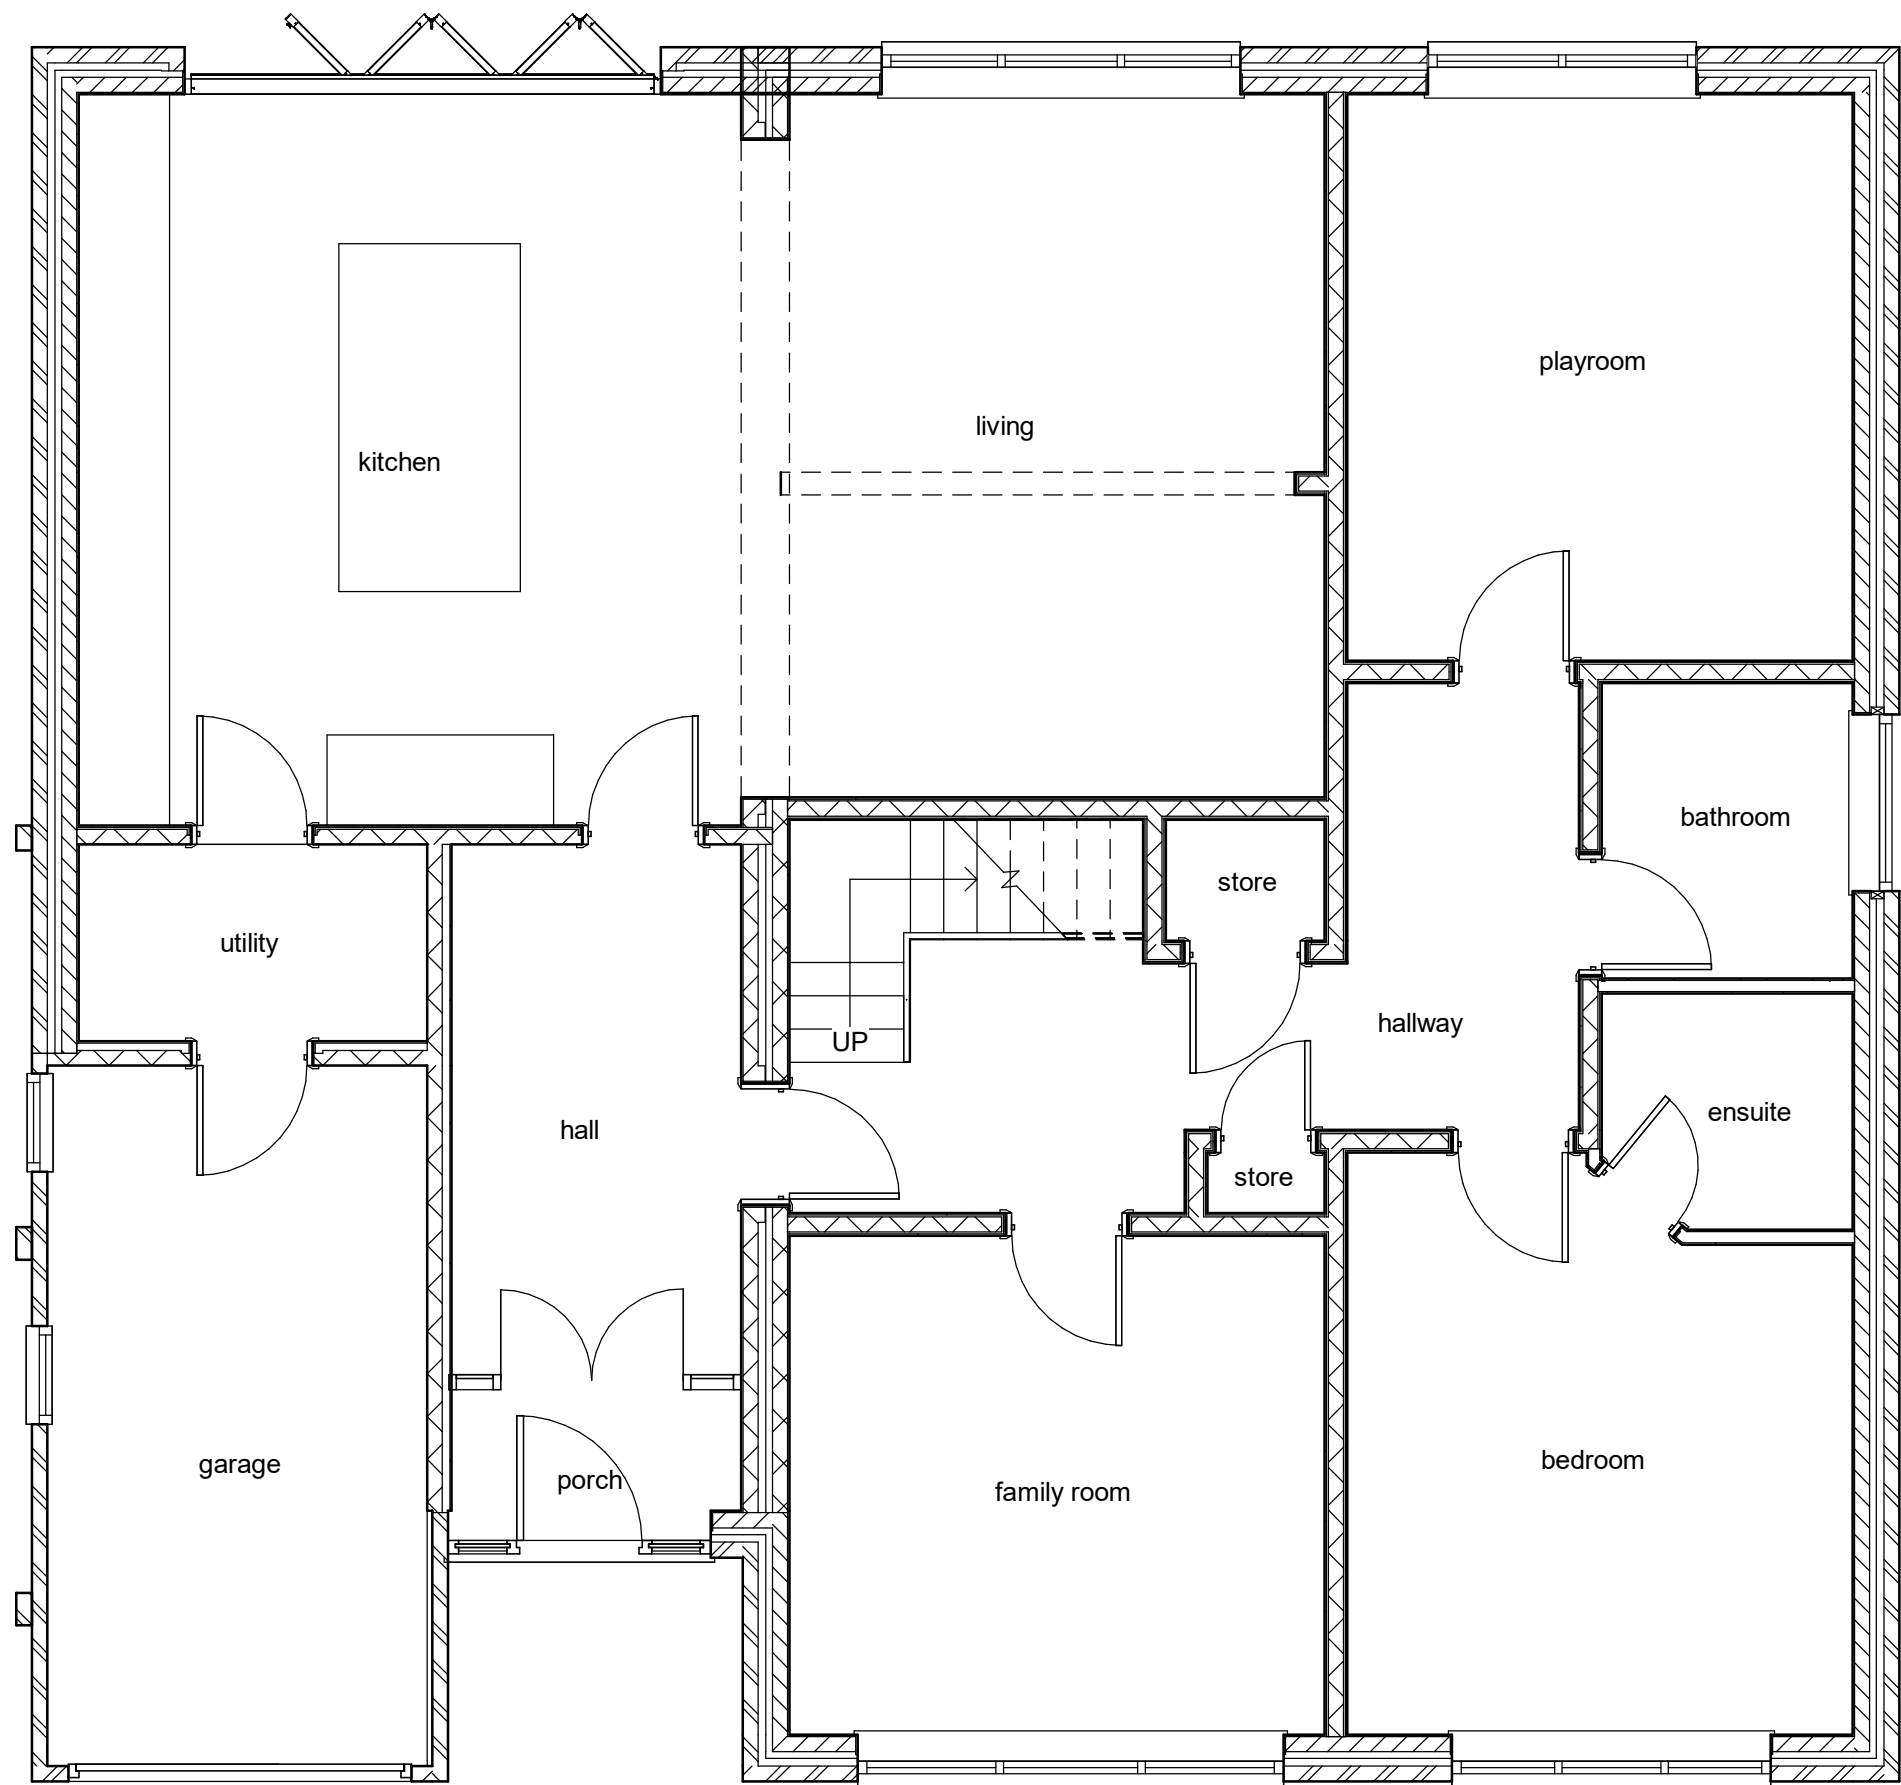

Ground Floor Plan
1 : 50

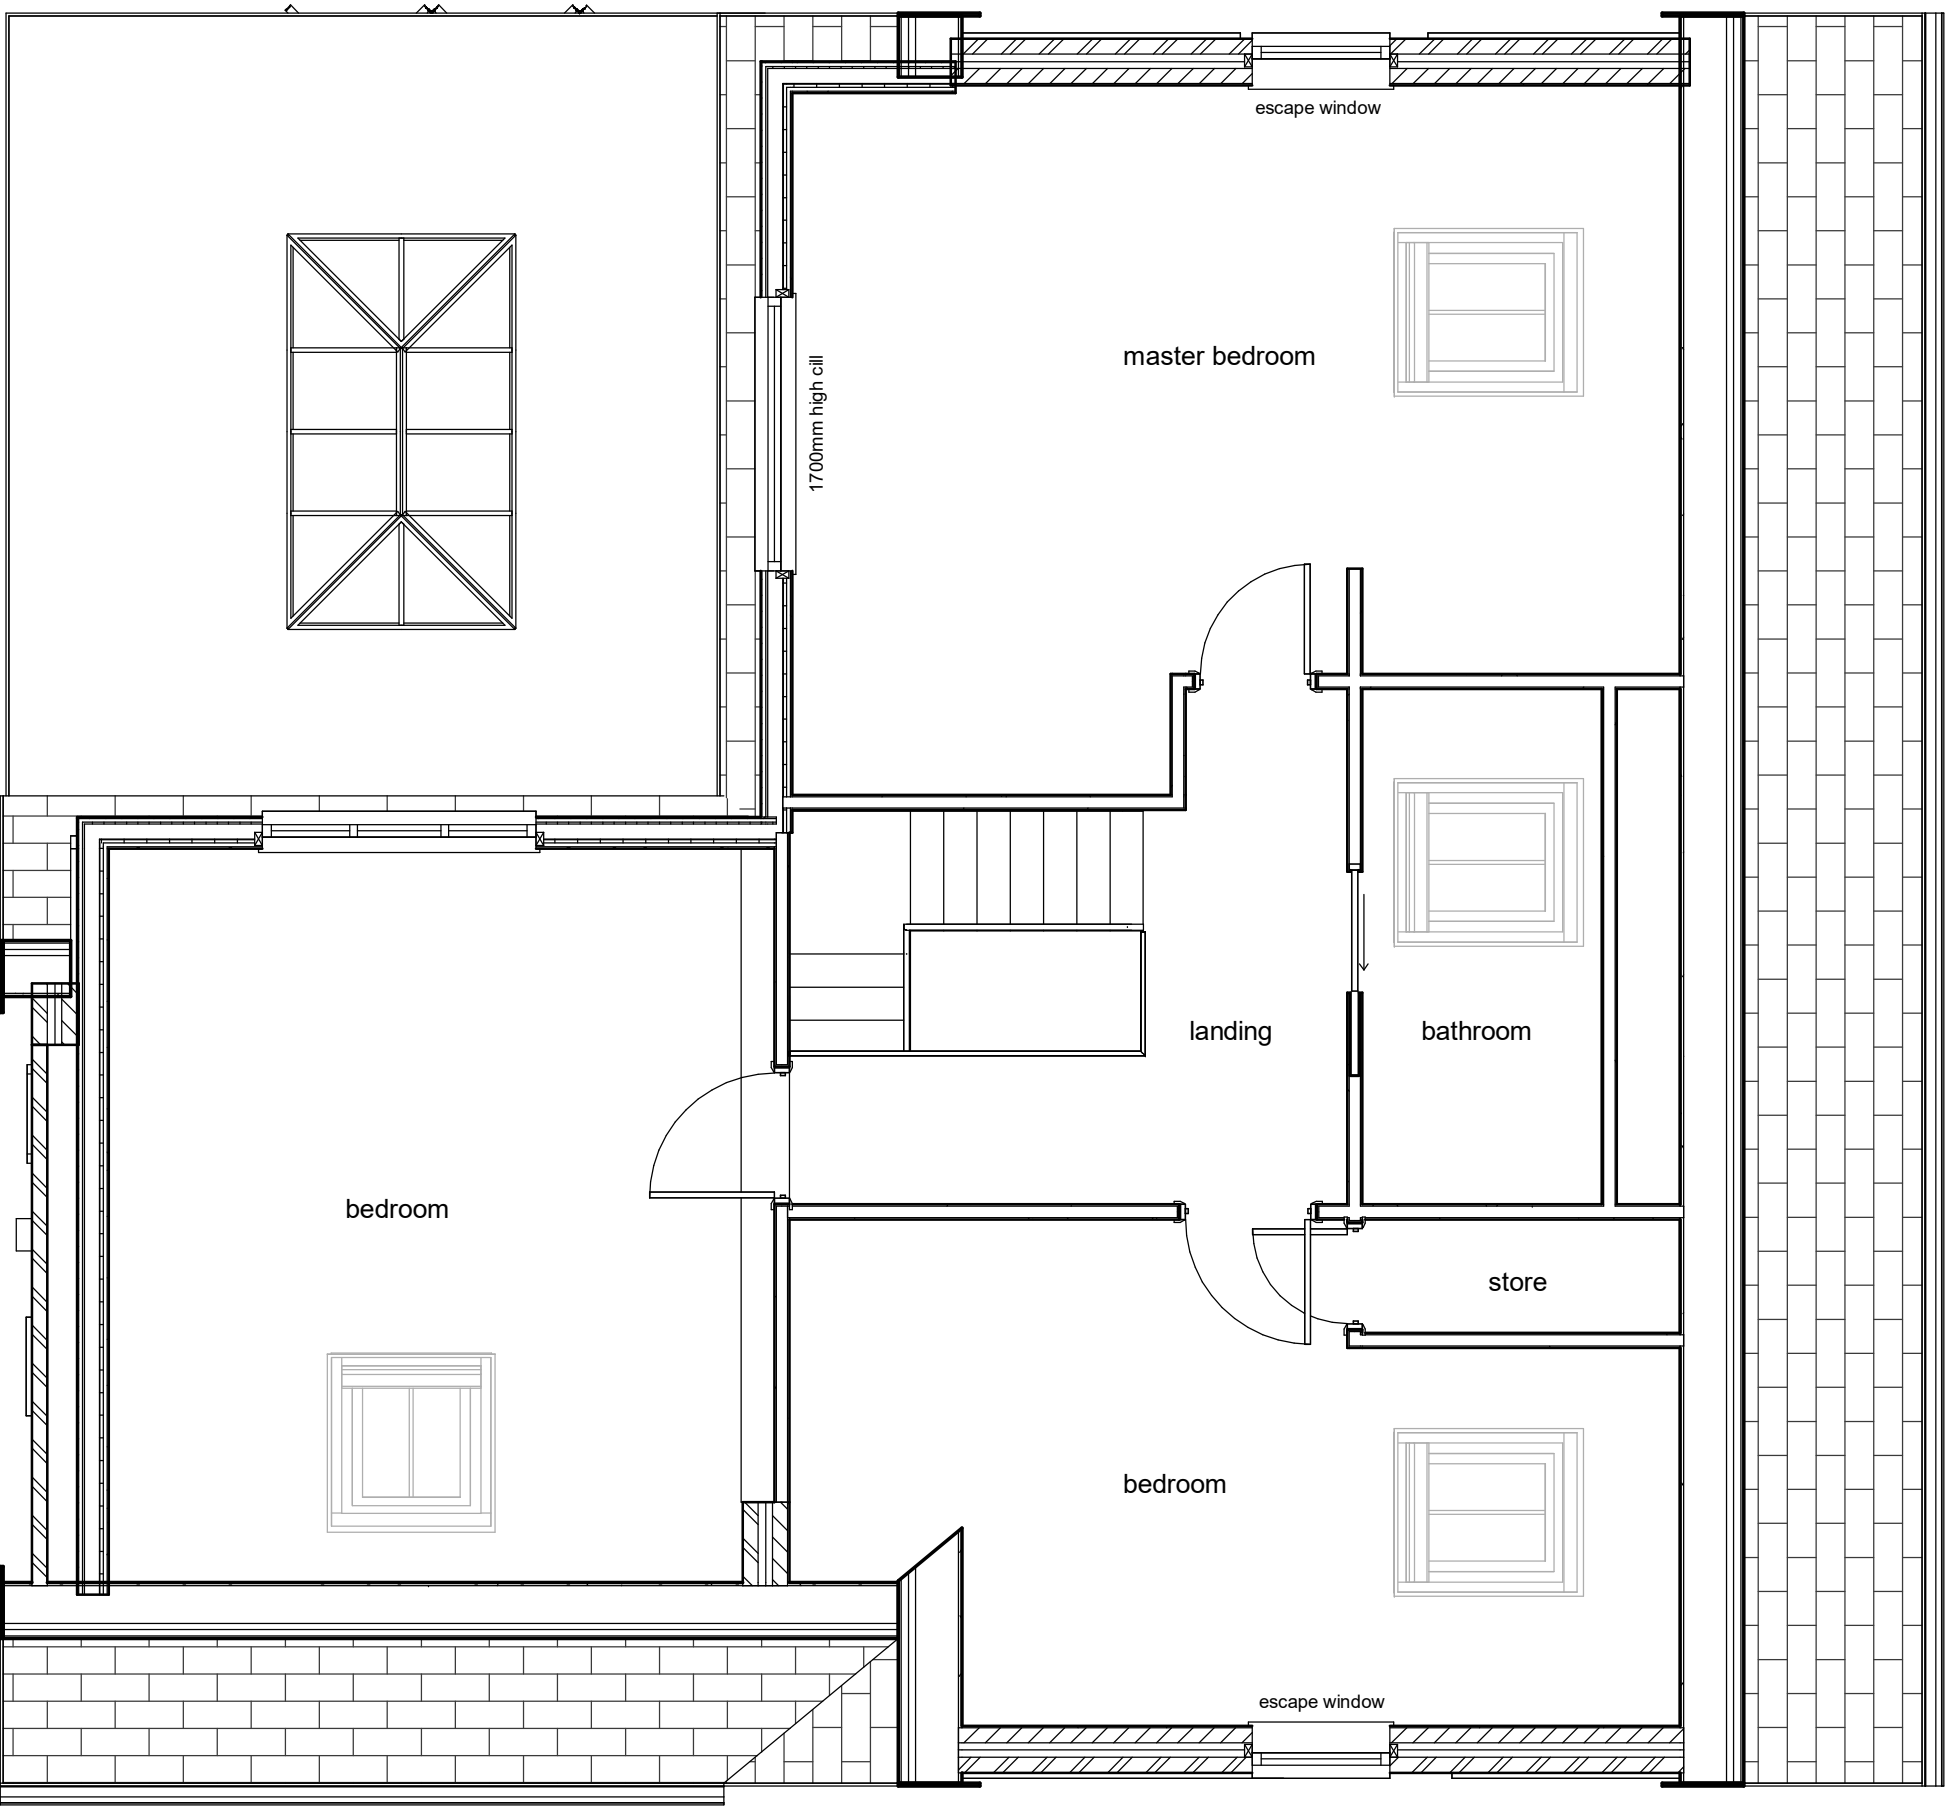

First Floor
1 : 50




Front Elevation
1 : 100




Rear Elevation
1 : 100



3D View at Rear

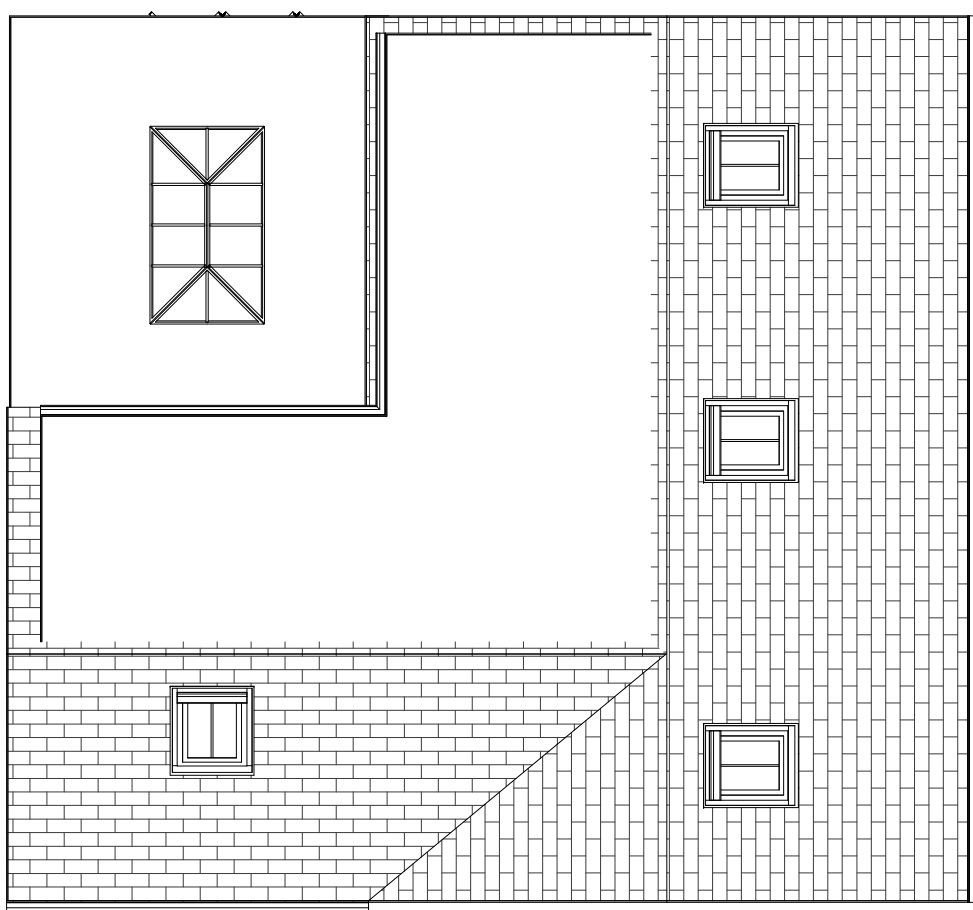

Roof Plan
1 : 100

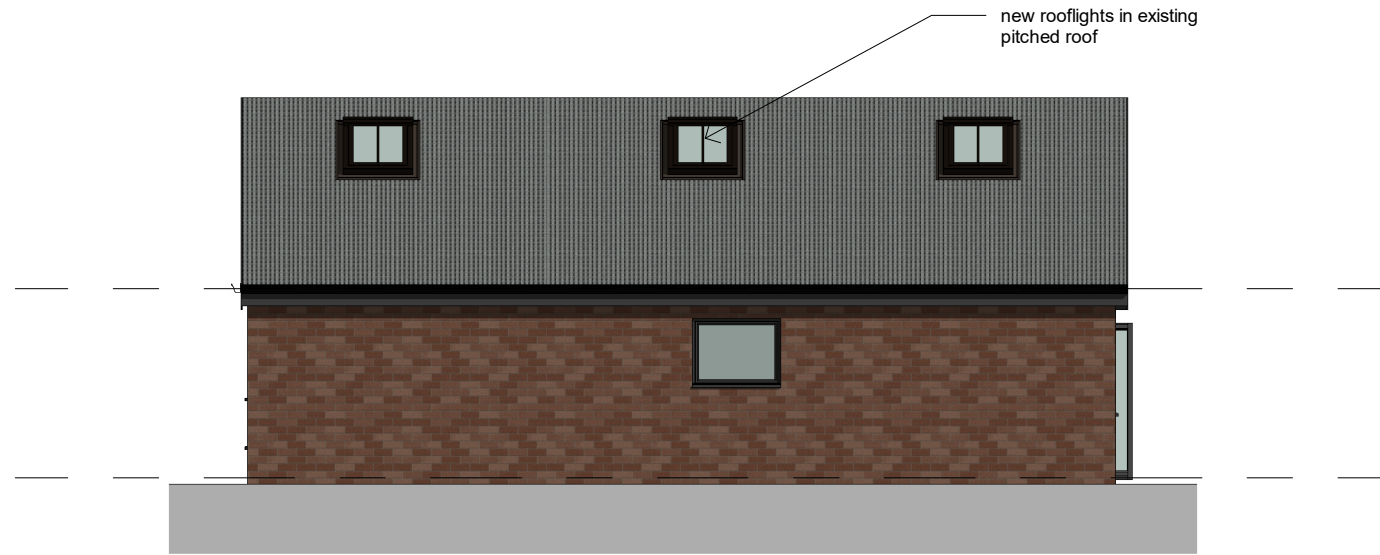

Side 1 Elevation
1 : 100



Side 2 Elevation
1 : 100



3D View at Front



PROJECT 2 Pleasington Drive, Lowercroft, Bury		
TITLE Proposed Plans and Elevations		
CLIENT J McDonald & E Wilcox		
DRAWN BY GL	CHECKED BY GL	DATE 16.04.22
SCALE (@ A1) As indicated		PROJECT NUMBER 18003
DRAWING NUMBER P102		REV