



IMPORTANT NOTES

DO NOT SCALE FROM THIS PLAN


THESE ELEVATIONS ARE DRAFTED TO ALLOW THE PLANNING AUTHORITY TO MAKE A DECISION ON THE PROPOSED DEVELOPMENT AND FOR NO OTHER PURPOSE. THESE ELEVATIONS ARE NOT BUILDING REGULATION COMPLIANT AND SHOULD NOT BE RELIED UPON AS SUCH. THE DECISION NOTICE (WHEN AVAILABLE) SHALL PROVIDE THE EXACT DIMENSIONS OF THE PROPOSED BUILDING AND SHOULD BE RELIED UPON. THESE PLANS SHOULD NOT BE USED AS DEFINITIVE AND ANY MEASUREMENTS SHOULD BE TAKEN AND CHECKED FROM THE PROPOSED SITE.

 


Existing Ground Floor Plan
Scale (1 : 100)

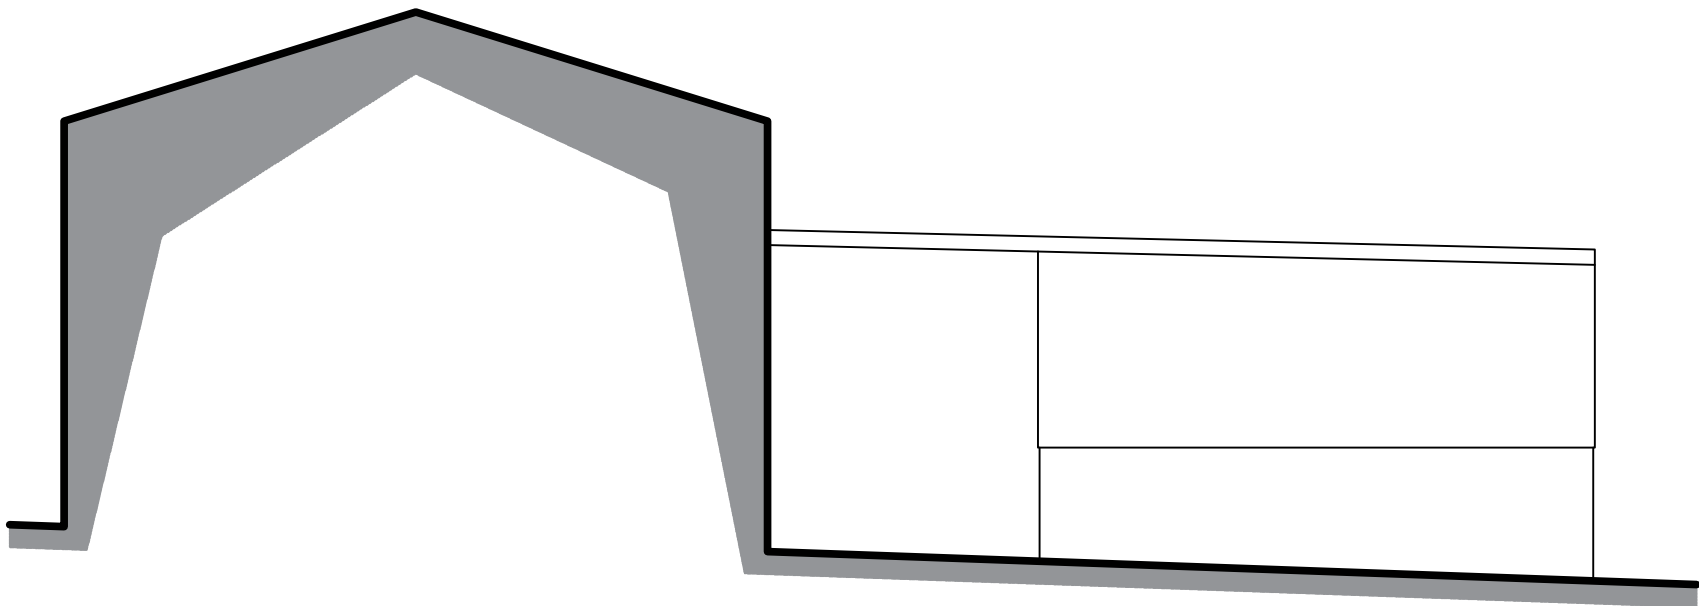


Existing Southeast Elevations
Scale (1 : 100)

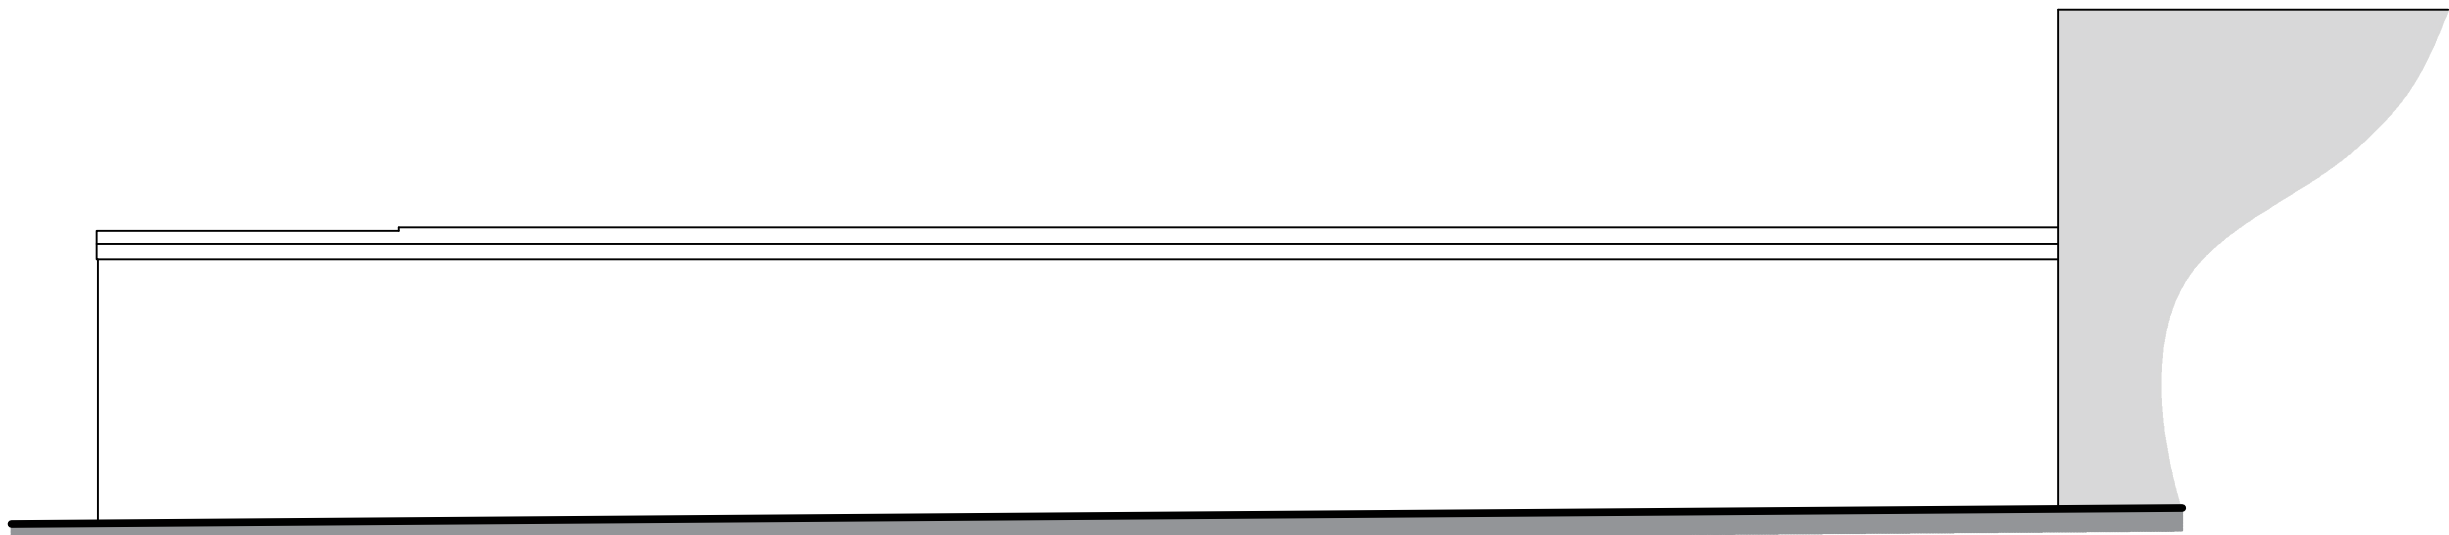

Existing Southwest Elevations
Scale (1 : 100)

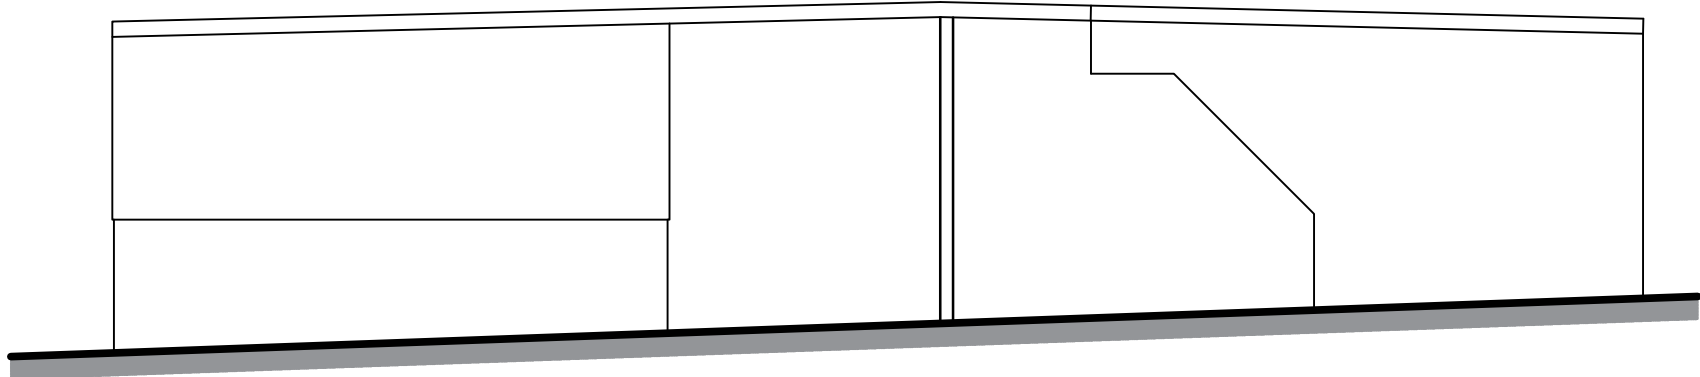

Existing Northwest Elevations
Scale (1 : 100)

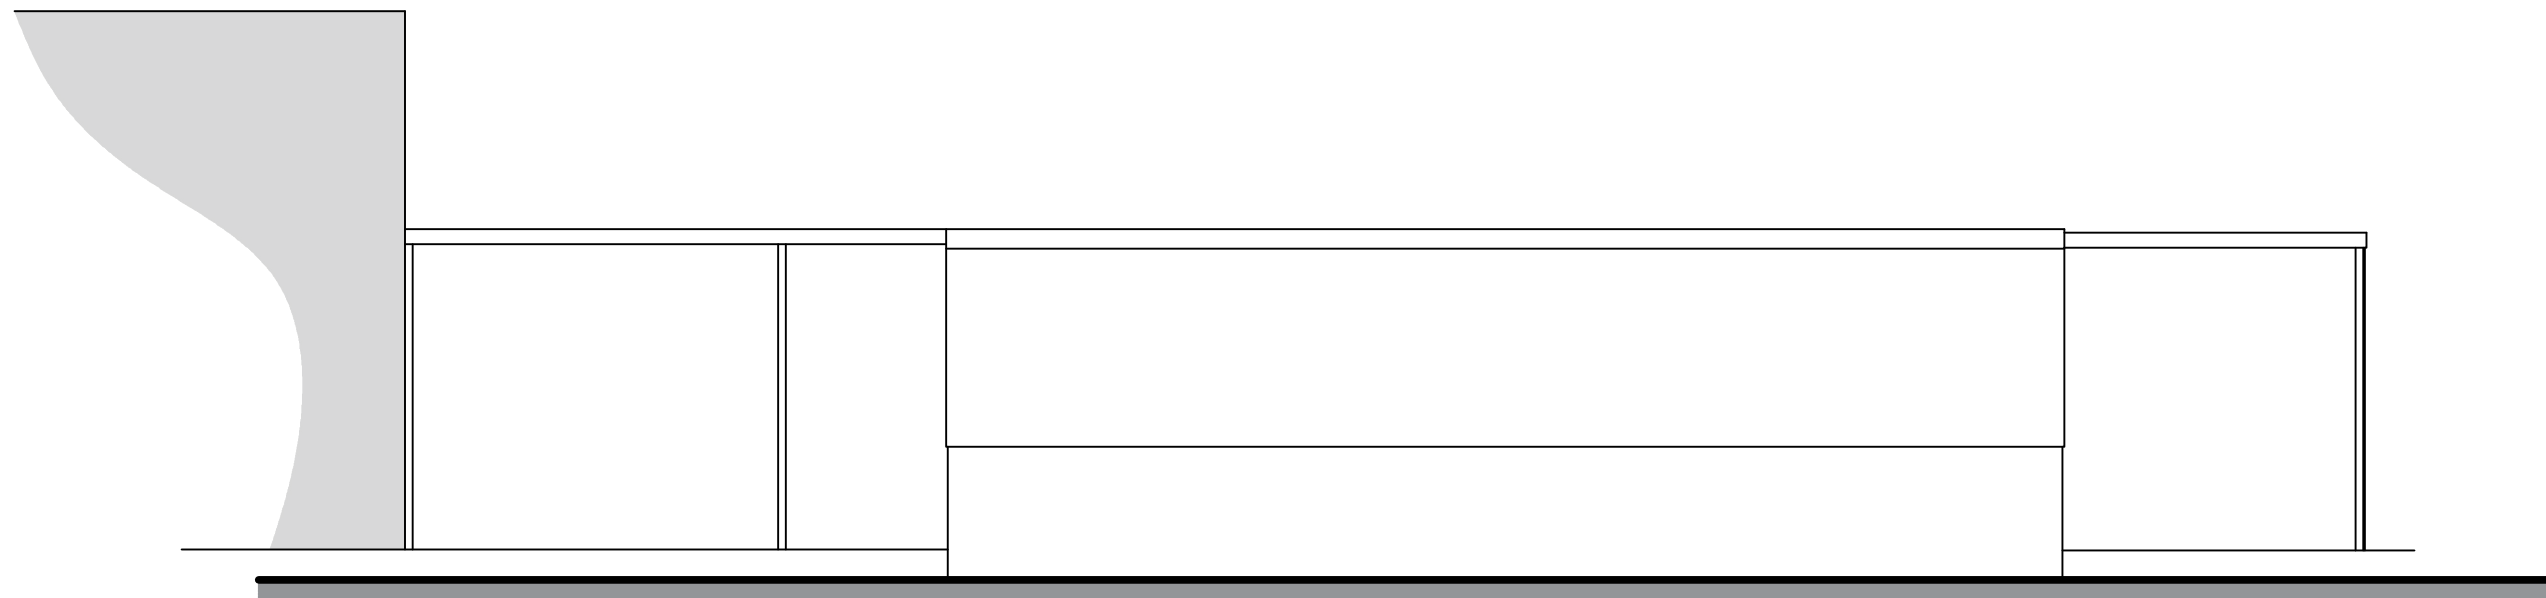

Existing Northeast Elevations
Scale (1 : 100)

Rev.	-	Date
Revision		Date
 MACMARSHALLS PLANNING CONSULTANTS & ARCHITECTS EST. 1994 LTD. COMPANY LTD. MacMarshalls Ltd, Harold House, 112-116 Chorley New Road, Bolton, BL1 4DH info@macmarshalls.co.uk Tel: 01204 565660 www.macmarshalls.co.uk		
Drawing Title: Proposed Class Q Conversion to Create Two Dwelling Houses		
Site Location: Tom Nook Farm Turton Road Tottington bury BL83QG		
Drawing Status: Existing Plans		
Date:	17/06/2025	Drawn by: JHolden
Scale:	1:100 @ A1	Rev: C 11 - 002
Client:	Mr & Mrs Mackenzie	