
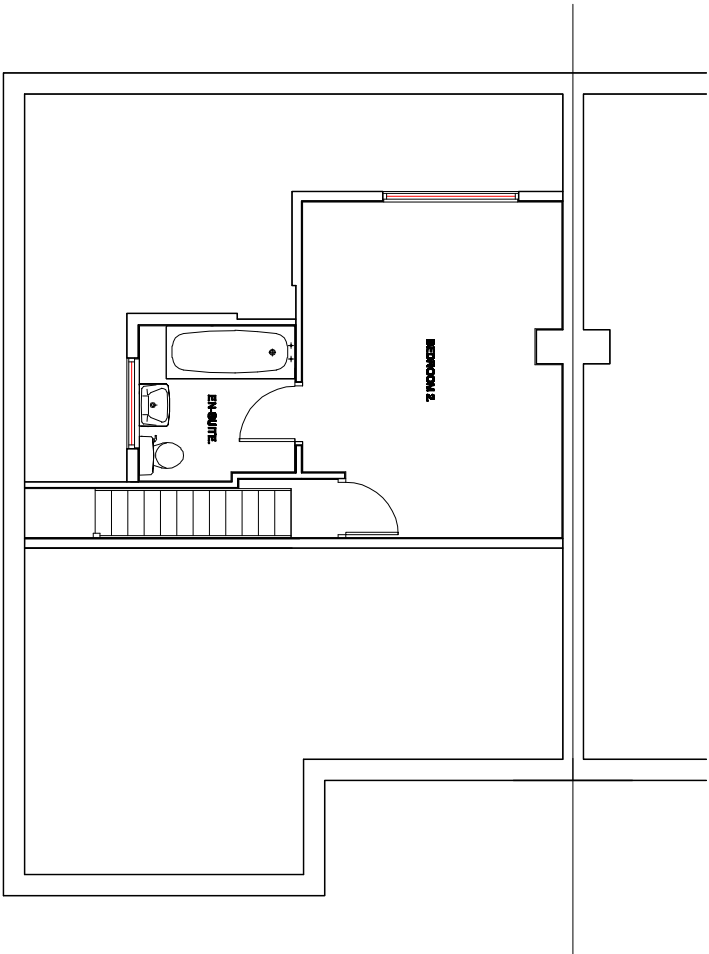


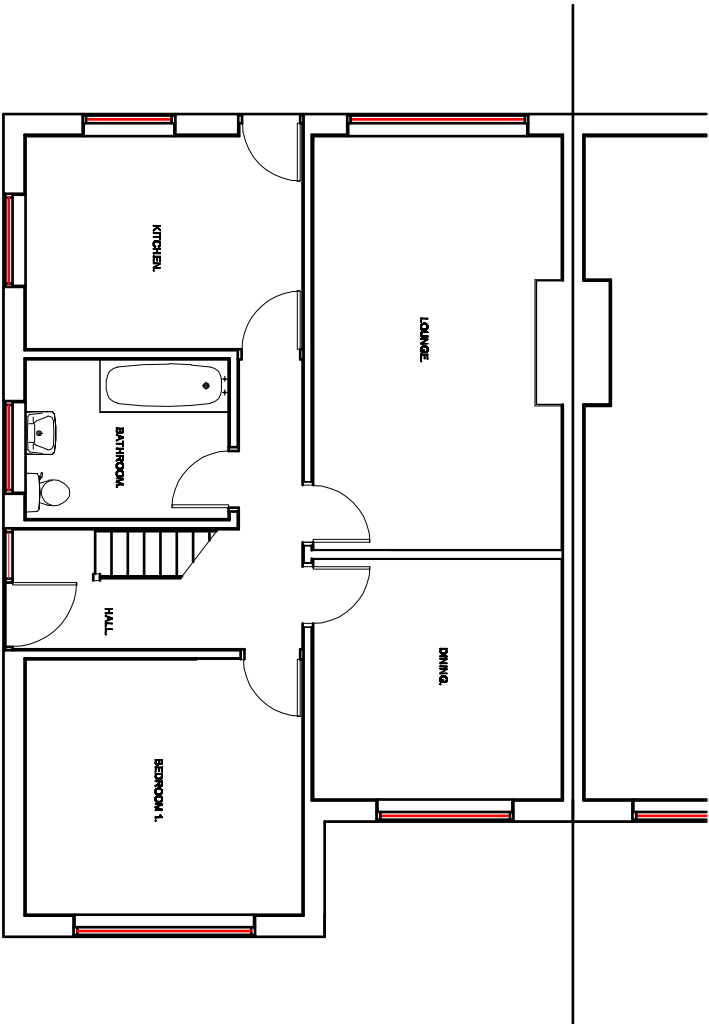

EXISTING GROUND FLOOR PLAN.

EXISTING FIRST FLOOR PLAN.

Revision	Title : PROPOSED FRONT DORMER AND INTERNAL ALTERATIONS.	Project: 12, BRAMFORD CLOSE, BLURY, BL9 7TR	MTC Designs 31 Eckford Drive, Sutton BL9 5GB T: 01204 418714 M: 0778828914 Email: mitchellm@mtcd.com
			Scale 1:100 @ A3 Date : April 2022
			Drawing No: P02