


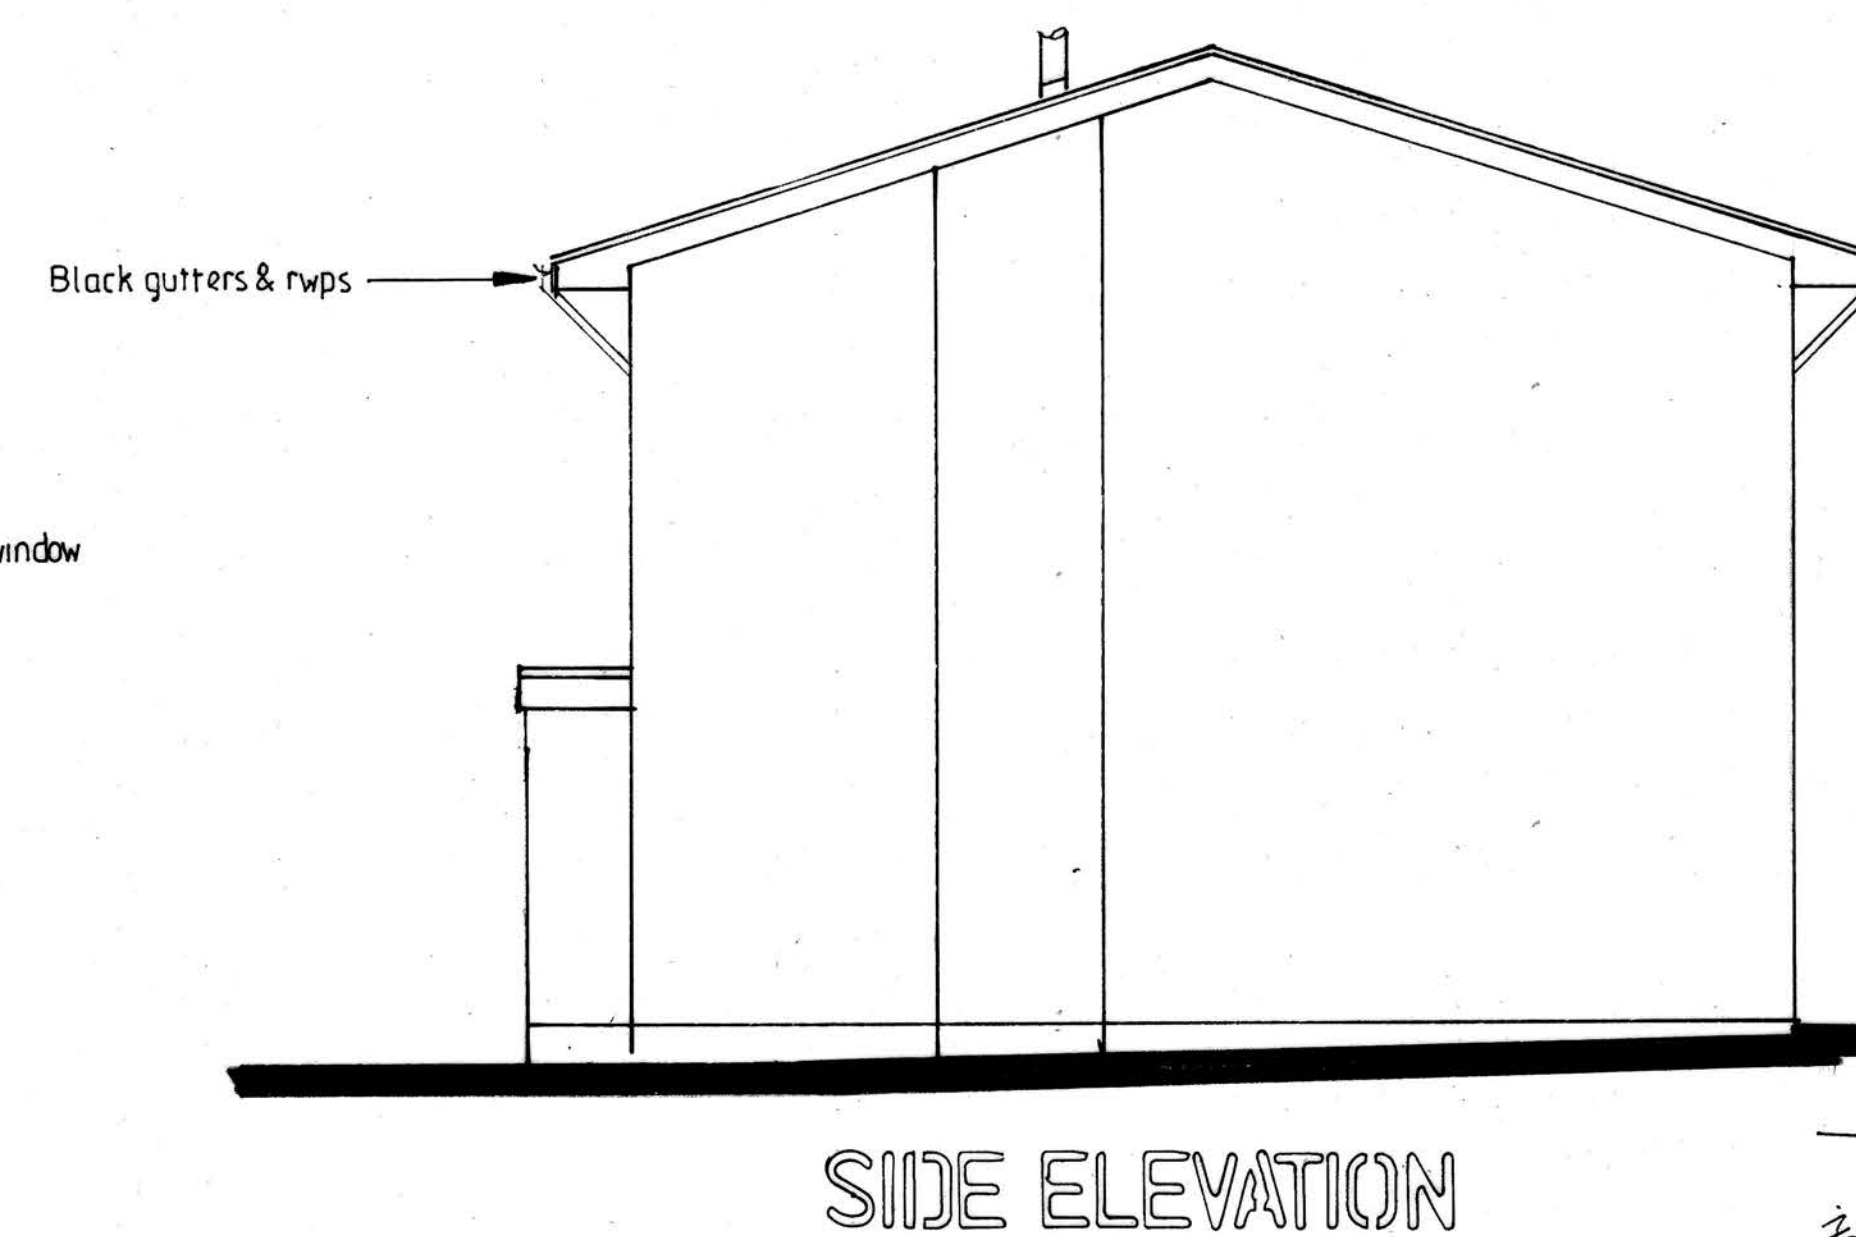
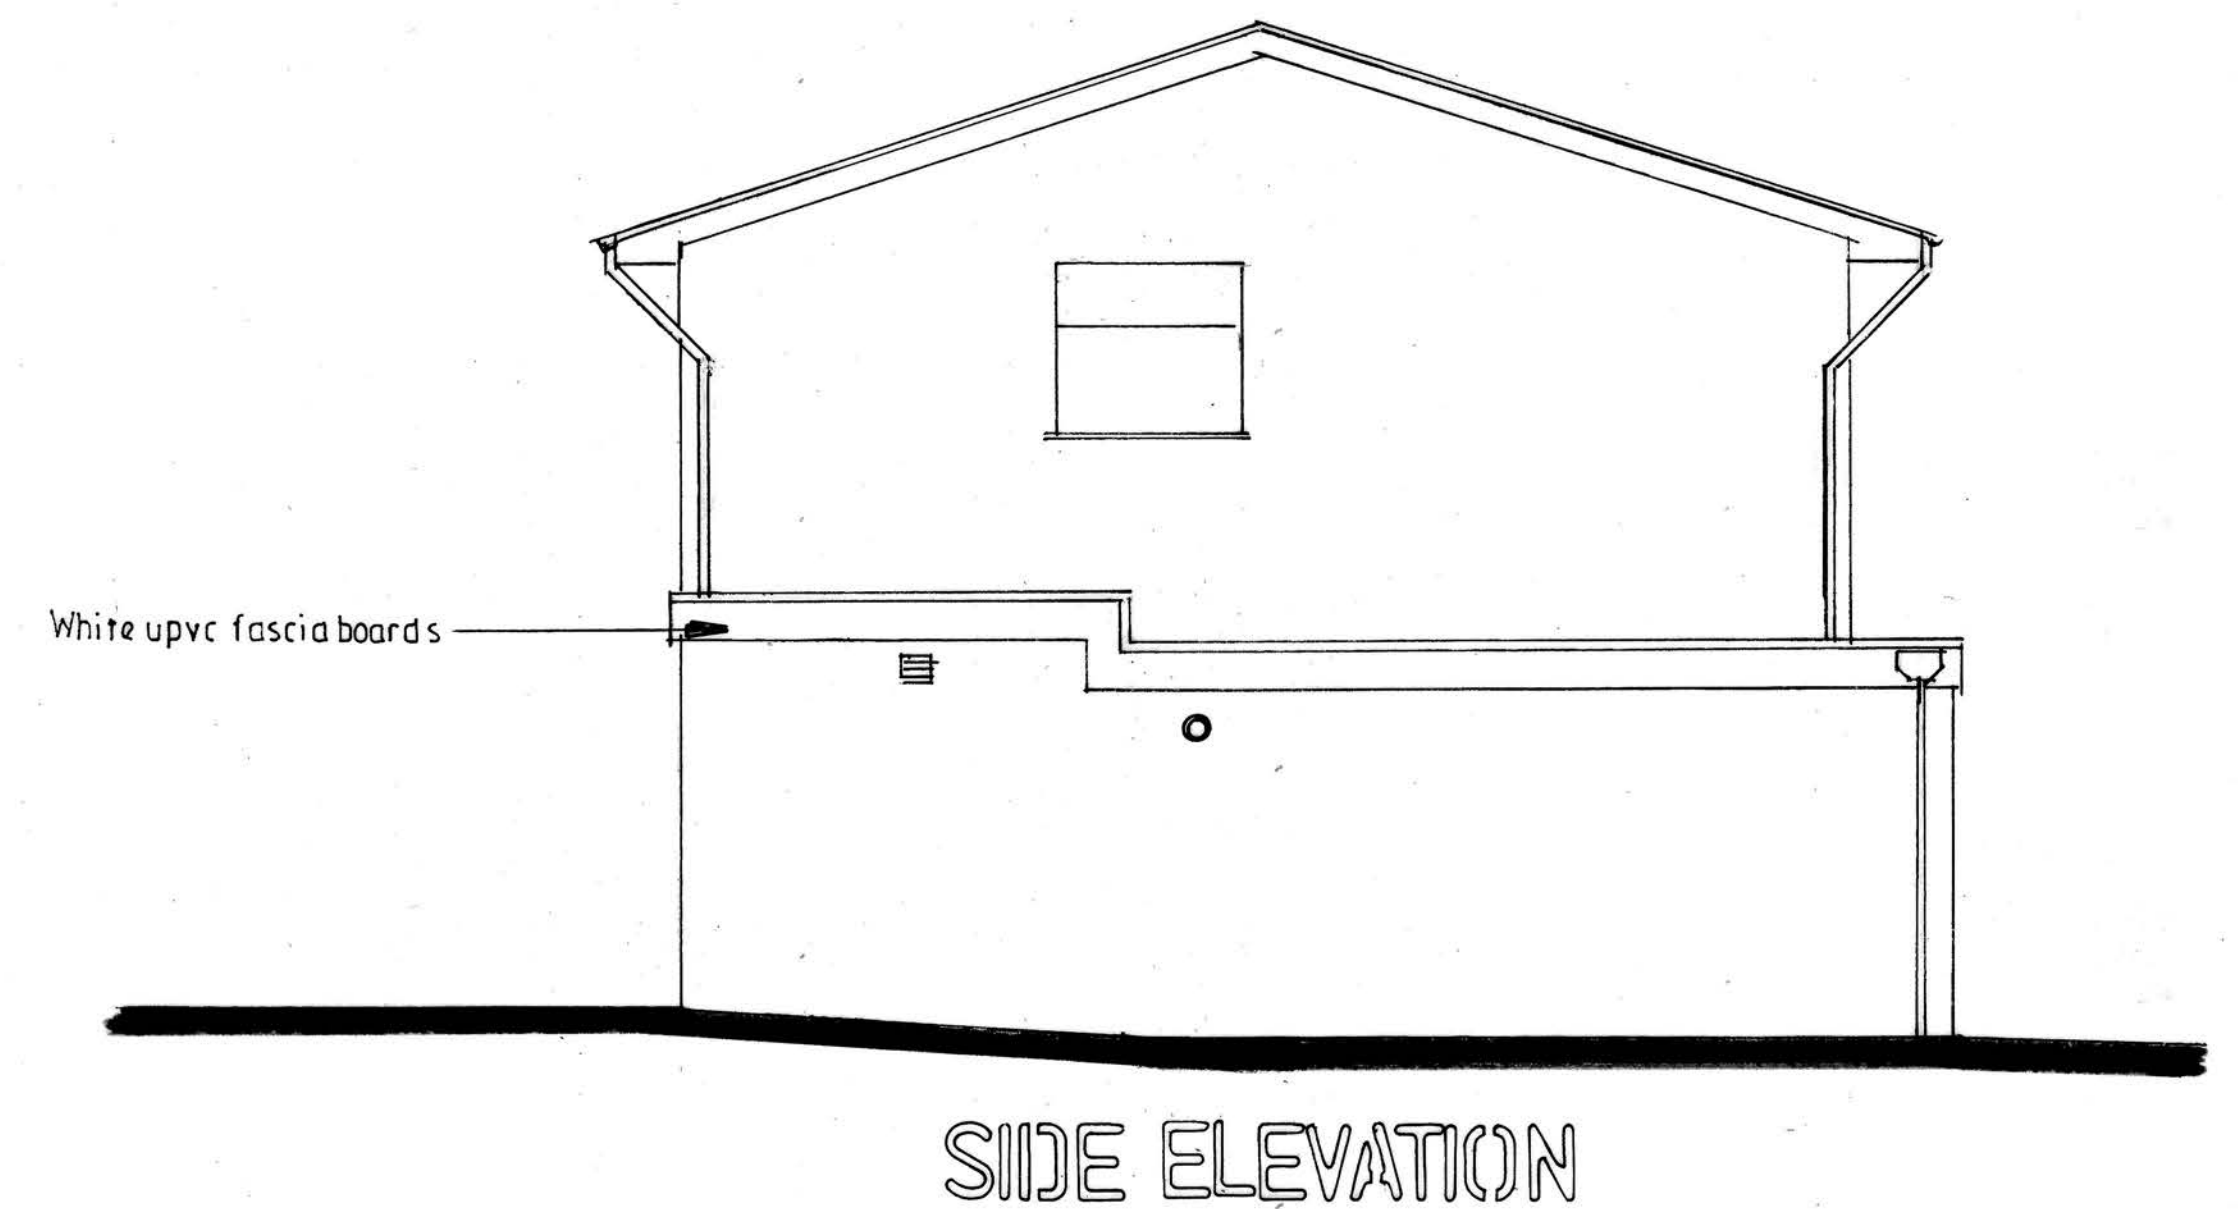
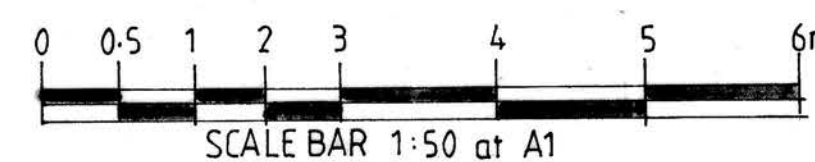
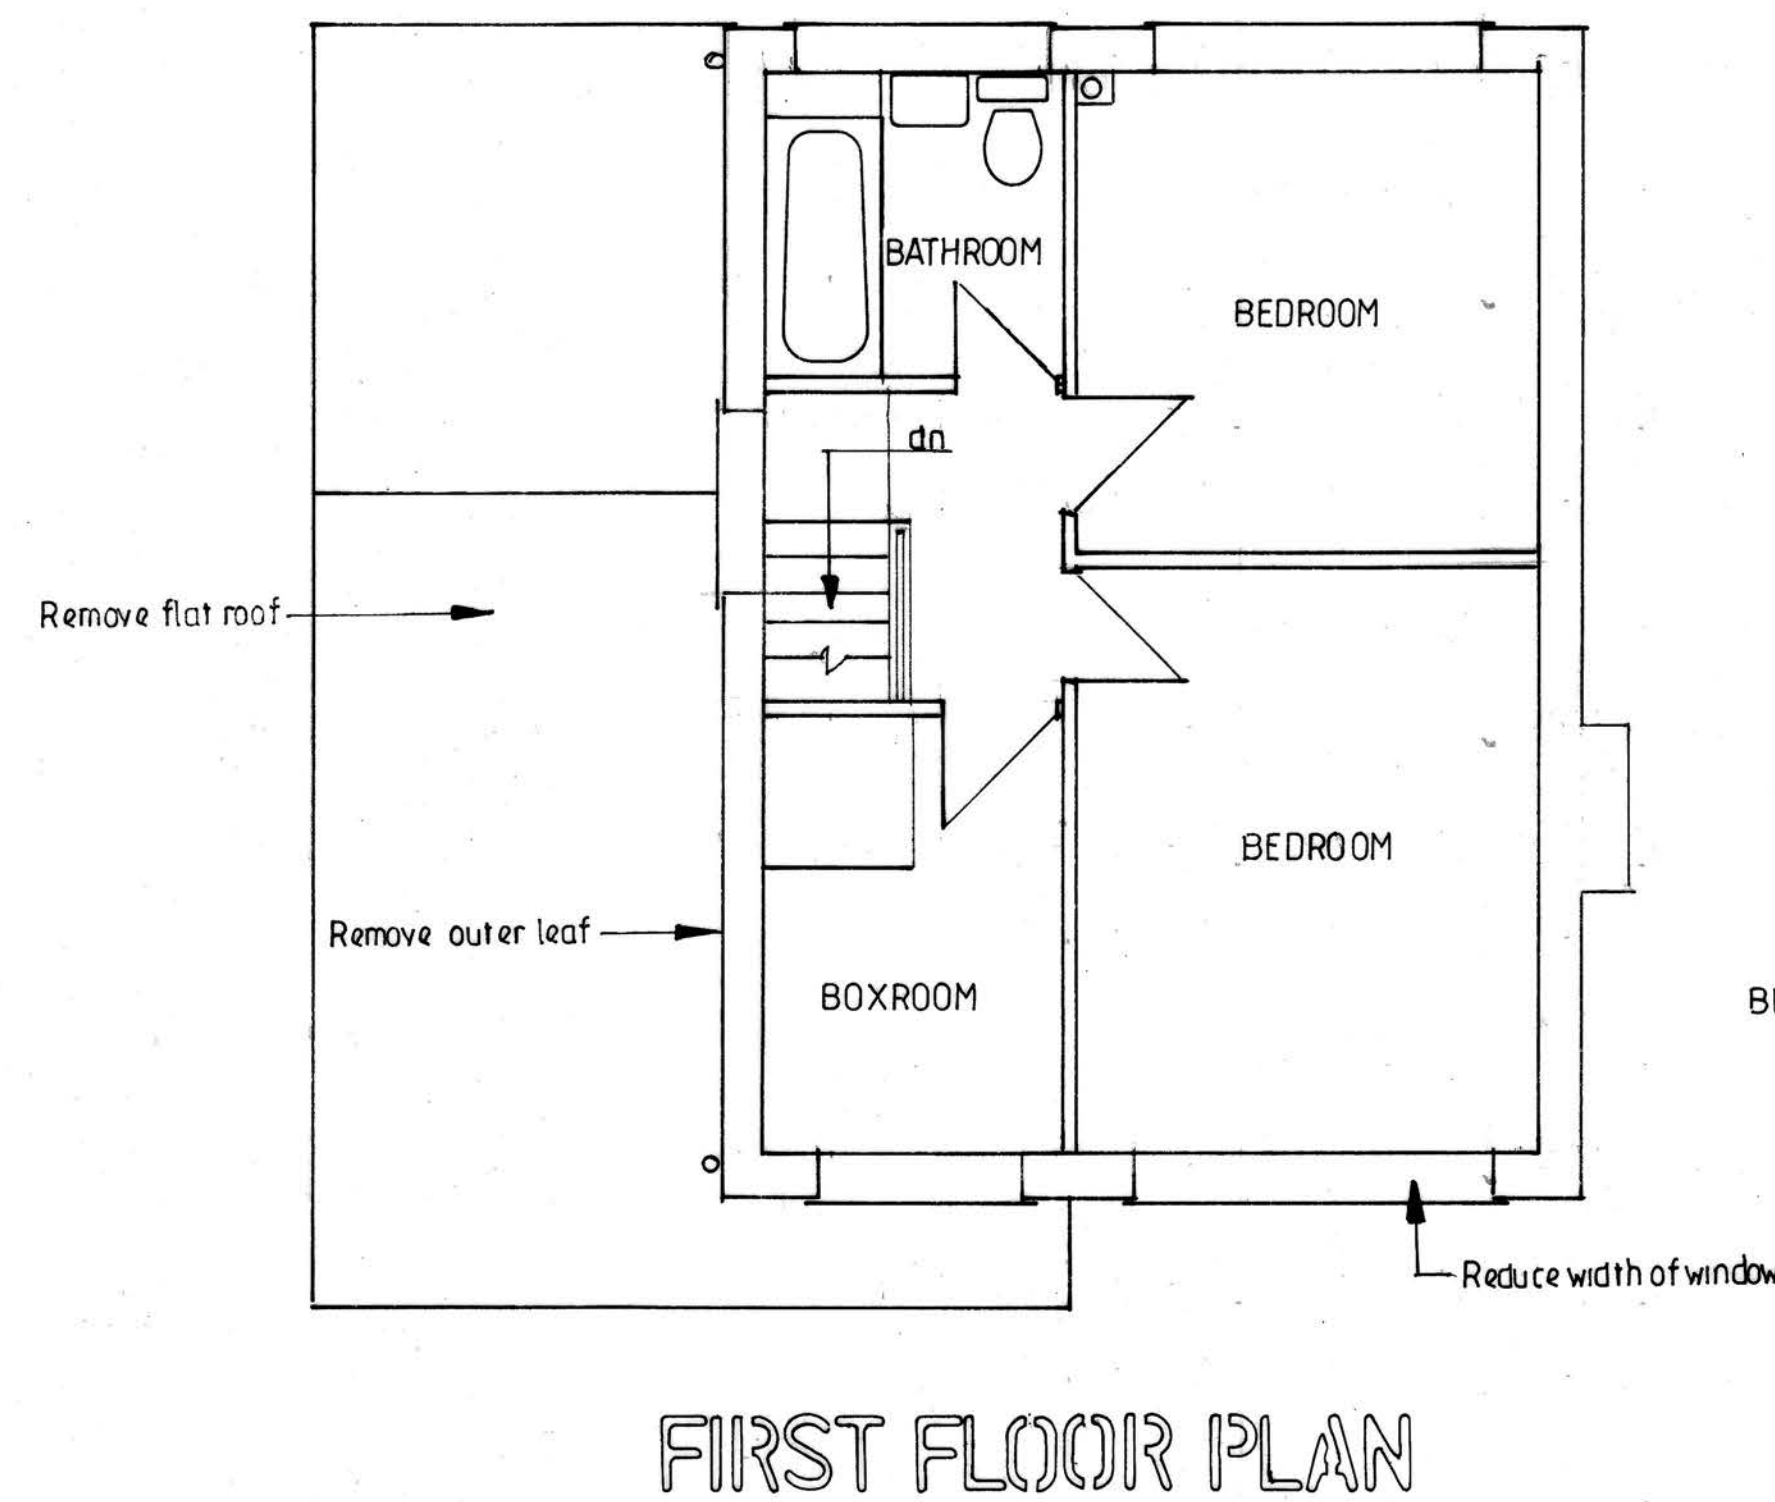
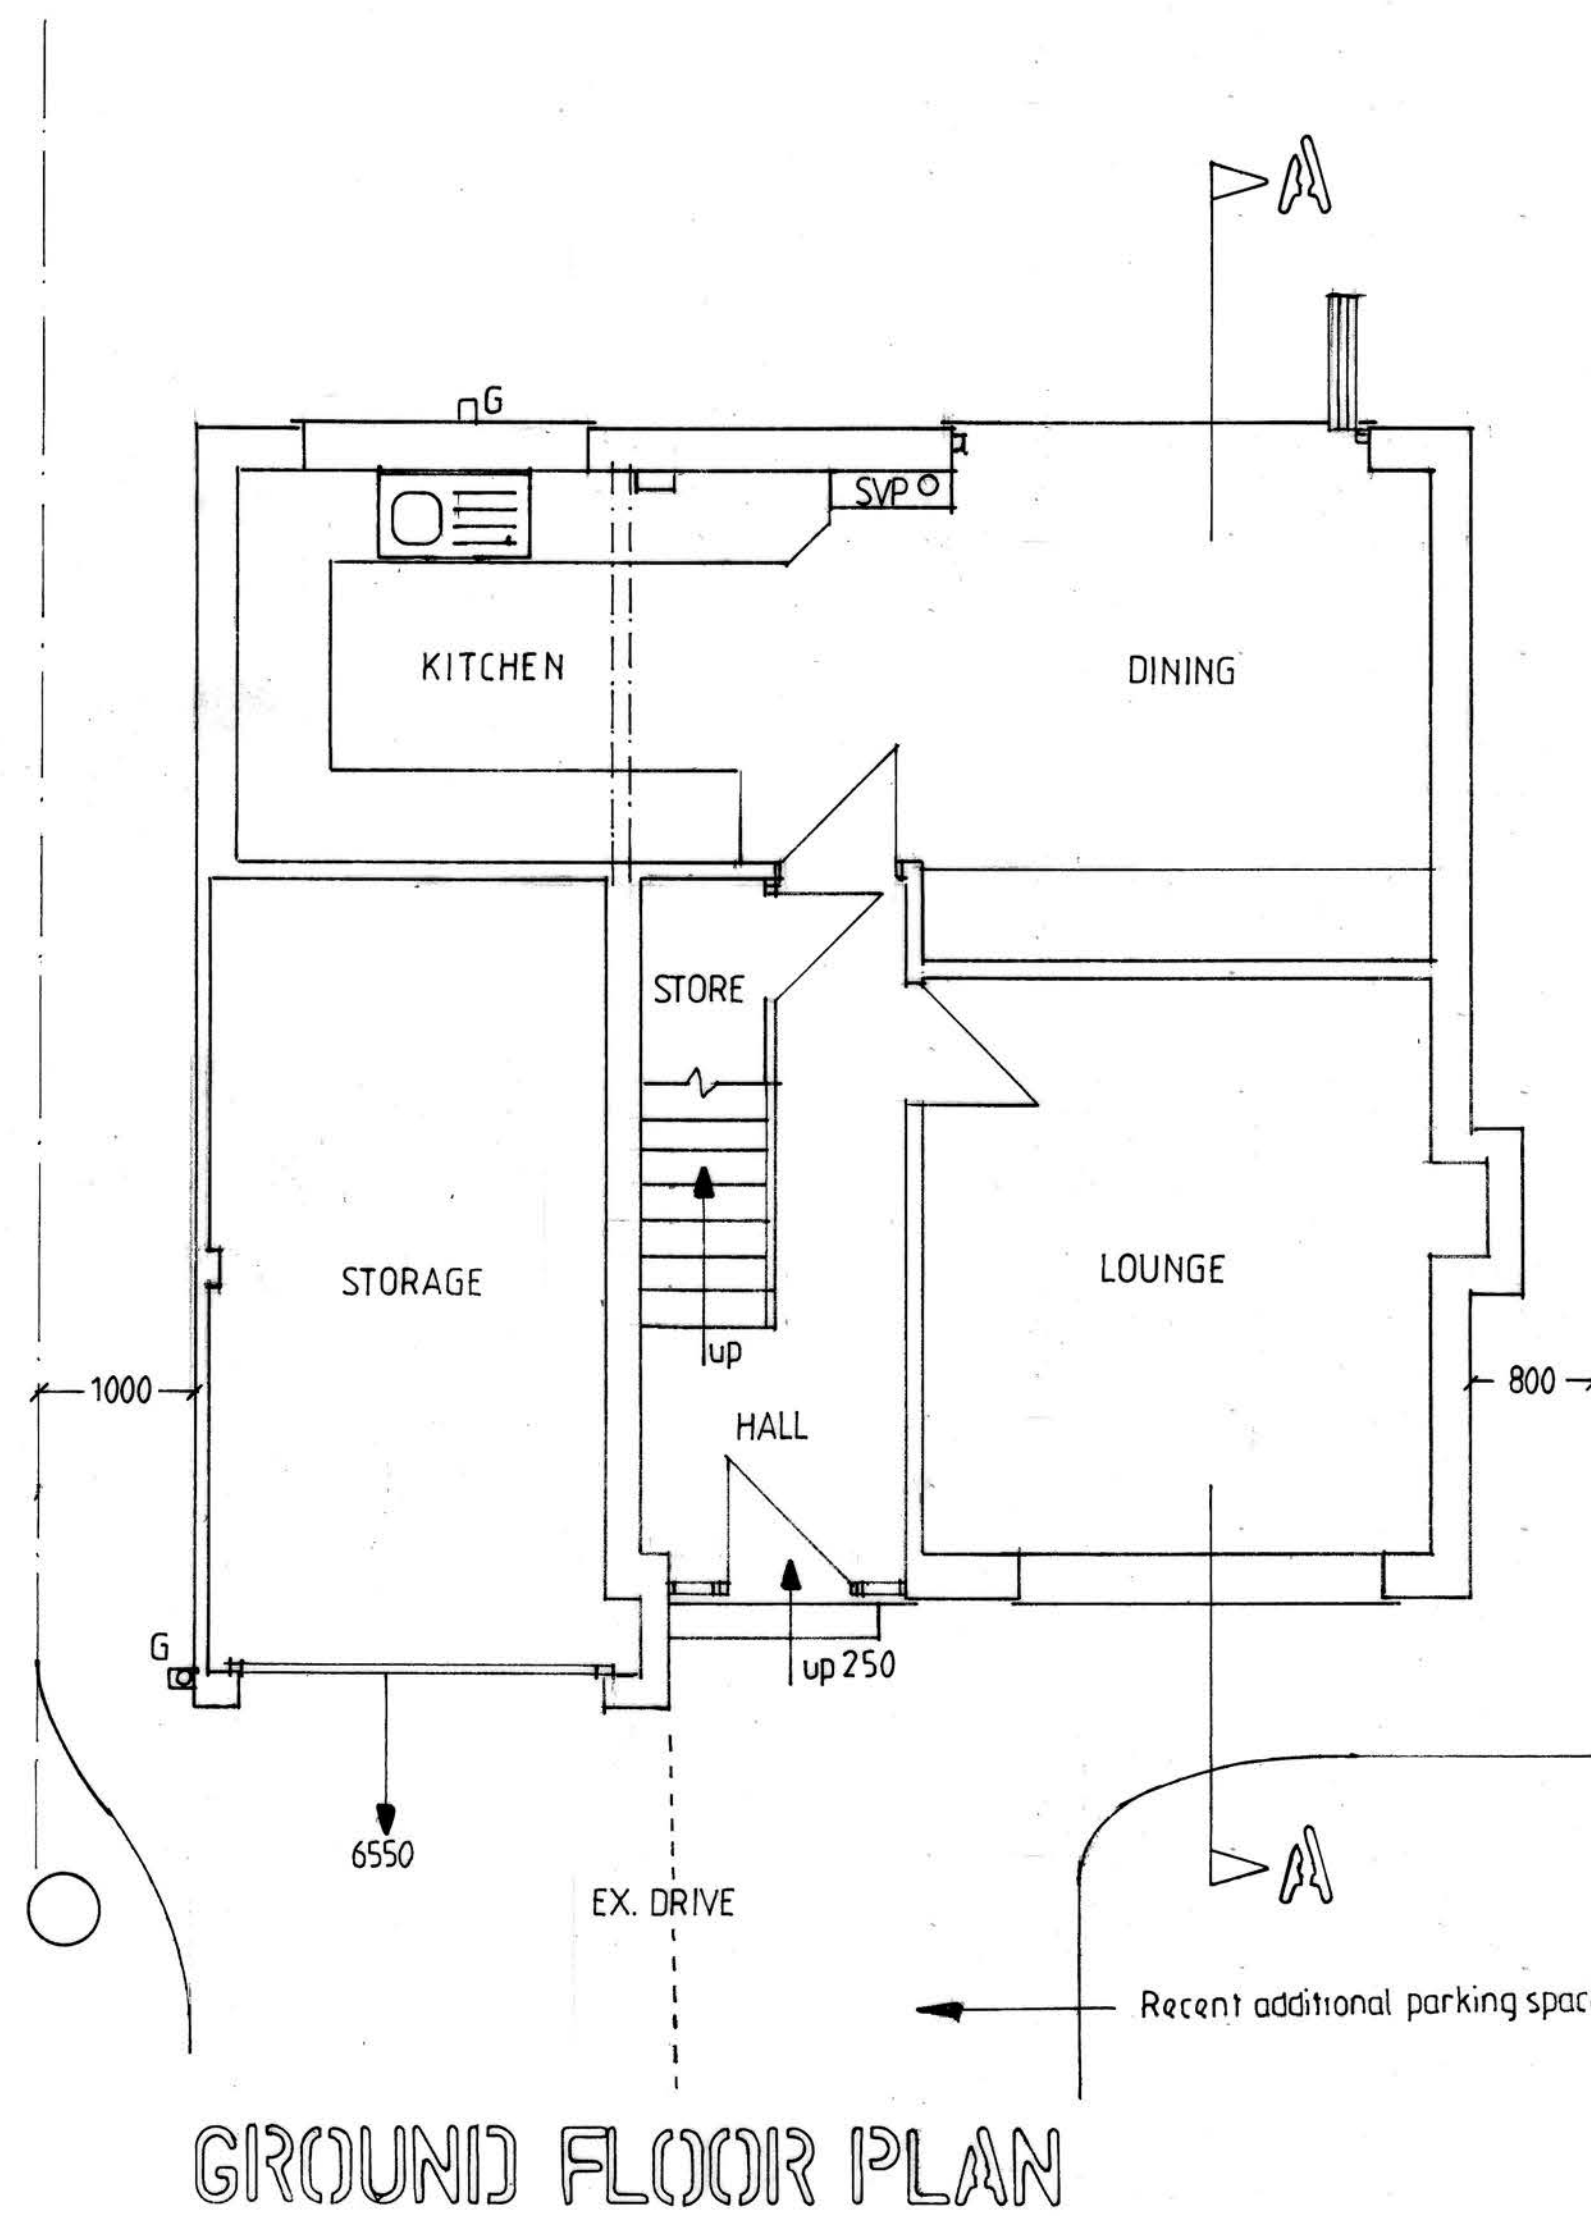
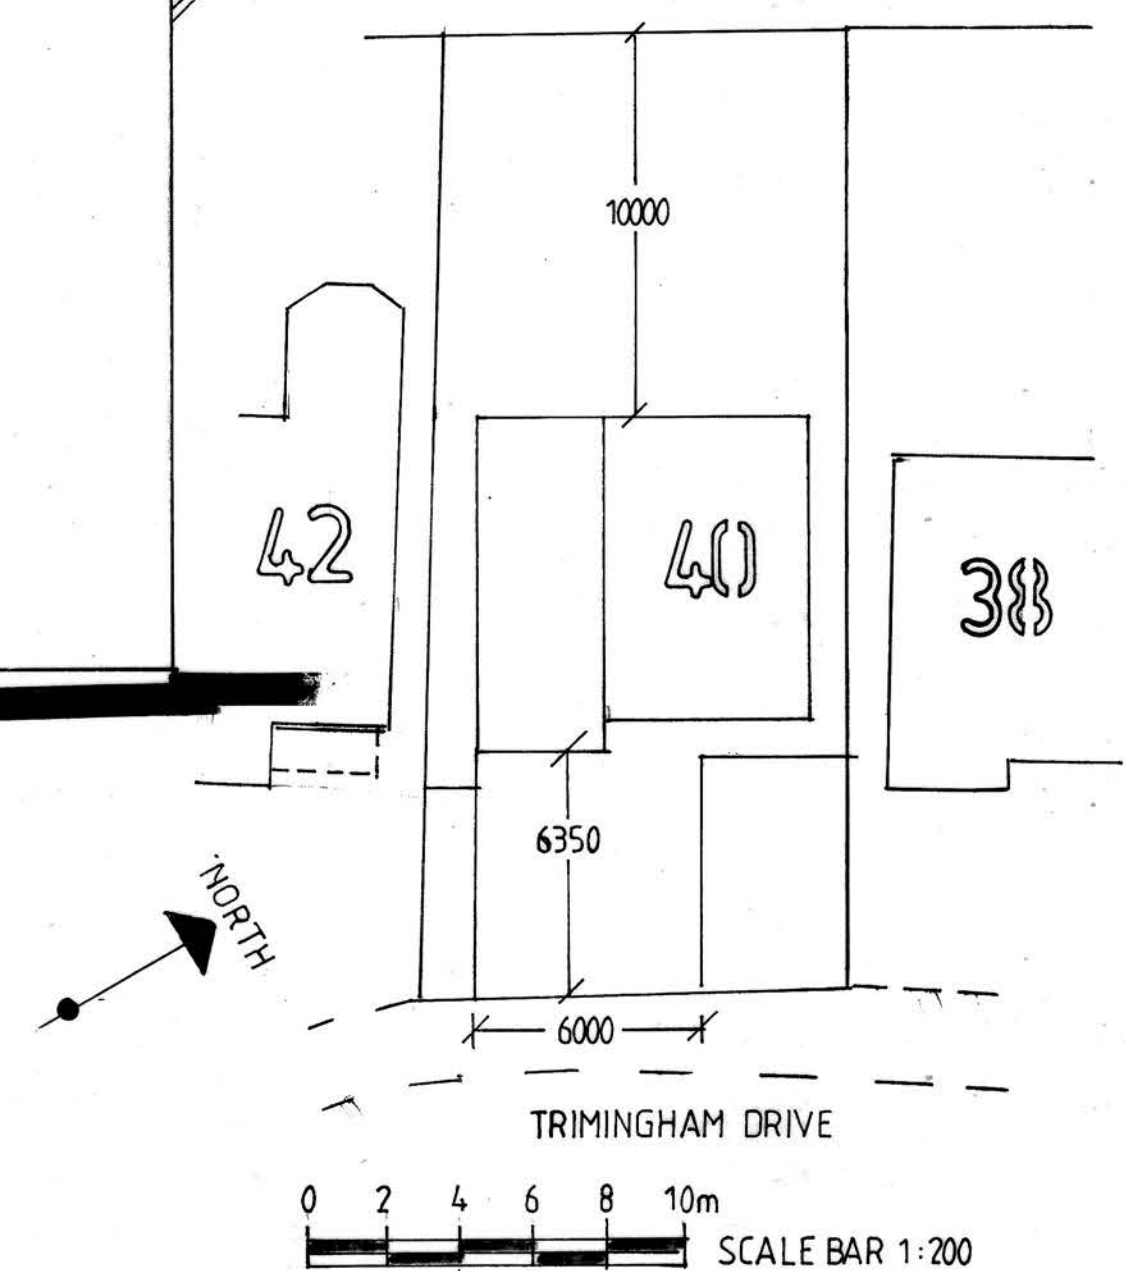
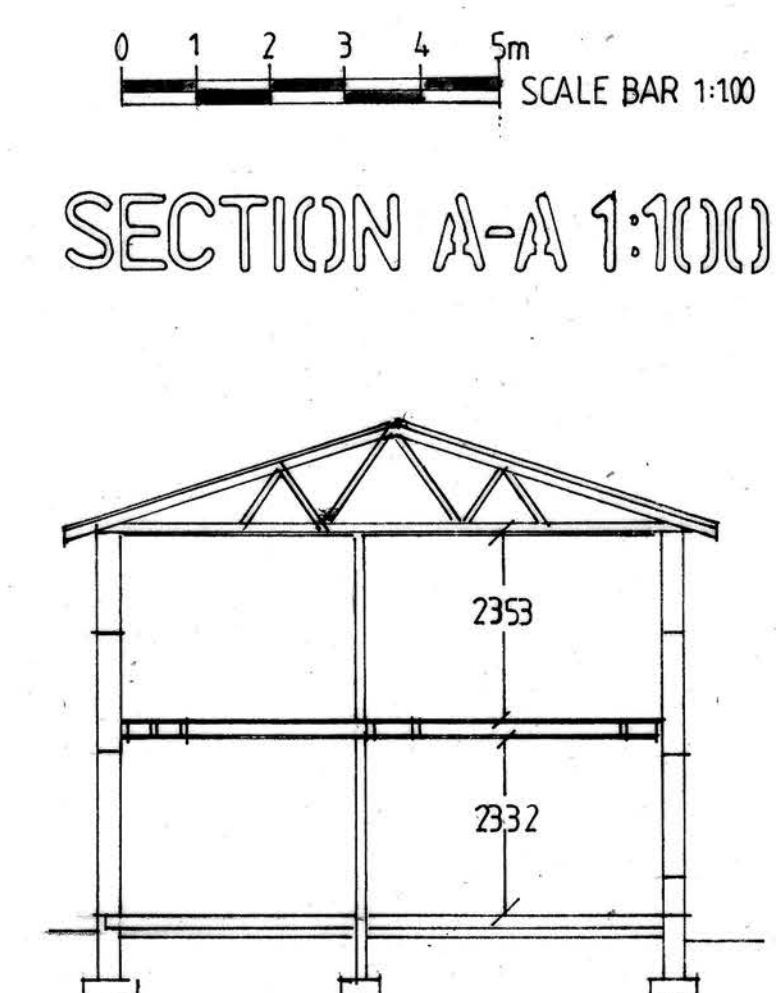


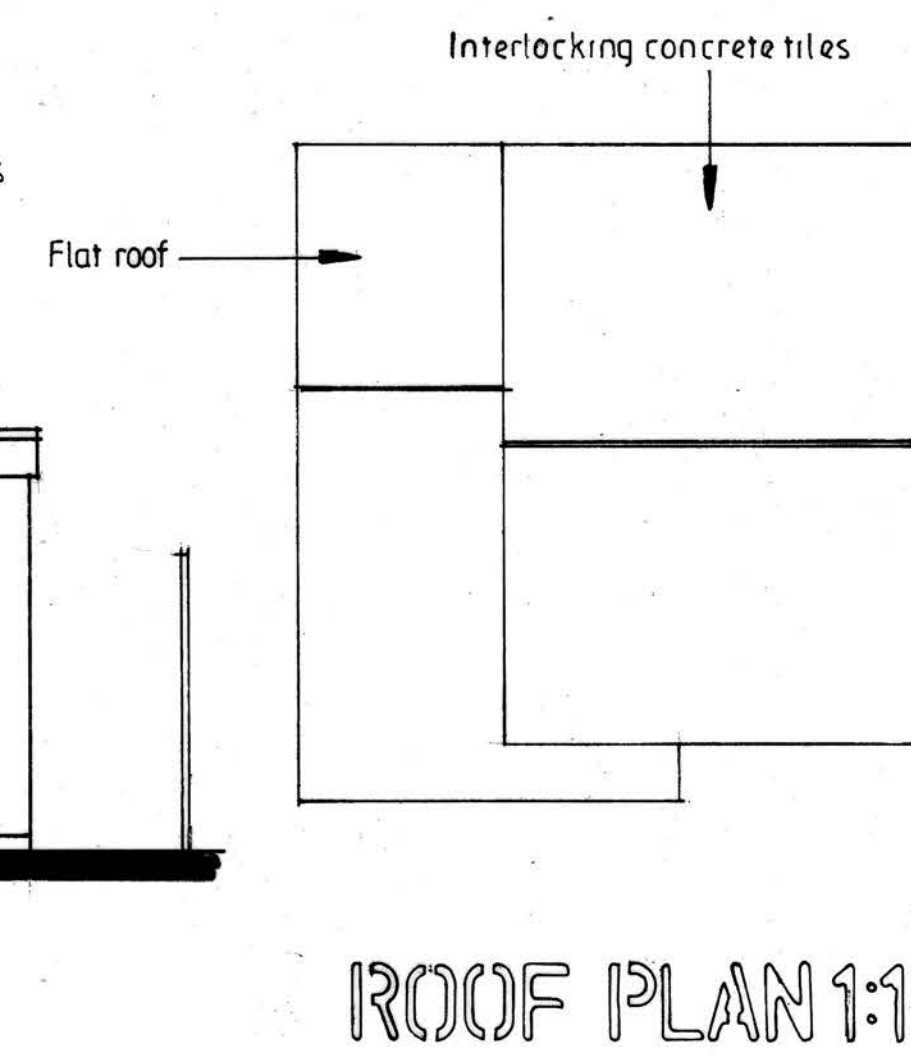

SITE PLAN 1:200

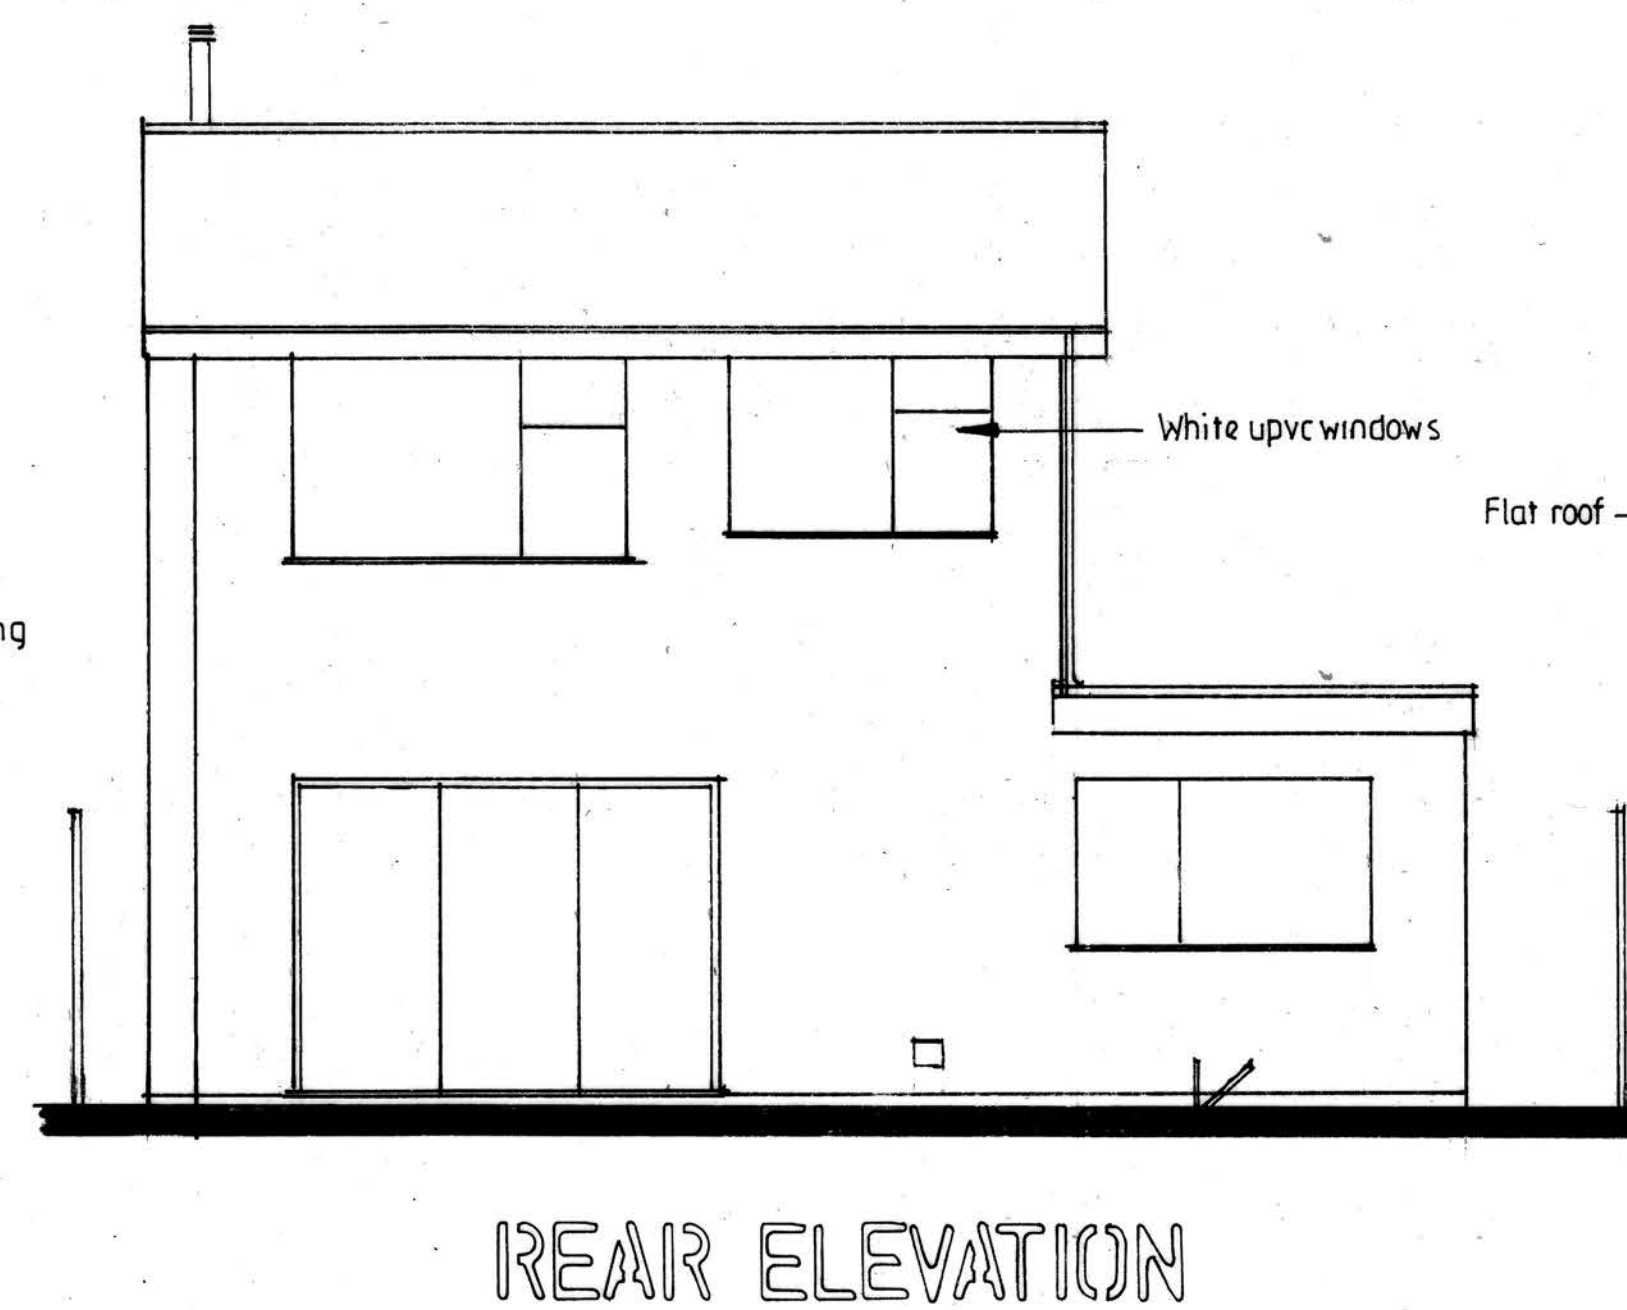

EXISTING FLOOR PLANS, ELEVATIONS, SECTION & ROOF PLAN

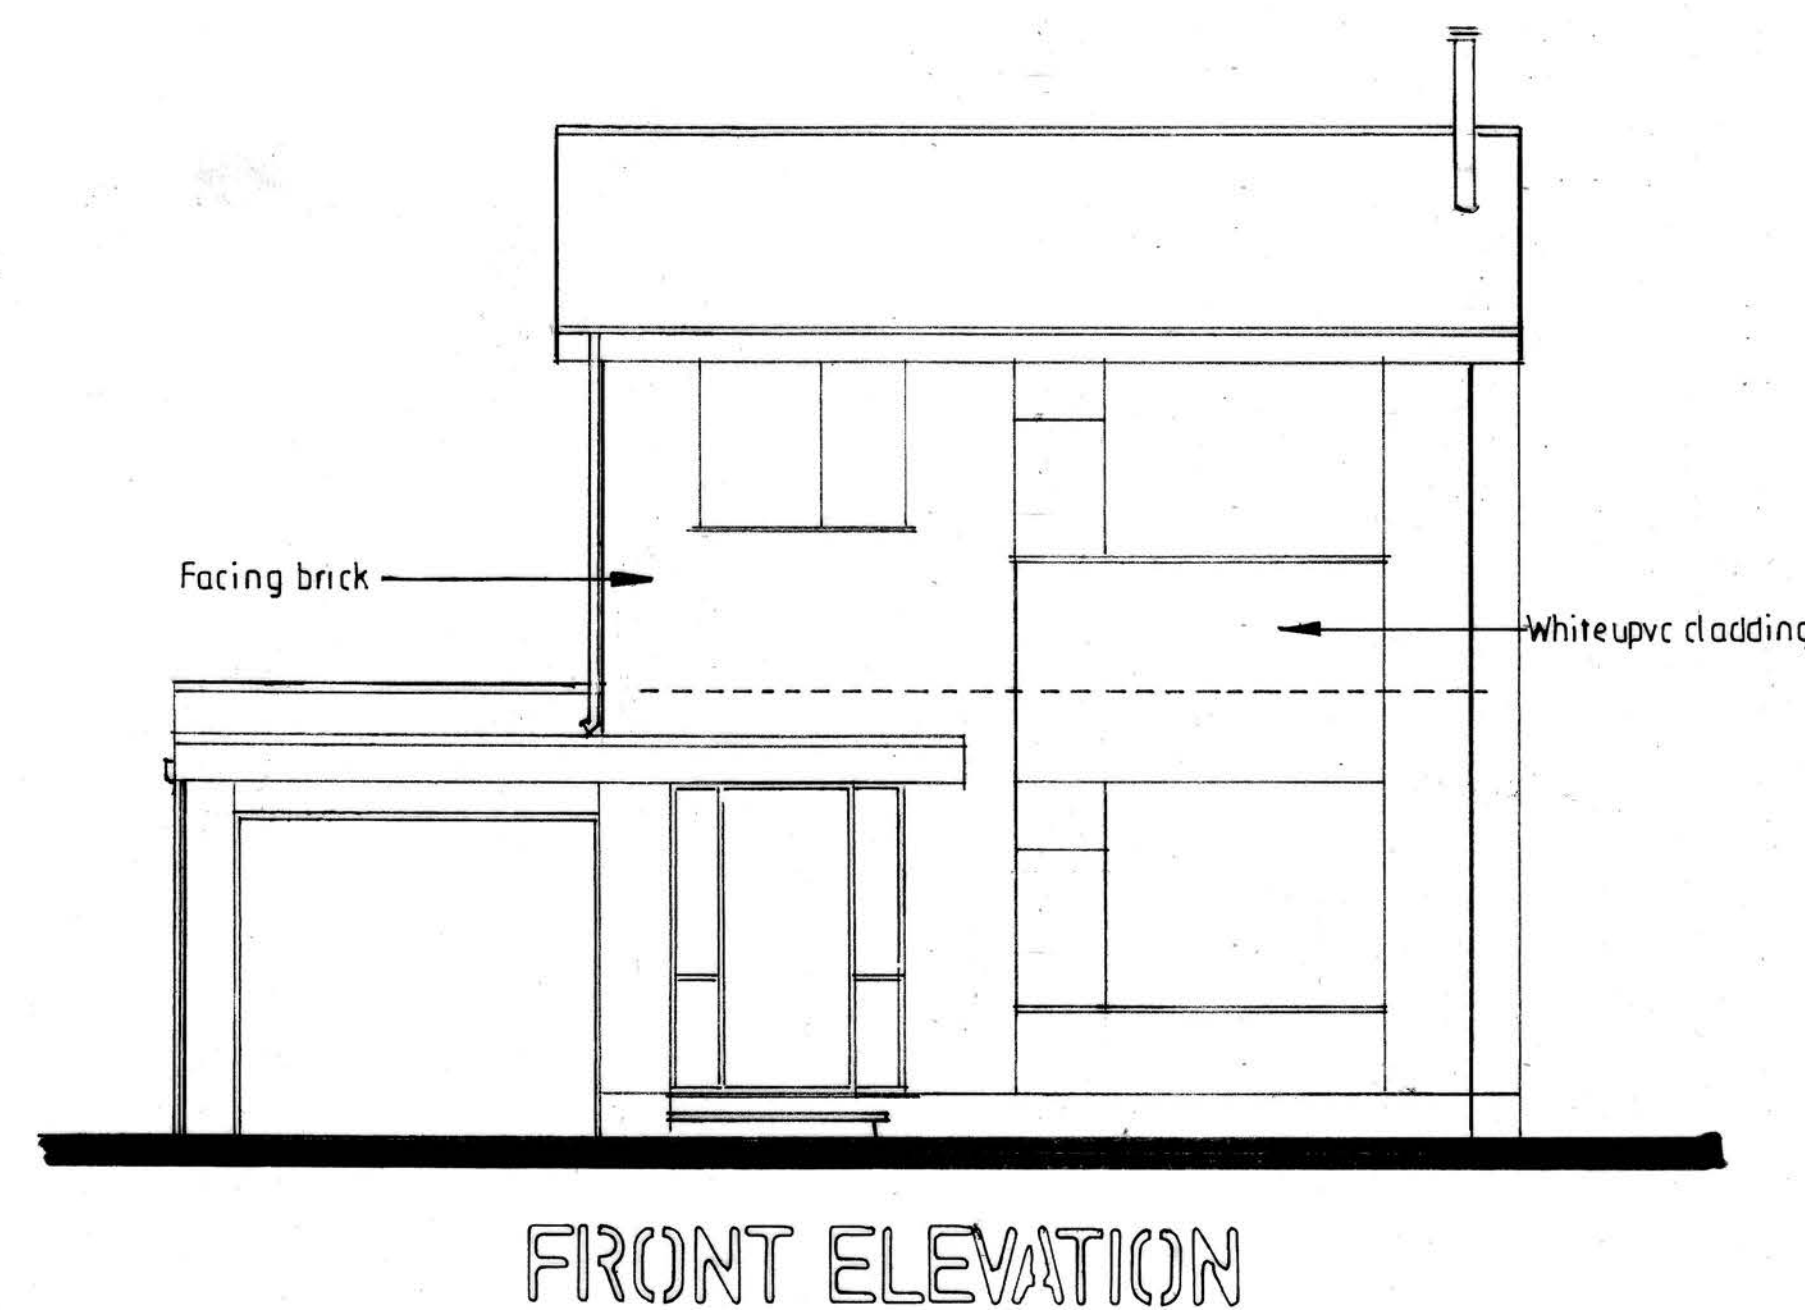

PROPOSED SINGLE STOREY AND TWO-STOREY EXTENSIONS

FOR MR MRS C BENTLEY
AT 40 TRIMMINGHAM DRIVE
BURY BL8 1JW

ADRIAN HUGHES
ARCHITECTURAL SERVICES

SCALE 1:50 1:100
DATE JAN.2022

DRAWING NO.
1/44/2022