




PROPOSED FRONT ELEVATION.

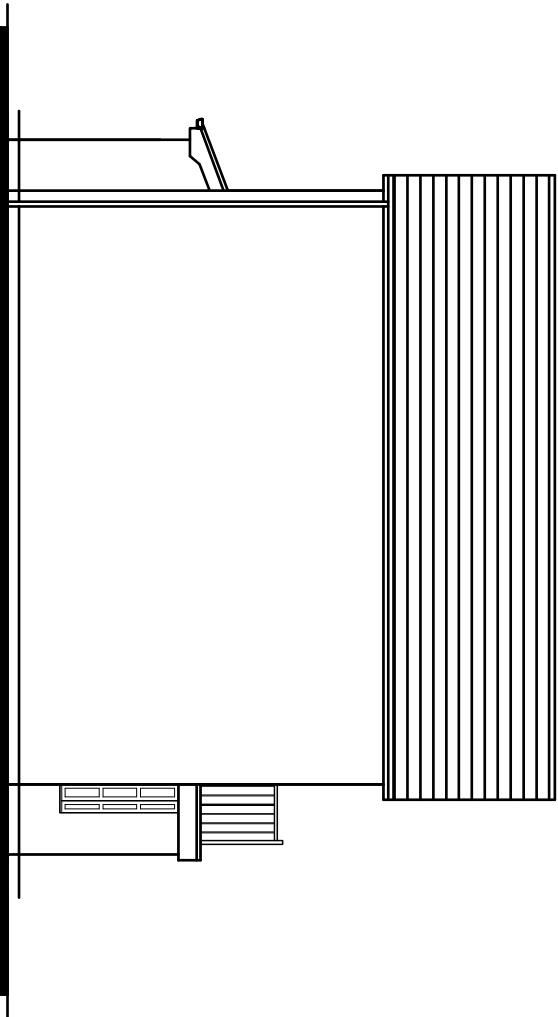


PROPOSED SIDE ELEVATION.


100% Double-Bed
Master Bedroom
Double Living Room
Double Kitchen

100% Double-Bed
Master Bedroom
Double Living Room
Double Kitchen

100% Double-Bed
Master Bedroom
Double Living Room
Double Kitchen

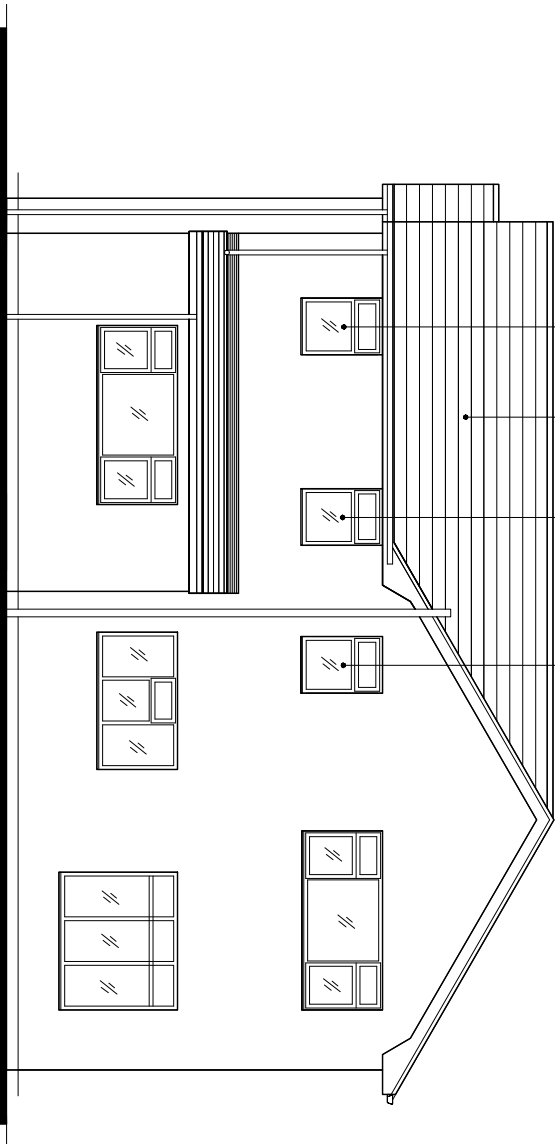

NOTE:
All External Walls To Be Rendered
With Krend Waterproof Rendering,
Colour White.

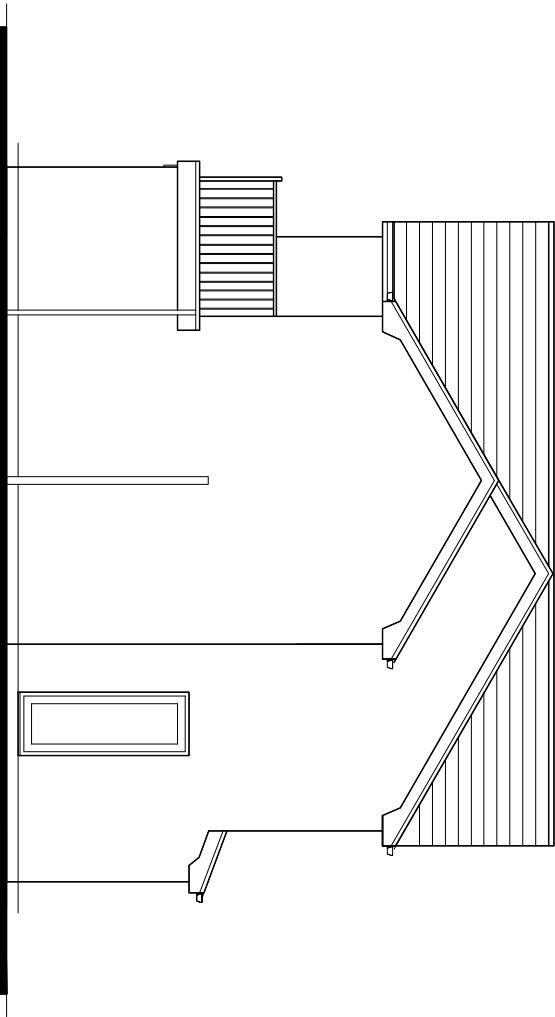

PROPOSED REAR ELEVATION.

PROPOSED SIDE ELEVATION.

Revision	Title :	Project :	MTC Designs
	PROPOSED FIRST FLOOR SIDE EXTENSION AND EXTERNAL WALLS RENDERED.	7, SLAIDBURN DRIVE, BURY, BL8 3DG	31 Edend Drive Bolton BL2 6TB T: 01204 418714, M: 0776022814 Email: info@mtcdesign.co.uk
			Scale 1:100 @ A3 Date: October 2021.
			Drawing No: P03