




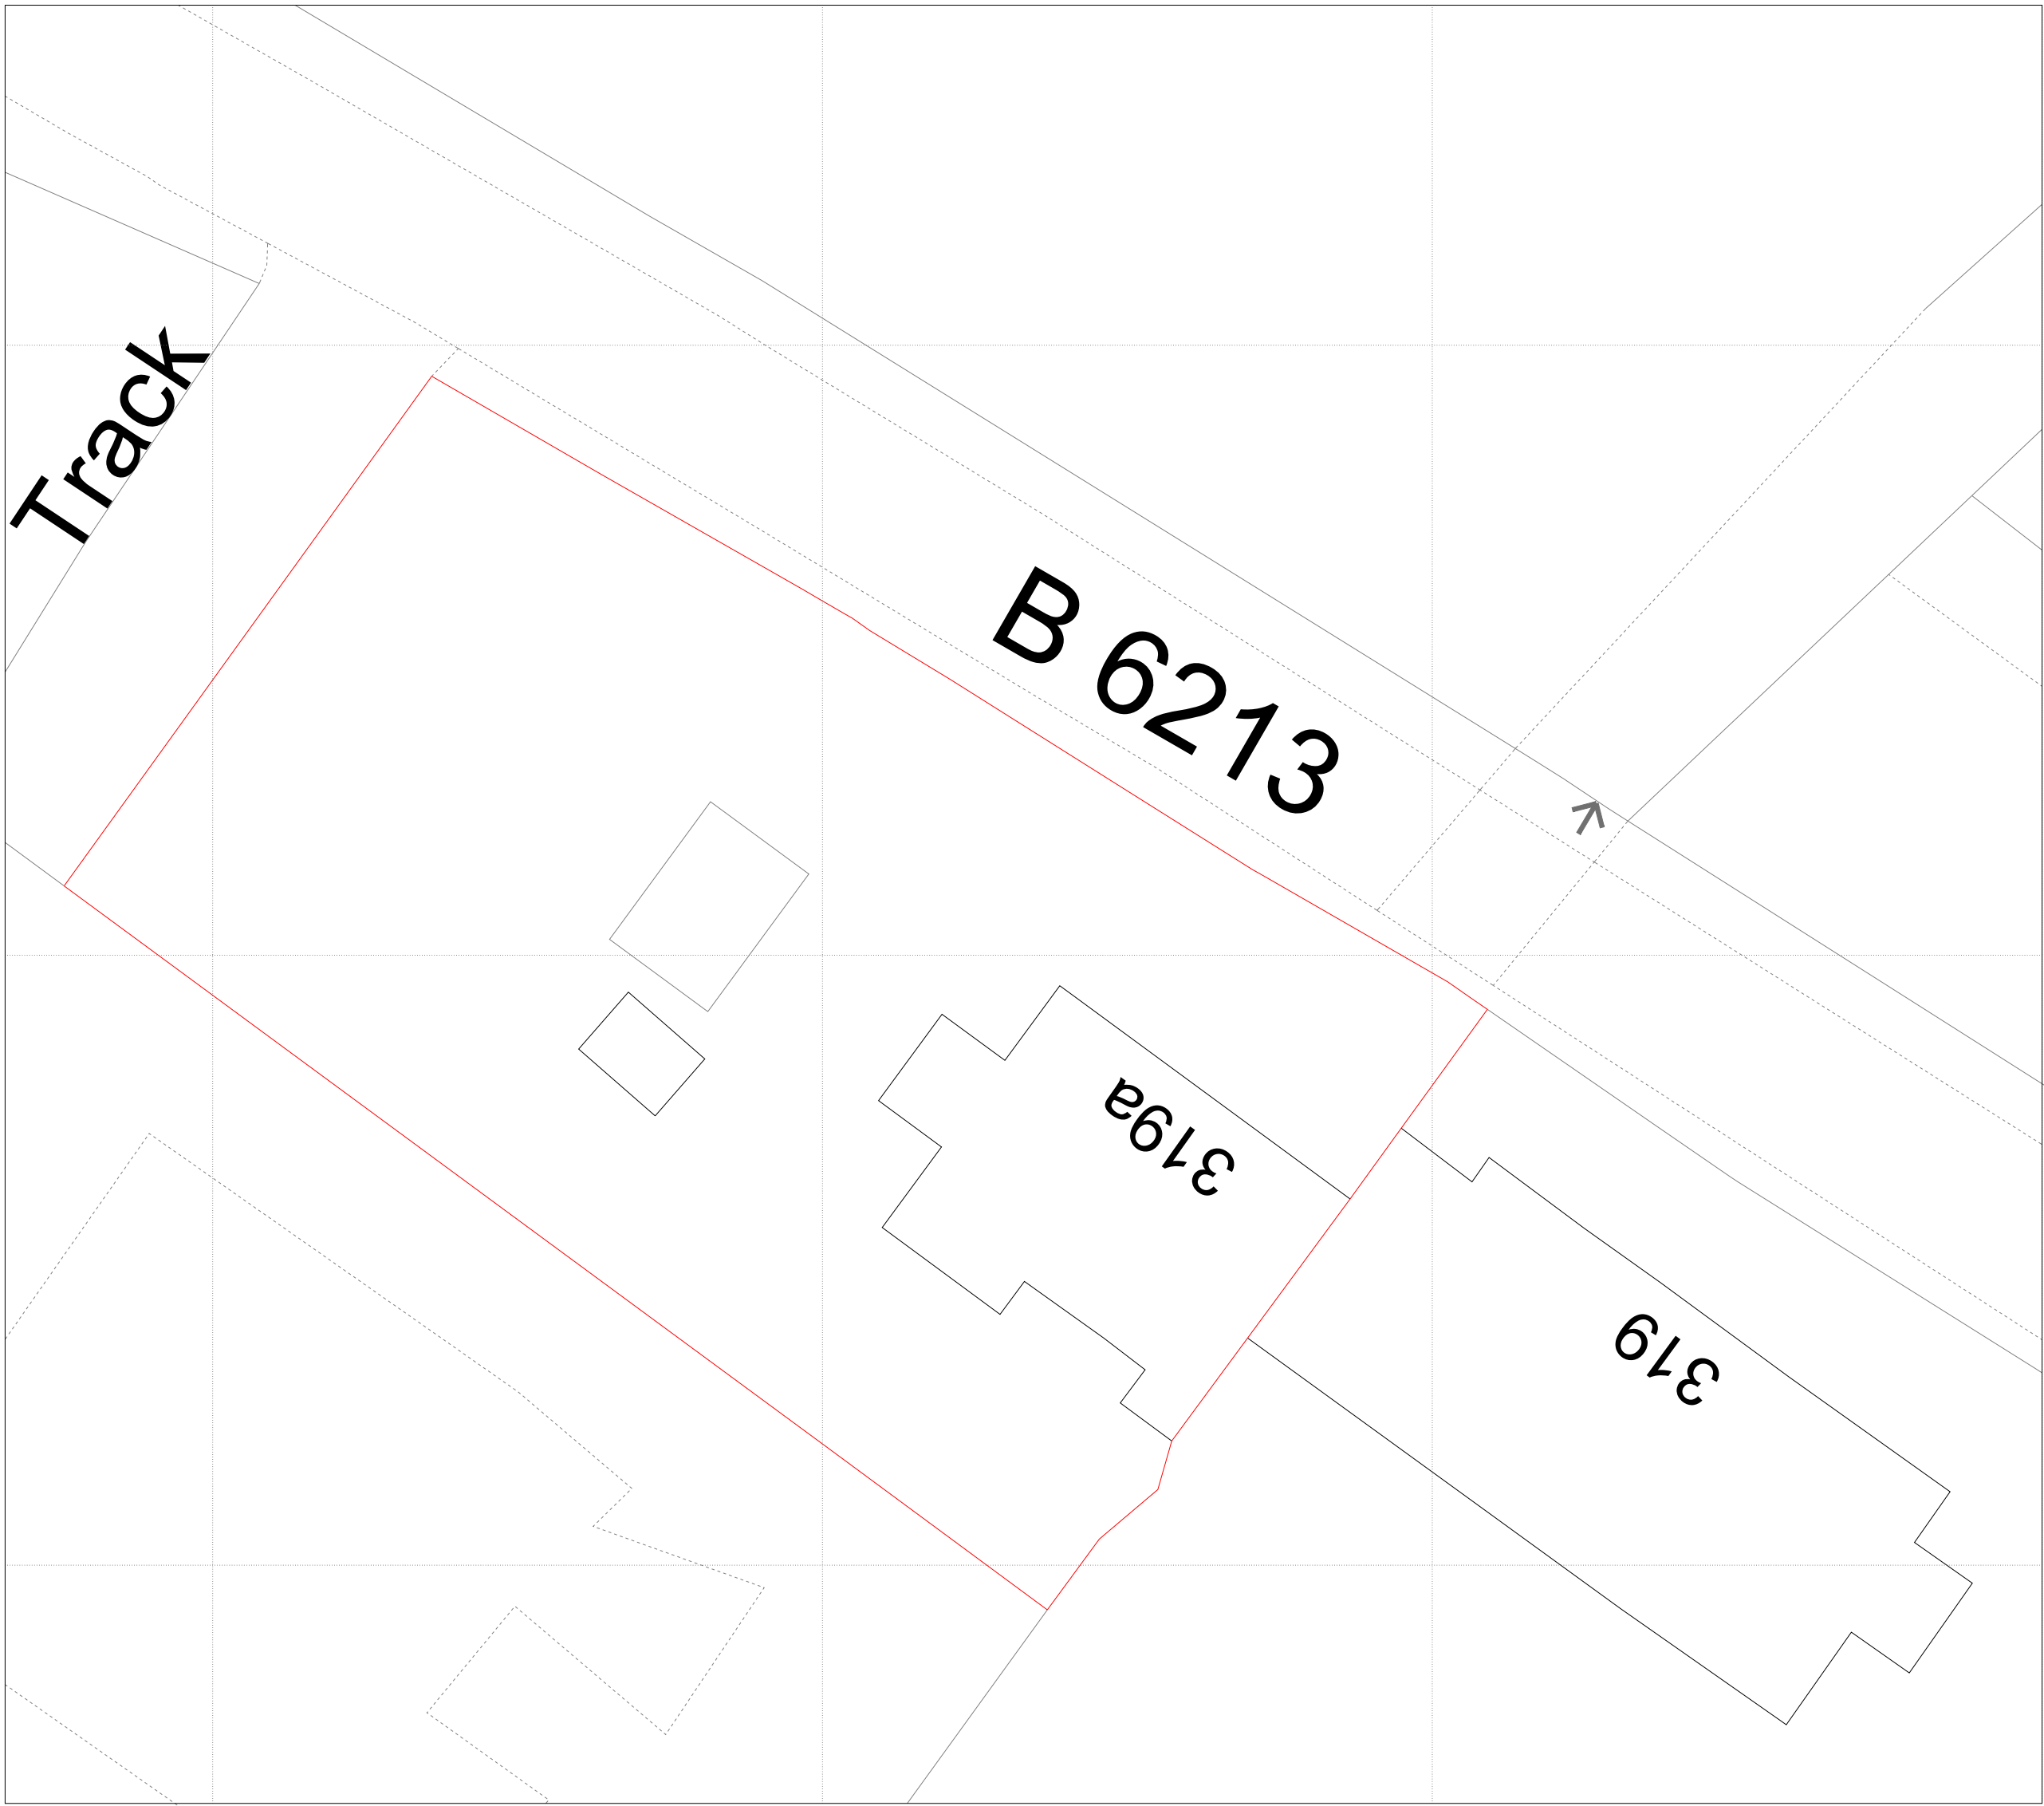

Existing Site Plan Scale 1:250

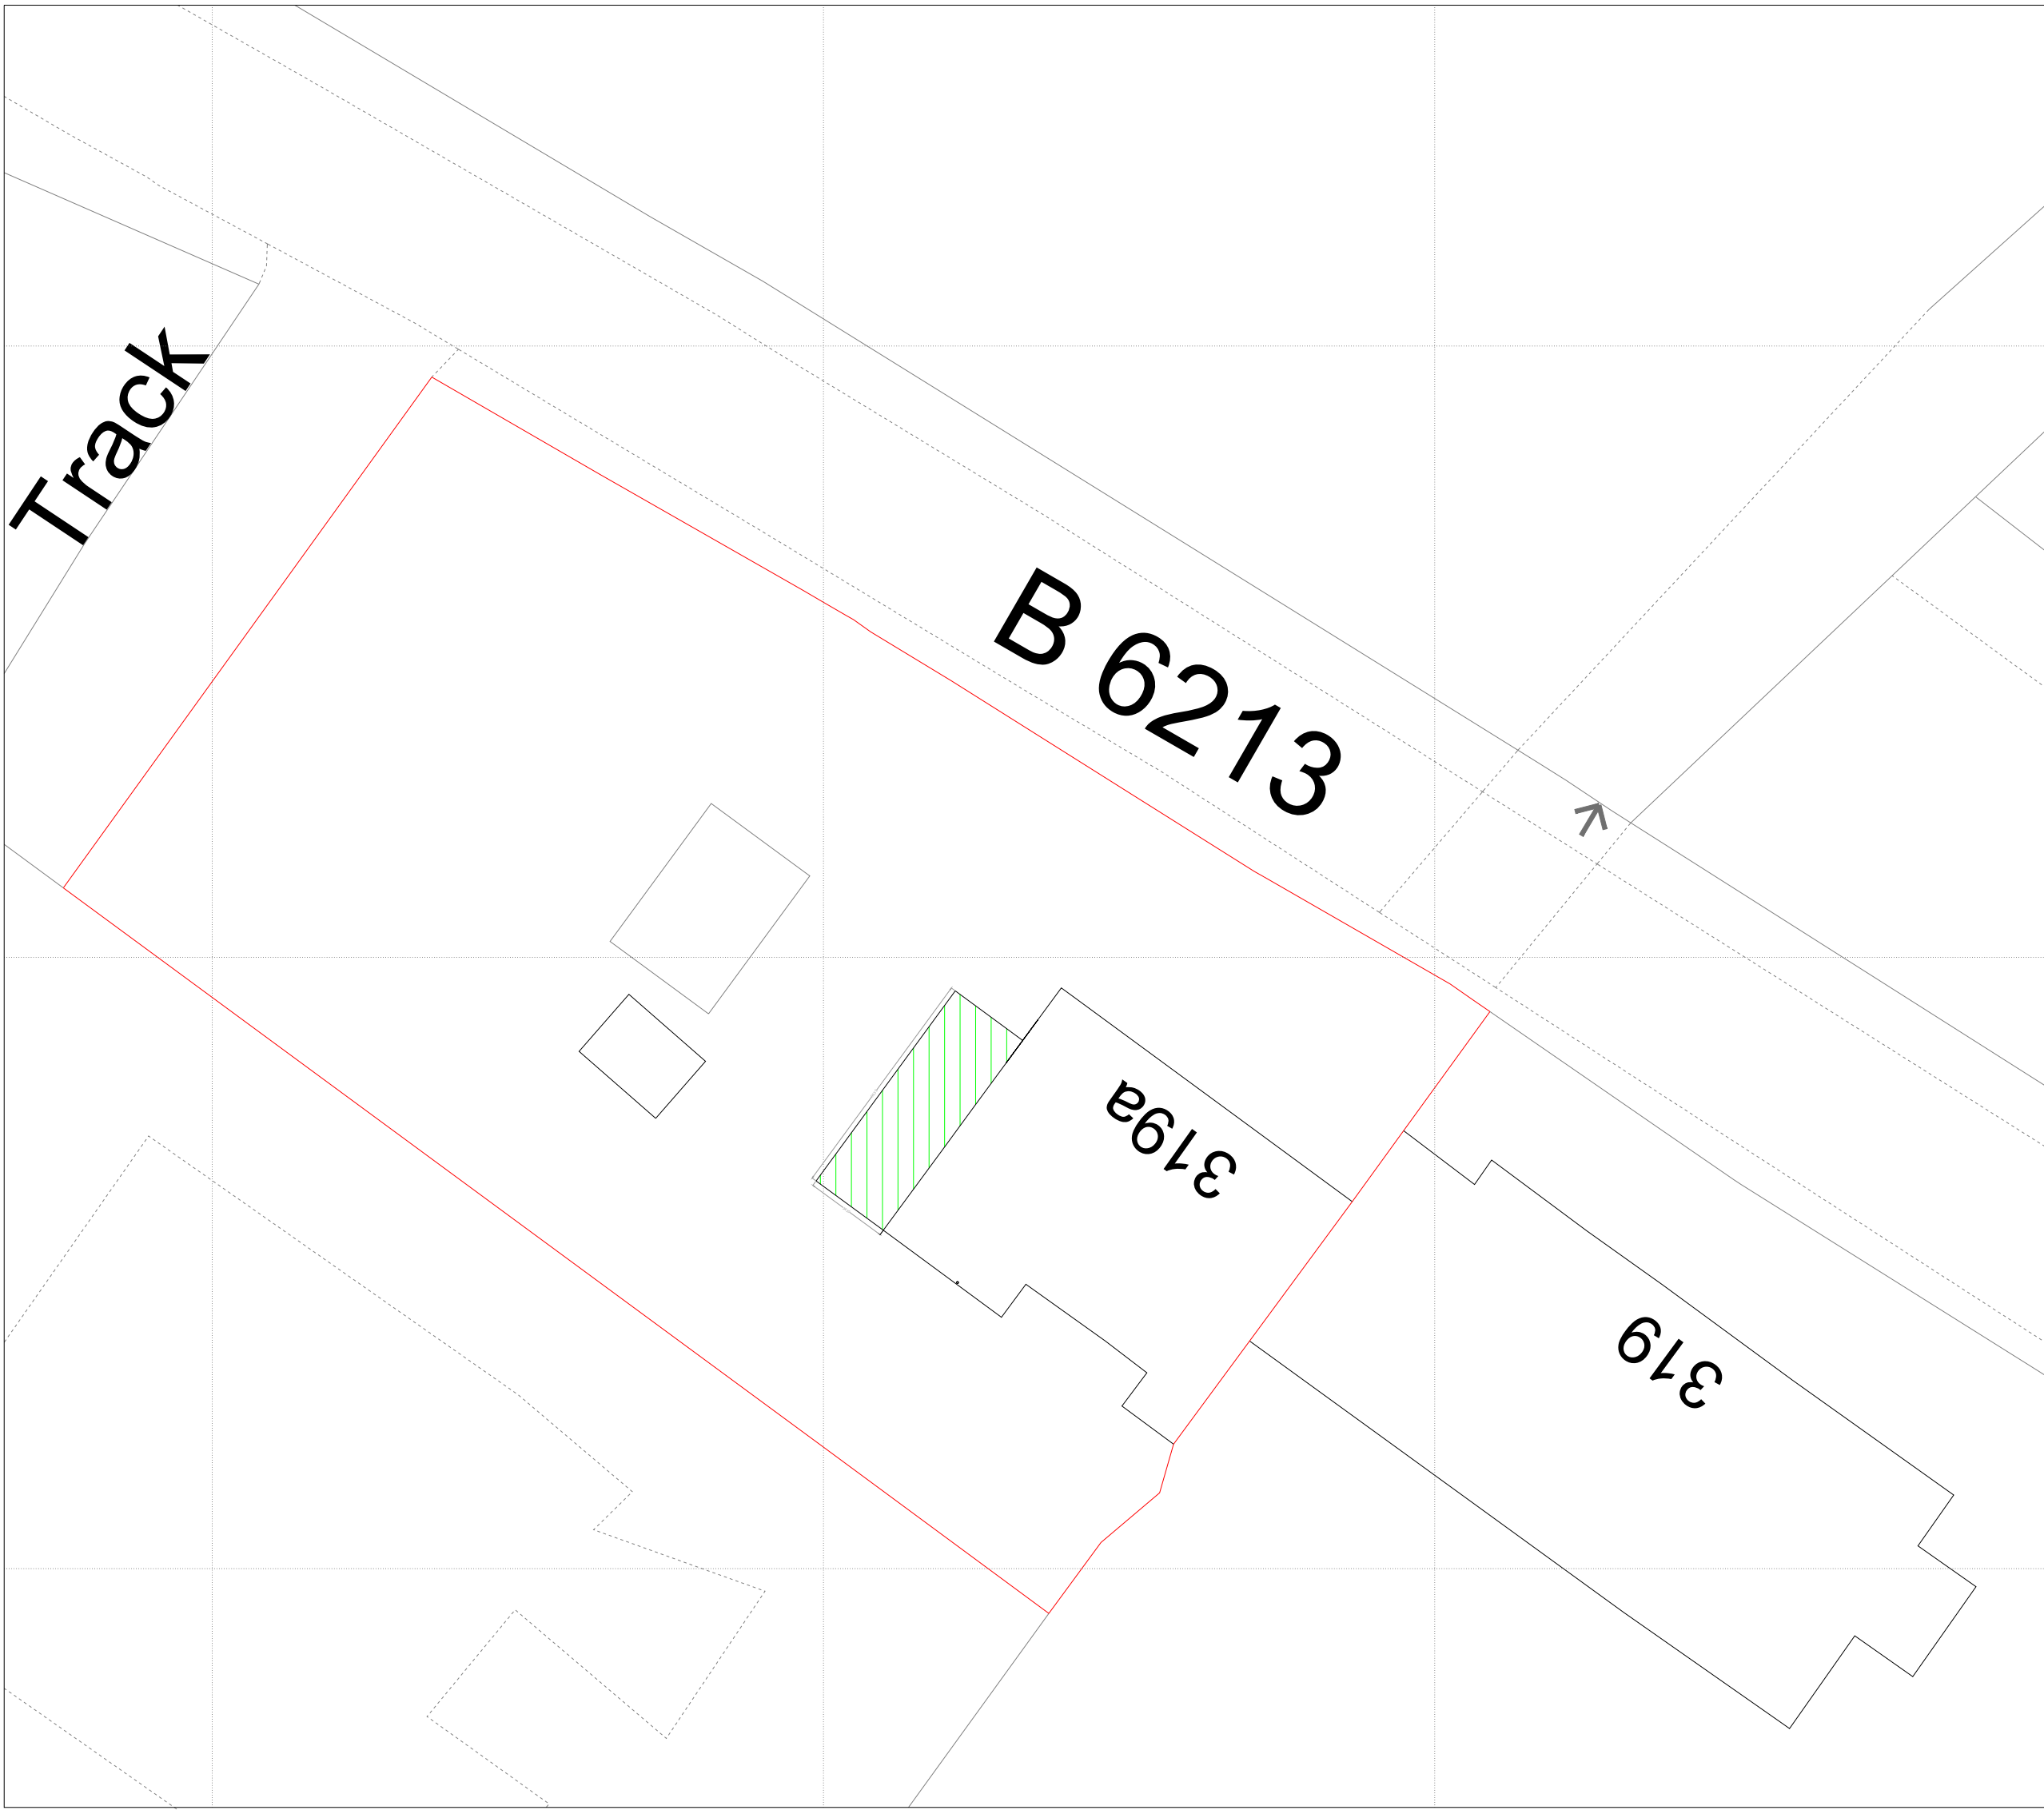

Proposed Site Plan Scale 1:250

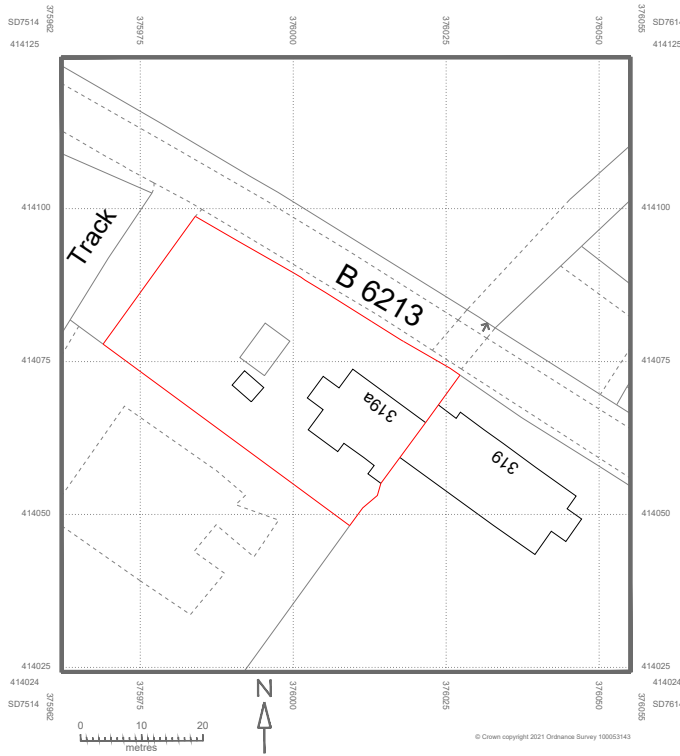

Location Plan Scale 1:1250

Legend

- Land Extent Outline
- Proposed Extension

Rev. No.	Revision note.	Date.	
Title:	Location Plan-Existing And Proposed Site Layout		
Project:	Springbank Barn 319A Turton Road Tottington BL8 3QF		
Client:	Richard Wilson Springbank Barn 319A Turton Road Tottington BL8 3QF		
Scale:	Designed:	Drawn:	Date:
Noted@A1	AW	JW	18.01.2023
Drawing No. JCBD-21-224A-5. Rev00			
 J C Building Design Ltd Tel: 01706 872797 / 07824 871086 enquiries@jcbuildingdesign.co.uk			