




Key:		
1	Proposed Facing Brickwork, to match existing	
2	Proposed UPVC Window & Door	
3	Slate Roofing, to match existing	
4	Rain Water Pipe	

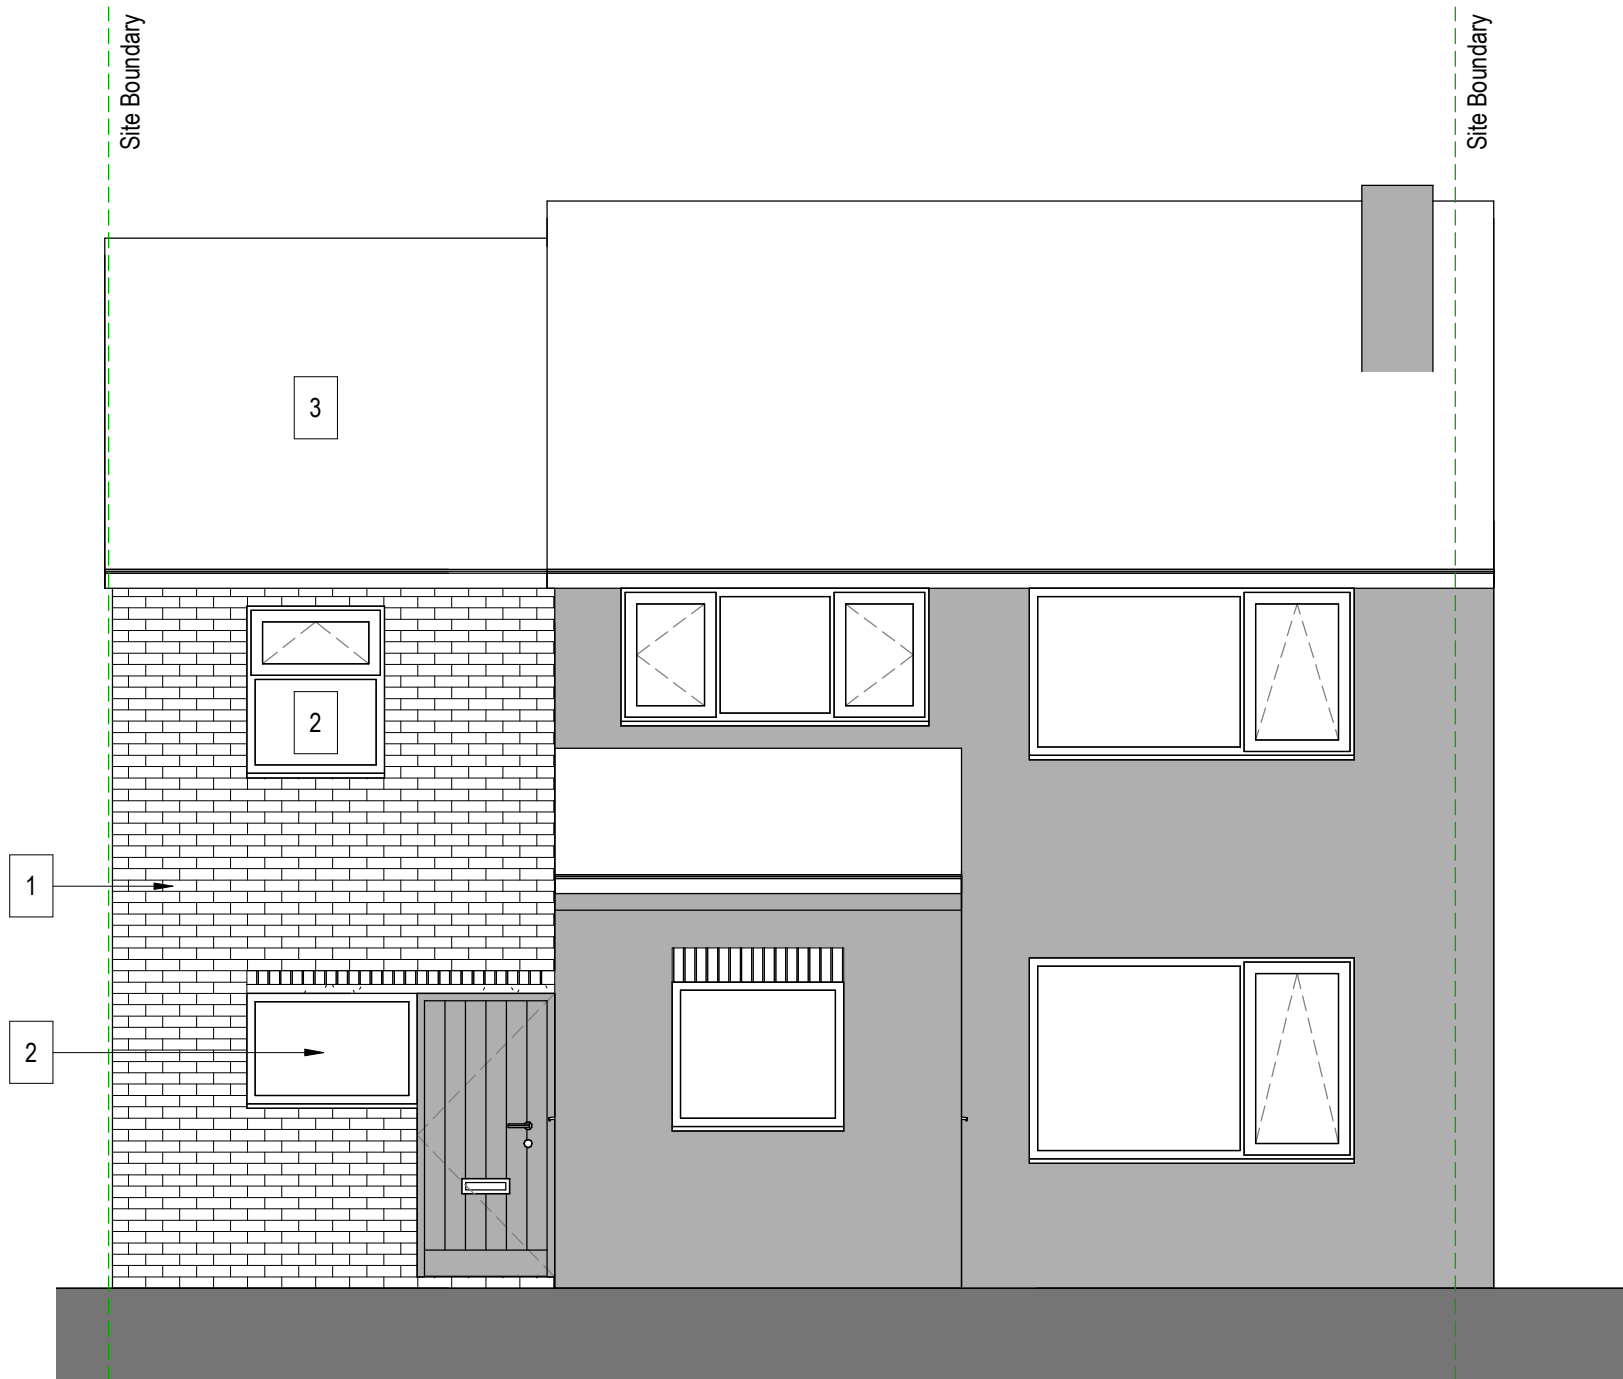


East Elevation
1 : 50

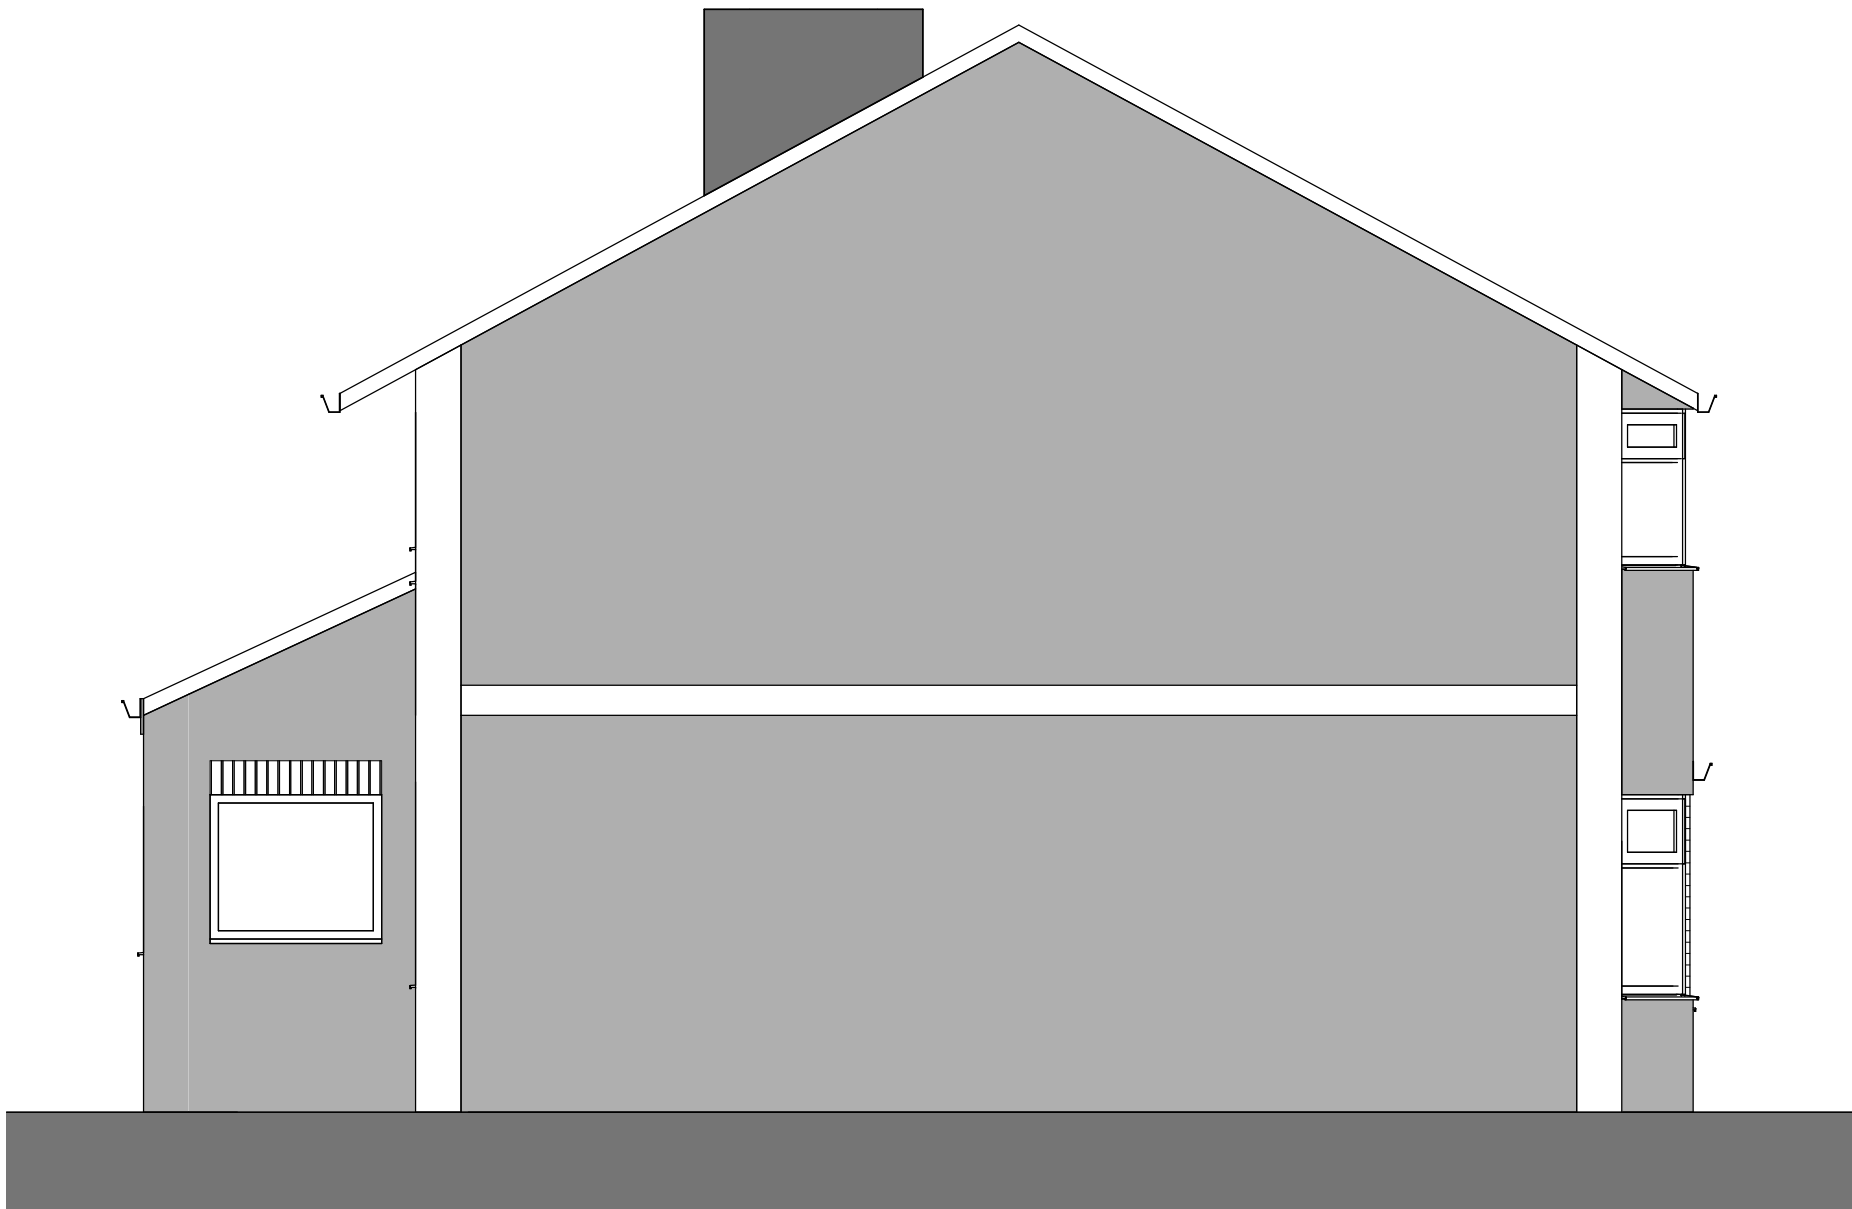


North Elevation
1 : 50

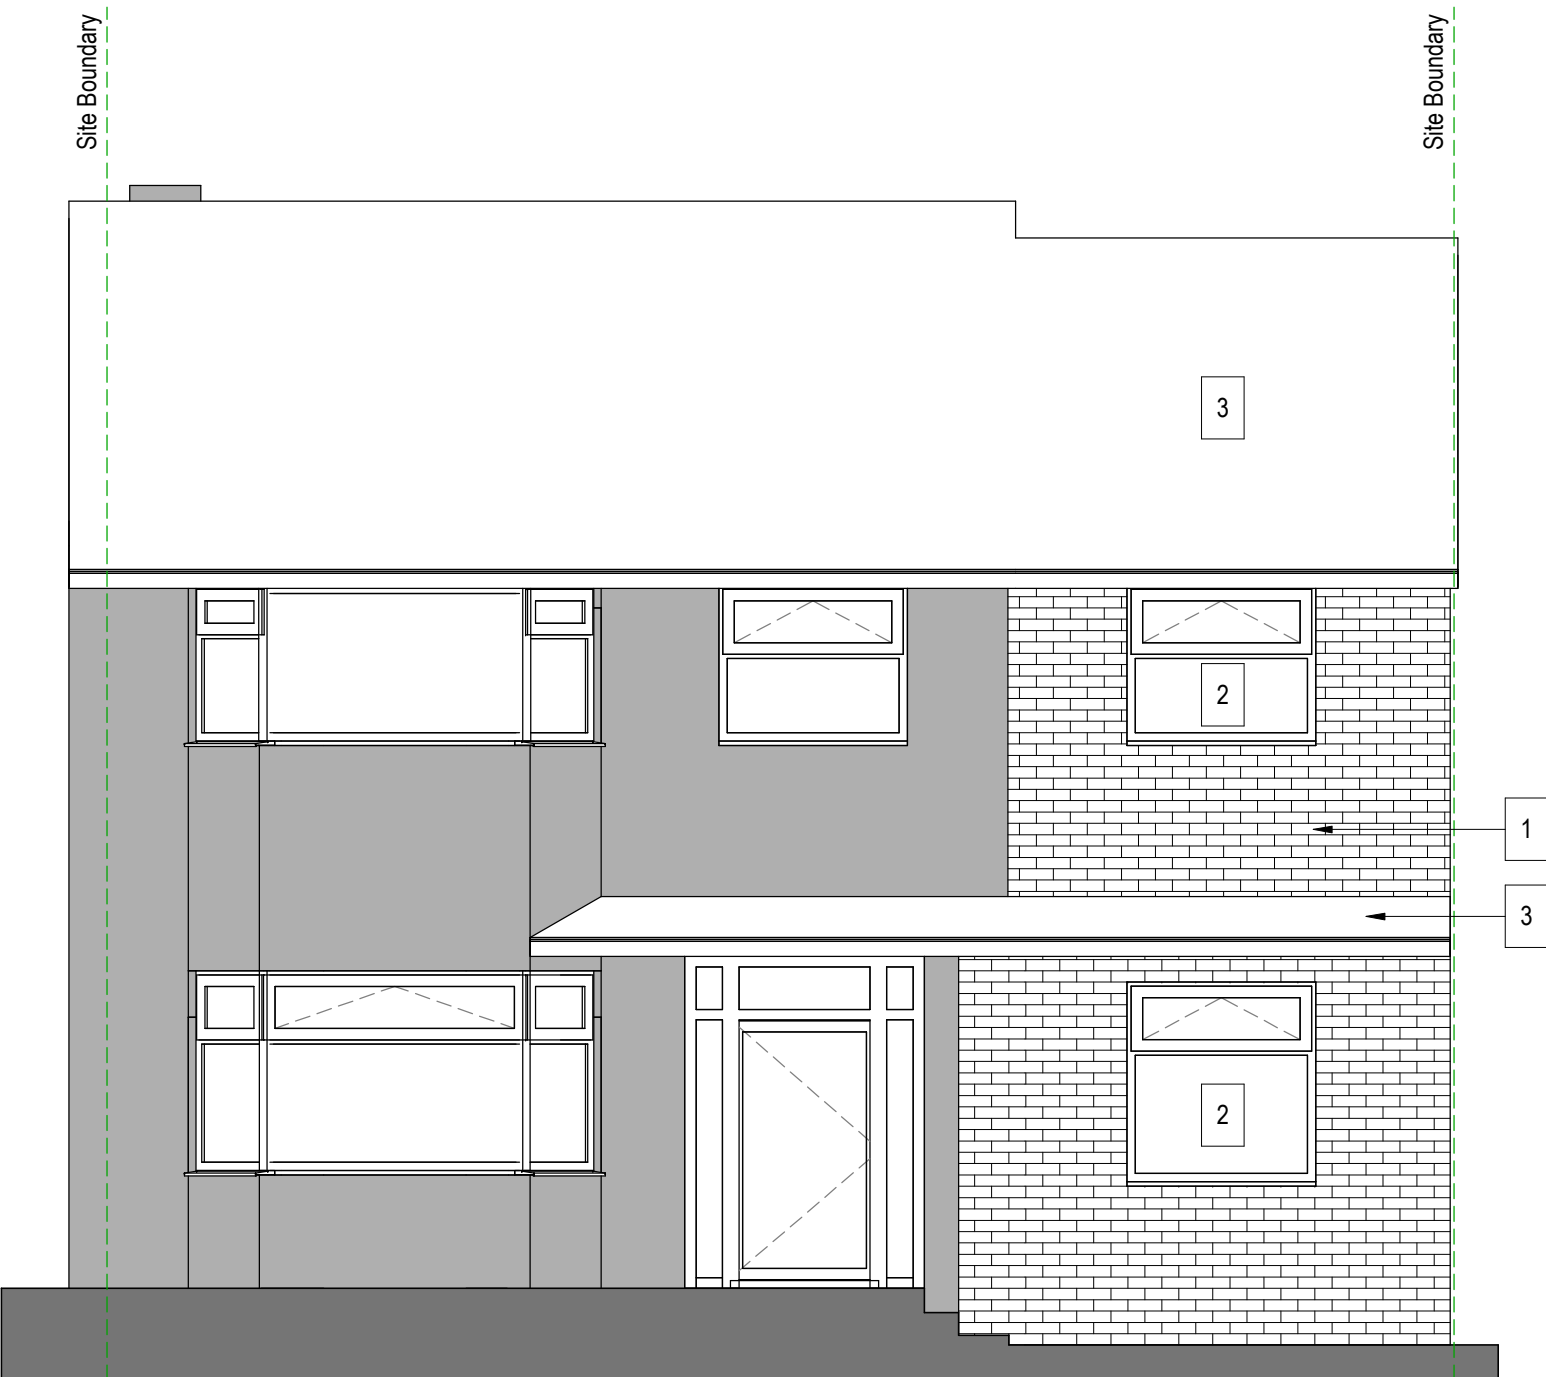

West Elevation
1 : 50

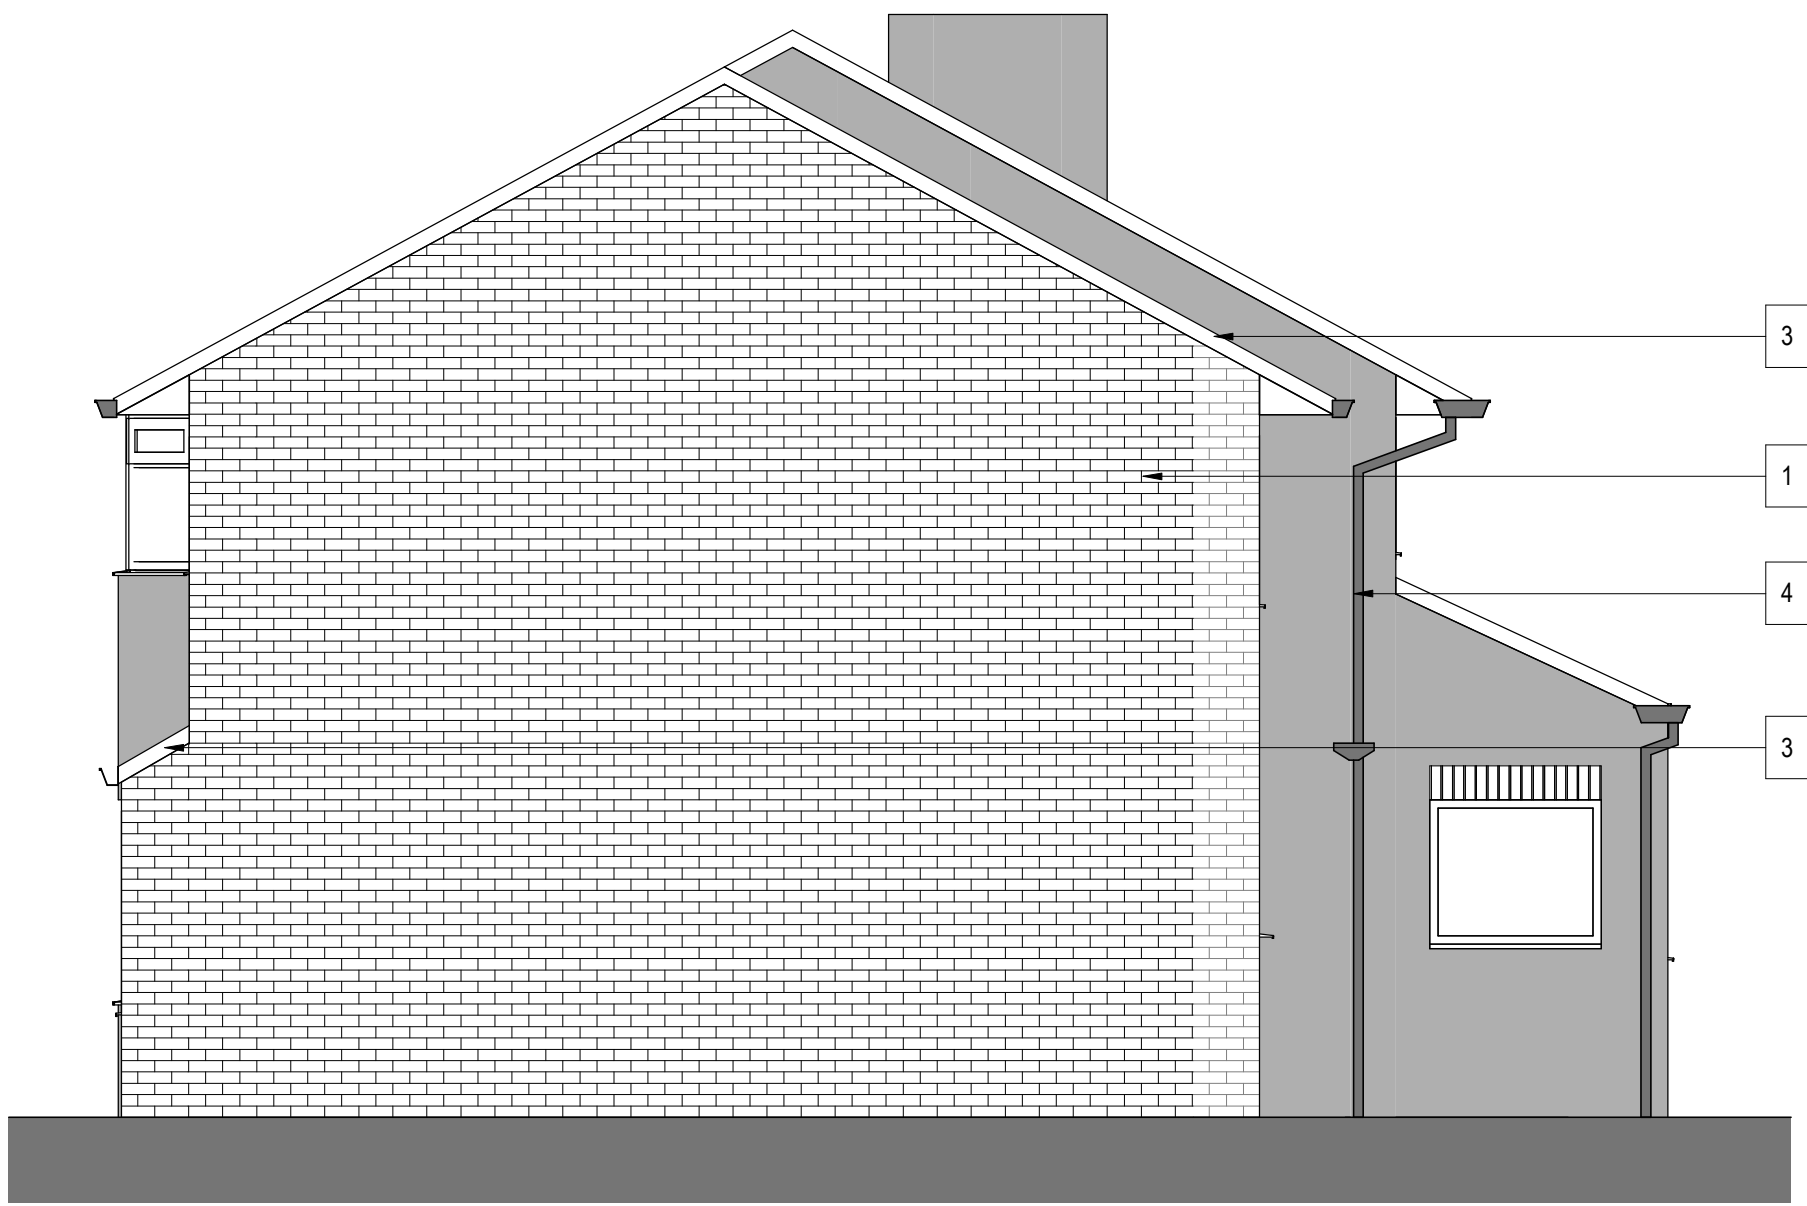

South Elevation
1 : 50

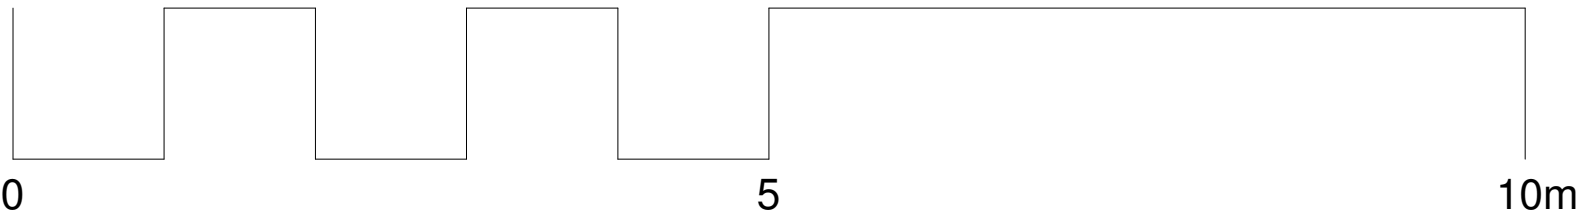

Rev	Planning Issue	Description	01.04.23	Date	By
Revision Schedule					

Client: Mr Bryan Dickie		
Project: 47 Tamworth Avenue, Whitefield		
Model Status: Planning		
Scale: 1 : 50	@ Paper size @A1	Date: March 2023

Project Number (030)	Drawing Number 012
Description Proposed Elevations	Rev A