

EXISTING FLOOR AREAS

WHOLE BUILDING	466m2
MENS PRAYER HALL	155m2
WOMENS PRAYER HALL	45m2
OFFICE	20m2
CIRCULATION AREAS	71m2
CLASSROOM	70m2
ABLUTION AREA	72m2

PROPOSED FLOOR AREAS



WHOLE BUILDING	1067m2
LOWER GROUND FLOOR LEVEL	215m2
UPPER GROUND FLOOR LEVEL (Prayer hall size)	426m2 217m2
FIRST FLOOR LEVEL	426m2

NOTE:


INDICATIVE PLANS SHOWN FOR OUTLINE
PLANNING SUBMISSION AND MAY BE
SUBJECT TO CHANGE

Revisions


revision	date	comments
----------	------	----------

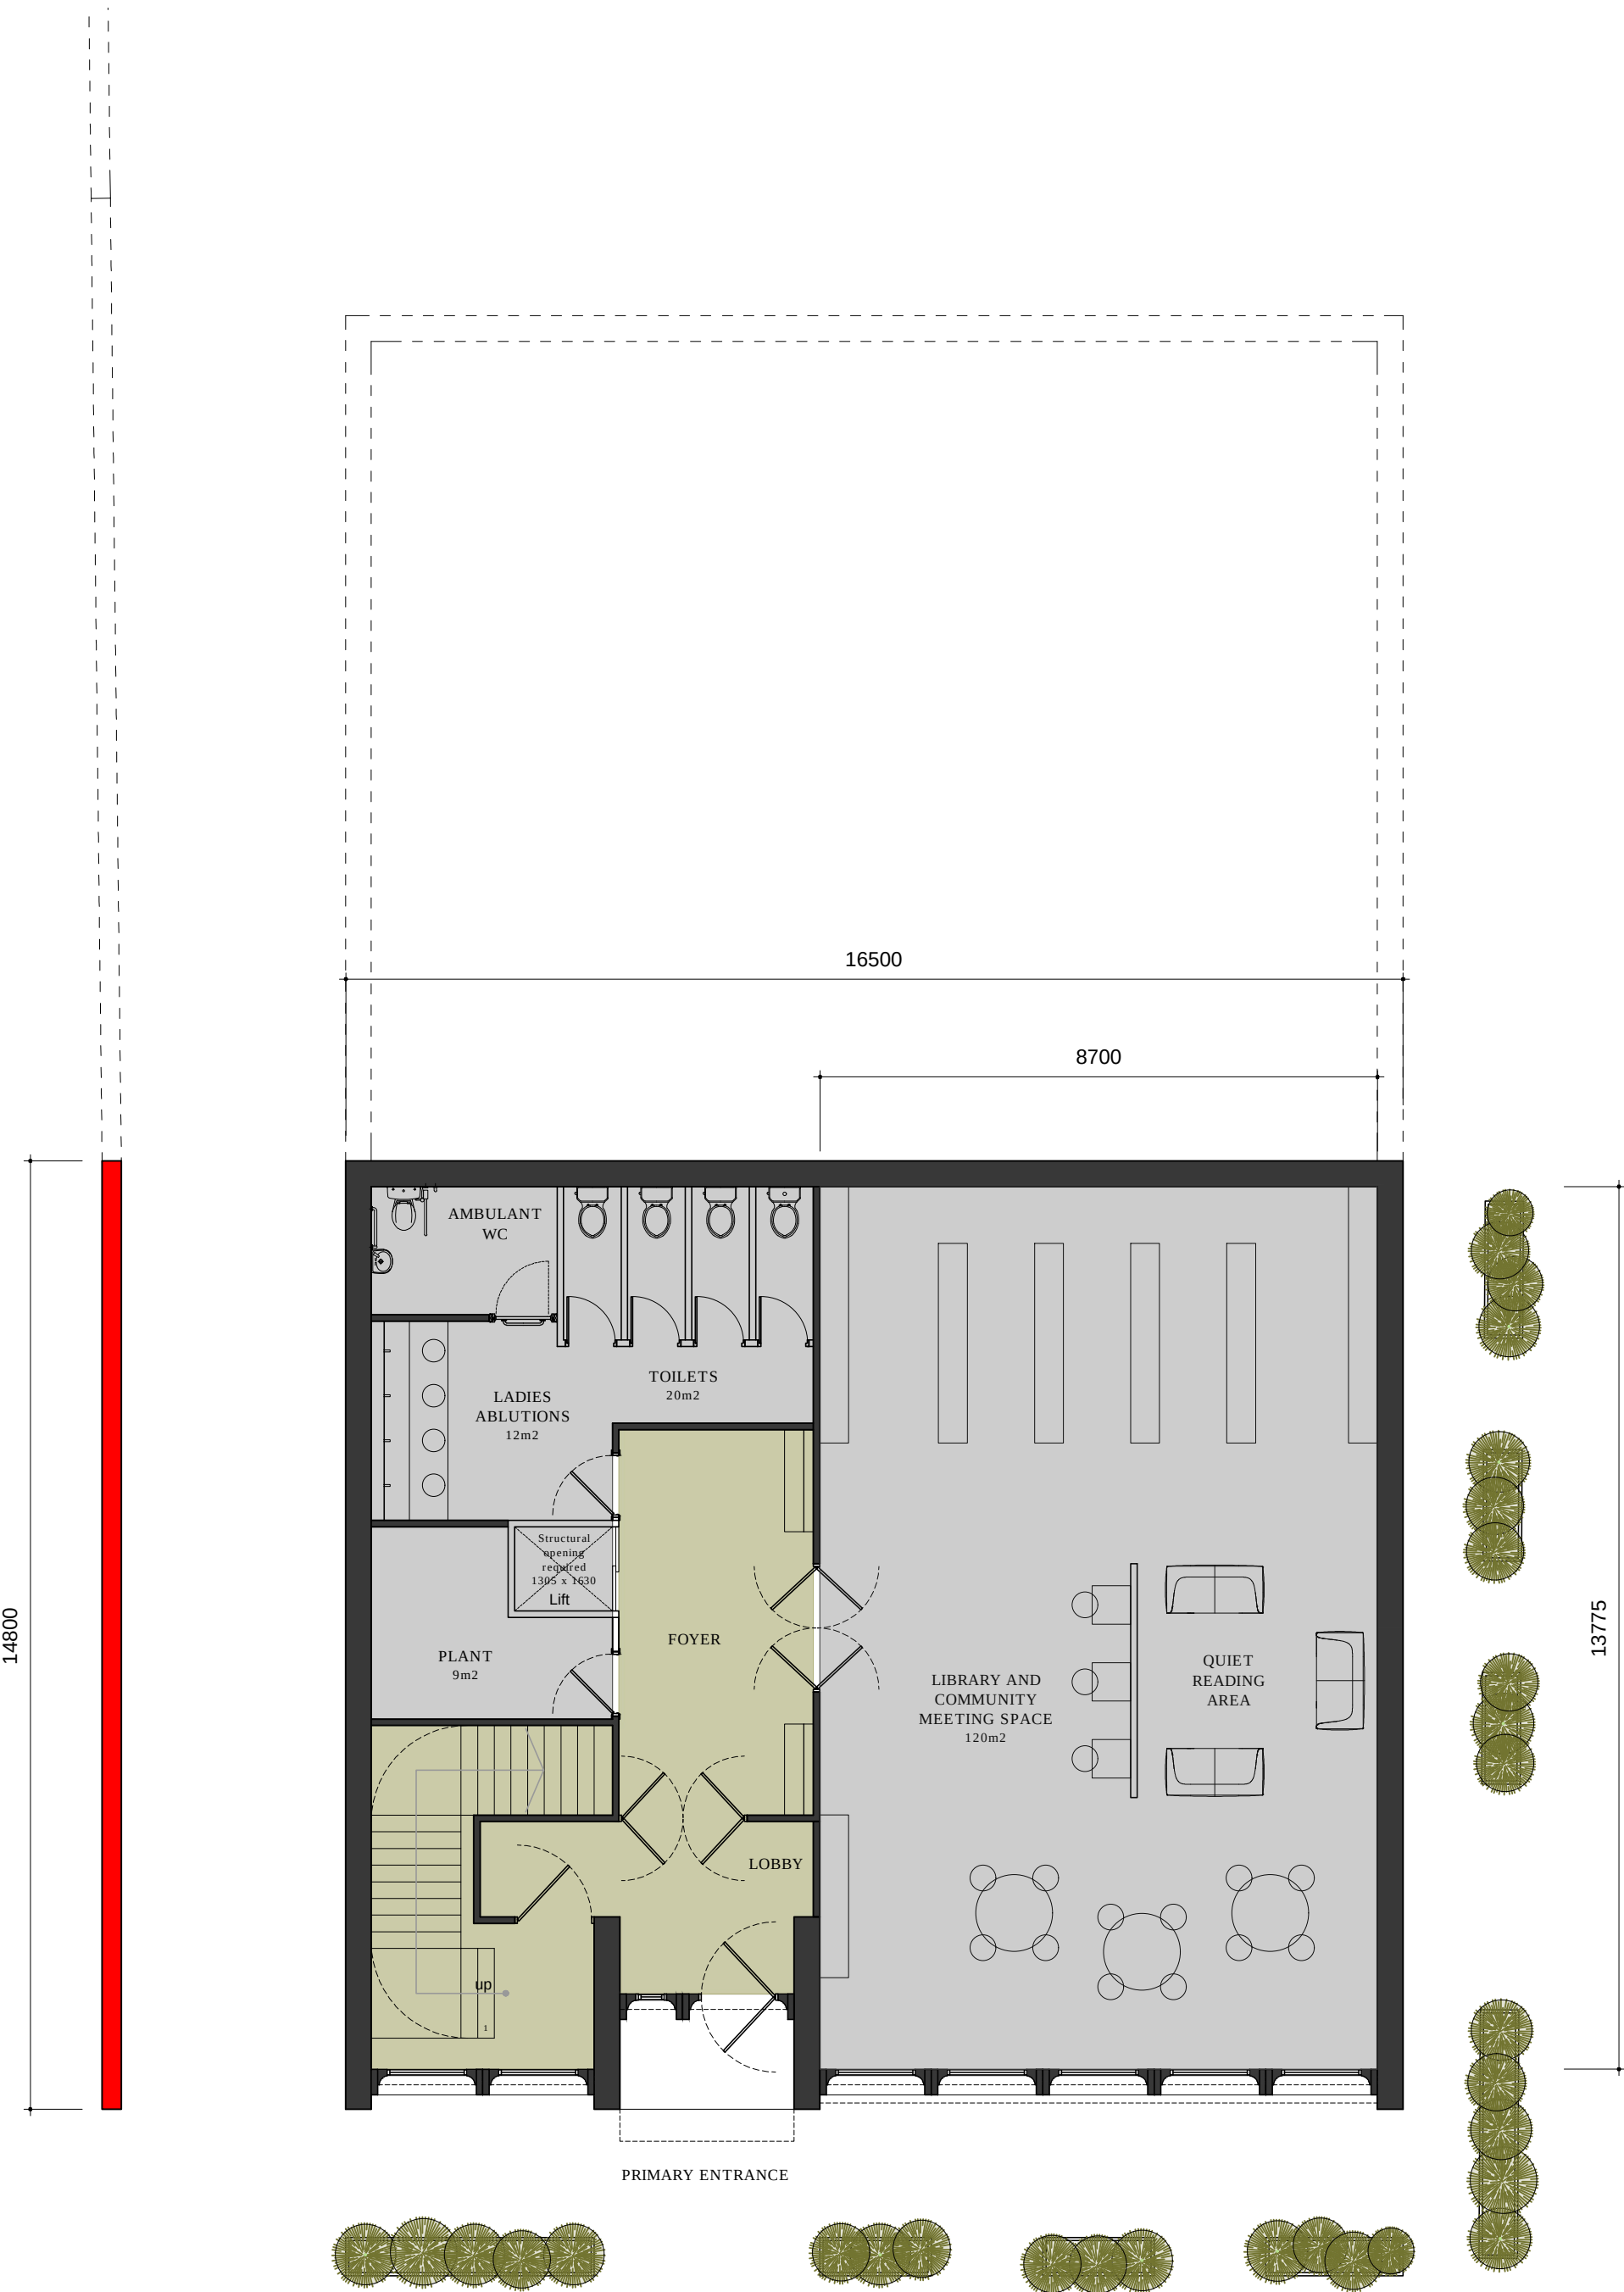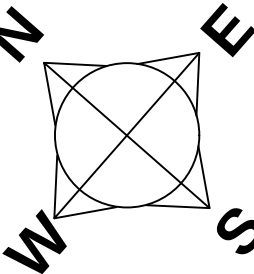

PROPOSED LOWER GROUND FLOOR PLAN
1:100

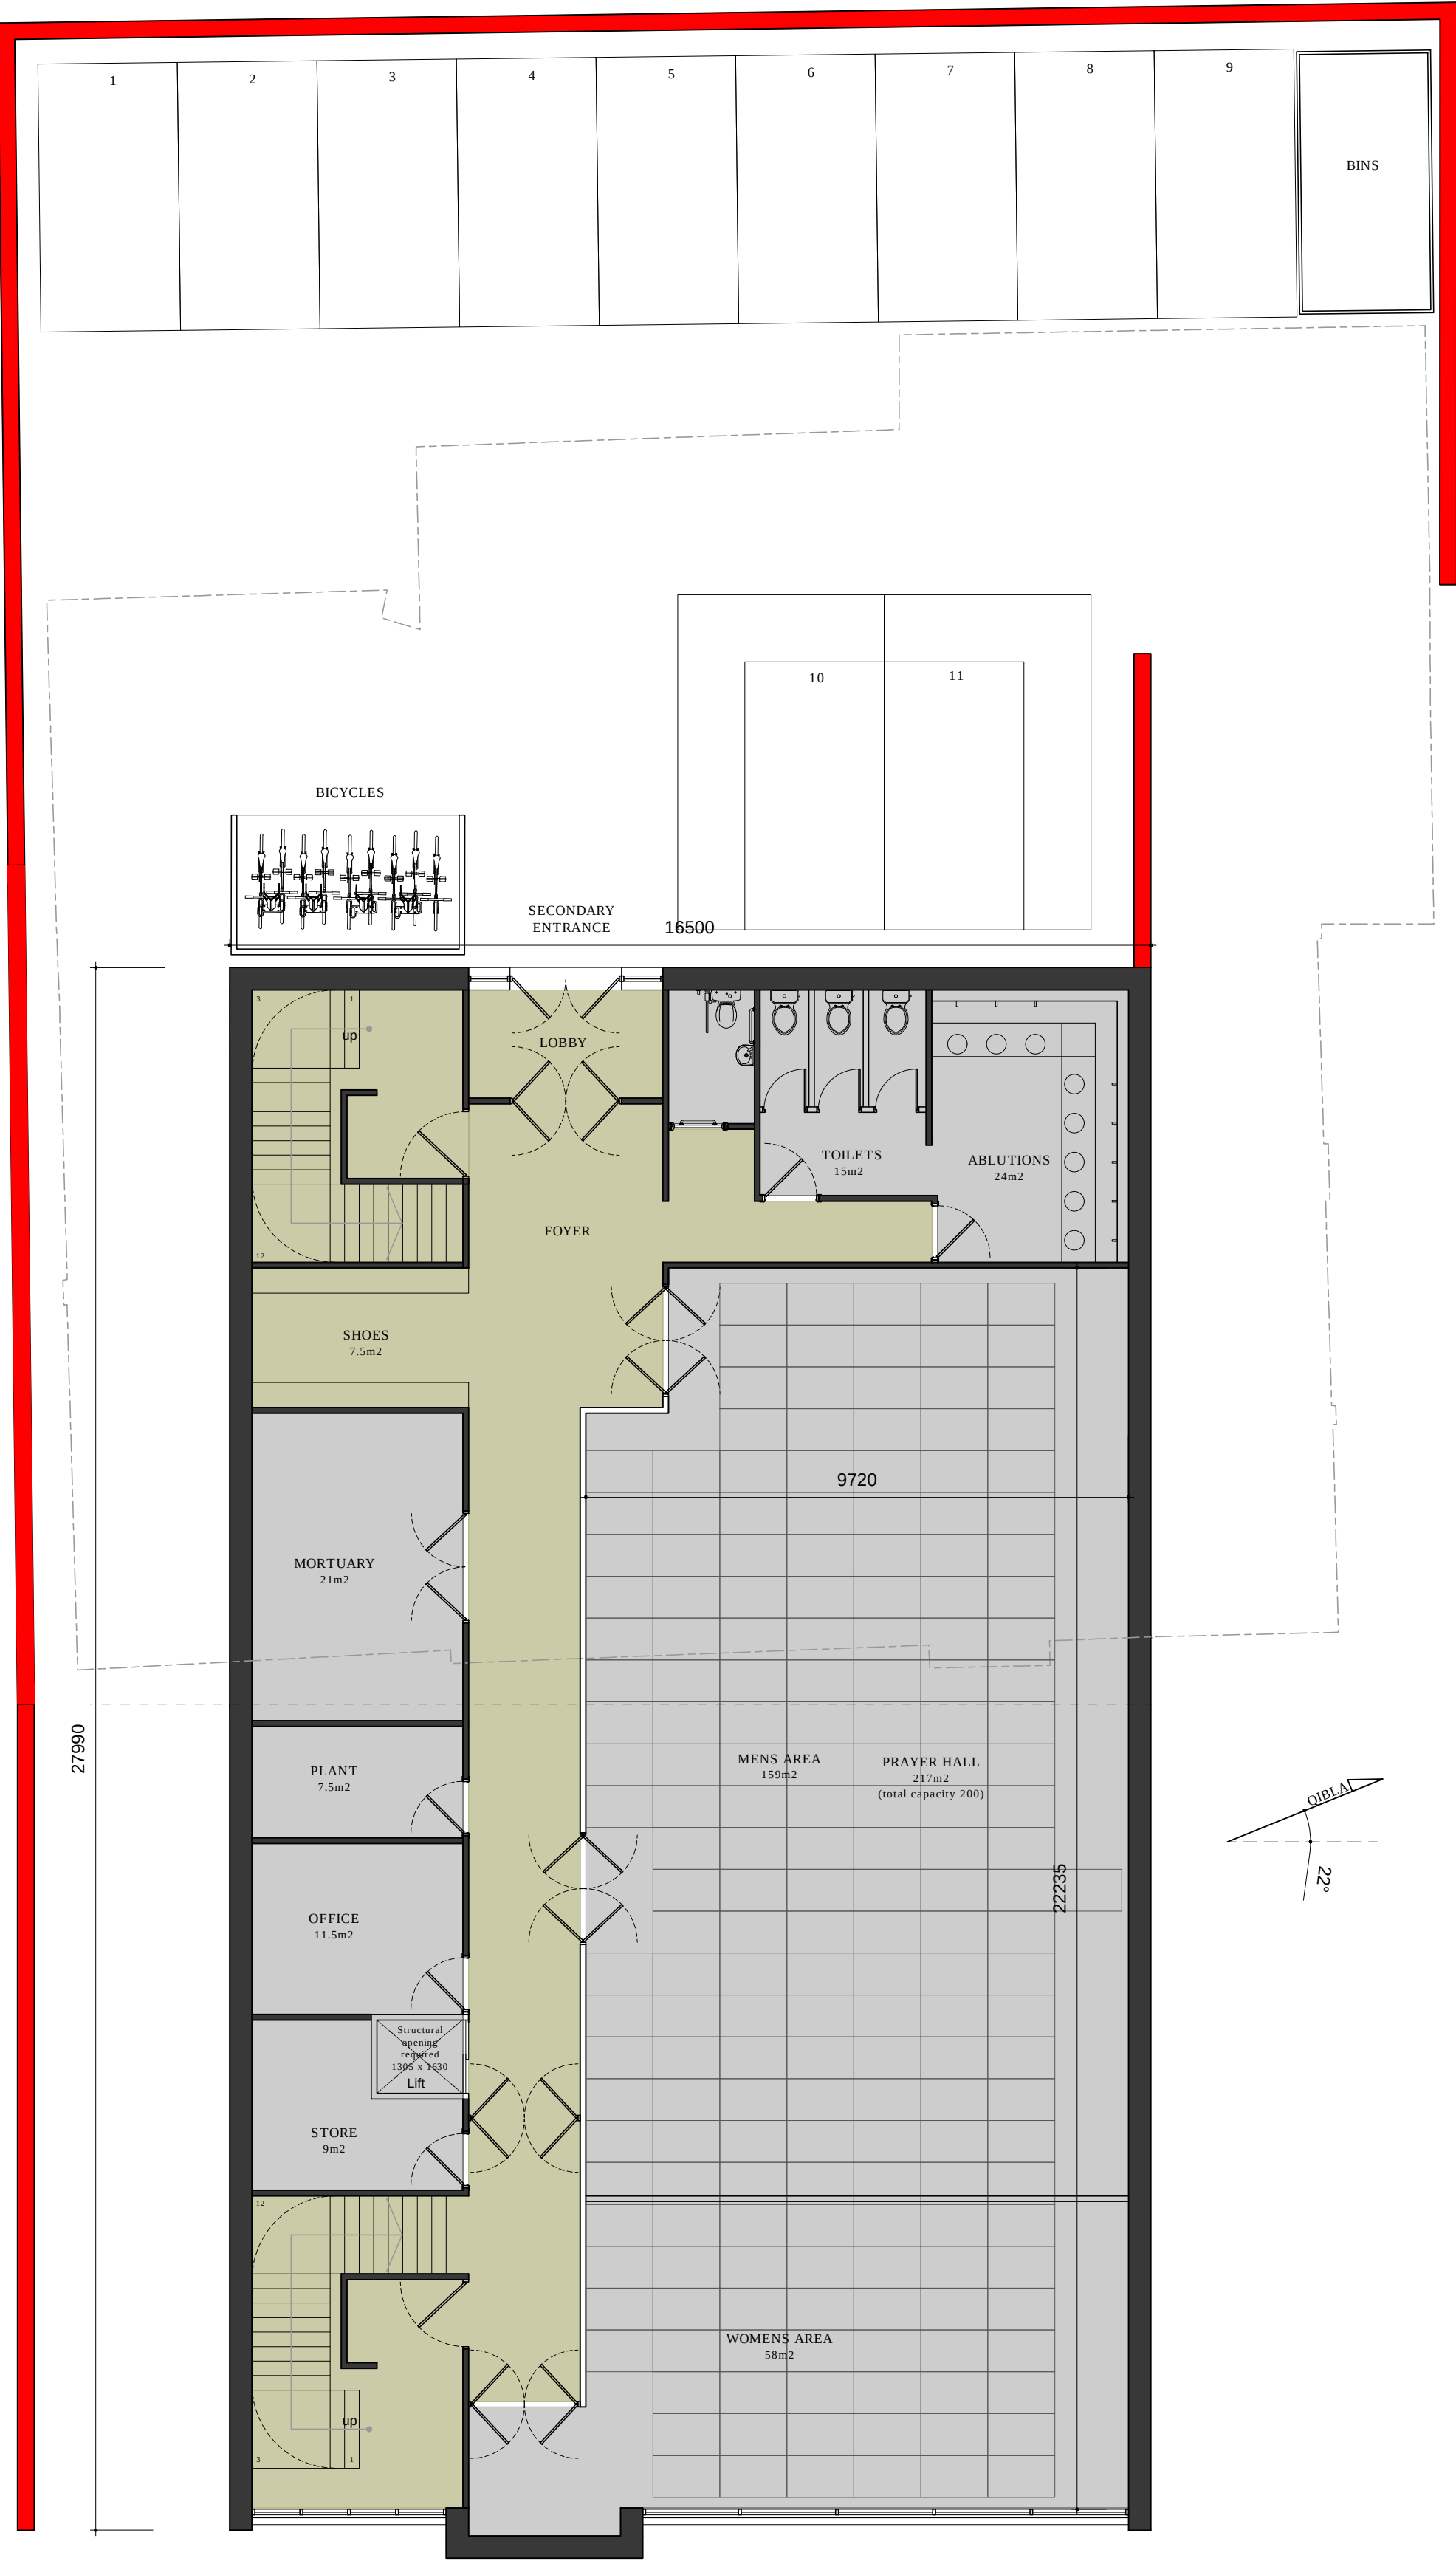

PROPOSED UPPER GROUND FLOOR PLAN
1:100

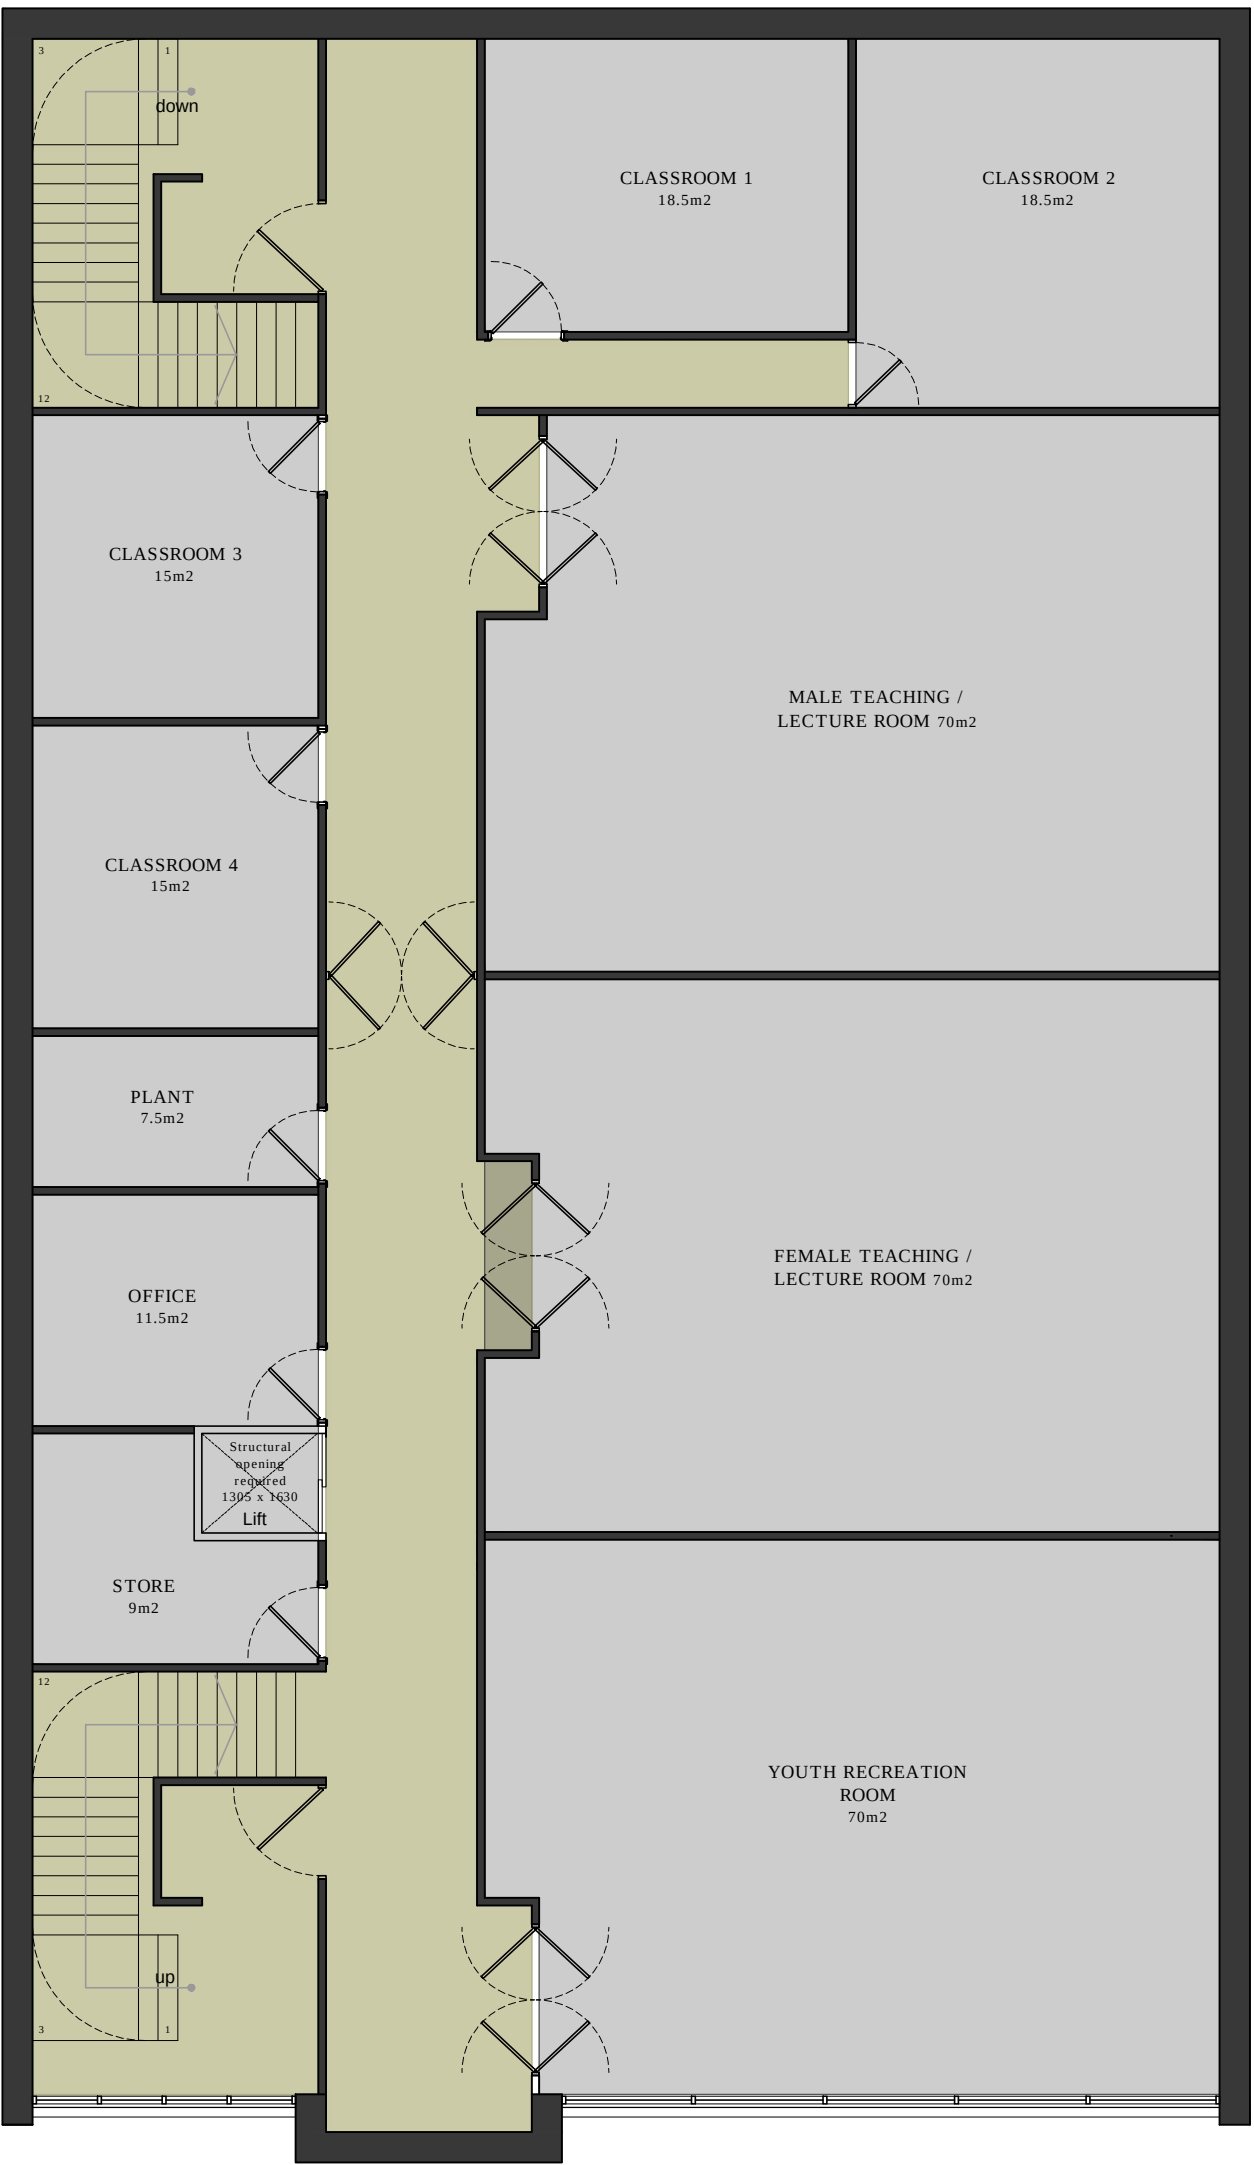

PROPOSED FIRST FLOOR PLAN
1:100

Job Title

Demolition of existing Al-Bilal
Mosque and erection of new
purpose built Islamic Community
Centre

Site Address

Al Bilal Islamic Centre
52 Bury Old Rd
Prestwich
M25 0ER

Drawing Title

Proposed floor plans

Scale

1:100 @ A1

Date

07.10.22

Drawn

uf