


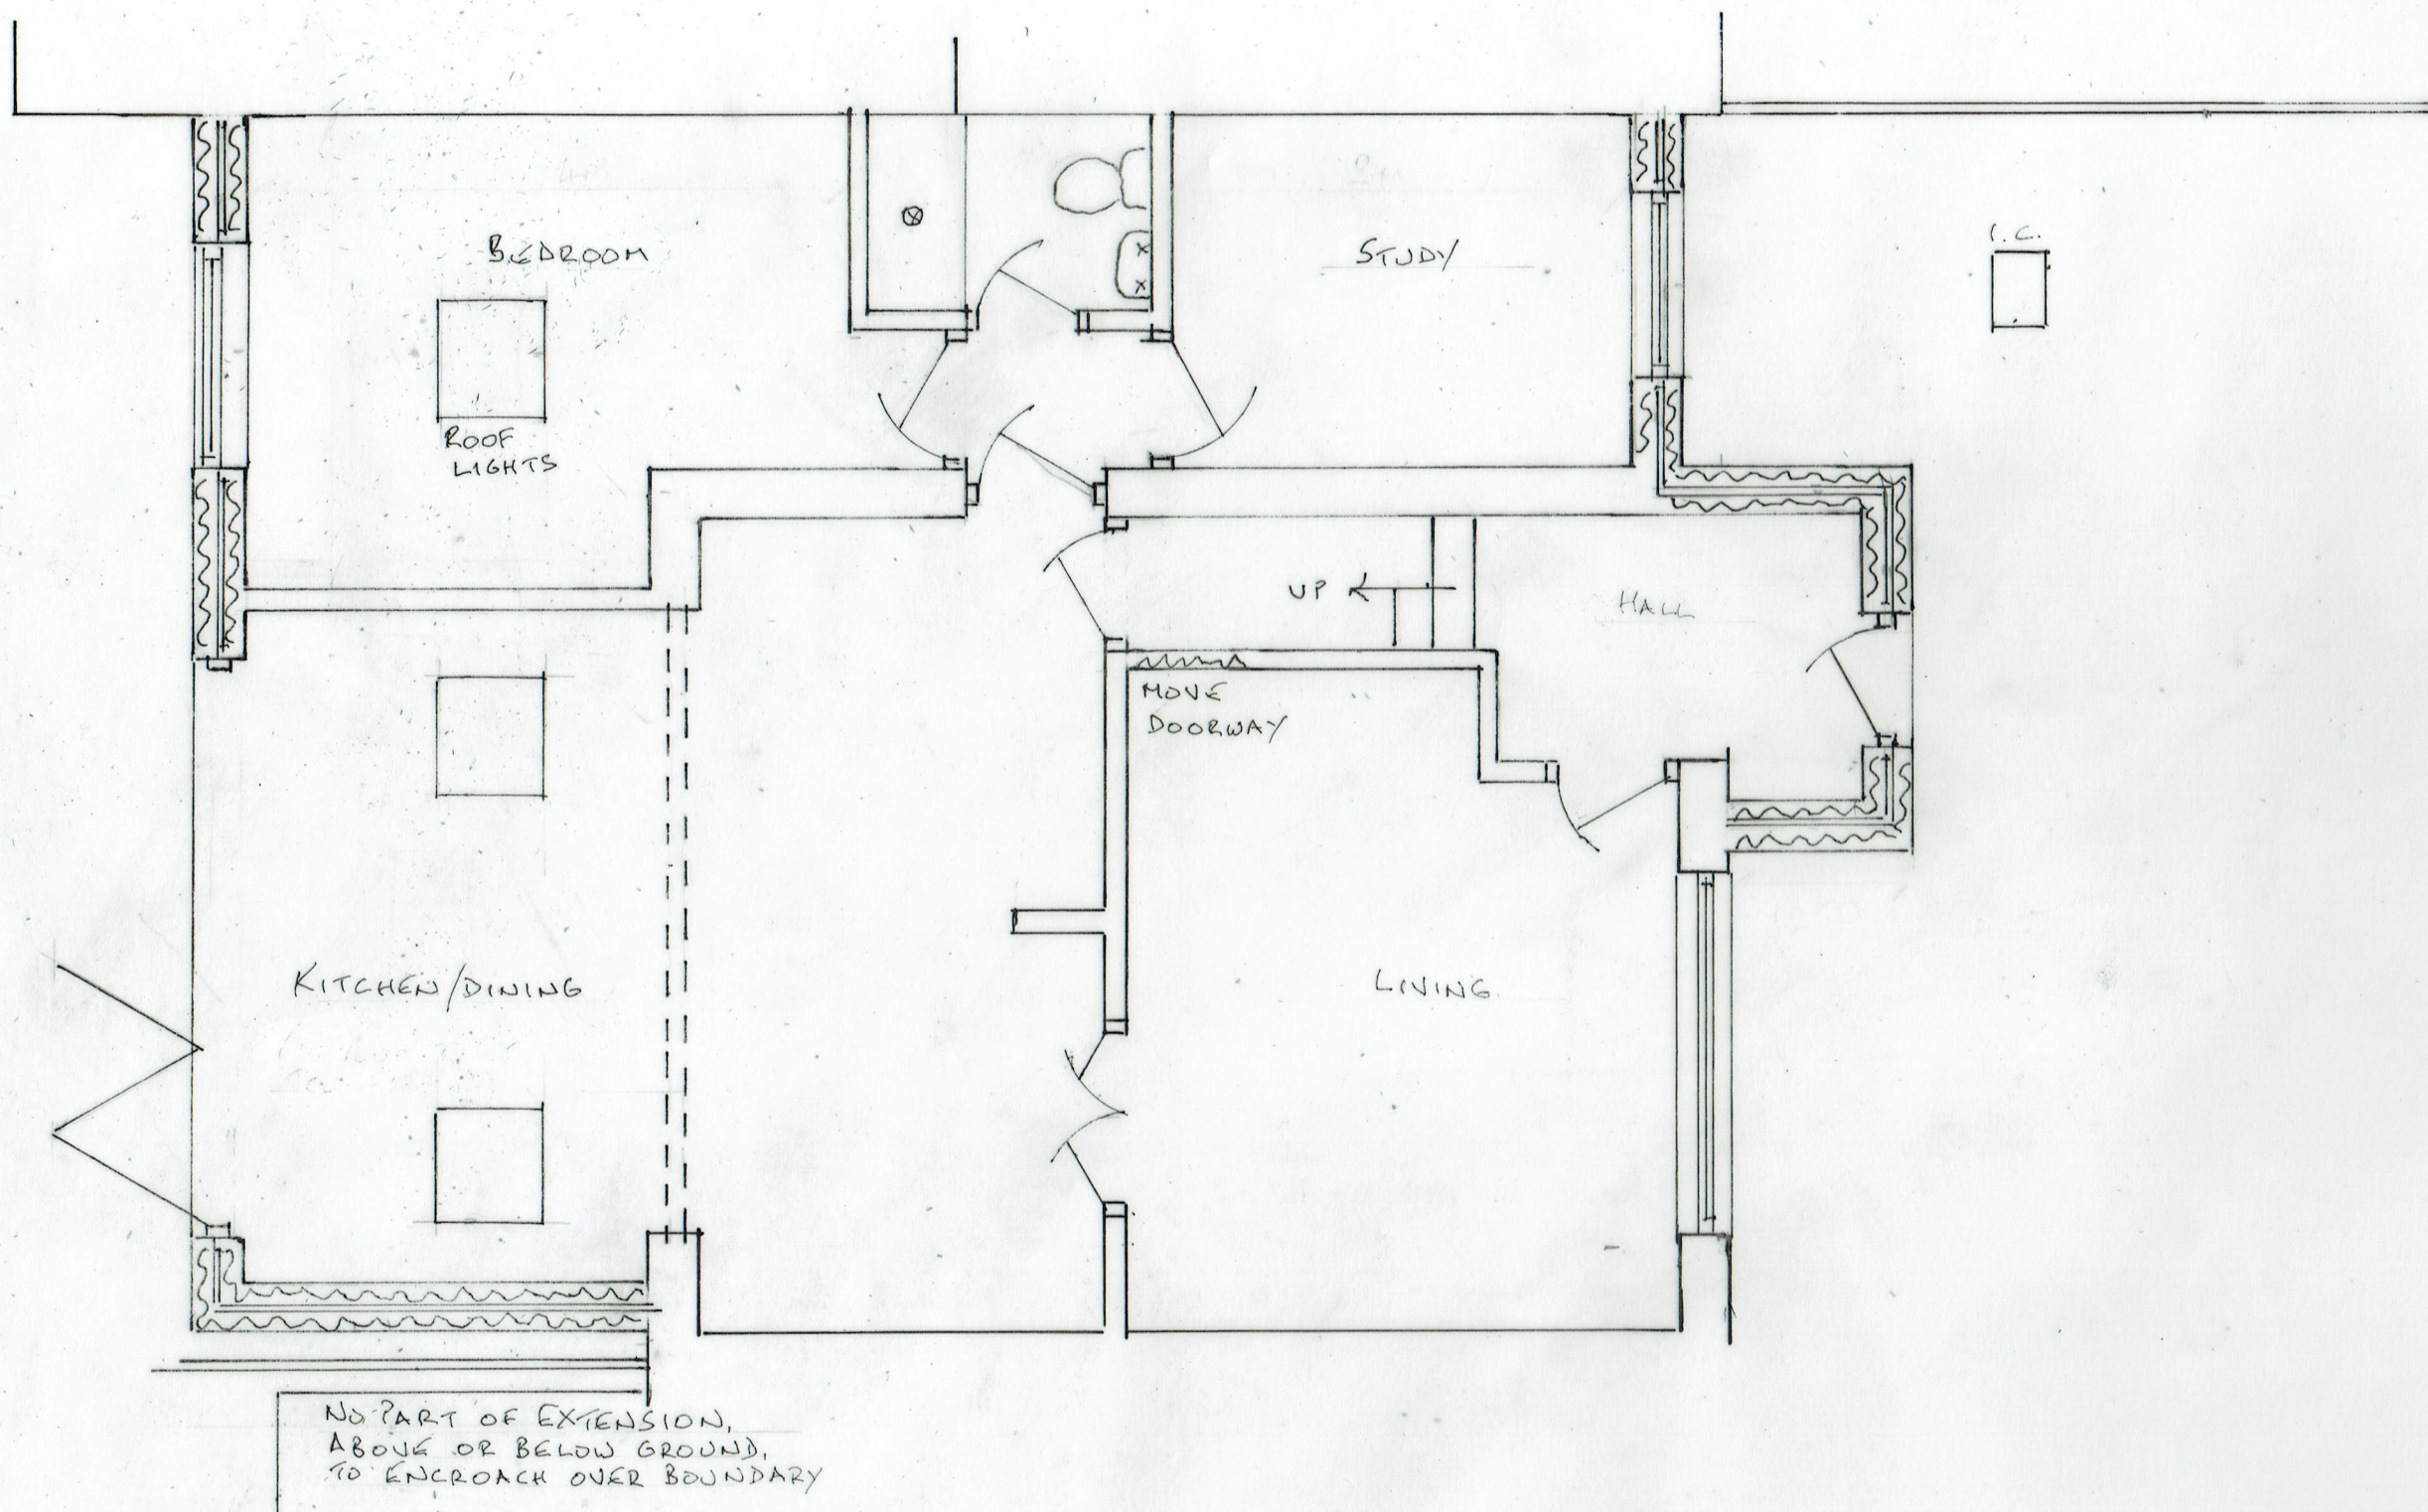

### 3/ PROPOSED GROUND FLOOR PLAN

SCALE 1:50

03/07/2023

23/735/03

EXTENSIONS

6 NUTTALL CLOSE, RAMSBOTTOM BL09LQ