

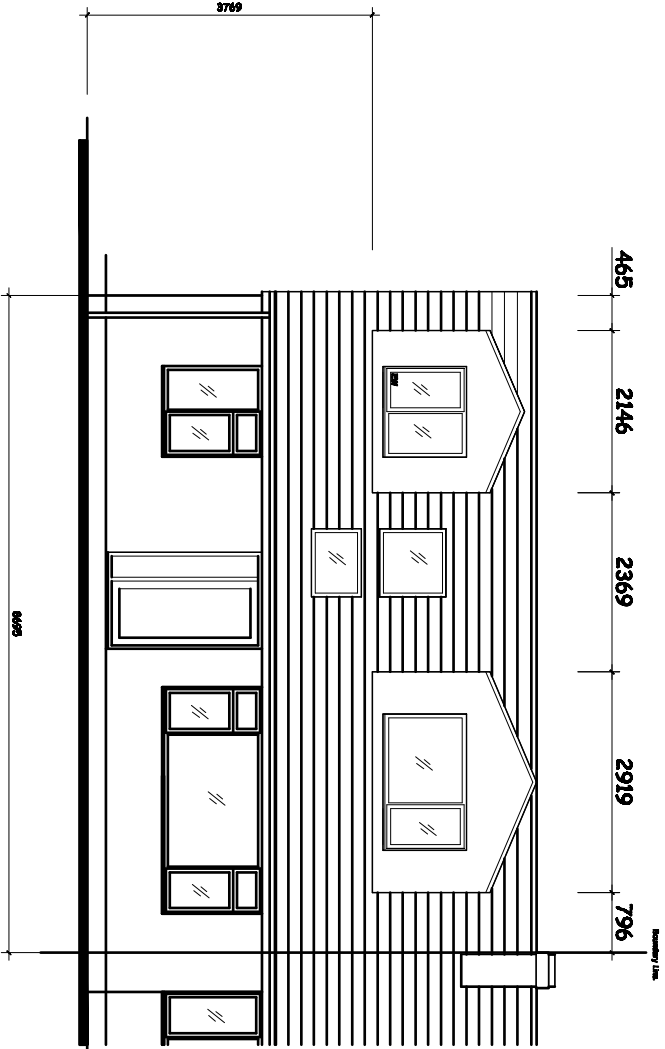


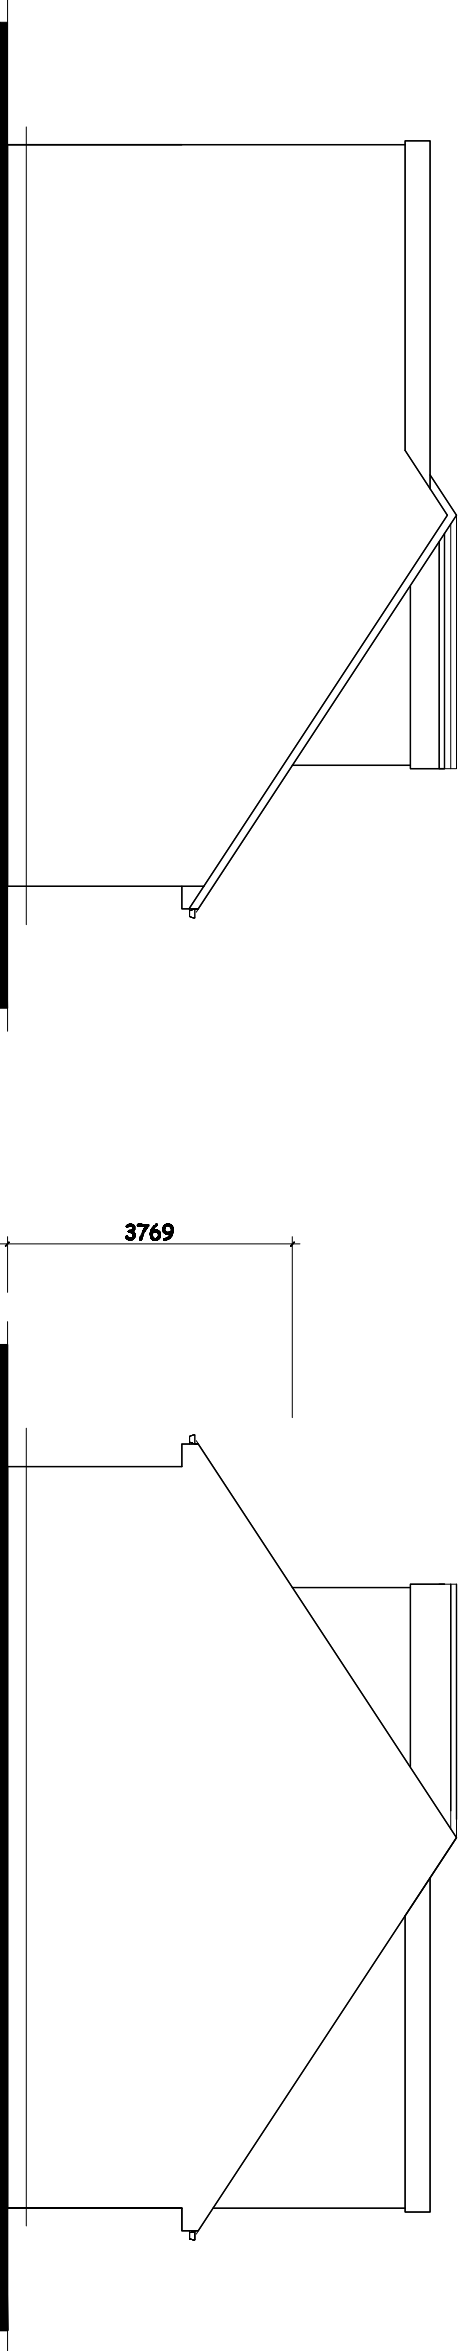

PROPOSED FRONT ELEVATION.

 

PROPOSED SIDE ELEVATION.
(Viewed From 6 Whitburn Drive).

Revision	Title : PROPOSED FRONT DORMERS.	Project : 16, WHITBURN DRIVE, BLURDY, BLB 1EH	MTC Designs Scale 1:100 @ A3 Date: June 2023.	31 Eskdale Drive Bordon BL2 6TB T: 01234 418714, M: 0776628914 Email: mtdesigns@mtcdesigns.com
			Drawing No: P03	