



NOTES

ALL DIMENSIONS AND LEVELS ARE TO BE CHECKED ON SITE

ANY DISCREPANCIES ARE TO BE REPORTED TO THE PROJECT MANAGER BEFORE ANY WORK COMMENCES

THIS DRAWING SHALL NOT BE SCALED TO ASCERTAIN ANY DIMENSIONS WORK TO FIGURED DIMS ONLY

THIS DRAWING SHALL NOT BE REPRODUCED WITHOUT EXPRESS WRITTEN PERMISSION FROM Clarks Bespoke Design LTD.

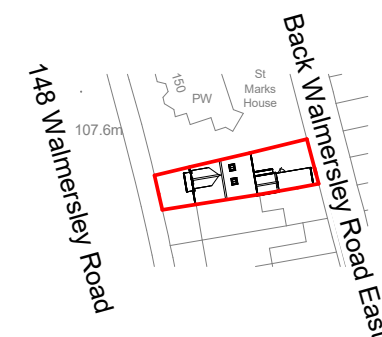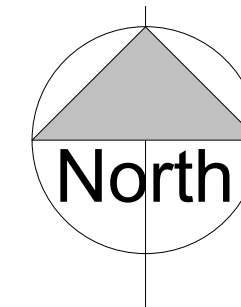

1 Location Plan
1 : 1250

Rev No.	Rev Date	Rev By	Description
P2	27.03.23	BC	site plan added
P1	01.03.23	BC	First Issue

project

148 Walmersley Rd

location

148 Walmersley Road
Bury, BL9 6LL

client

Tahir Nazir




drawing title

Location Plan and As Existing Plans


dwg purpose

PRELIMINARY


scale	As indicated	drawn	BC	checked	BC
@ sheet size	A1	rev date	27.03.23		
22-096		PL-001			
job number		drawing number		P2	revision

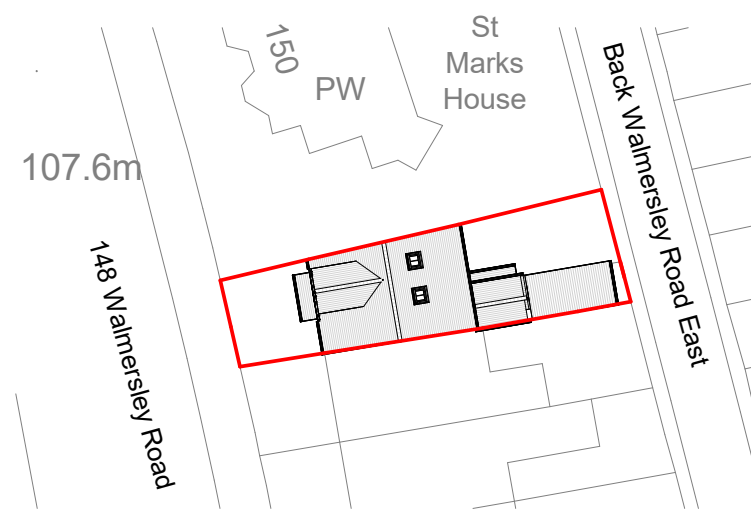


5 Existing Site Plan
1 : 500

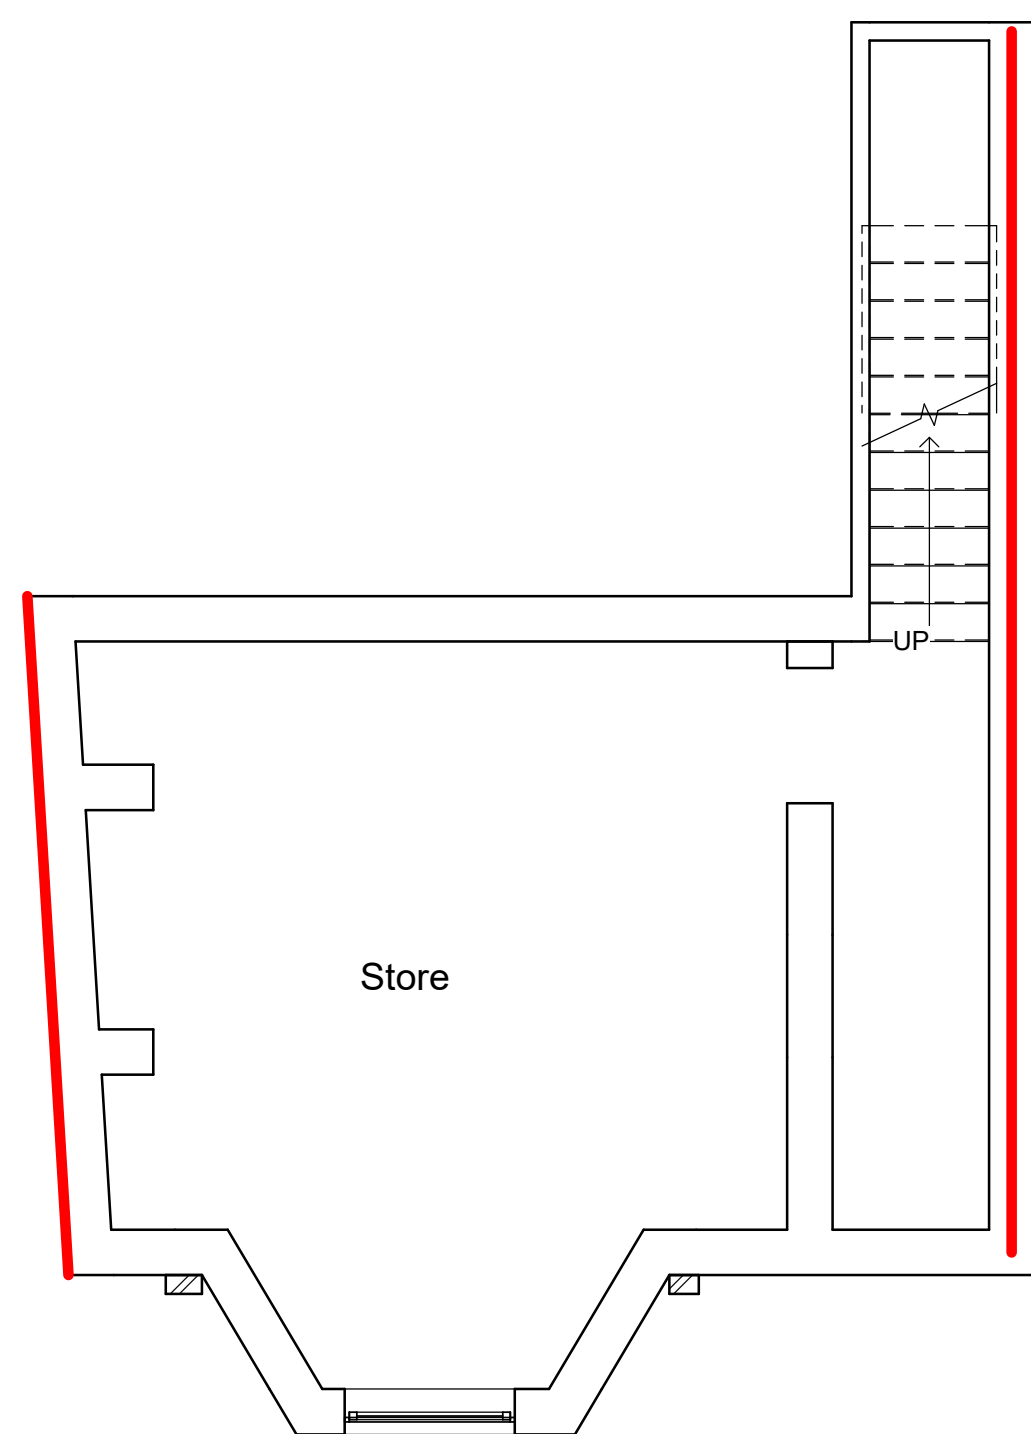


4 Basement
1 : 50

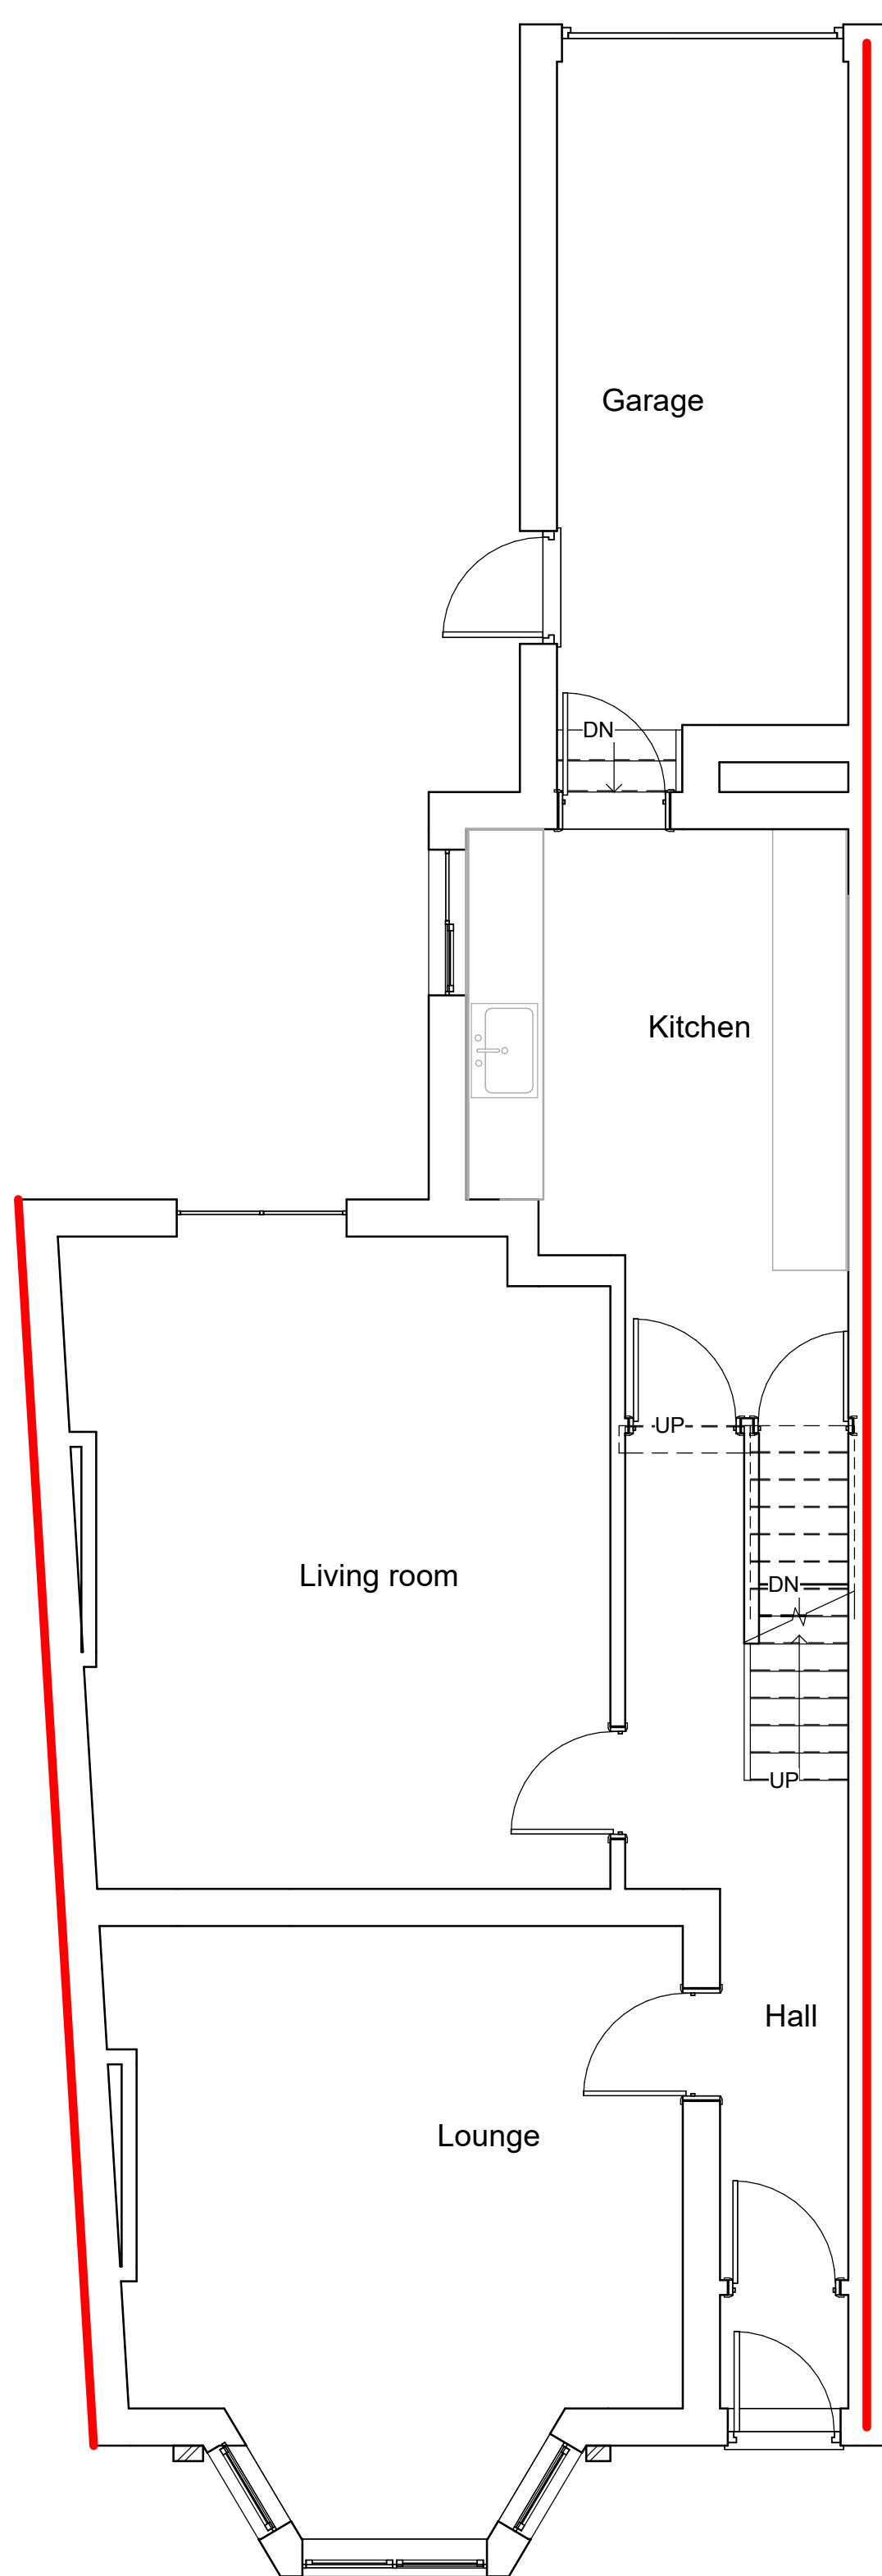

3 Existing Ground Floor
1 : 50

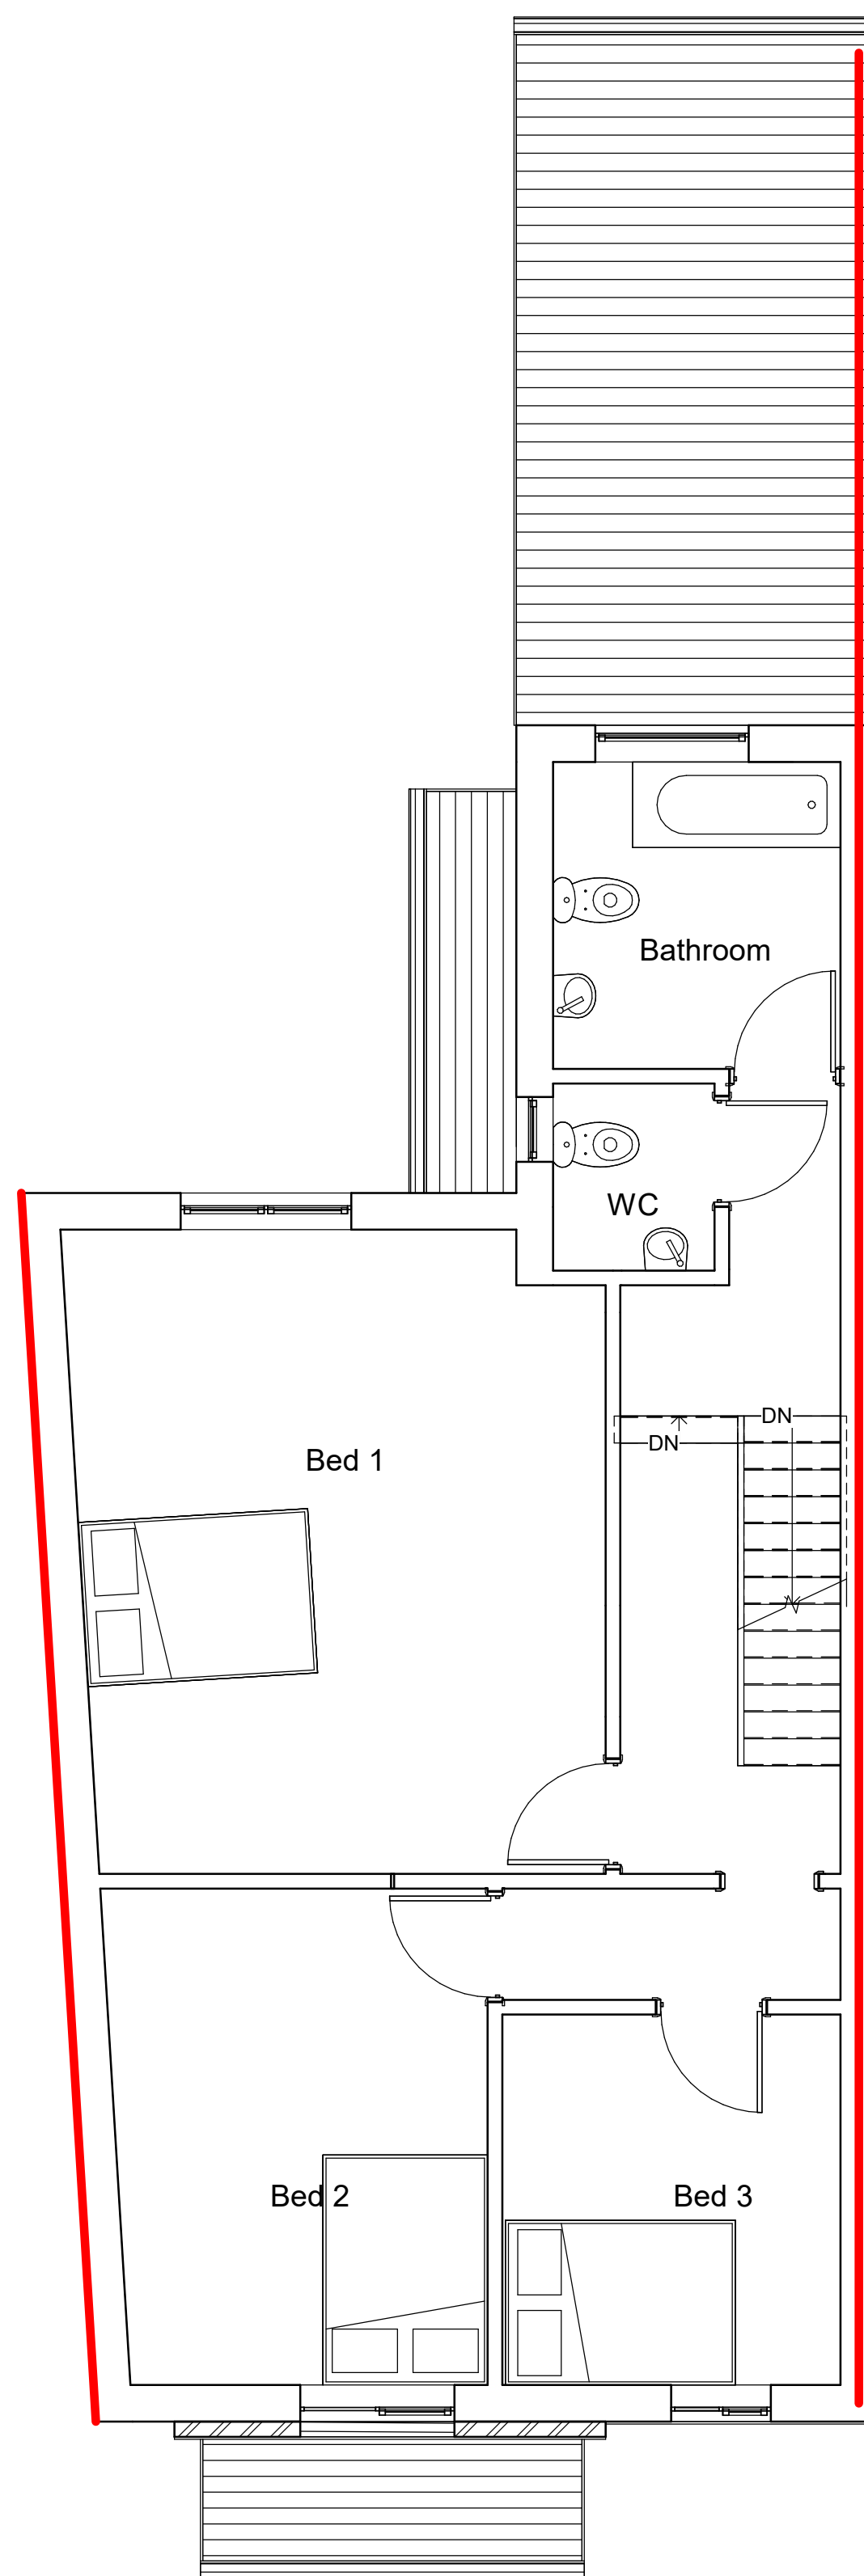

8 Existing 1st Floor
1 : 50

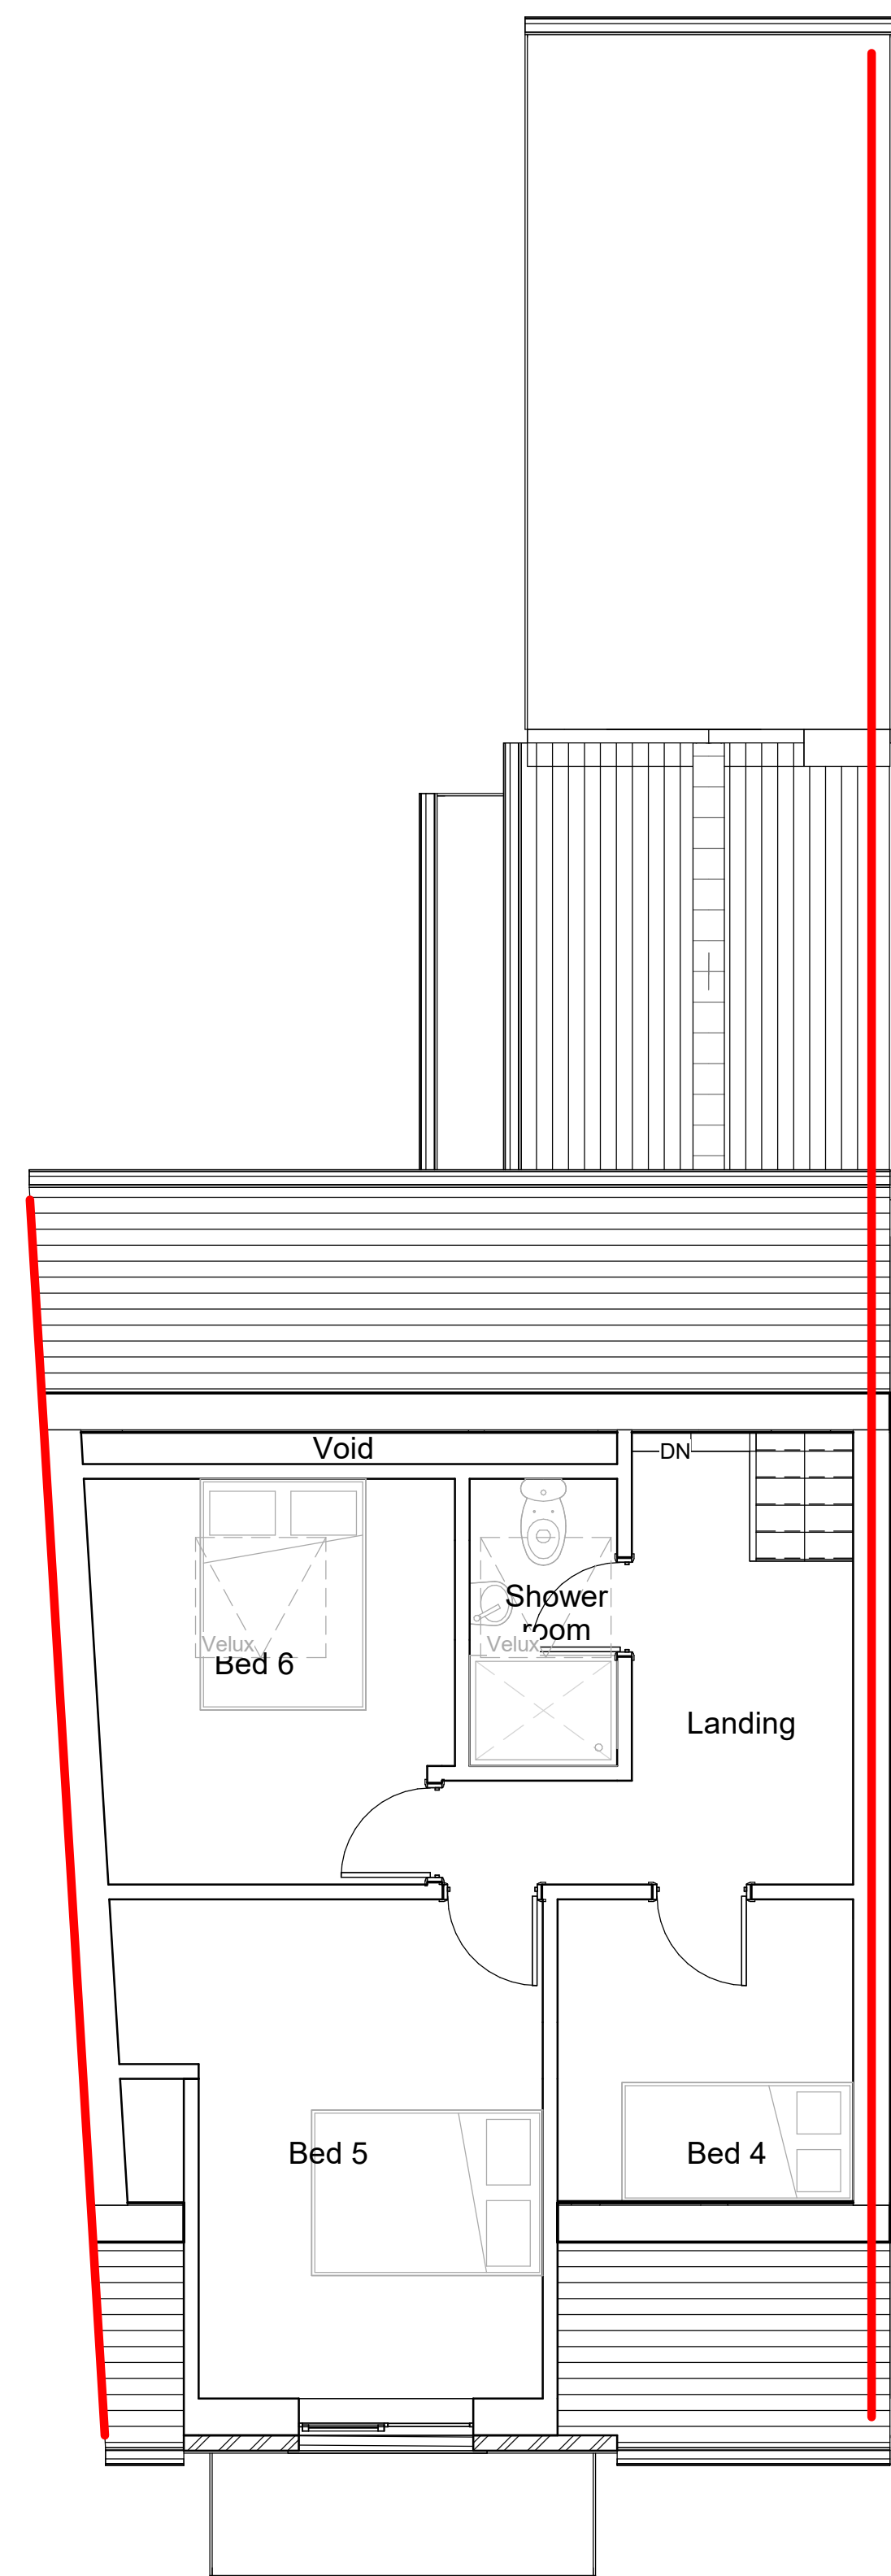

2 2nd Floor
1 : 50