



Revision	Notes	Date	Drawn
A	Proposed ridge height lowered by 150mm	17.11.20	
B	Dimensions added to existing and proposed street scene elevations to show ridge height level above existing ground floor level	30.11.20	

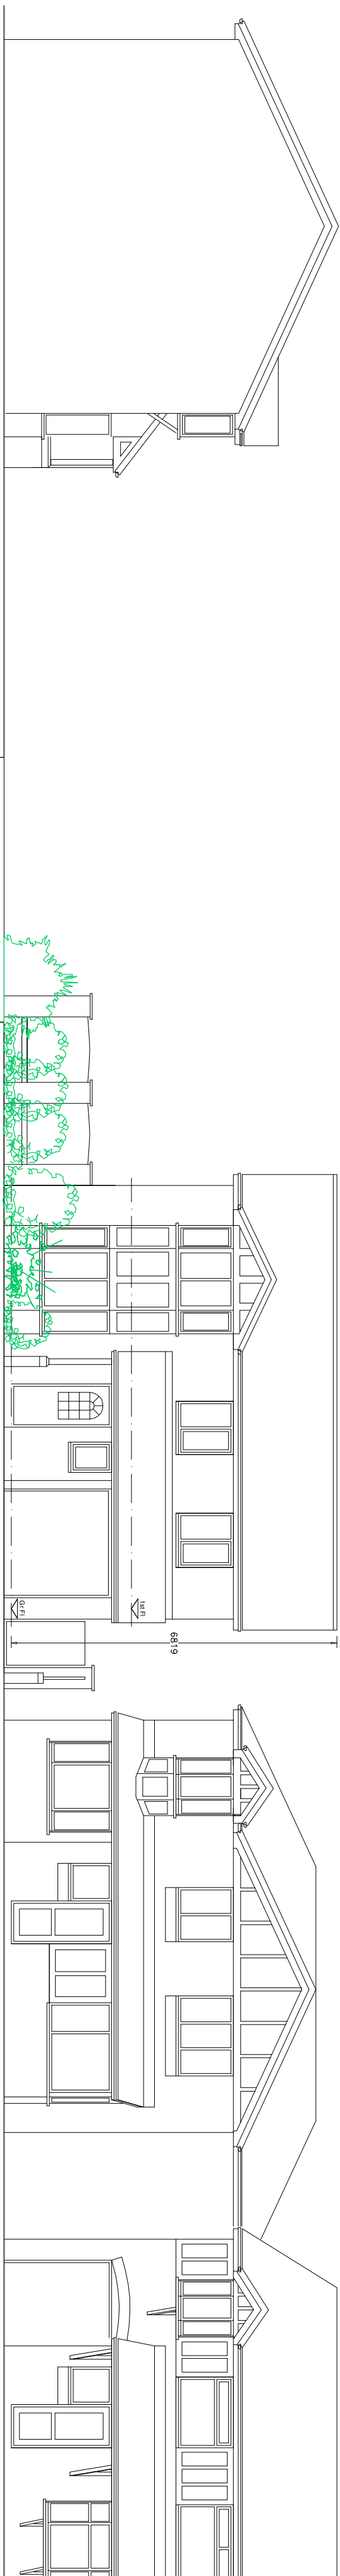

Existing West Elevation Street Scene

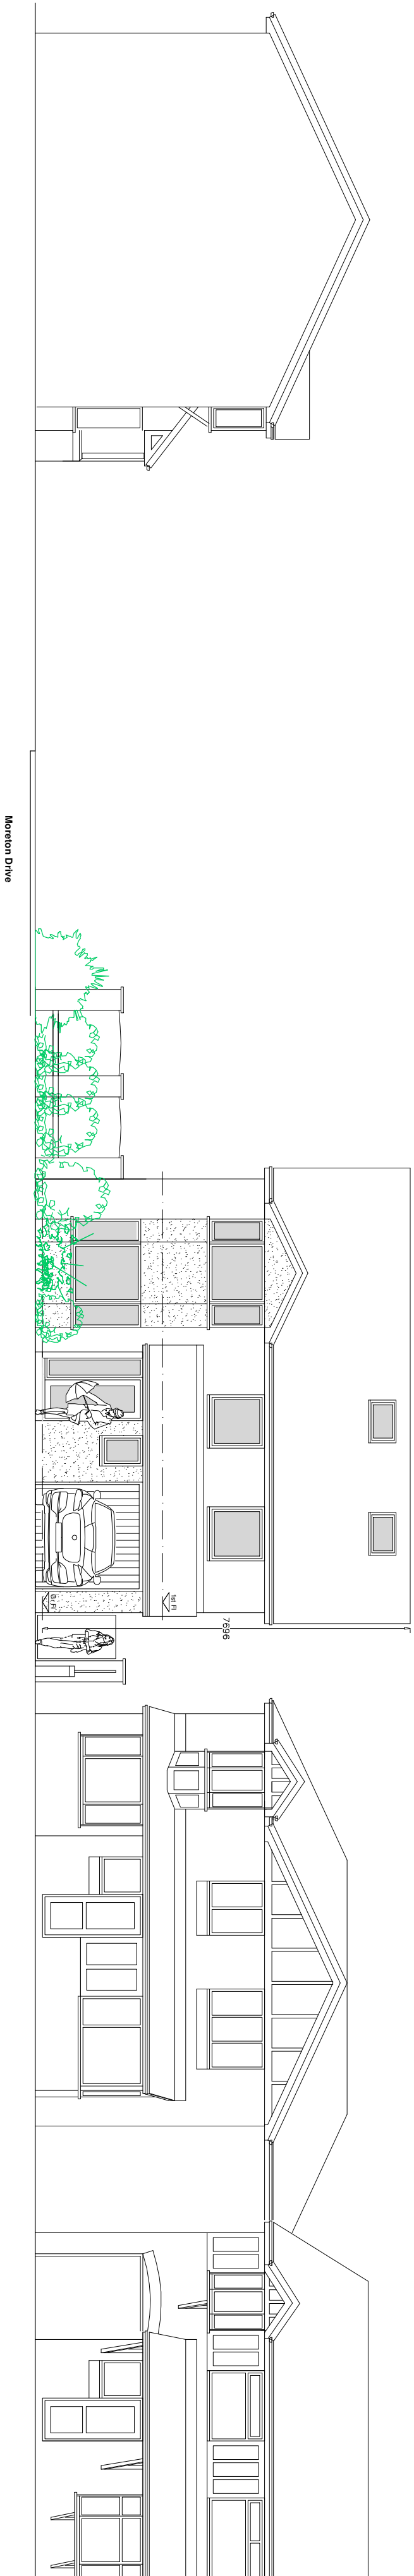

Proposed West Elevation Street Scene

FUZED ARCHITECTURE +

Fuzed A+D Ltd, 74A Water Street, Radcliffe, Manchester, M26 4DF
Tel: 0161 724 8006 Email: fuzedarchitects@gmail.com

DESIGN

Project:	No.1 Portinscale Close, Bury BL8 1DB
Client:	Mr and Mrs Tanner
Comment:	Planning Submission
Date:	Existing and Proposed Street Scene

Contract No.	1255
Dwg No.	2.05
Revision	B
Date	September '20

Scale Bar 1:100

