




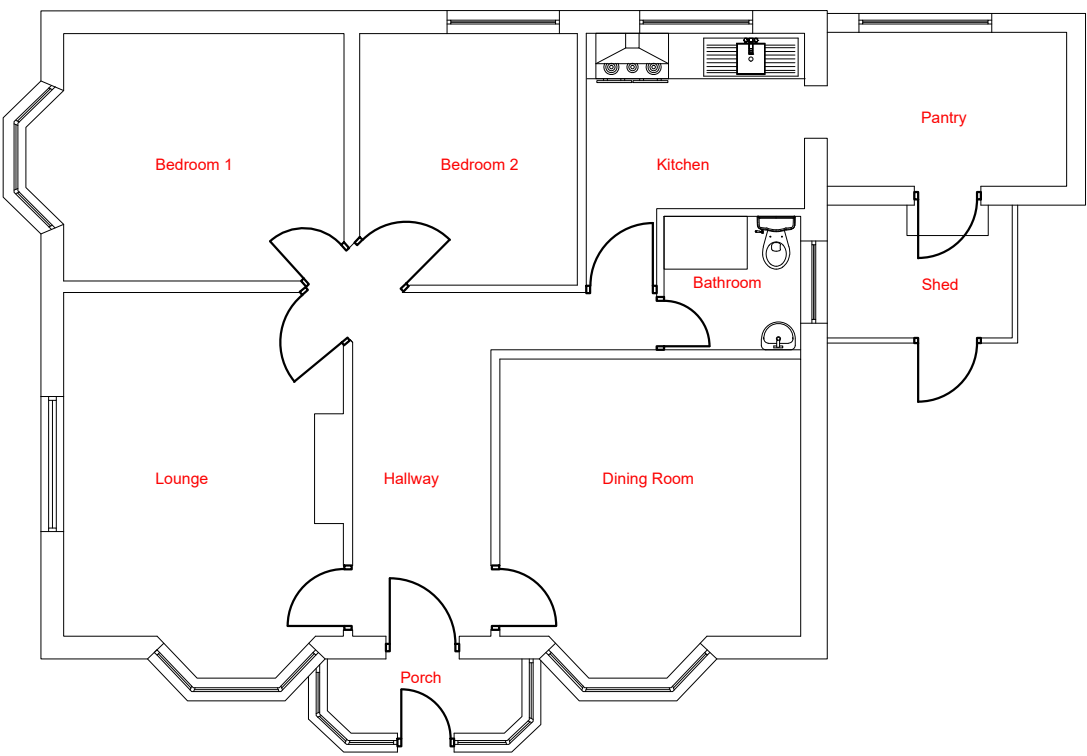


Existing Ground Floor Plan
Scale 1:100

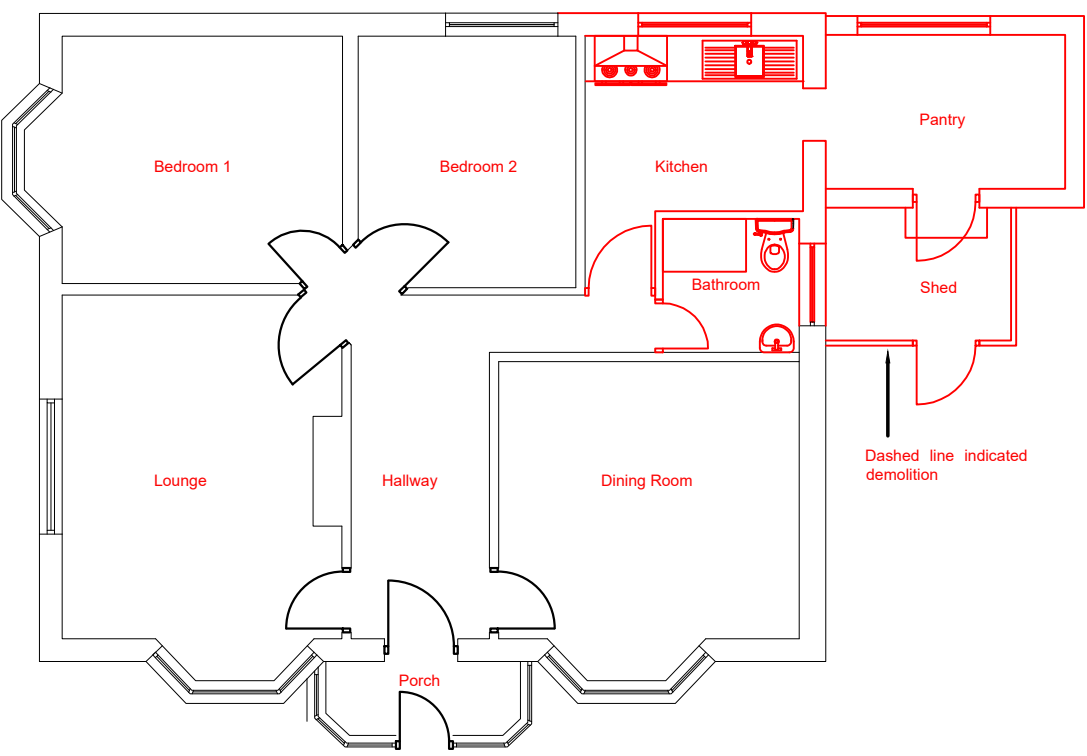


Demolition Plan
Scale 1:100

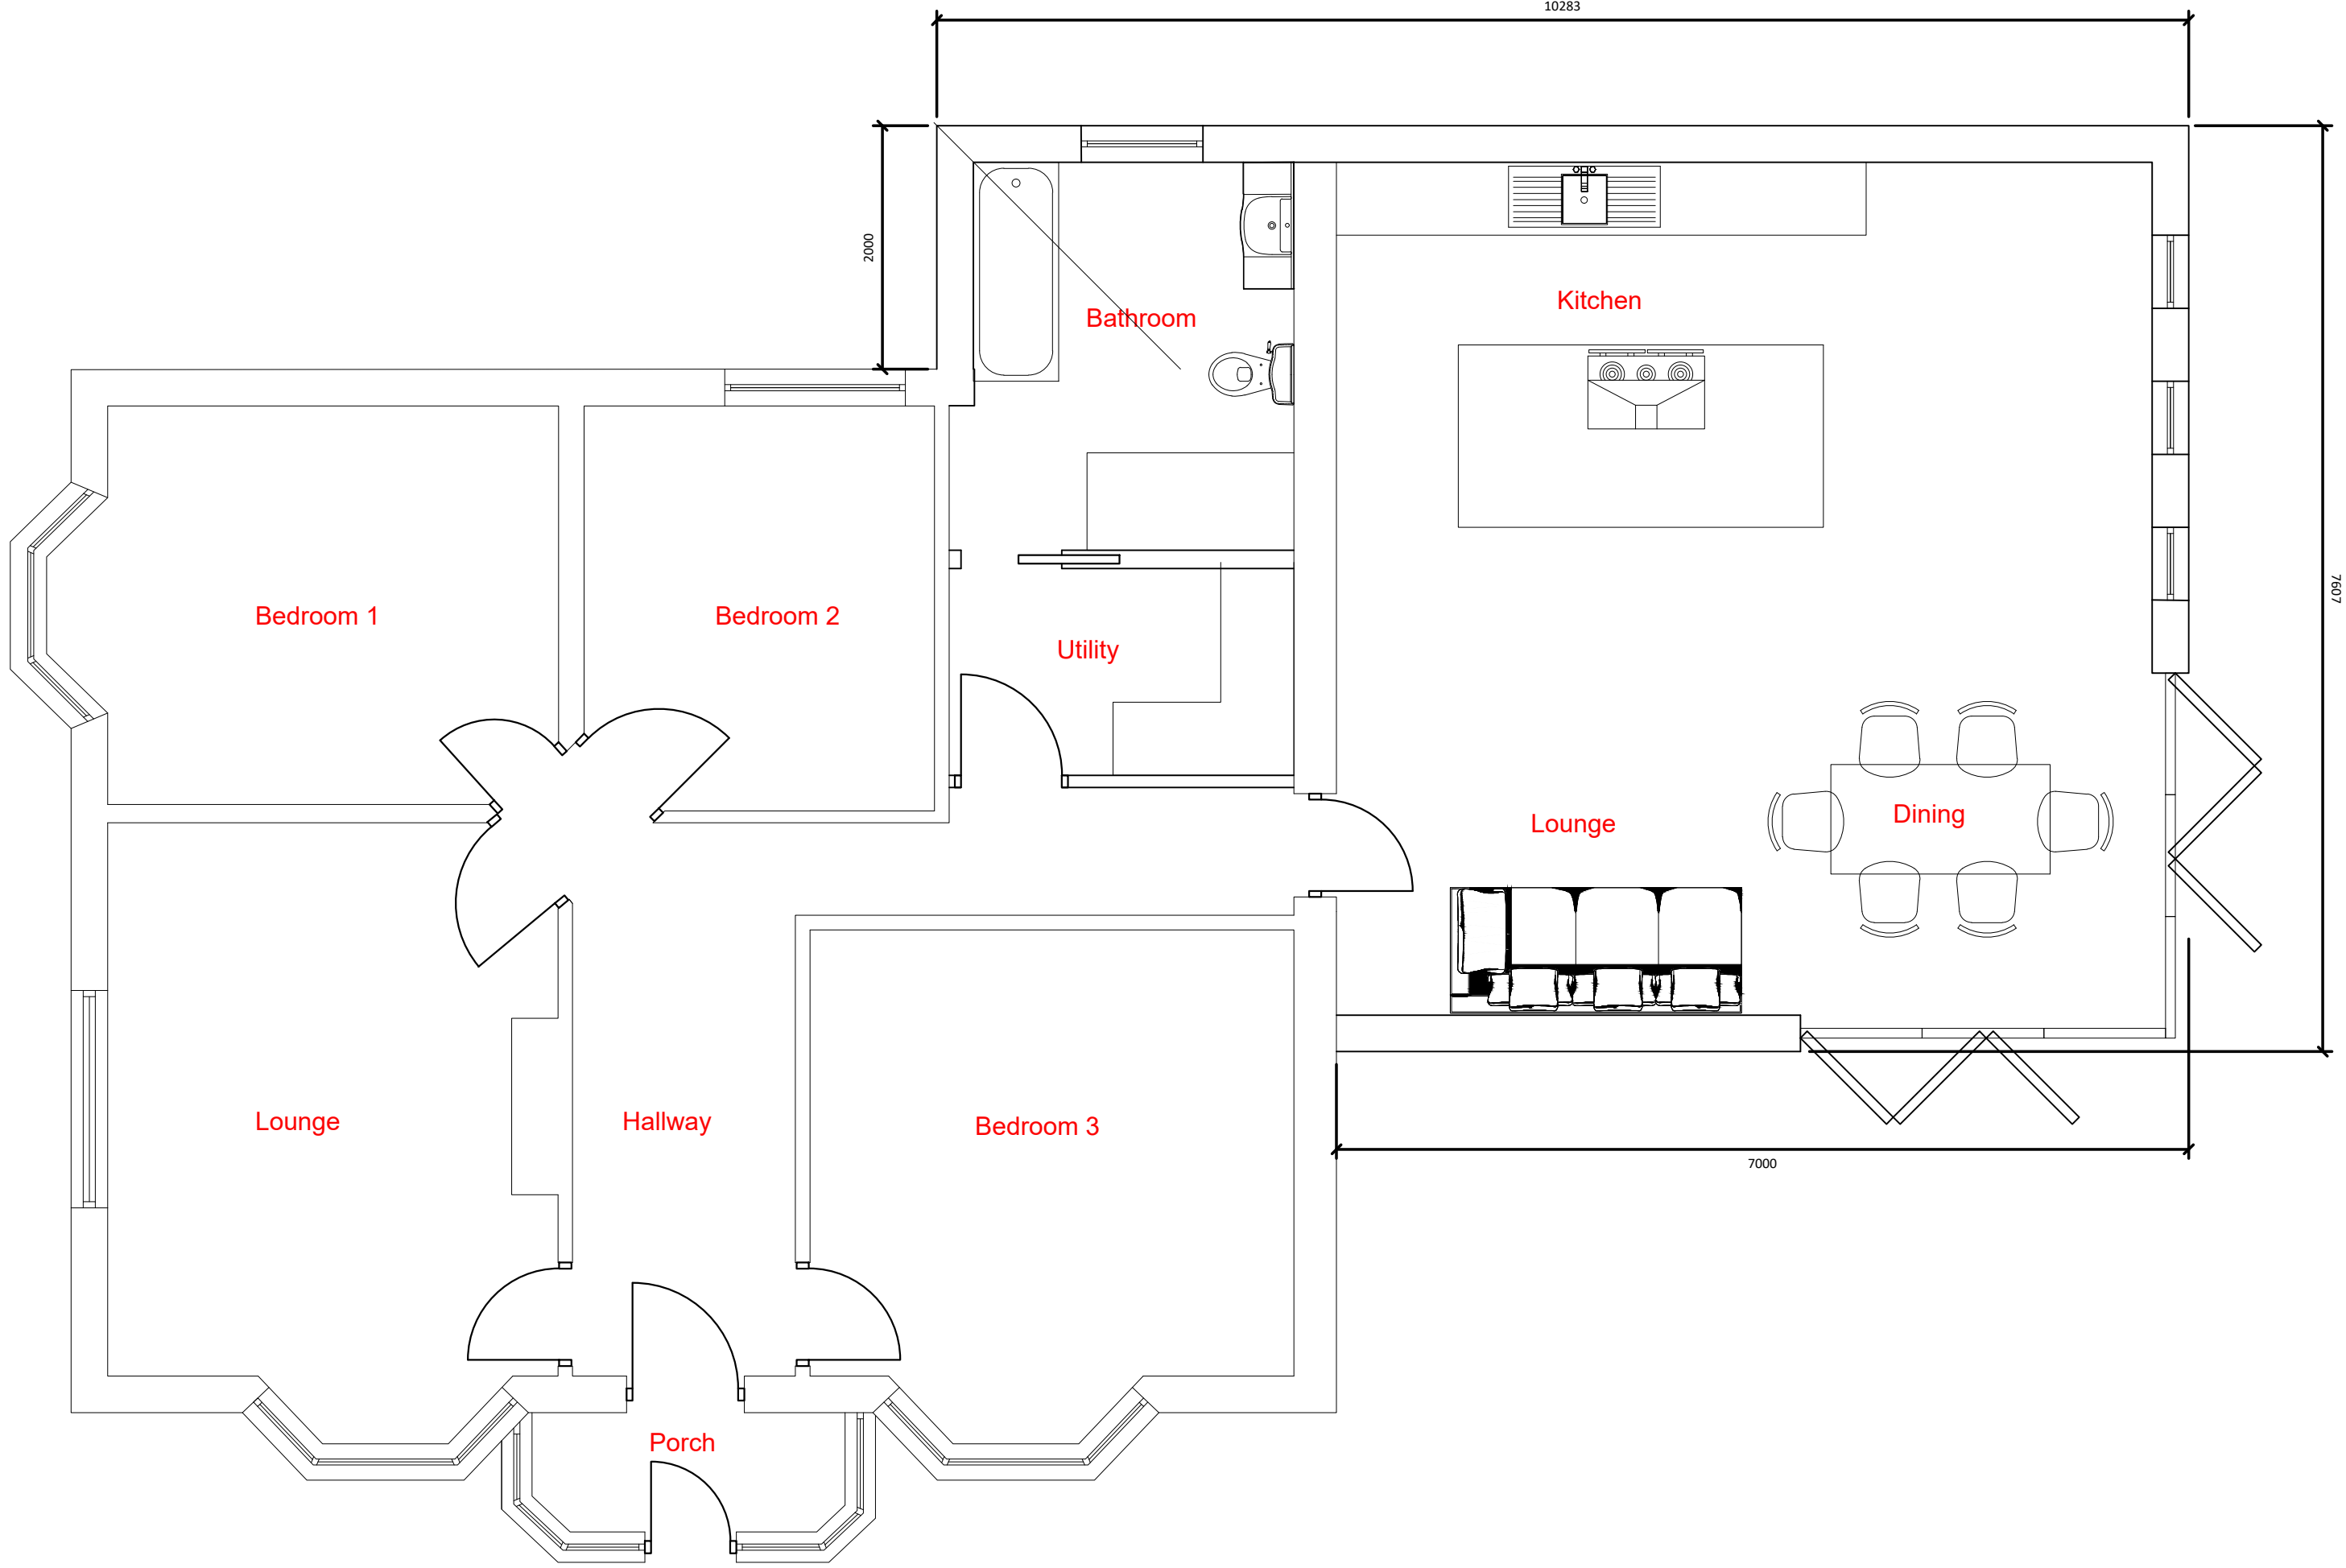


Proposed Floor Plan Scale 1:50

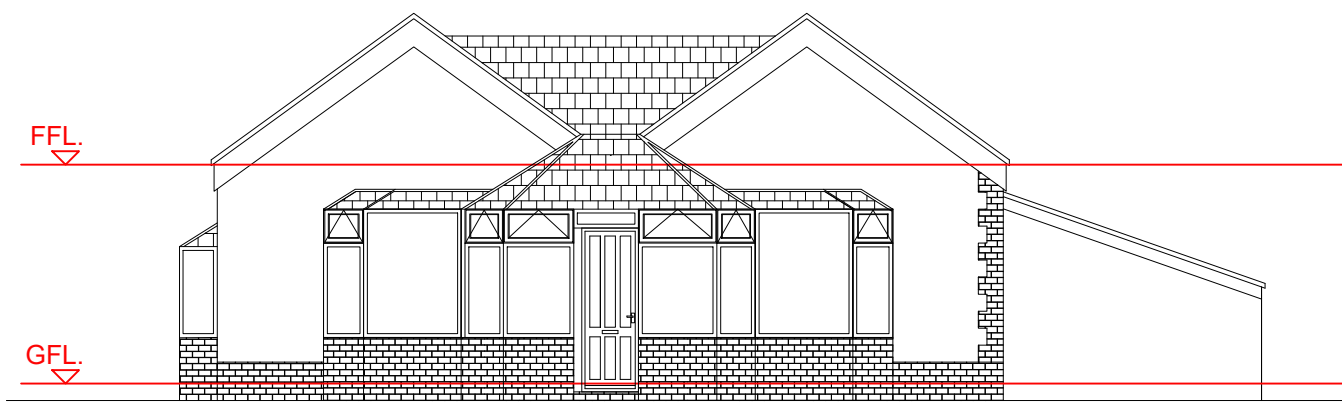


Existing Front Elevation
Scale 1:100

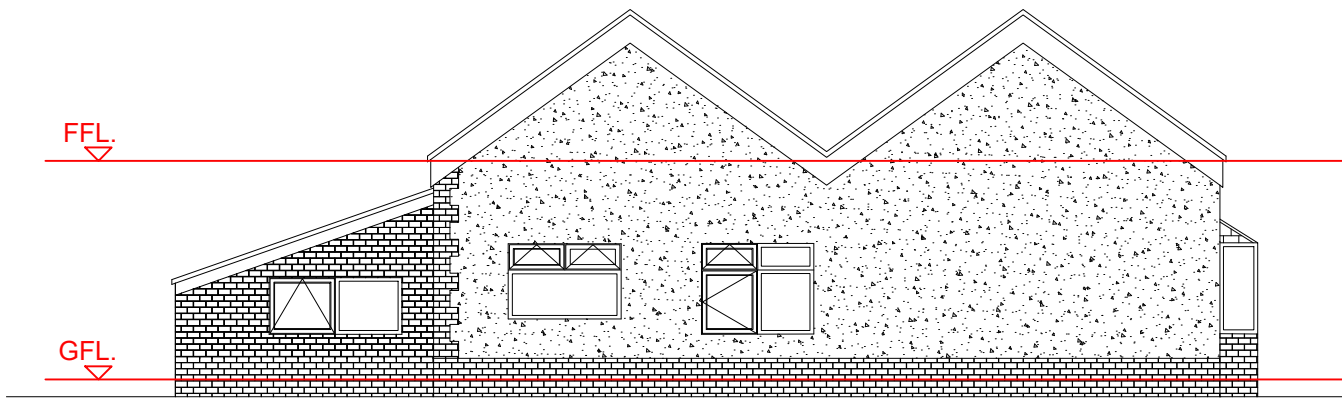


Existing Rear Elevation
Scale 1:100

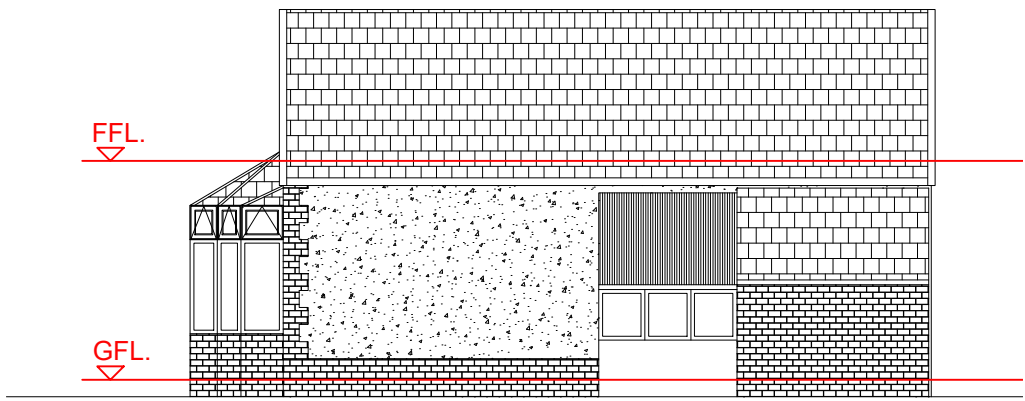


Existing Side Elevation 1
Scale 1:100

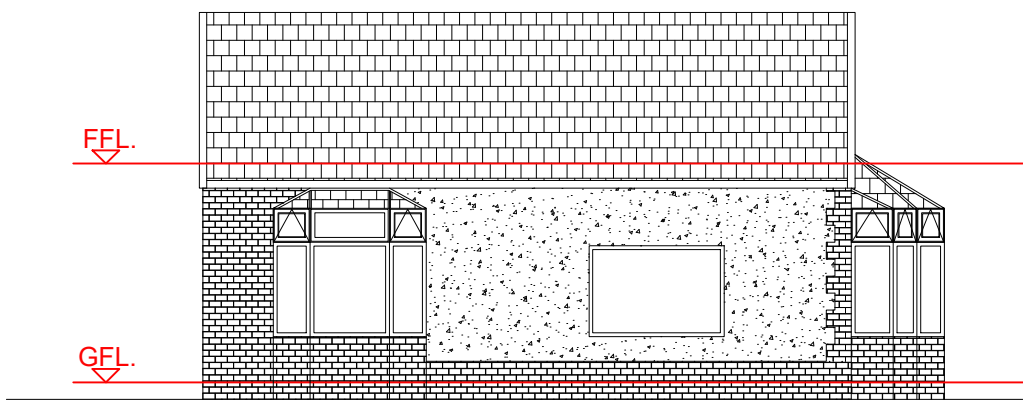


Existing Side Elevation 2
Scale 1:100

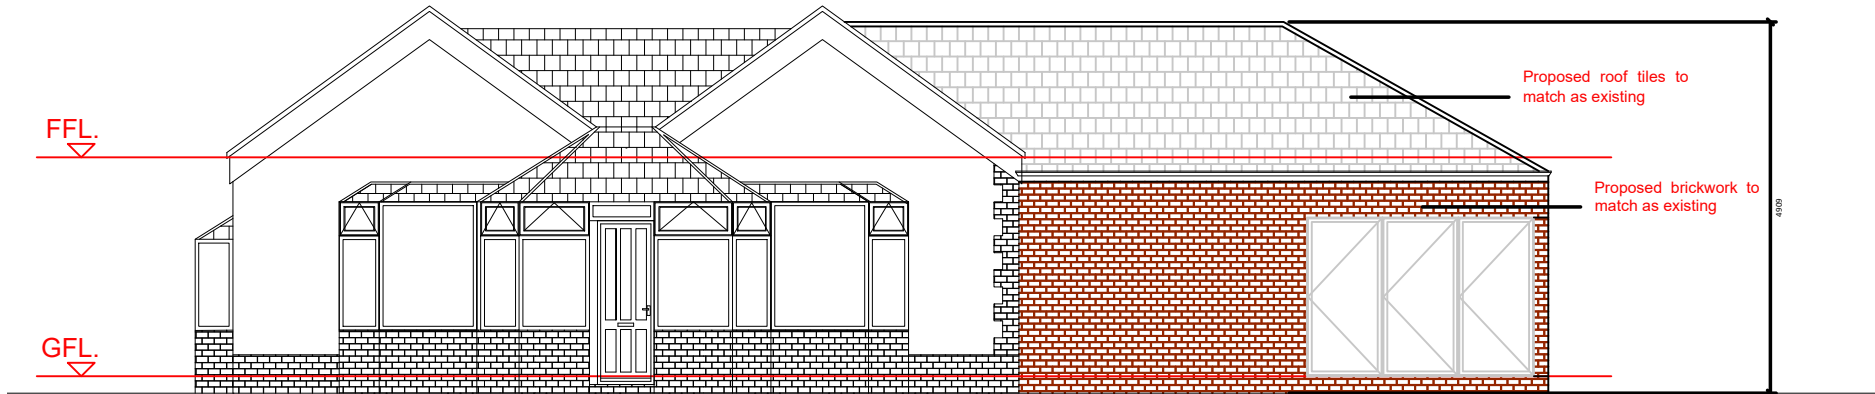


Proposed Front Elevation
Scale 1:100

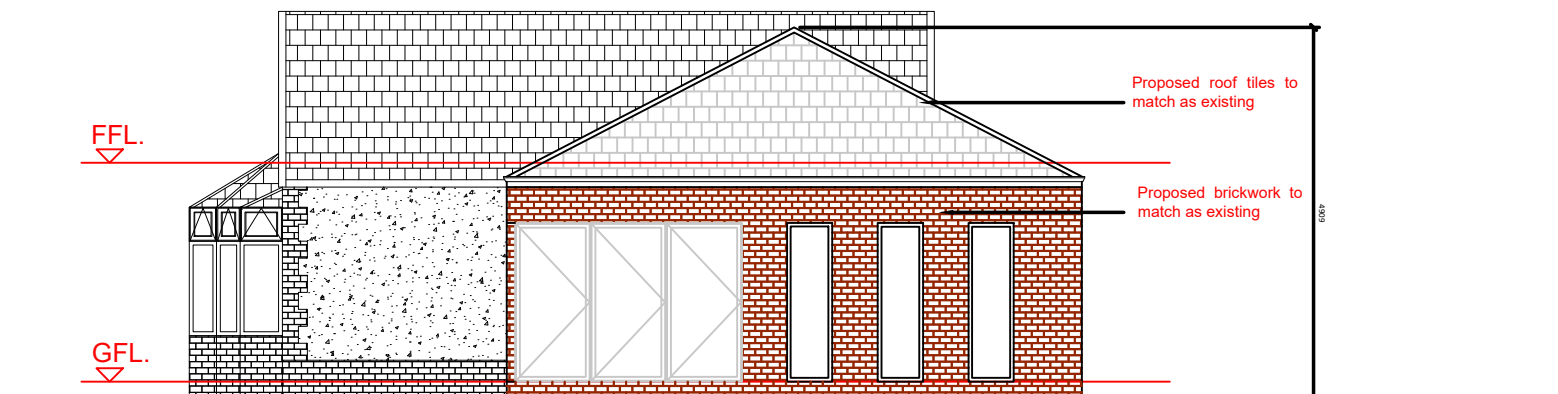


Proposed Side Elevation 1
Scale 1:100

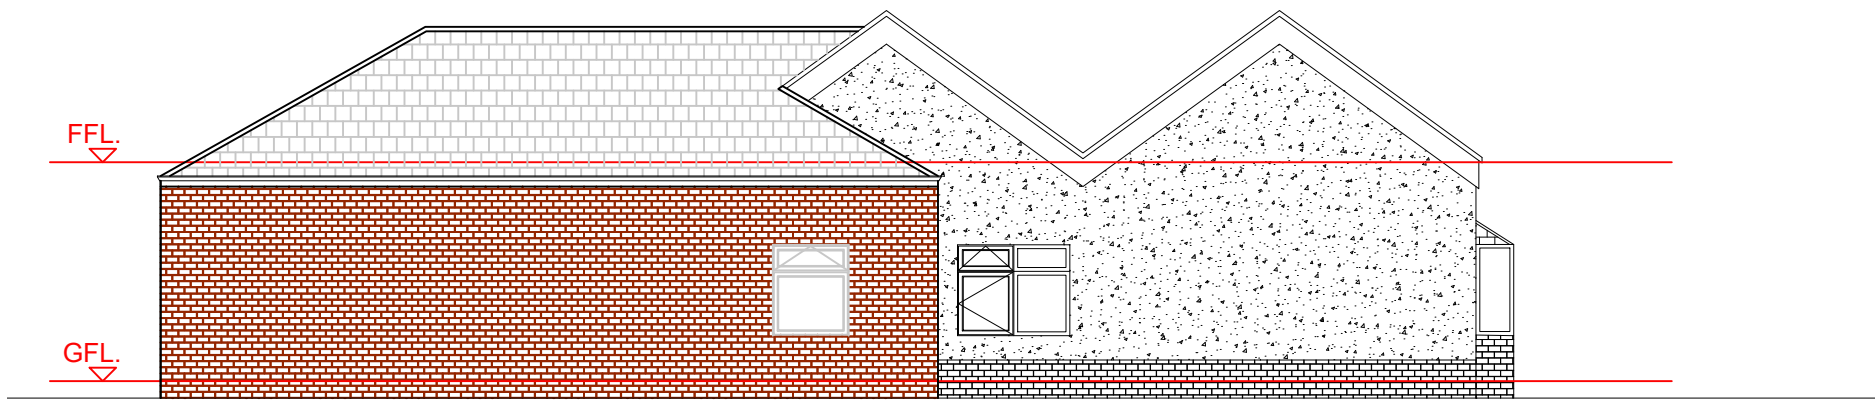

Proposed Rear Elevation
Scale 1:100

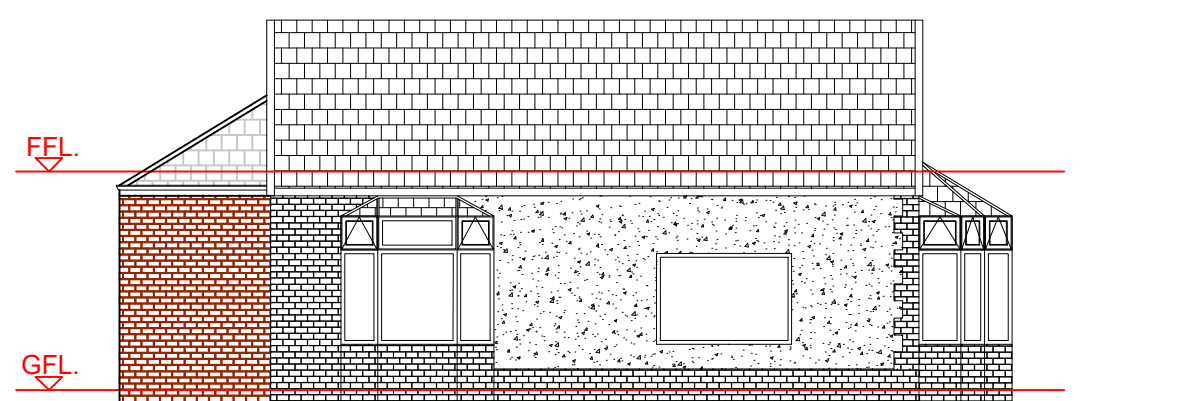

Proposed Side Elevation 2
Scale 1:100

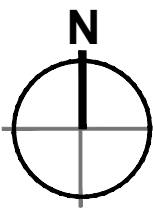

PLANNING

A	Initial Issue	##	##	###	###
rev	amendments	by	ckd	date	

36 Daenshill Road

Existing and Proposed Floor Plan and Elevations

CLIENT LOGO
(Insert Client Logo into Client Logo Block)

Drawing Status:	Planning
Drawn / Checked:	AP / ###
Date:	10/06/2022
Scale:	As Noted A1
Drawing no:	Revision:
DWG-36DANE - 002	A