
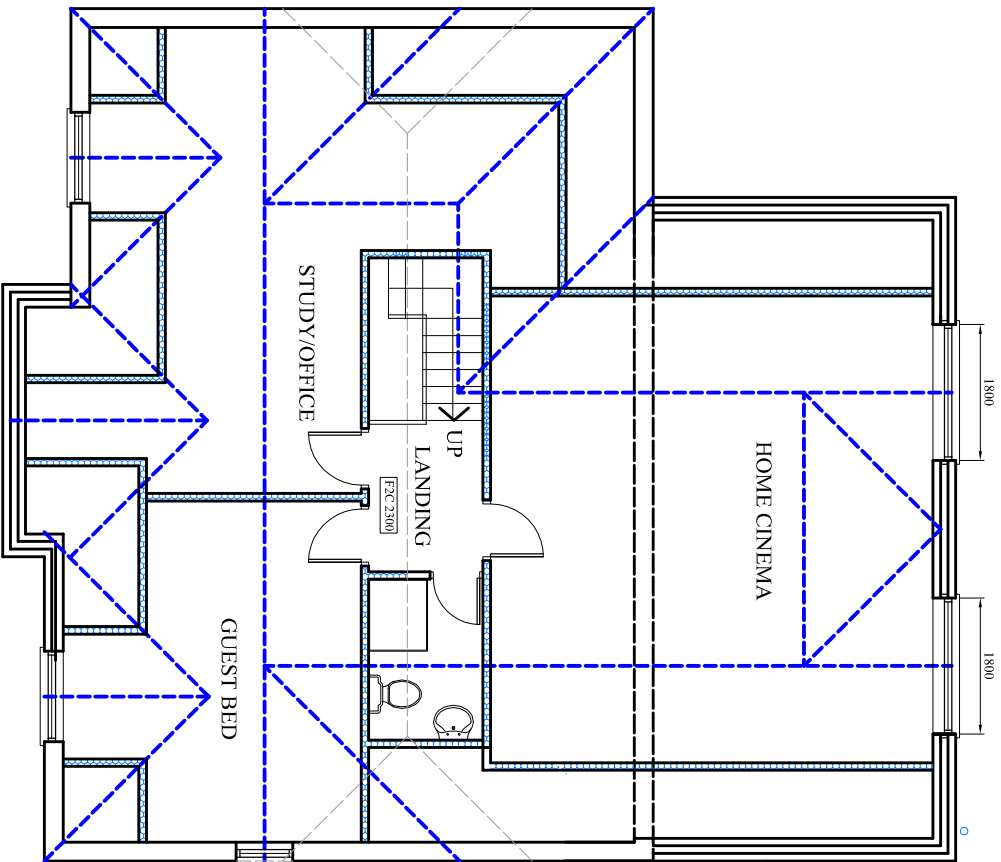


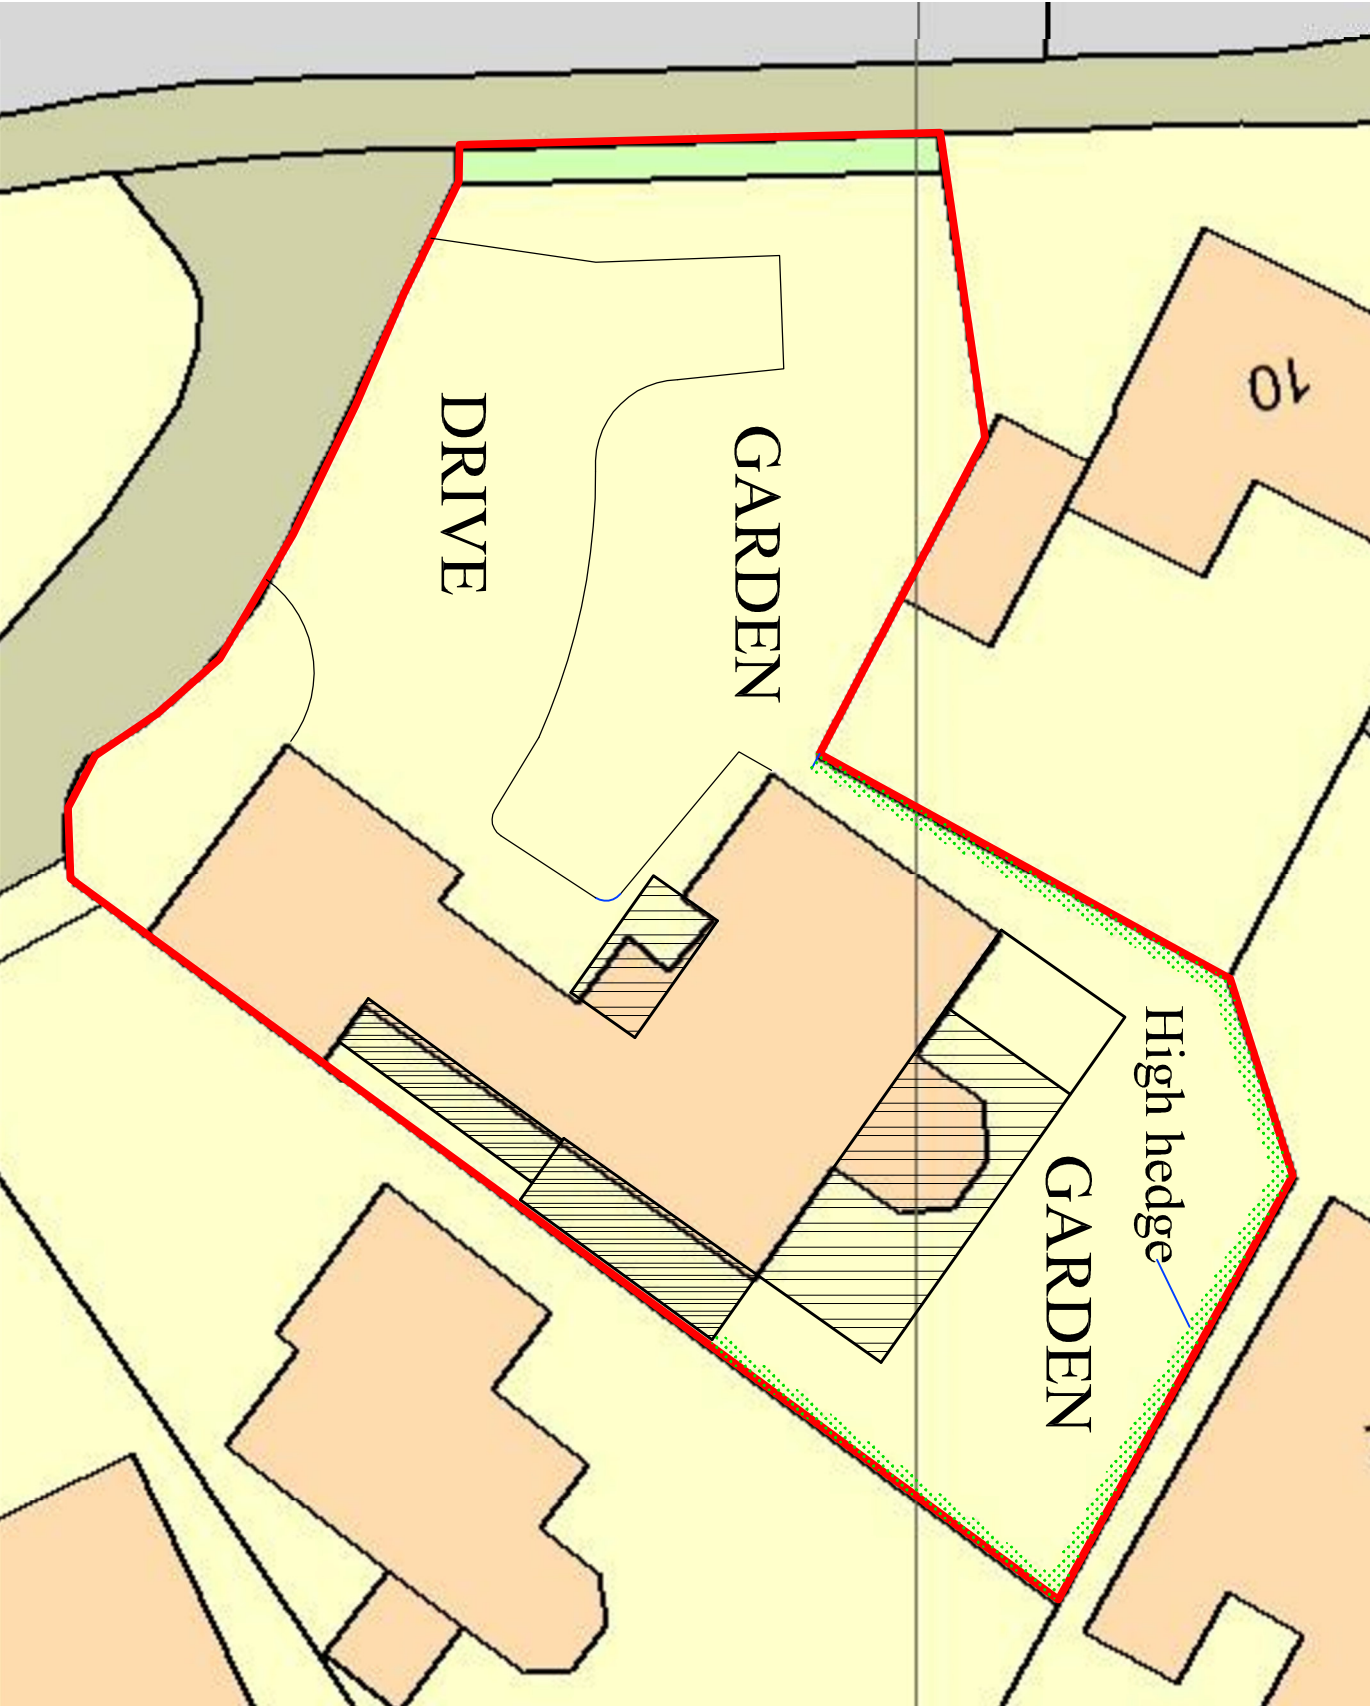

PROPOSED SITE PLAN 1:200

PROPOSED LOFT PLAN

PROJECT
8, Chapeltown Road,
Bury

CLIENT
Mr. Rizwan Khan

DRAWING TITLE
Proposed 2nd Floor Plan

JOB No
NA-P05

SCALE
1:100@A3

DATE
Mar. 2022

REVISION
-

DRAWN
NA

CHECKED BY
-

t: 0782 895 3405

e: niamat@hotmail.co.uk