




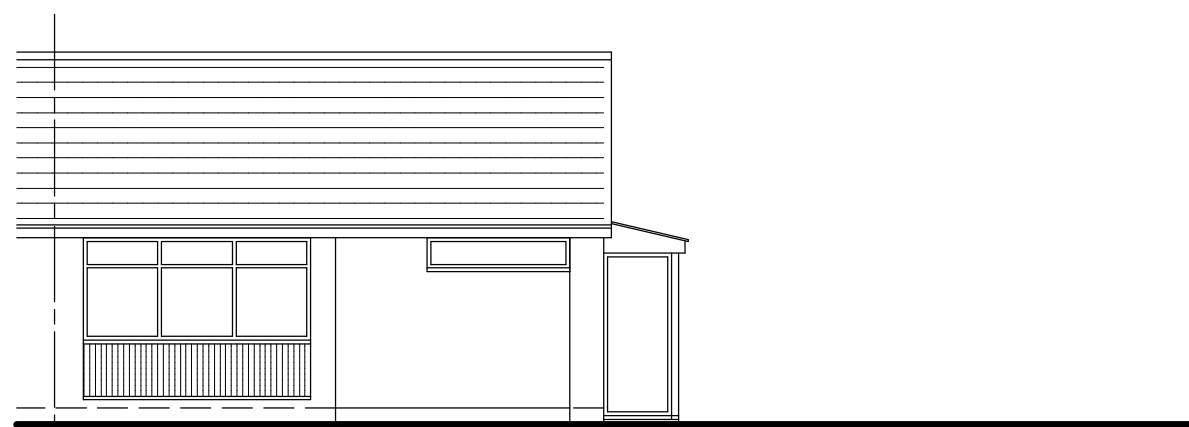


SOUTH

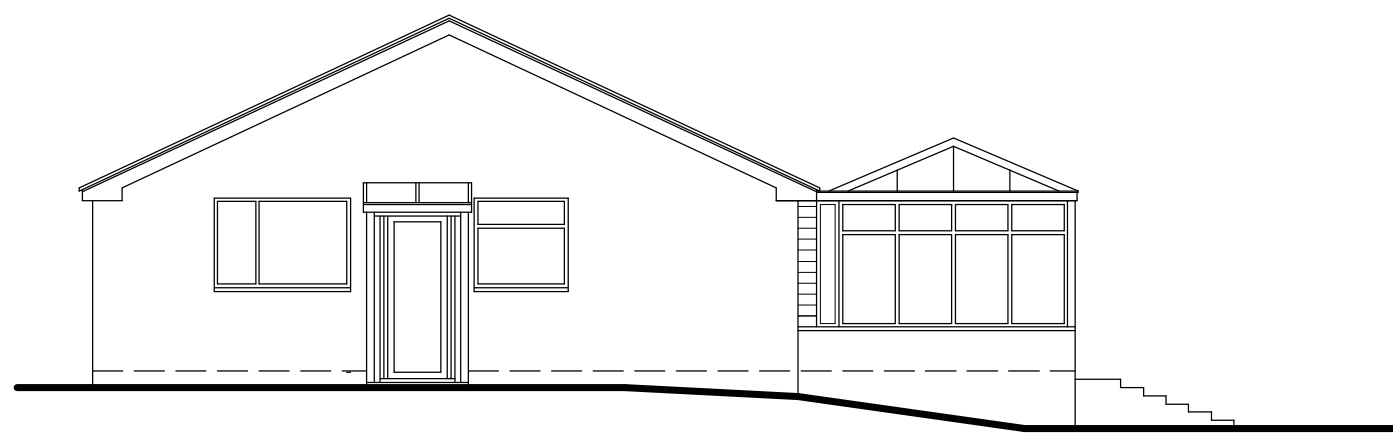

EAST

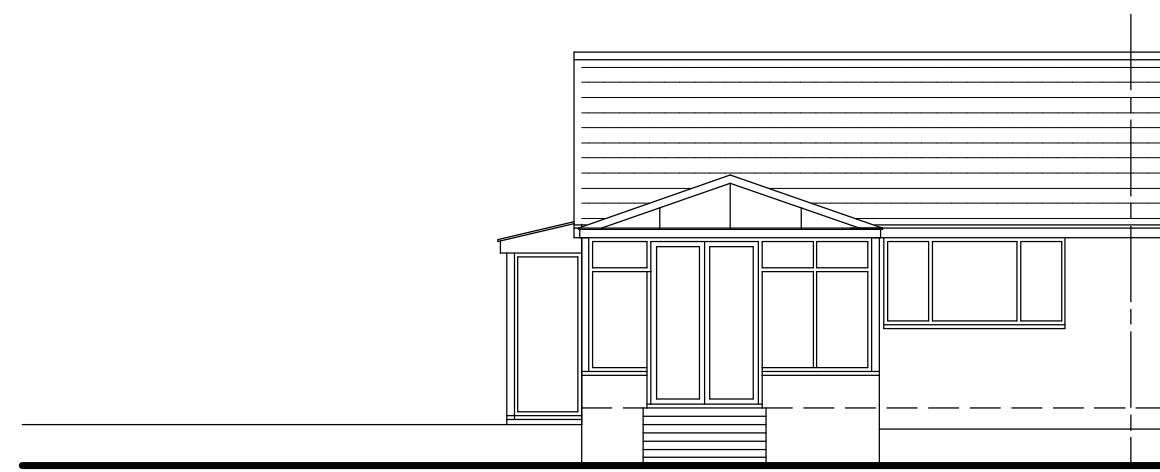


NORTH

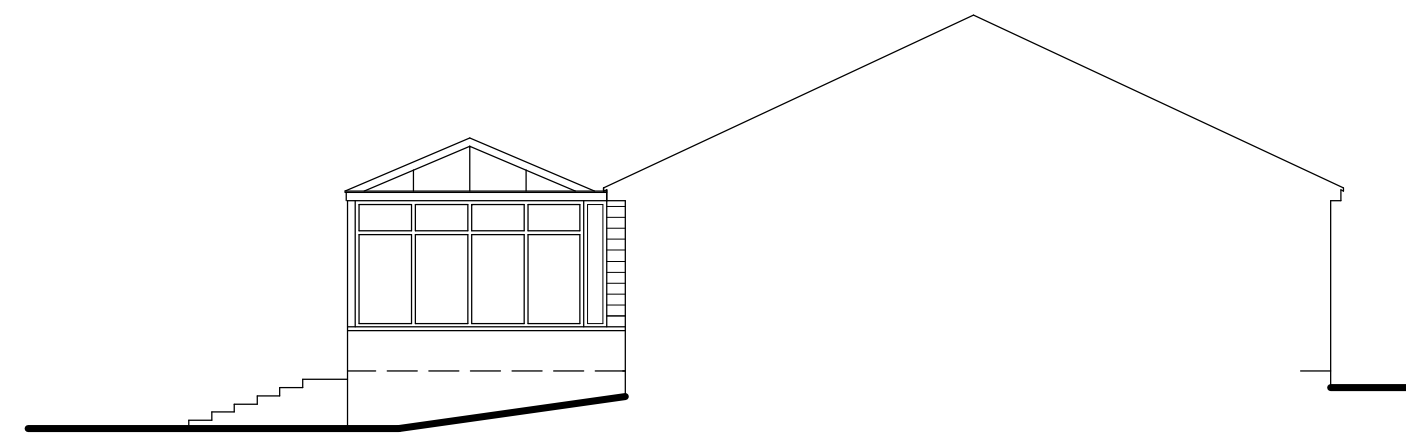


WEST

EXISTING ELEVATIONS 1 : 100

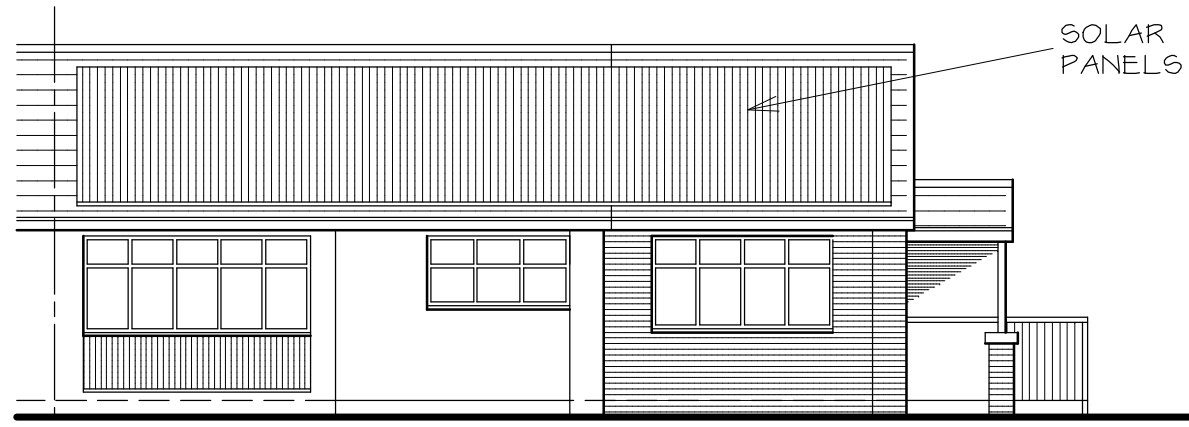


SOUTH

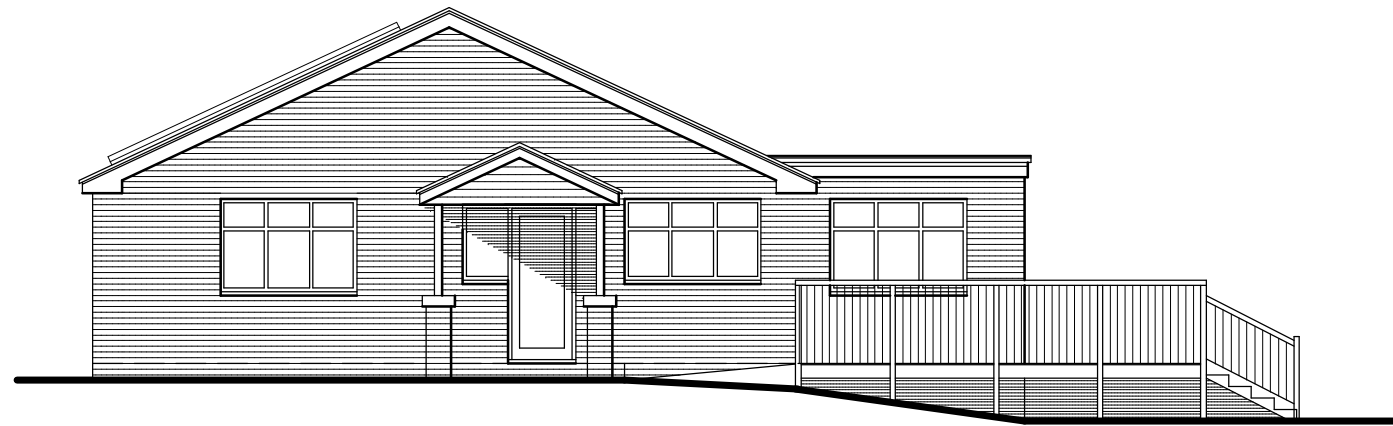


EAST




NORTH

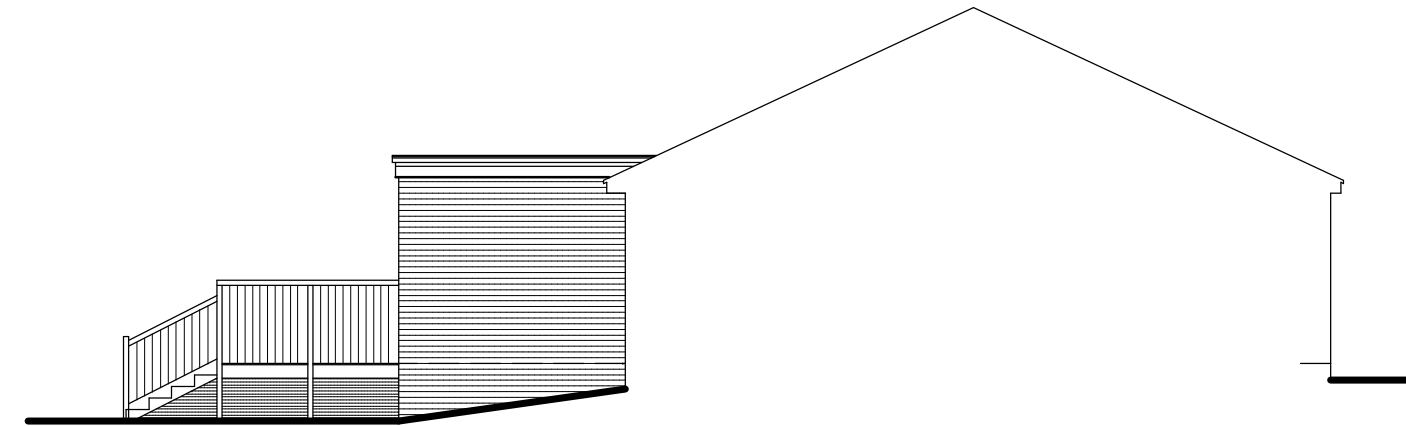

WEST

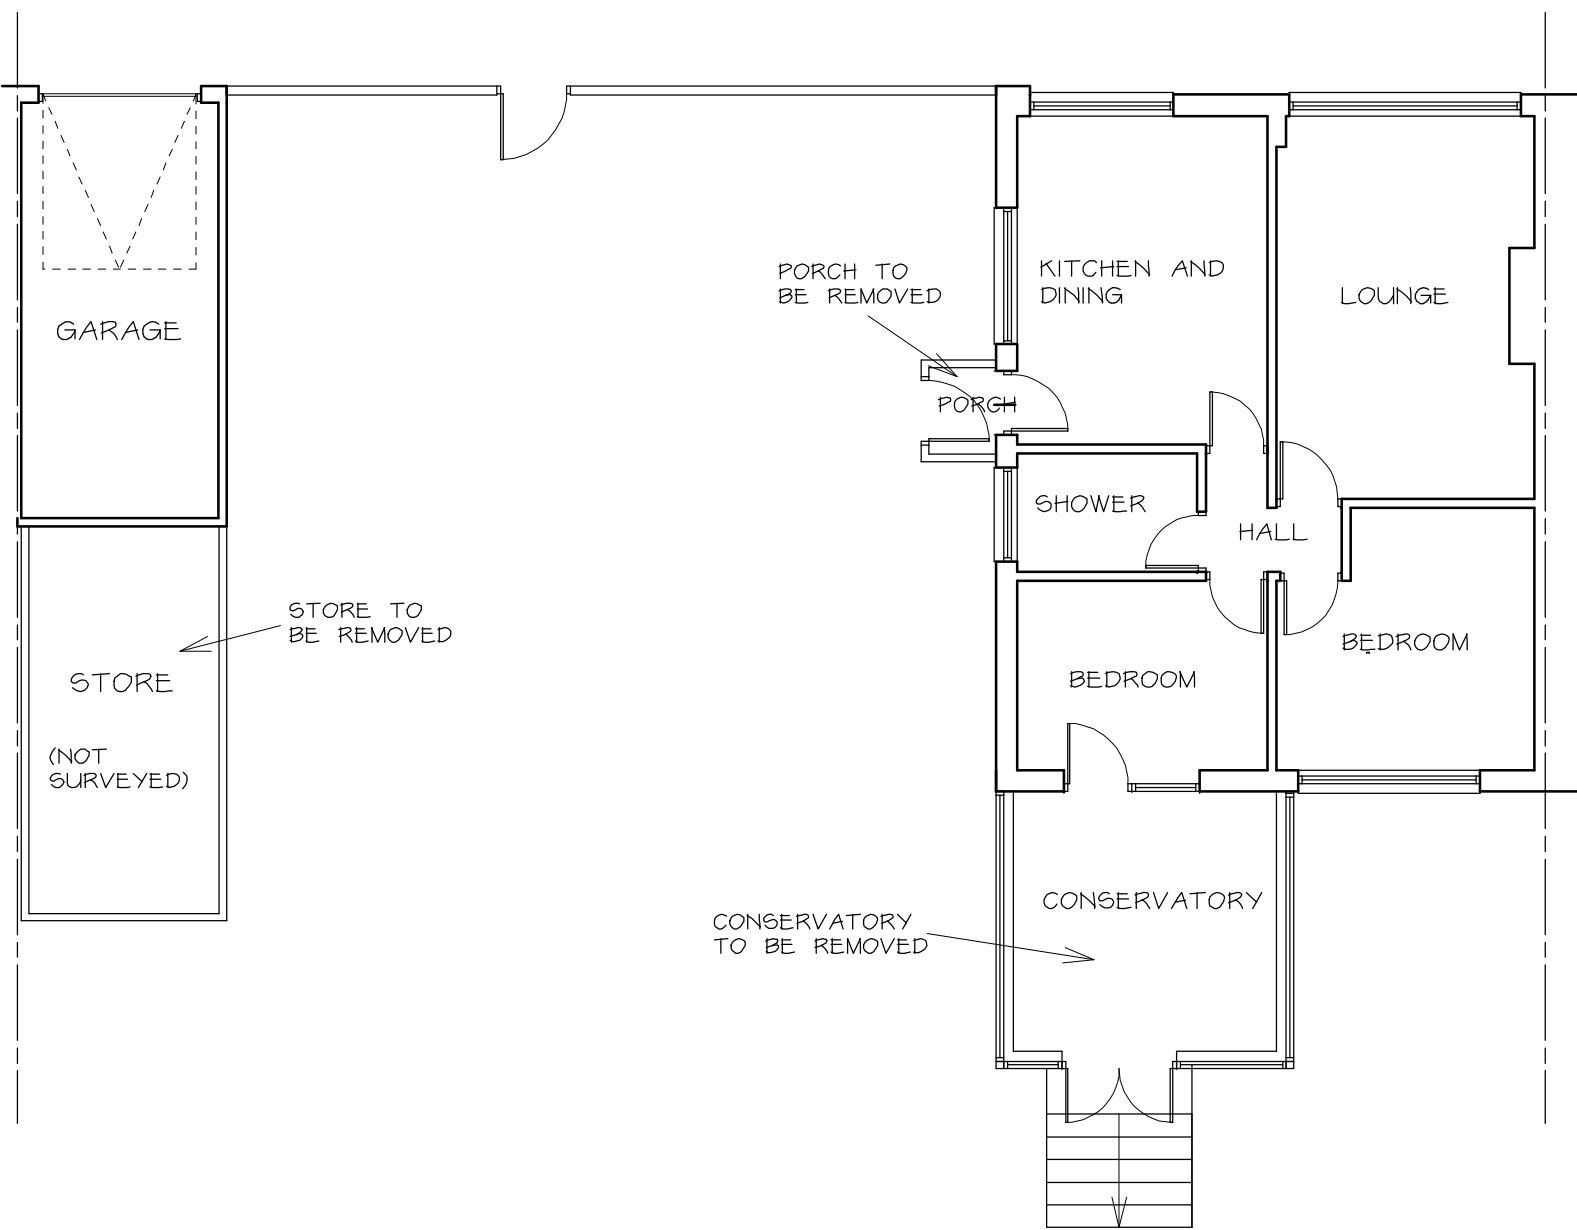


EXISTING GROUND FLOOR PLAN 1 : 100

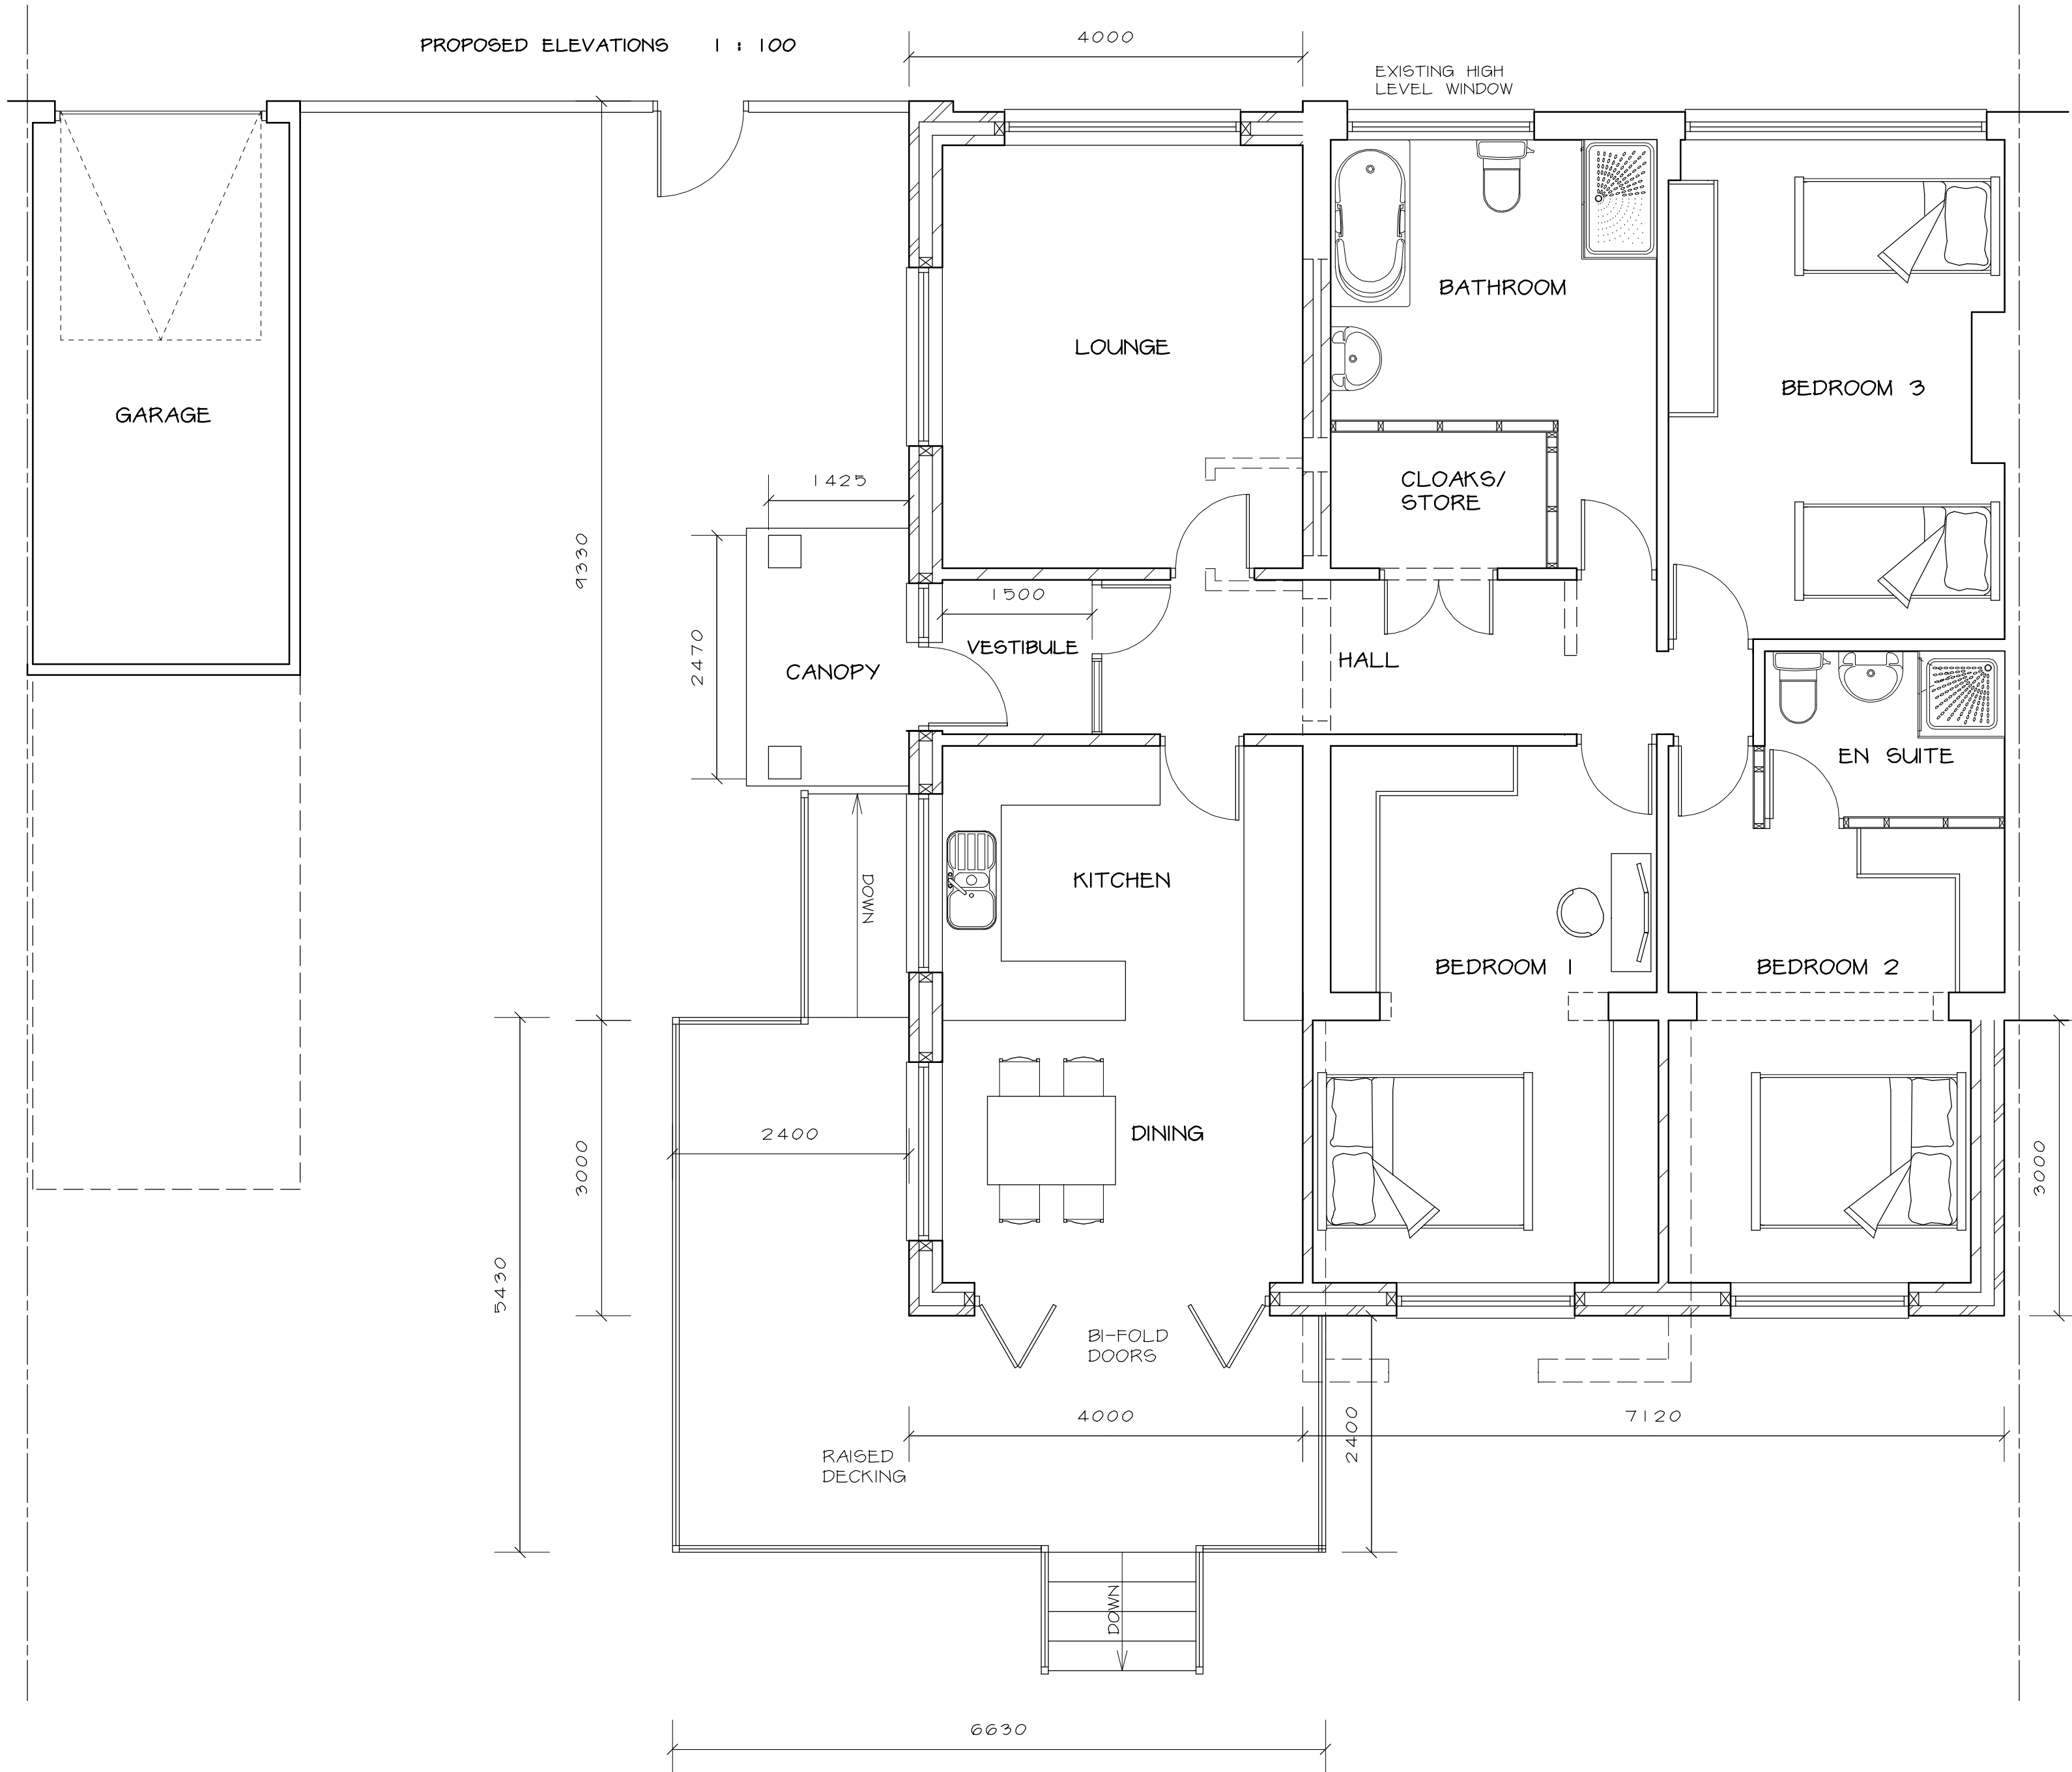

PROPOSED GROUND FLOOR PLAN 1 : 50



LOCATION PLAN 1 : 1250

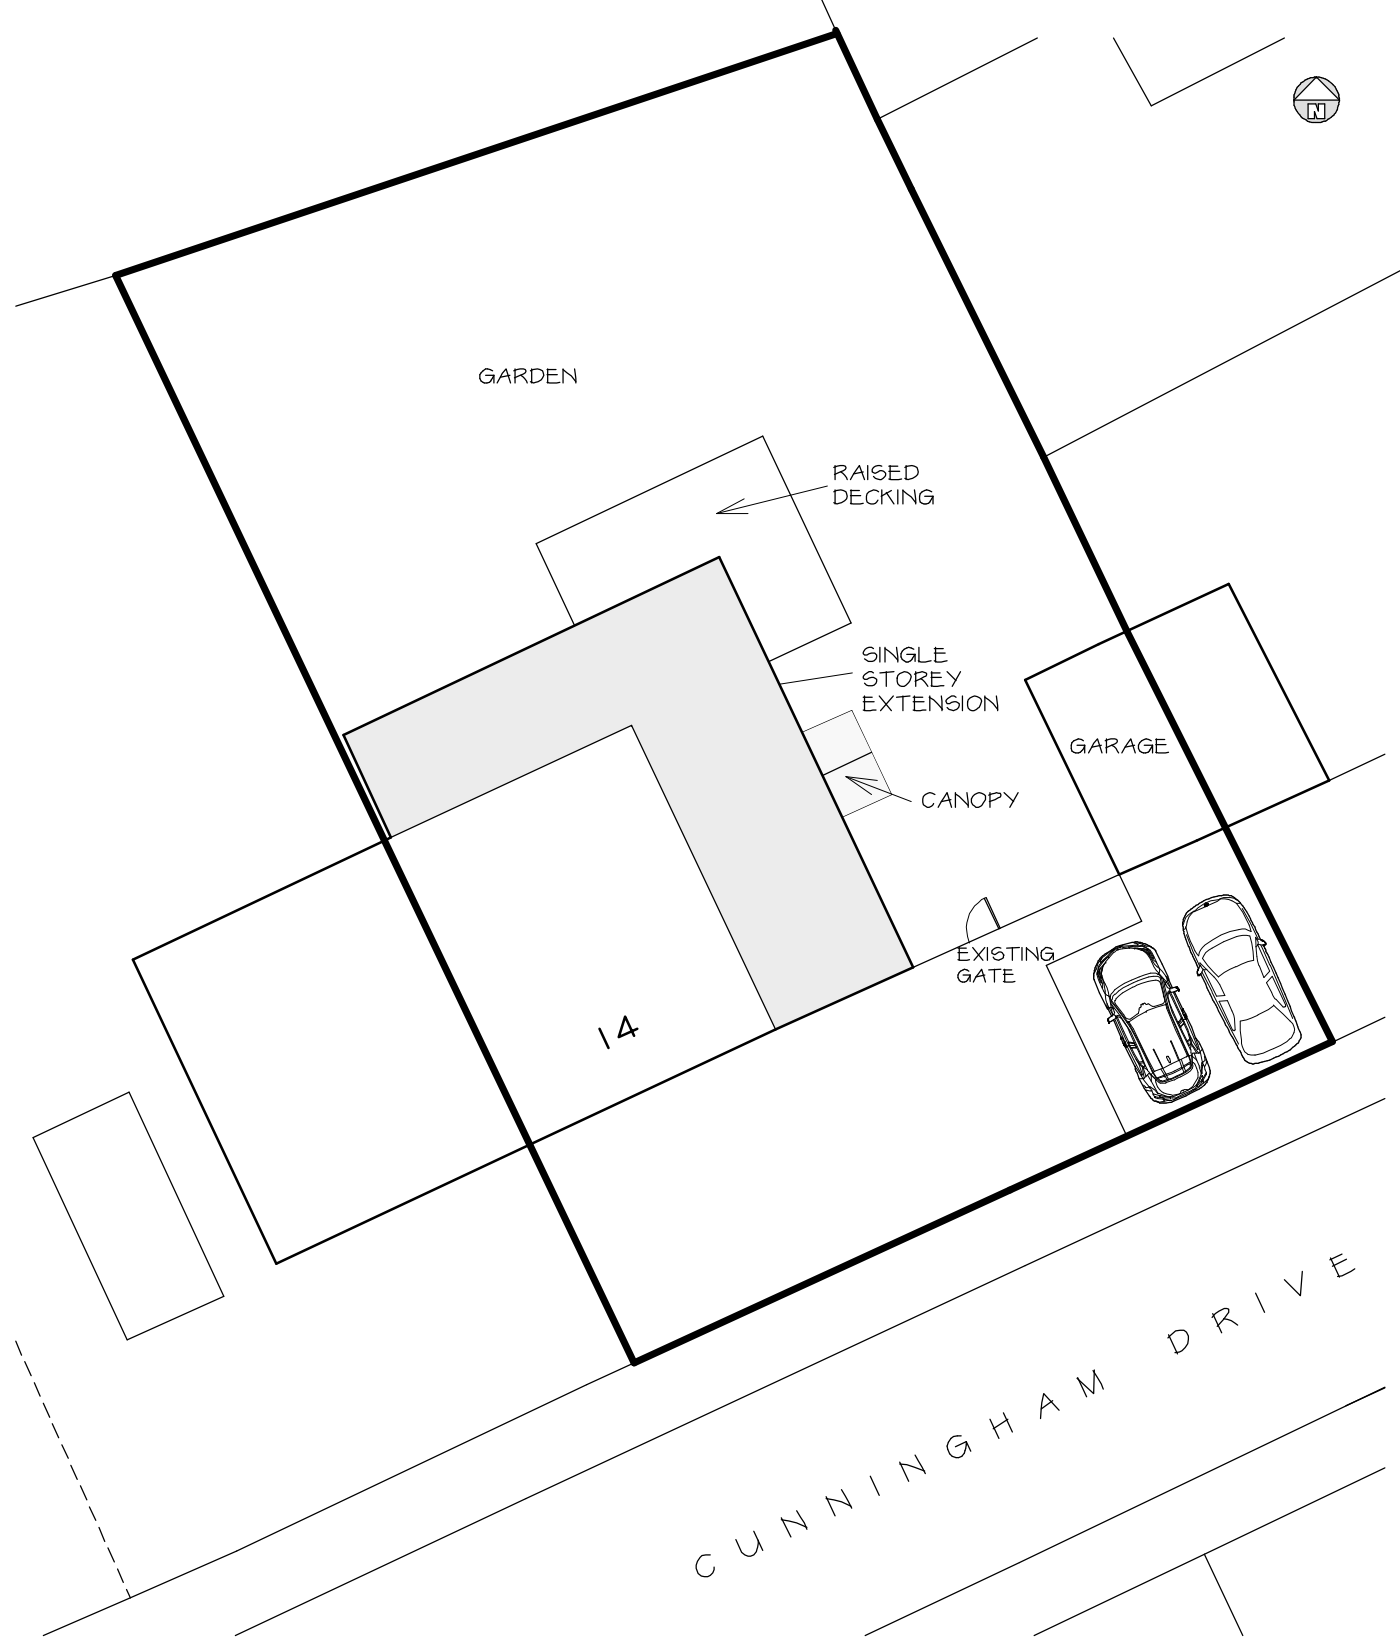

SITE PLAN 1 : 200

- MATERIALS
- PITCHED ROOF6 - CONCRETE ROOF TILES TO MATCH EXISTING
 - FLAT ROOF - EDPM OR GLASSFIBRE FLAT ROOF
 - EXTERNAL WALLS - BRICKWORK TO MATCH EXISTING
 - RAISED DECKING - TREATED TIMBER

Telephone 0161 643 2422

Northside Plans Ltd

Planning and Building Design

116 Simister Lane Prestwich Manchester M25 2SB

Project

PROPOSED SIDE AND REAR EXTENSION,
EXTERNAL CANOPY TO NEW FRONT
DOOR AND RAISED DECKING

14 CUNNINGHAM DRIVE
BURY

Title

FLOOR PLANS, ELEVATIONS AND
SITE PLAN

Scale 1:50 1:100 1:200 (A1) Date 03/2023
Drawn by NIGEL TAMG Dwg.no. 14CD/1/A