


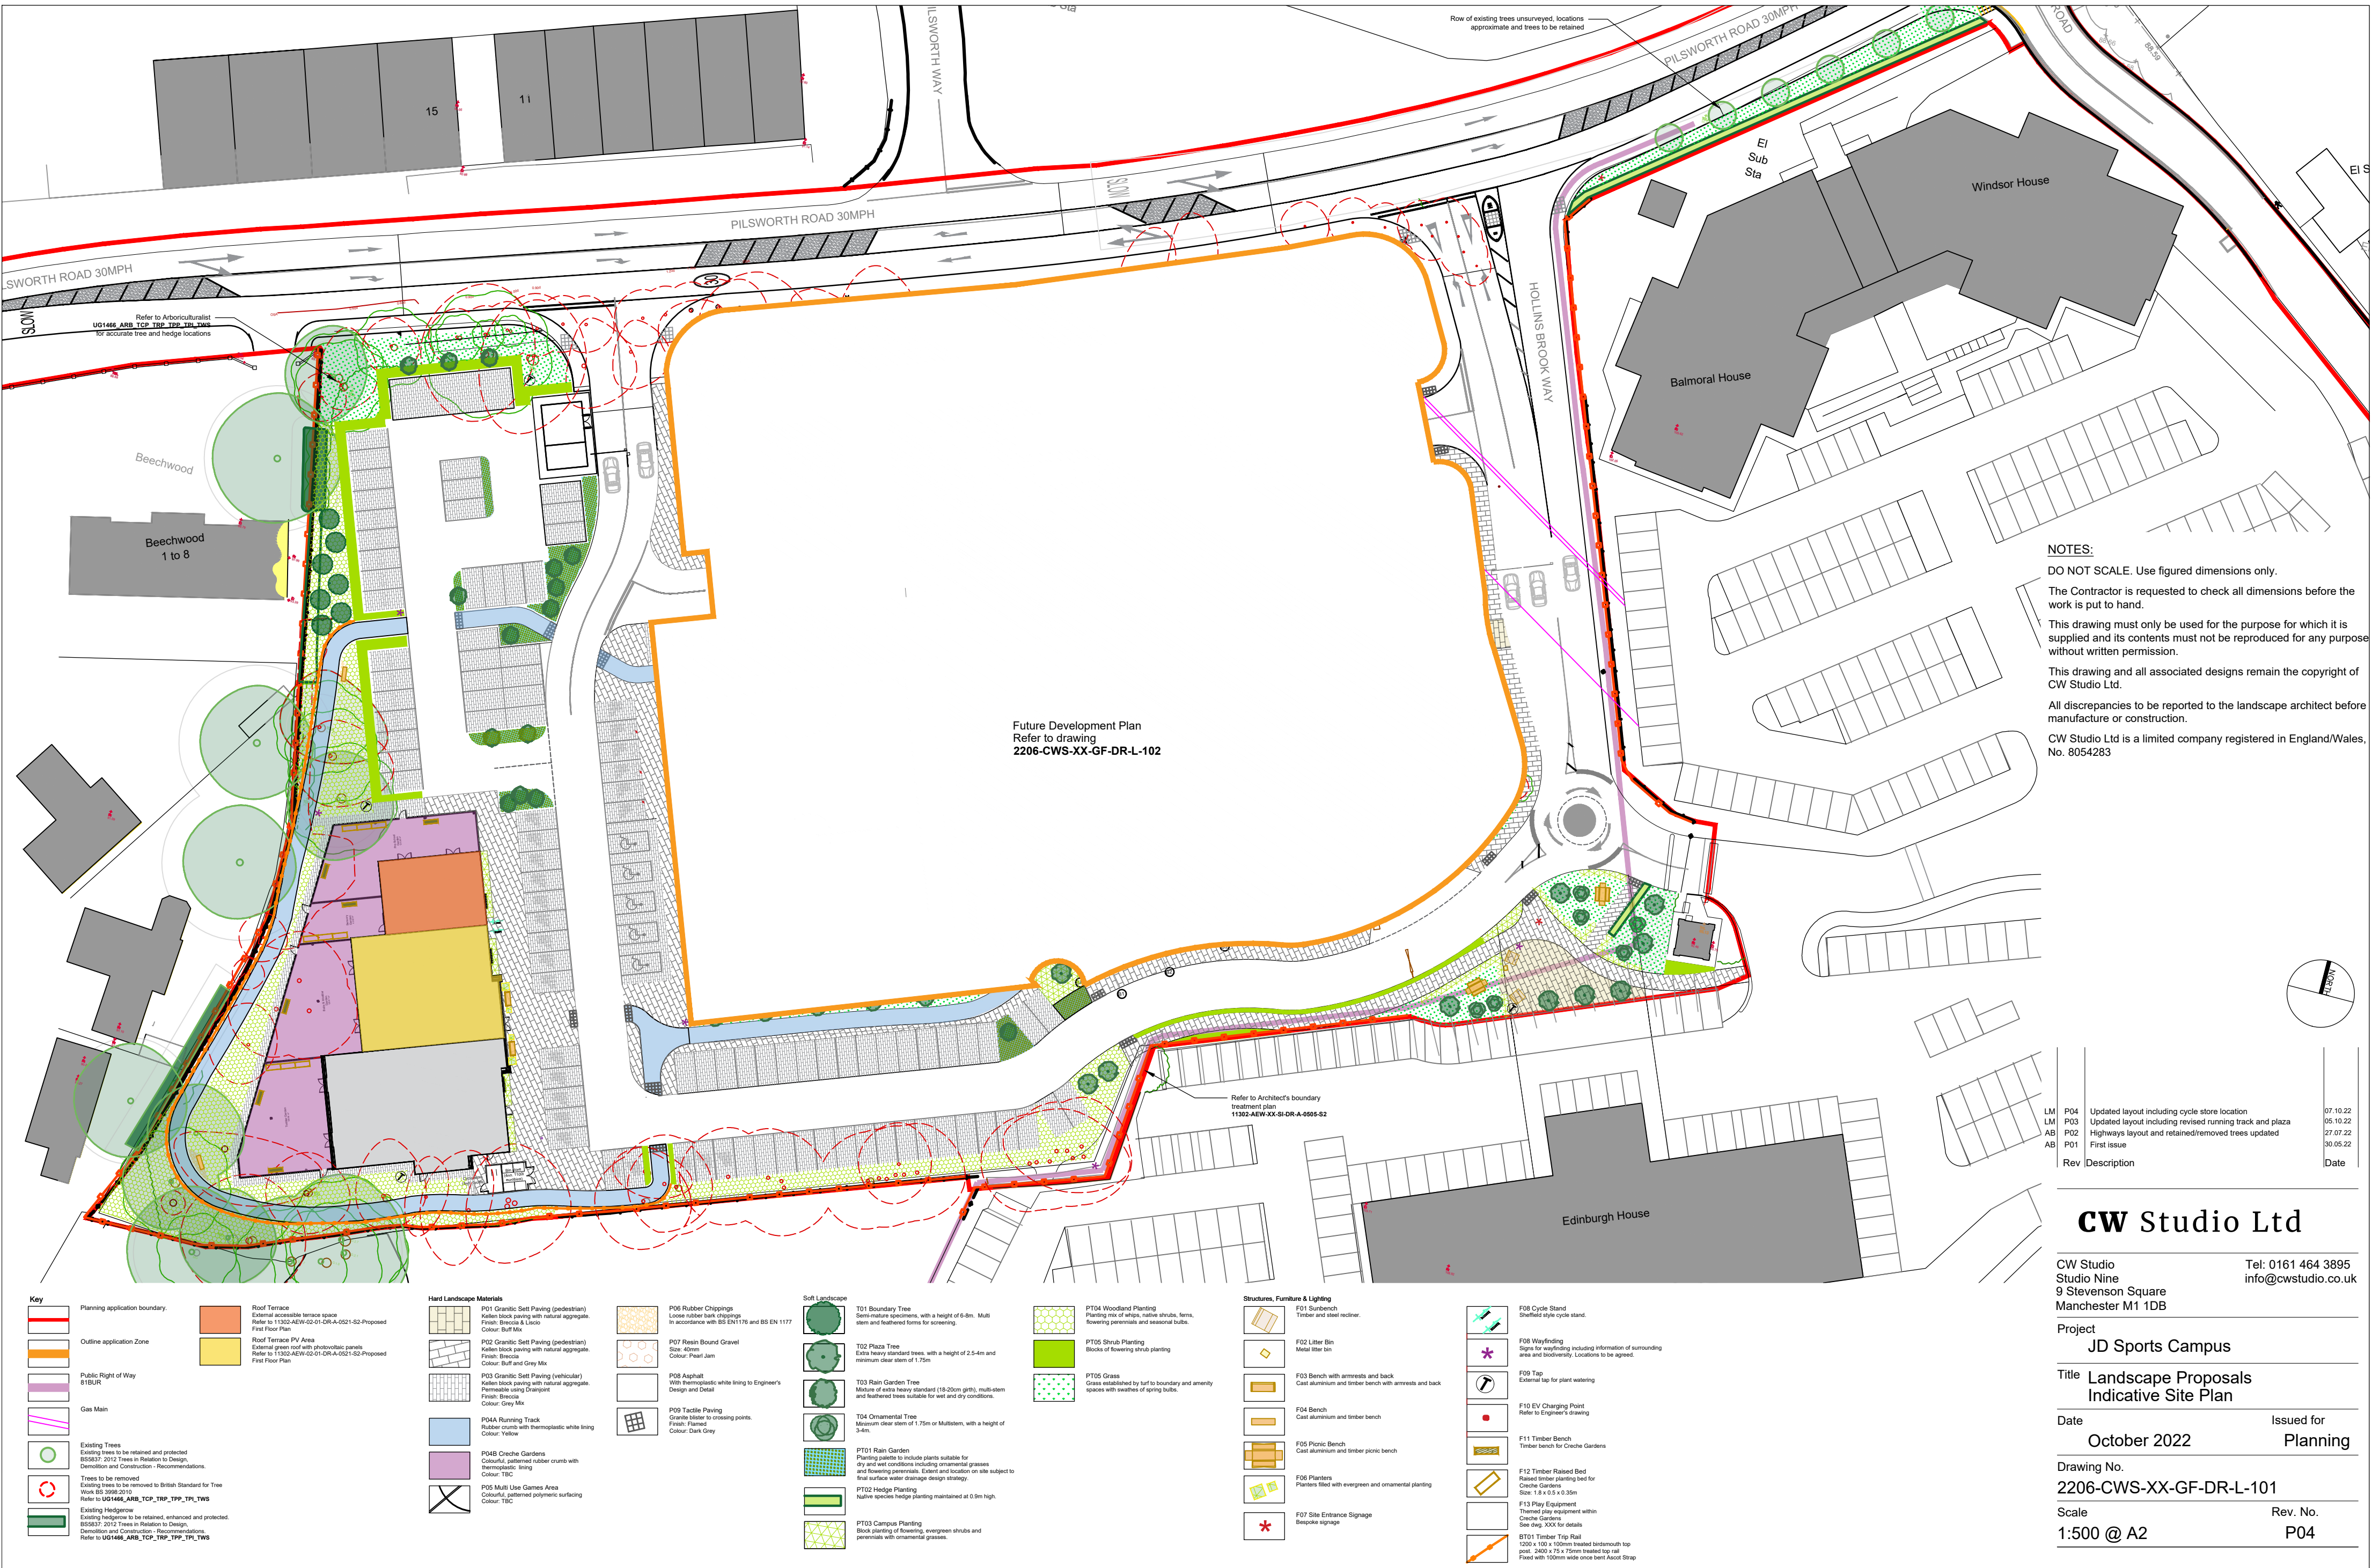

**NOTES:**

DO NOT SCALE. Use figured dimensions only.

The Contractor is requested to check all dimensions before the work is put to hand.

This drawing must only be used for the purpose for which it is supplied and its contents must not be reproduced for any purpose without written permission.

This drawing and all associated designs remain the copyright of CW Studio Ltd.

All discrepancies to be reported to the landscape architect before manufacture or construction.

CW Studio Ltd is a limited company registered in England/Wales, No. 8054283

|     |     |                                                          |          |
|-----|-----|----------------------------------------------------------|----------|
| LM  | P04 | Updated layout including cycle store location            | 07.10.22 |
| LM  | P03 | Updated layout including revised running track and plaza | 05.10.22 |
| AB  | P02 | Highways layout and retained/removed trees updated       | 27.07.22 |
| AB  | P01 | First issue                                              | 30.05.22 |
| Rev |     | Description                                              | Date     |

## CW Studio Ltd

CW Studio  
Studio Nine  
9 Stevenson Square  
Manchester M1 1DB

Tel: 0161 464 3895  
info@cwstudio.co.uk

Project  
**JD Sports Campus**

Title **Landscape Proposals  
Indicative Site Plan**

Date **October 2022** Issued for **Planning**

Drawing No.  
**2206-CWS-XX-GF-DR-L-101**

Scale **1:500 @ A2** Rev. No. **P04**