




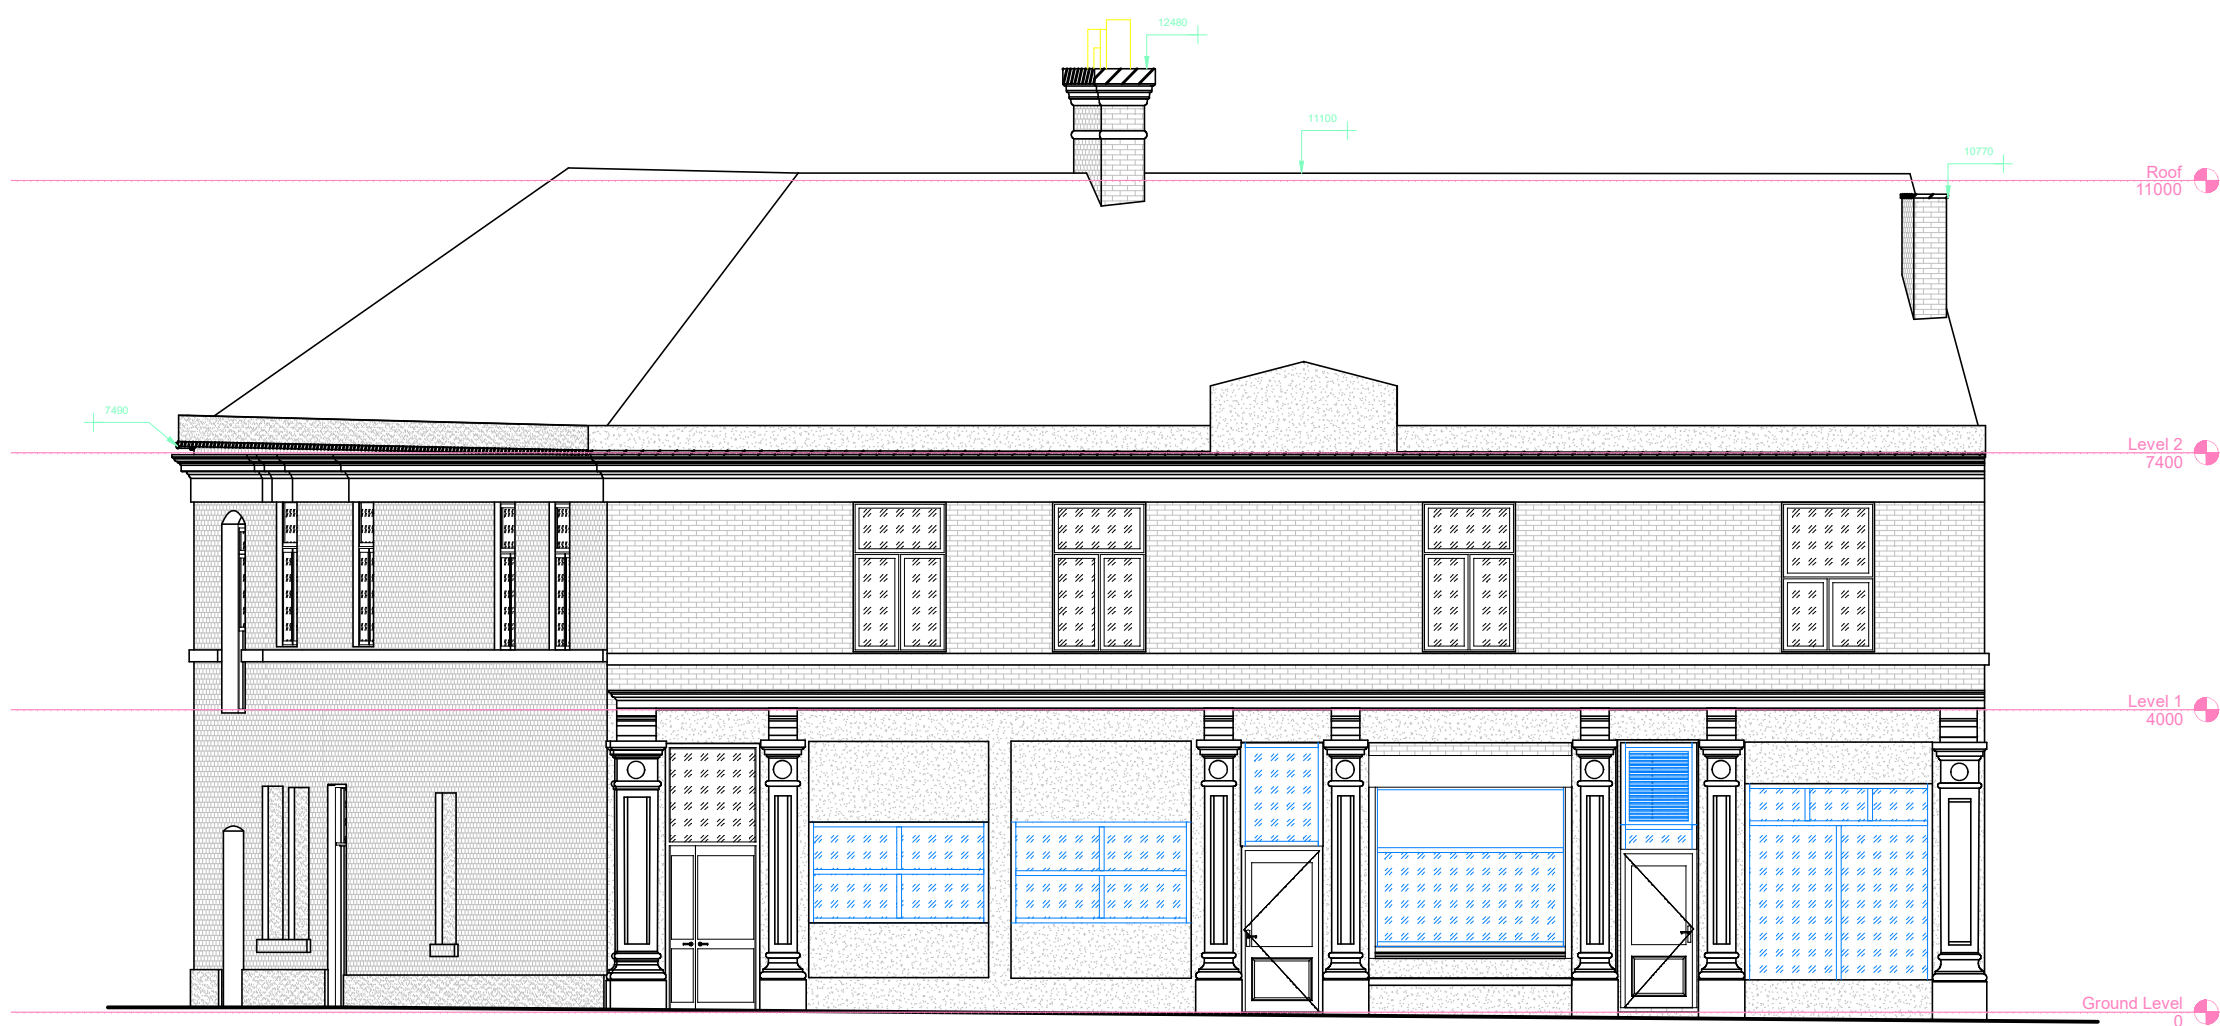


North Elevation

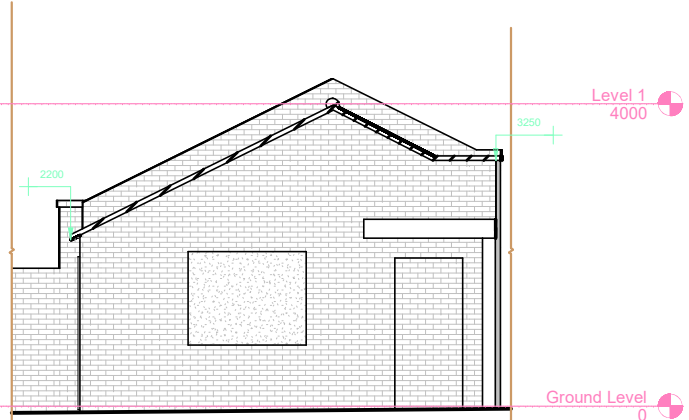


North Elevation - Outhouse

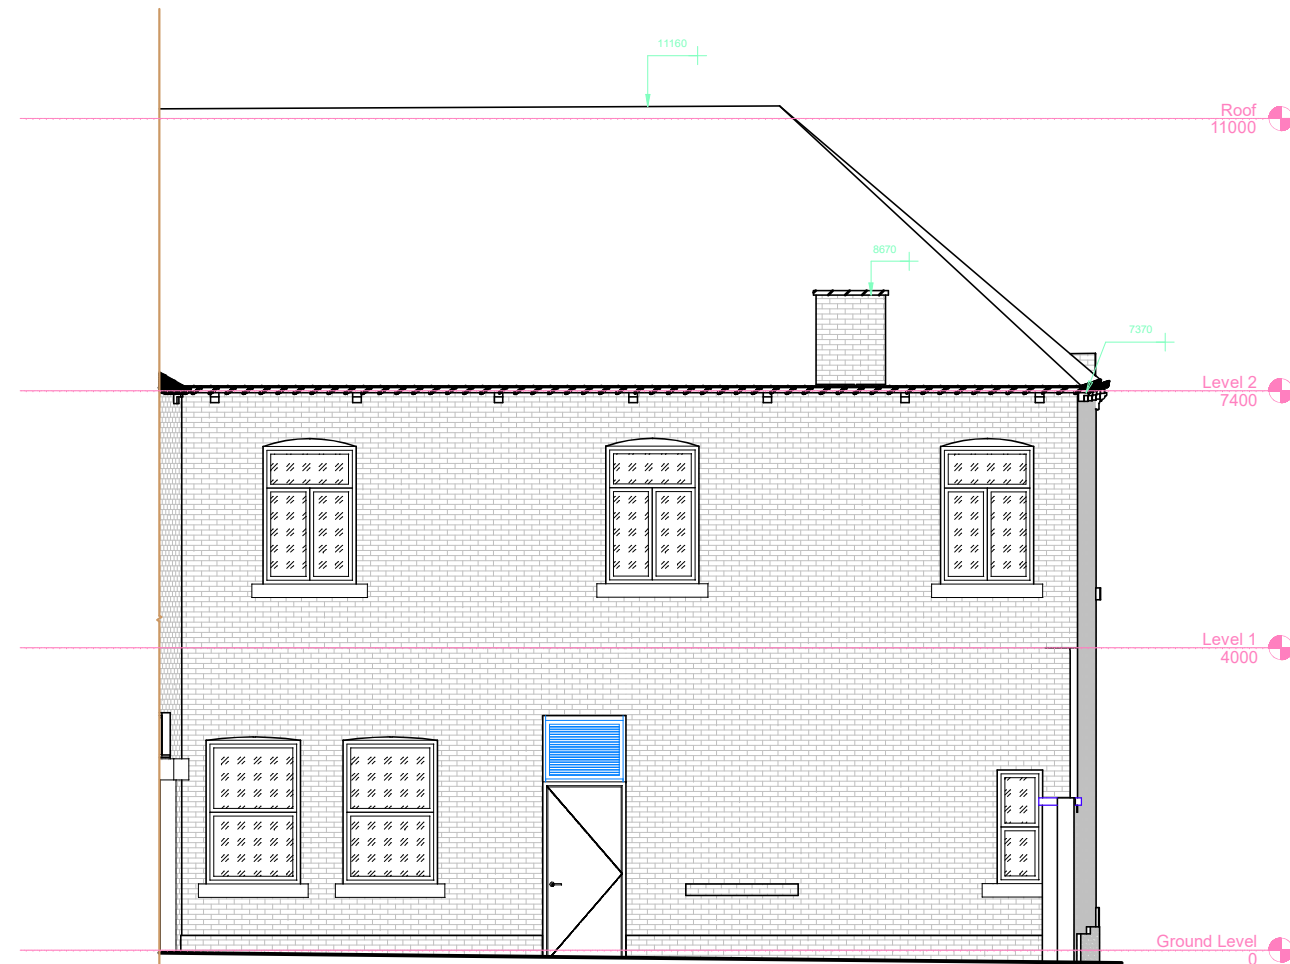


West Elevation

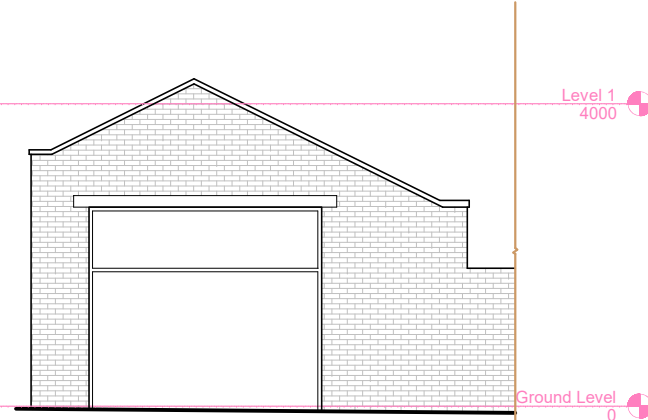


West Elevation - Outhouse

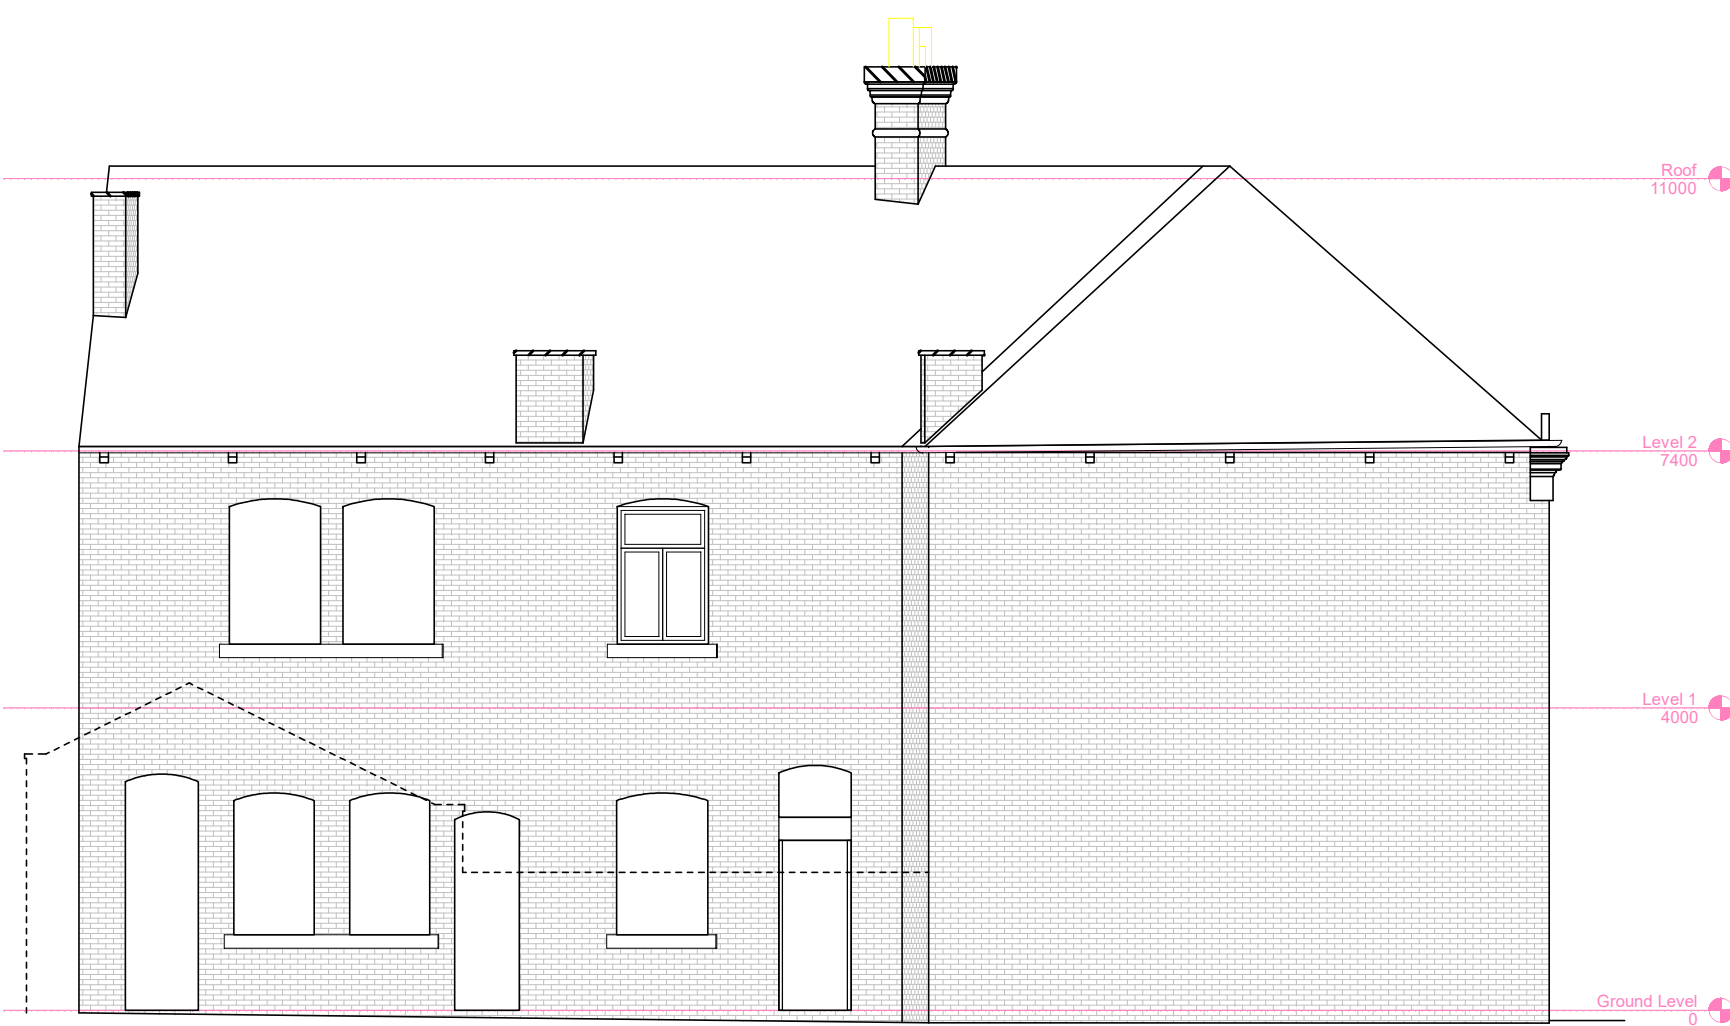

South Elevation

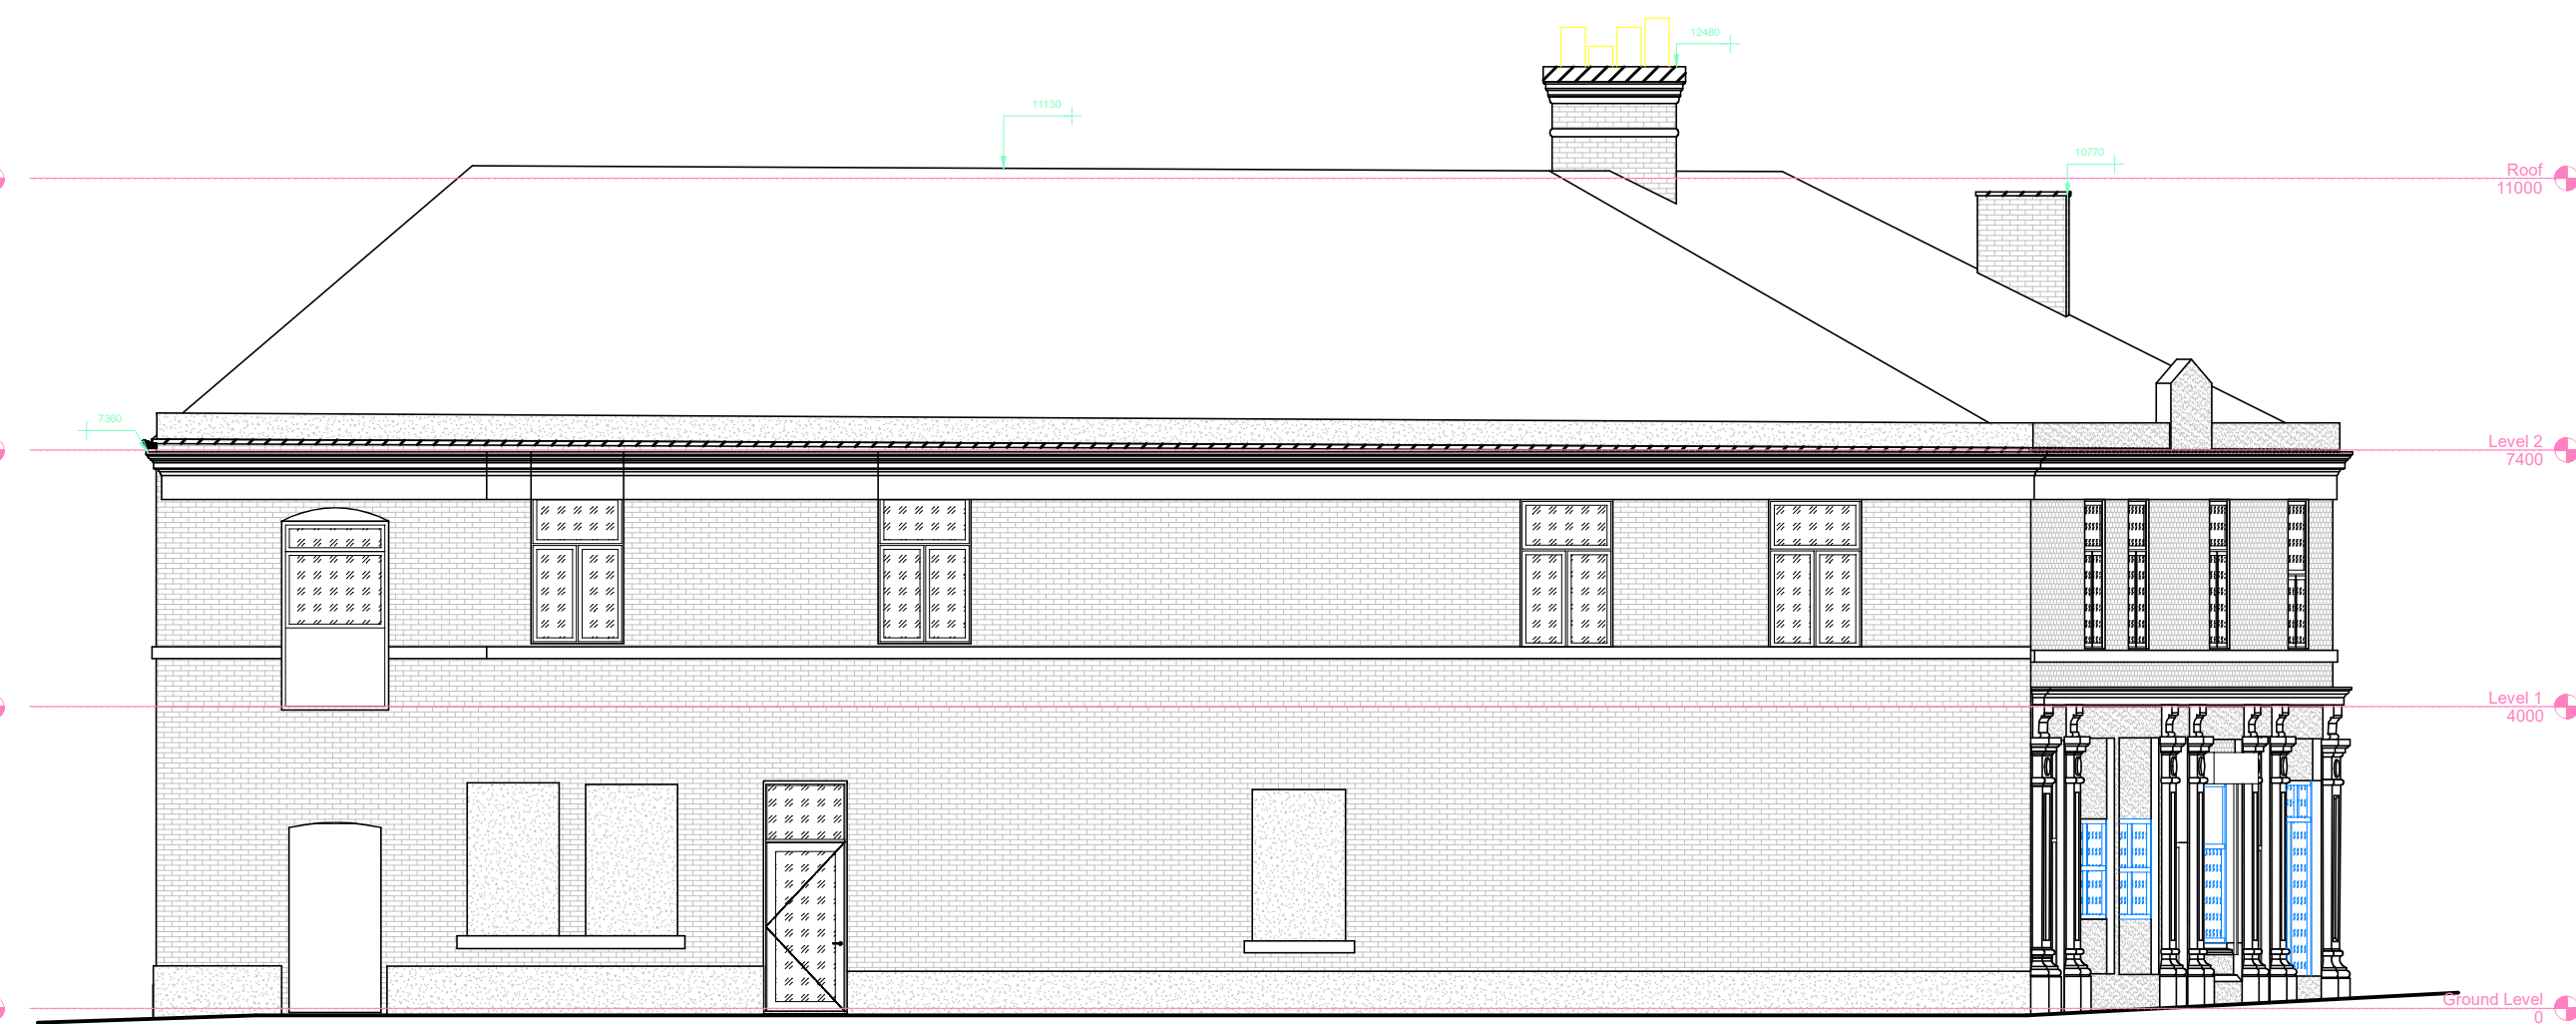

East Elevation

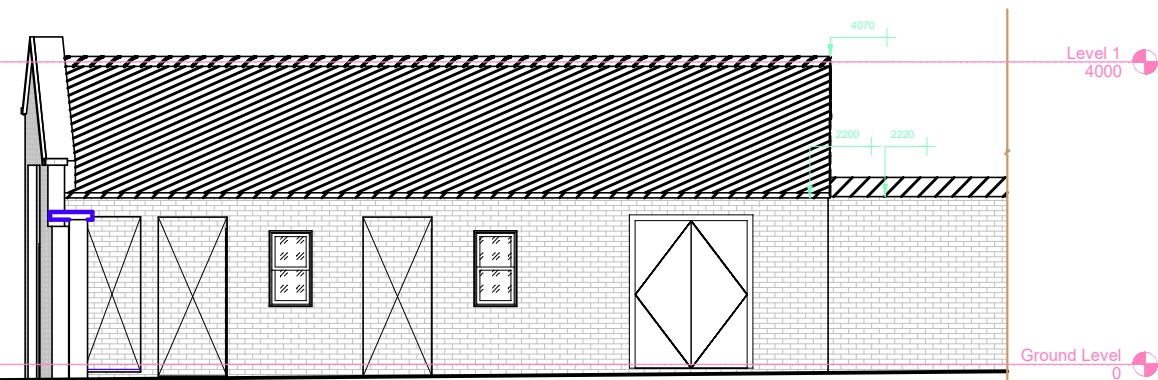

East Elevation - Outhouse



NOTES

GRANT ERSKINE ARCHITECTS LTD SHALL HAVE NO RESPONSIBILITY FOR ANY USE MADE OF THIS DOCUMENT OTHER THAN FOR THAT WHICH IT WAS PREPARED AND ISSUED.

ALL DIMENSIONS SHOULD BE CHECKED ON SITE.

DO NOT SCALE FROM THIS DRAWING.

ANY DRAWING ERRORS OR DIVERGENCES SHOULD BE BROUGHT TO THE ATTENTION OF GRANT ERSKINE ARCHITECTS LTD AT THE ADDRESS SHOWN BELOW.

REVISION DESCRIPTION	DRAWN	CHECKED	DATE	PROJECT TITLE	
				1-5 PORTER STREET, BURY PARTIAL CONVERSION TO HMOS	
				PROJECT NUMBER 20231116	
				DRAWING TITLE EXISTING ELEVATIONS	SCALE 1:100 @A1
				DATE 14/02/24	
				DRAWING NO. (-9)A002	REVISION -

**GRANT
ERSKINE
ARCHITECTS**
Minshull House
67 Wellington Road North
Stockport
SK4 2LP
07974 099796
0161 236 9761
gpe@granterskinearchitects.com
www.granterskinearchitects.com

Grant Erskine Architects Limited Reg. No. 07477118