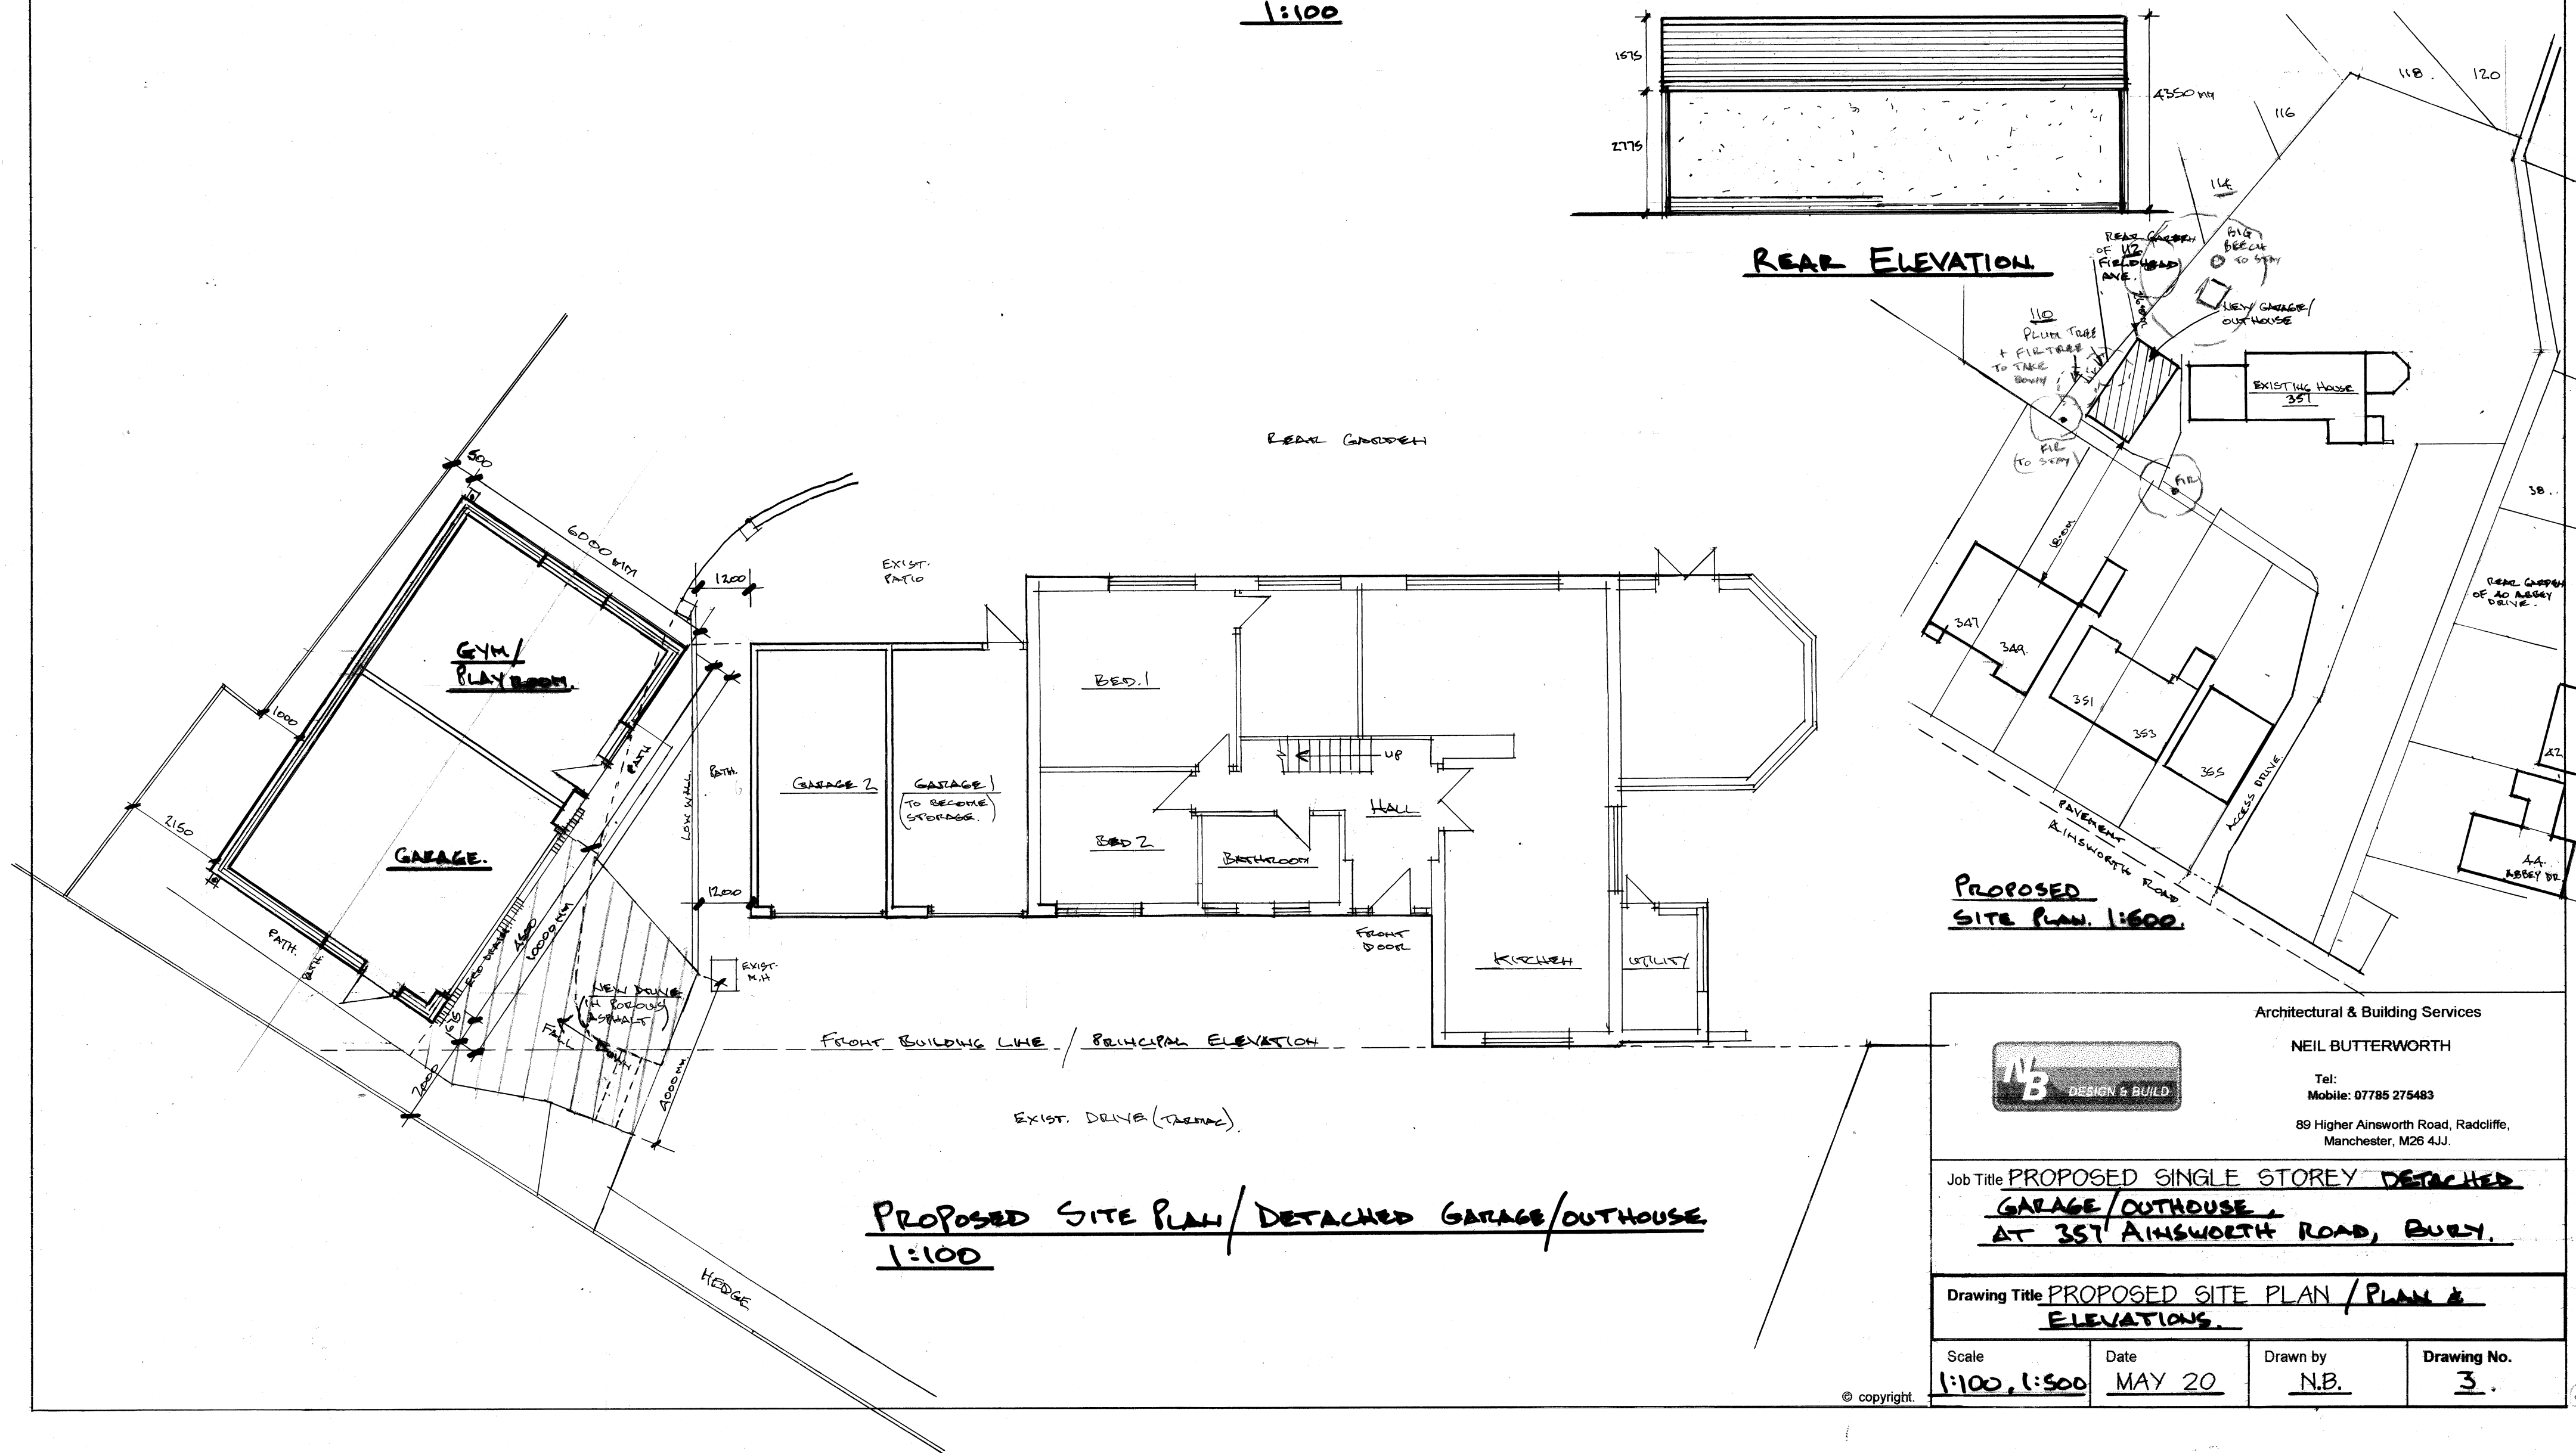
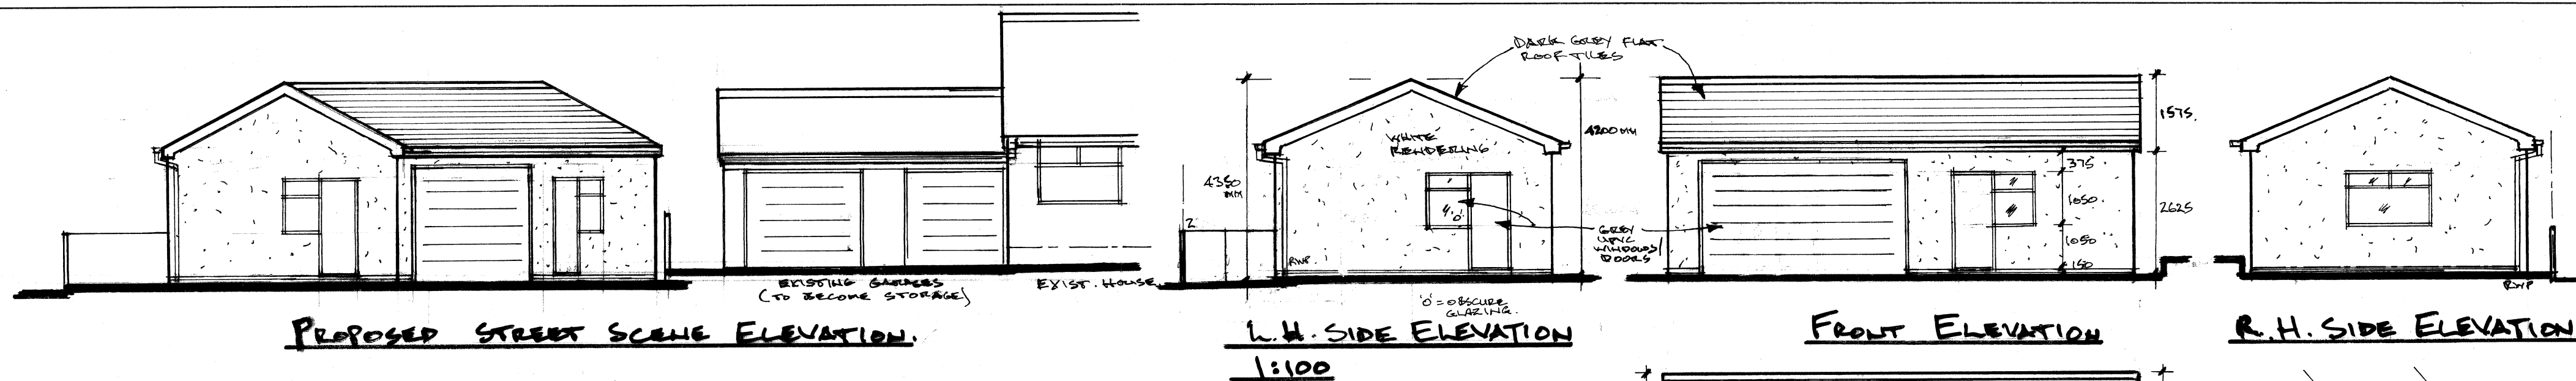


Architectural & Building Services

NEIL BUTTERWORTH

Tel:
Mobile: 07785 275483

89 Higher Ainsworth Road, Radcliffe,
Manchester, M26 4JJ.

Job Title **PROPOSED SINGLE STOREY DETACHED
GARAGE/OUTHOUSE
AT 357 AINSWORTH ROAD, BURY.**

Drawing Title **PROPOSED SITE PLAN / PLAN &
ELEVATIONS.**

Scale
1:100, 1:500

Date
MAY 20

Drawn by
N.B.

Drawing No.
3