




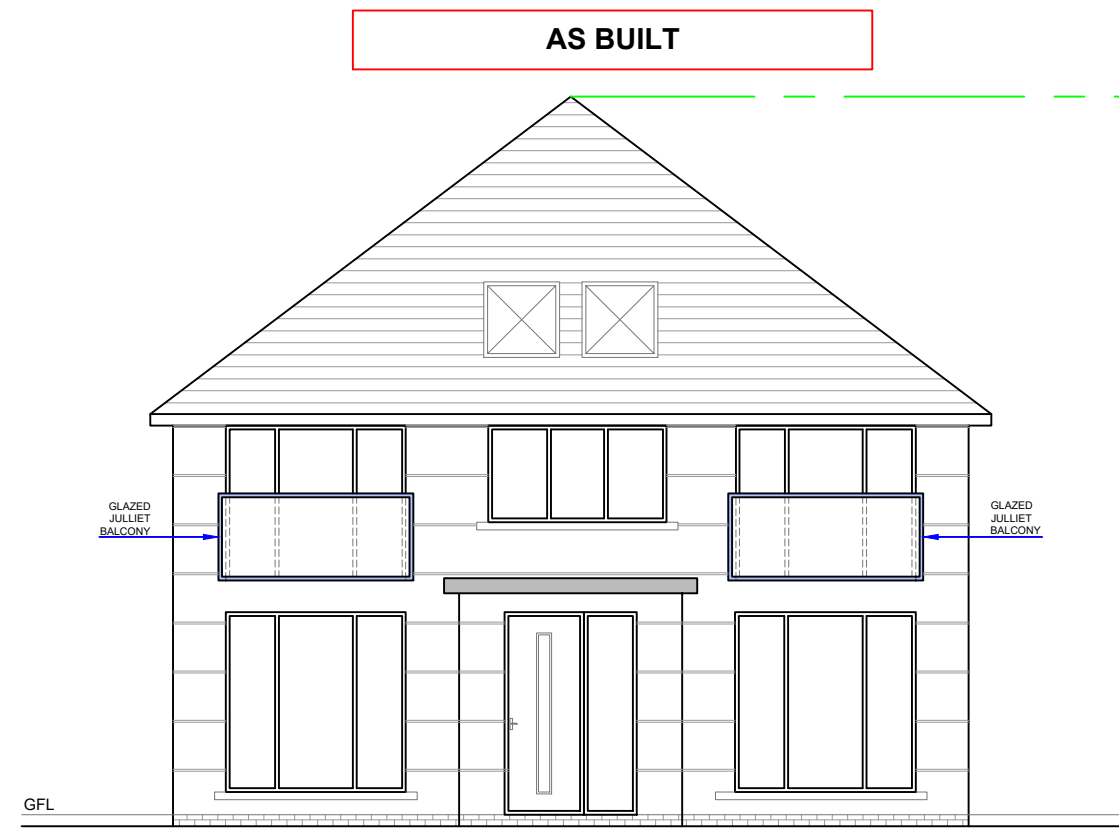


EXISTING FRONT ELEVATION

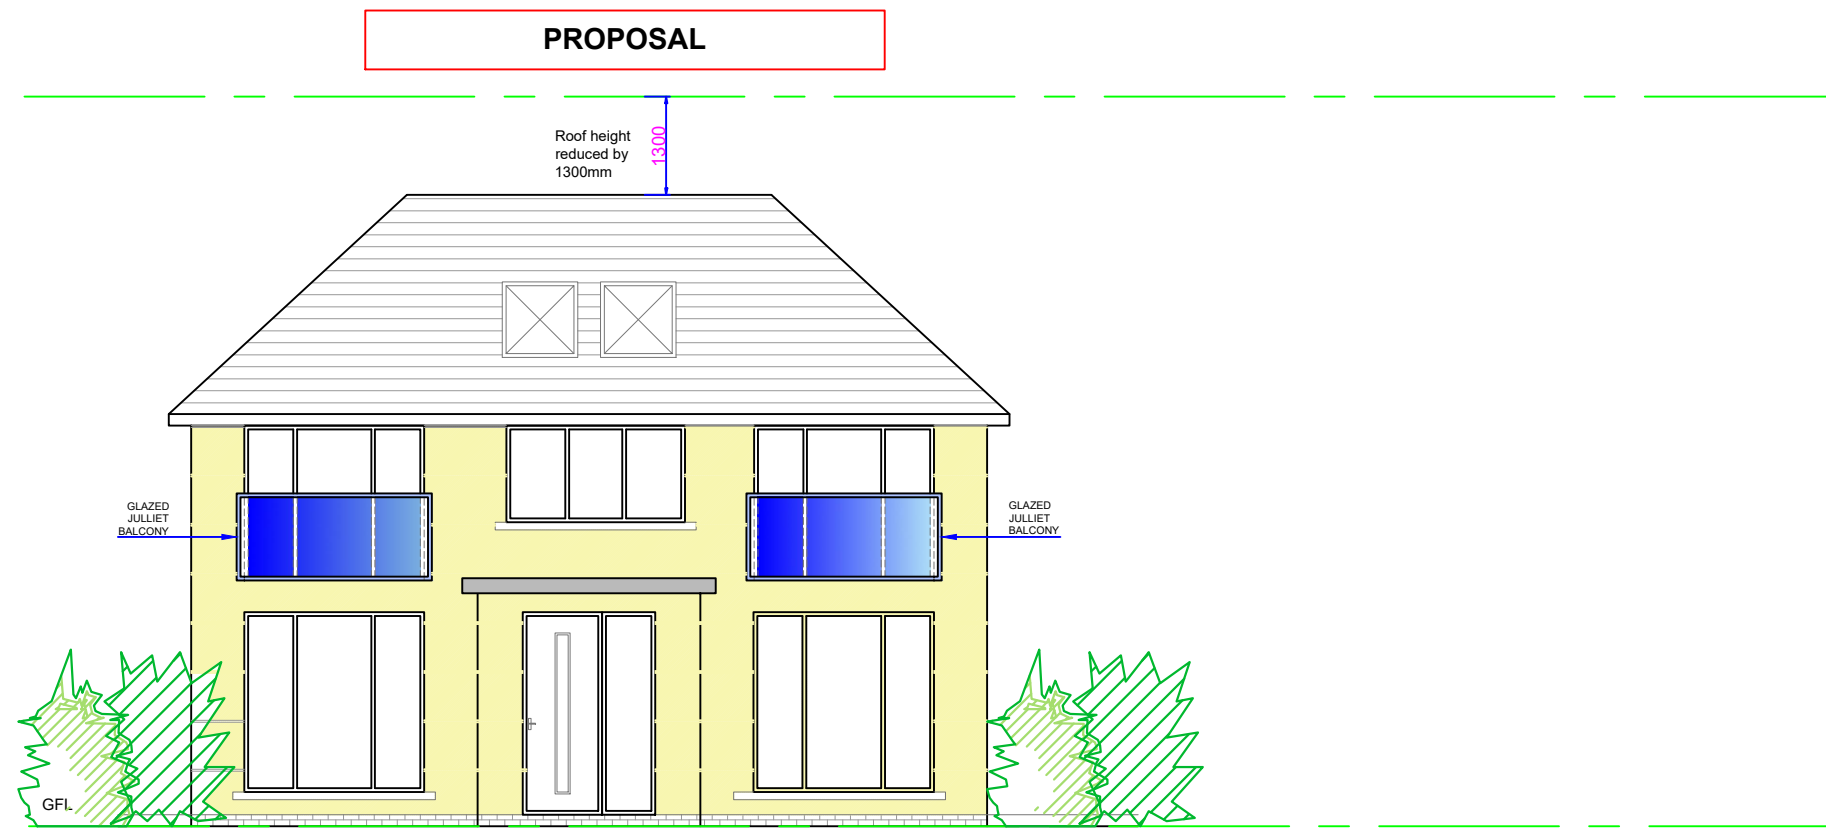


PROPOSED FRONT ELEVATION

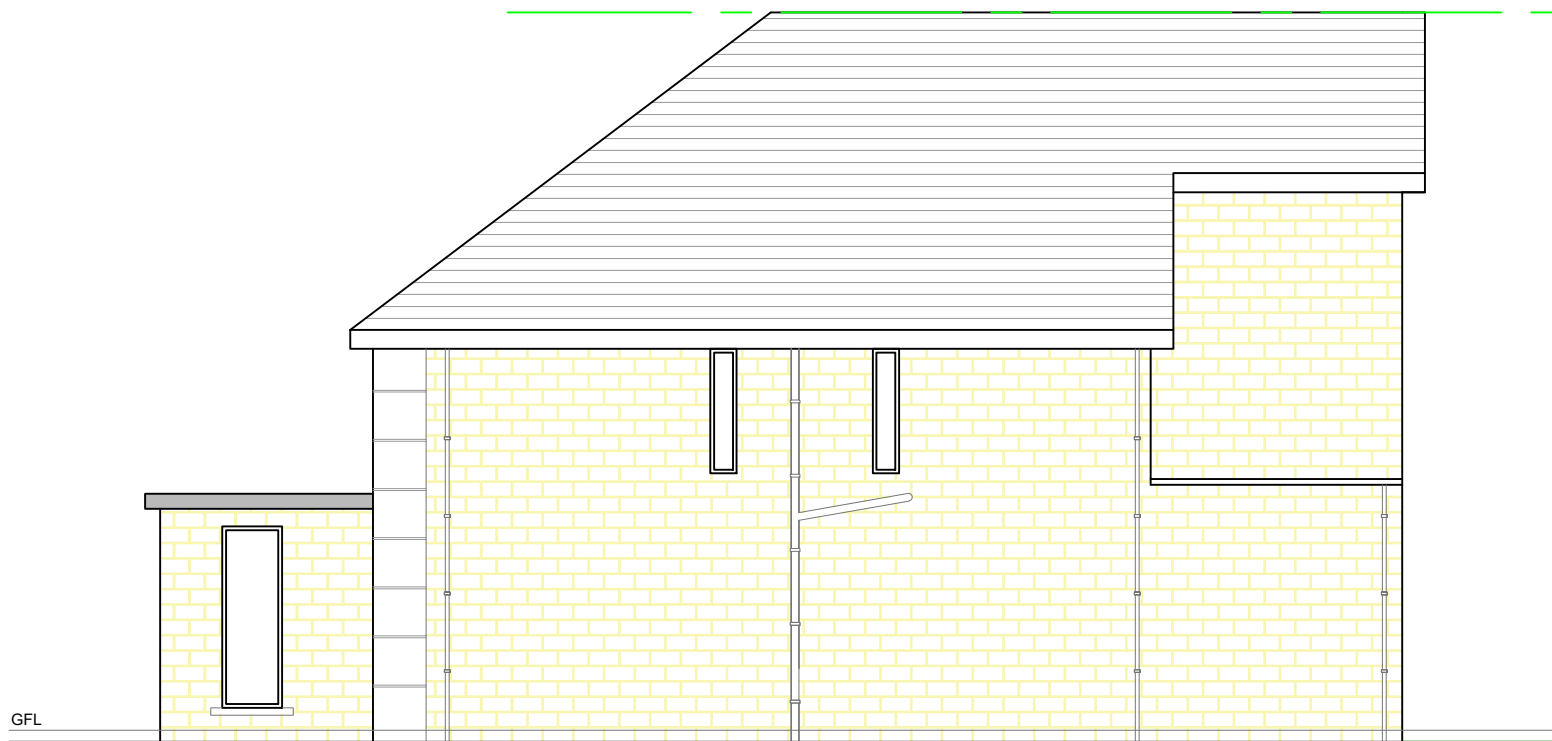


EXISTING SIDE ELEVATION

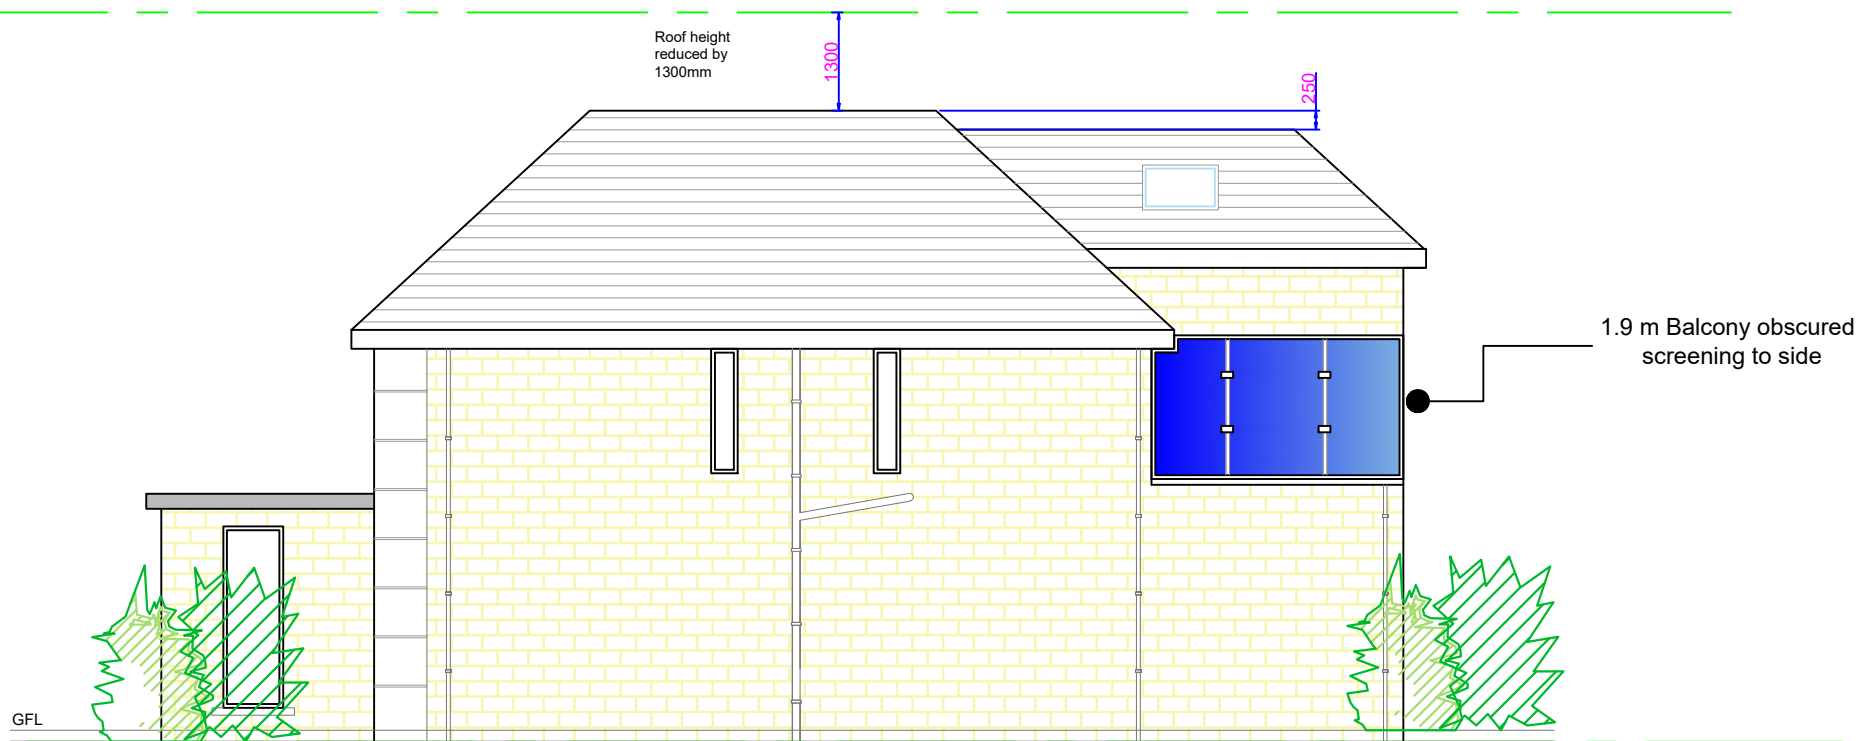

PROPOSED SIDE ELEVATION

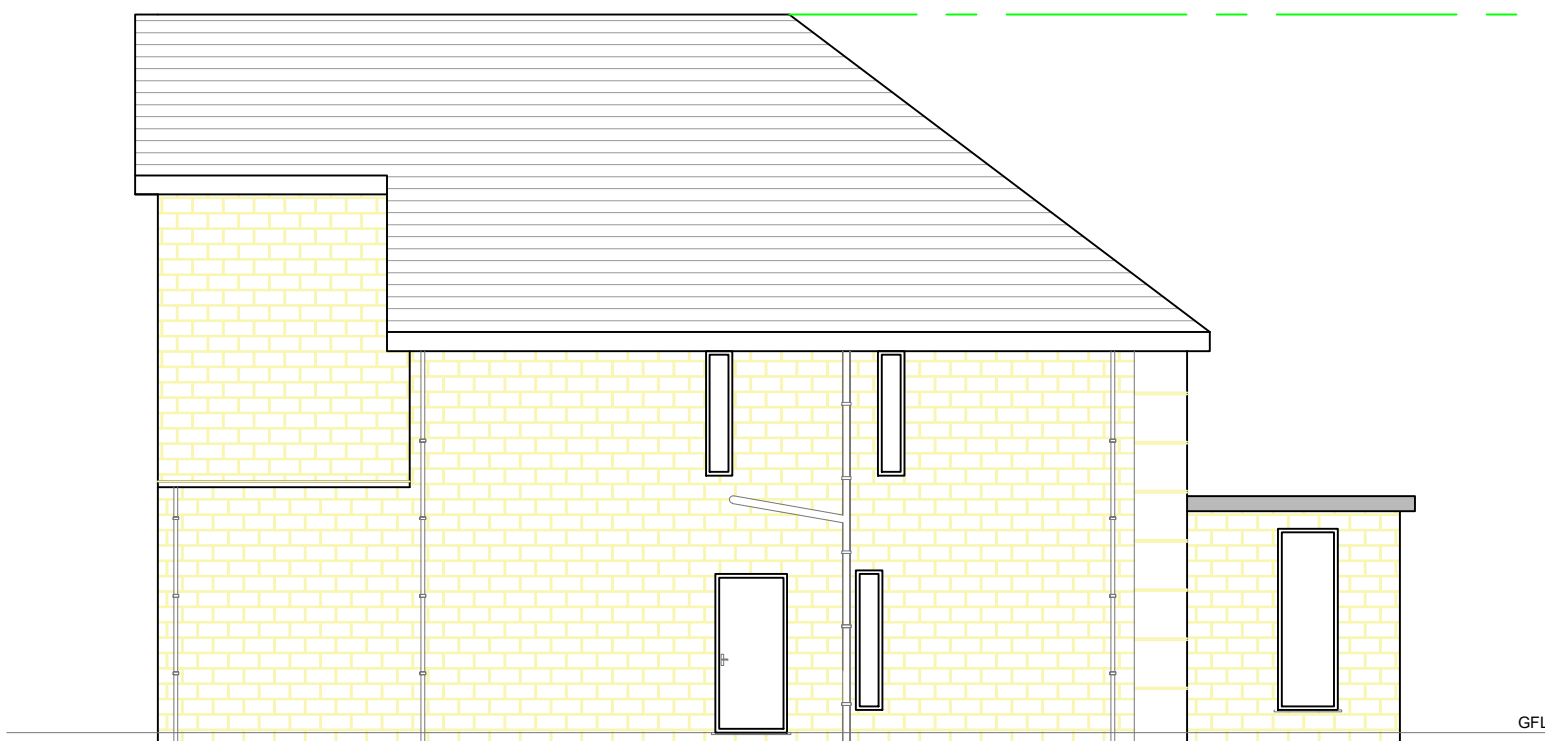


EXISTING SIDE ELEVATION

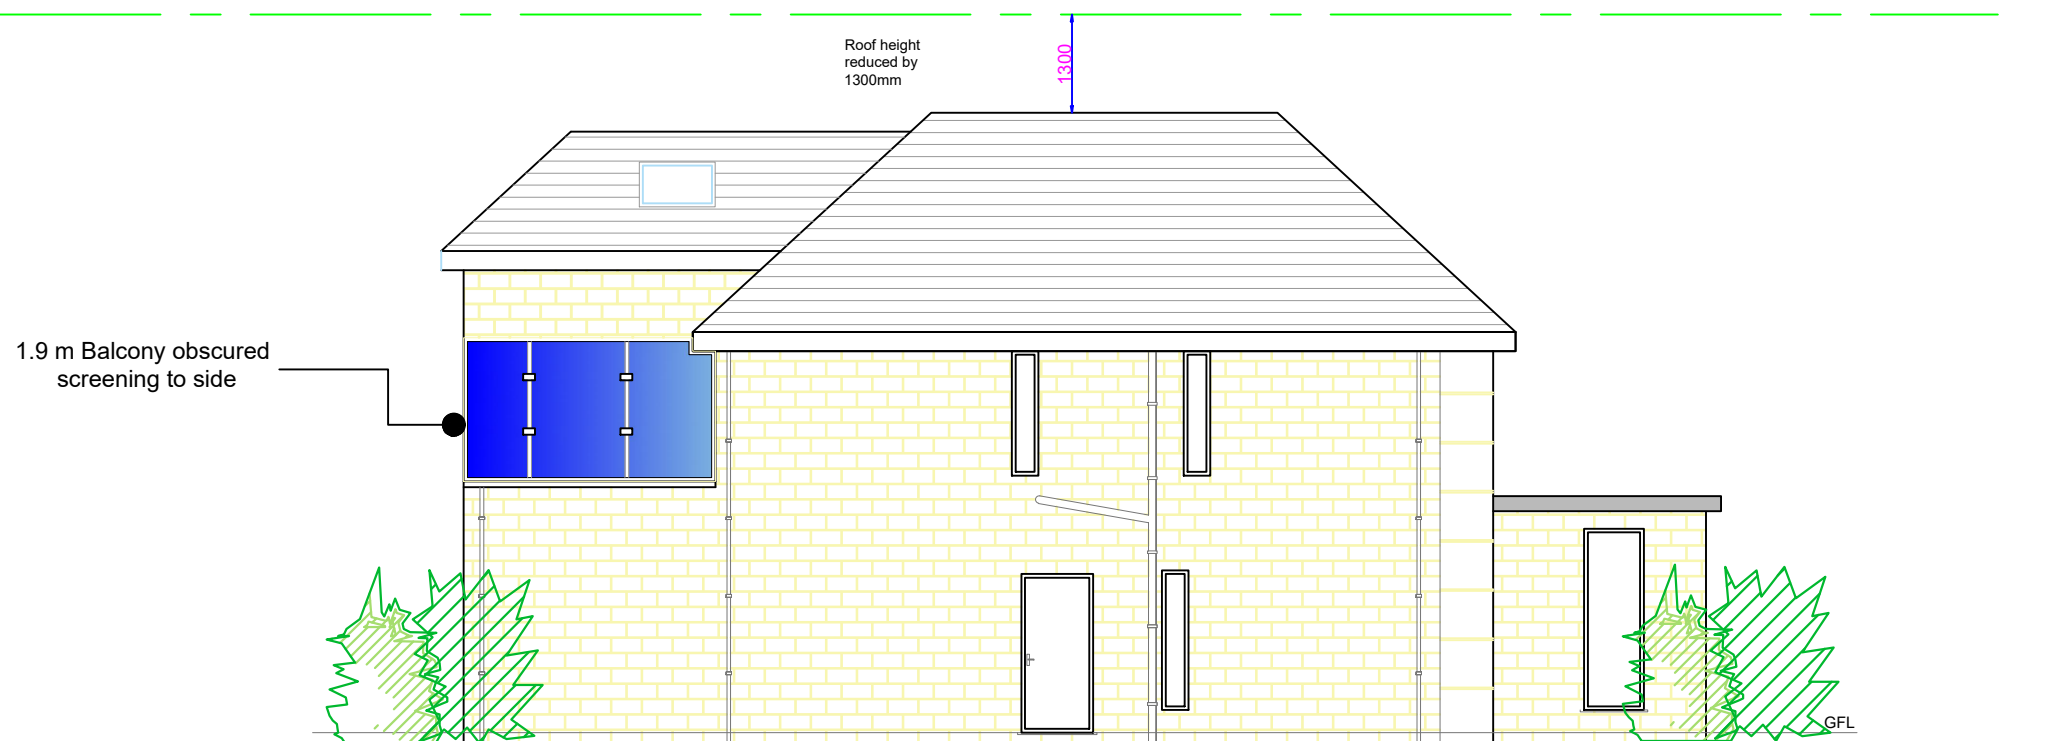

PROPOSED SIDE ELEVATION



EXISTING REAR ELEVATION

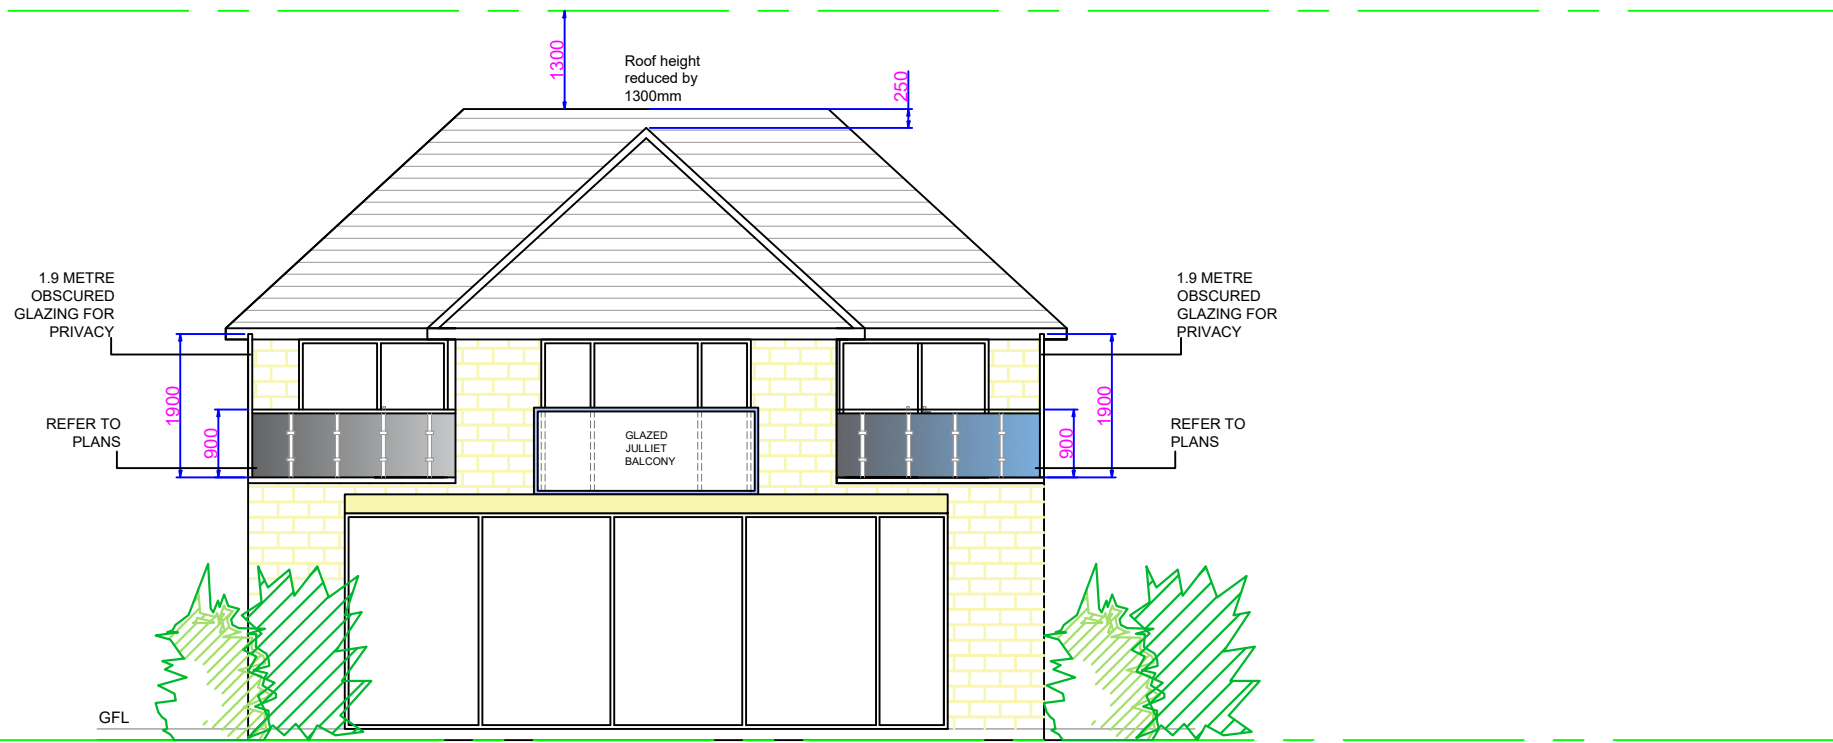

PROPOSED REAR ELEVATION

NOTES

REVISIONS

PROJECT: 22 COCKEY MOOR ROAD, BURY.
NEW BUILD DWELLING ALTERATIONS

CLIENT: SAEED

SCALE: 1:100 @ A1 SHEET

REFERENCE NO: 1423 ELEVATIONS

BARRY CULLEN
ARCHITECTURE LTD
email: barrycullenarchitecture@gmail.com
mob: 07851262695

