




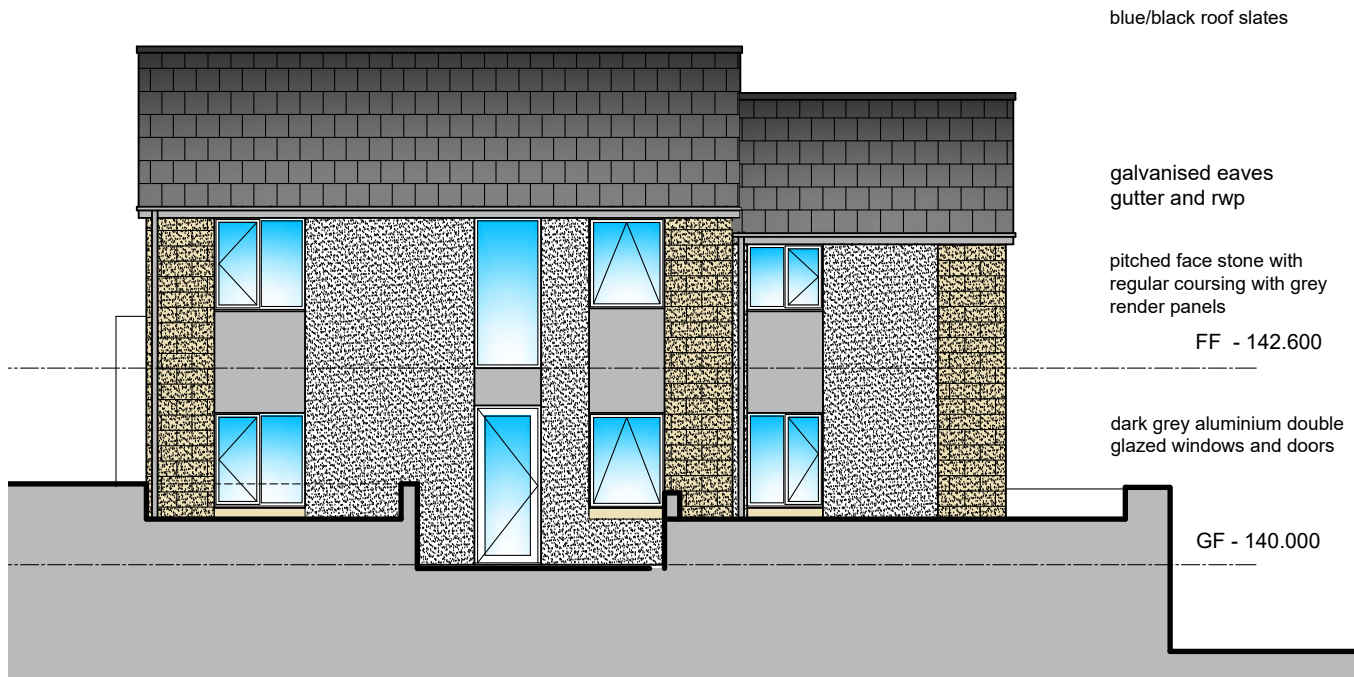


S front elevation
Scale: 1:100

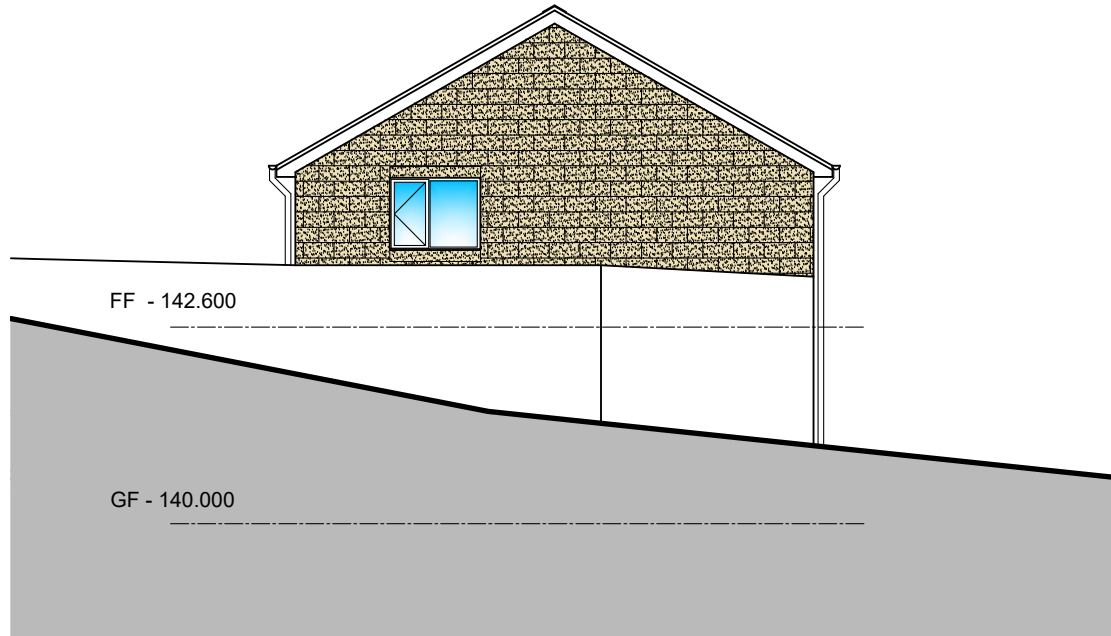

W side elevation
Scale: 1:100

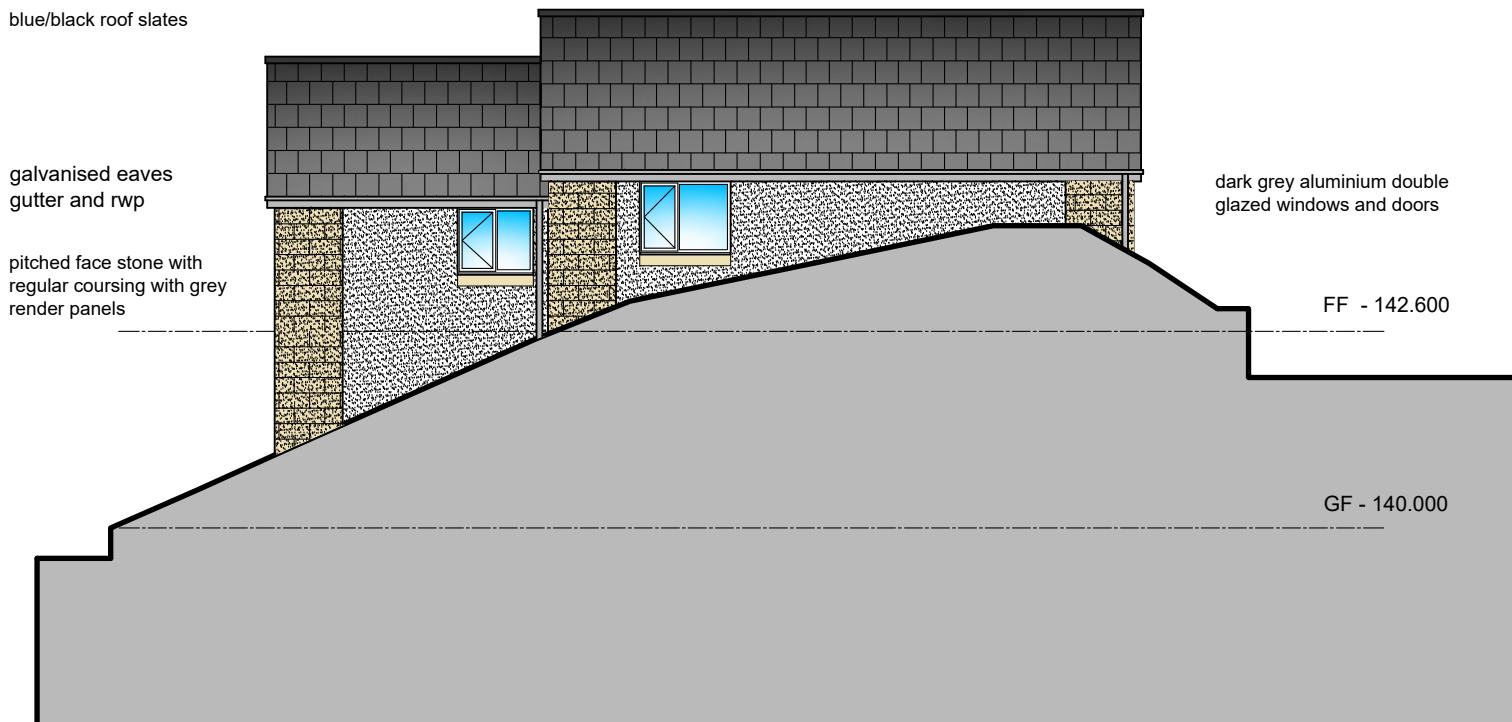

N rear elevation
Scale: 1:100

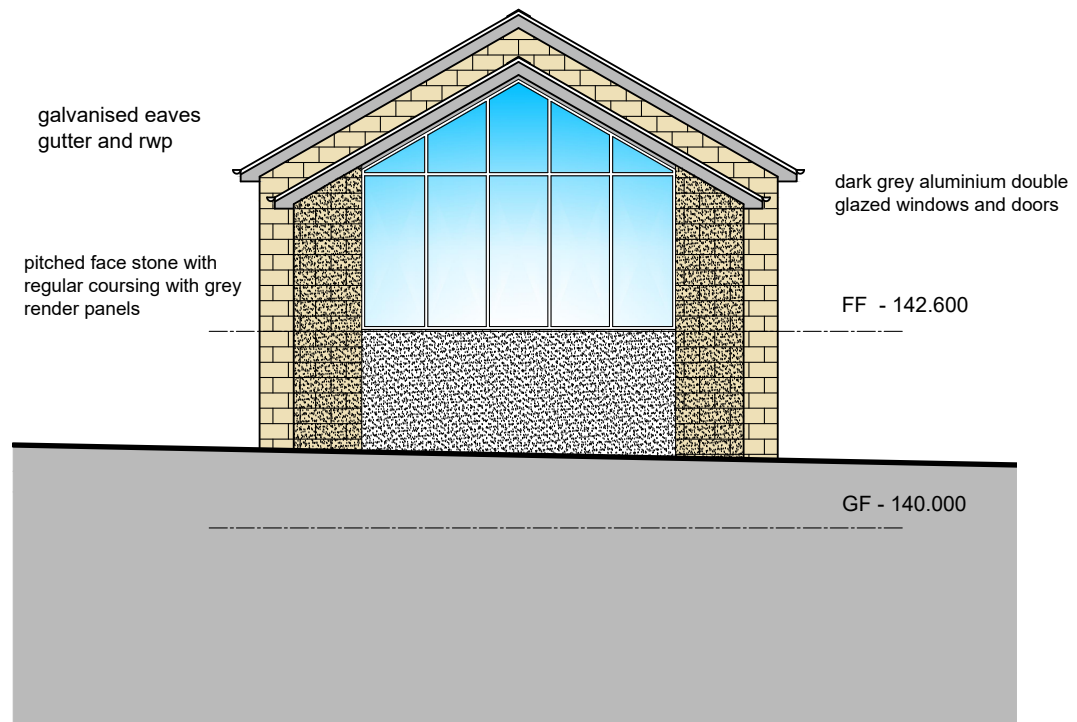

E side elevation
Scale: 1:100

C 03.03.2019 revised following LPA comments
B 04.02.2019 revised following LPA comments
A 26.11.2018 revised following LPA comments

status
PLANNING
job no
18.02
title
proposed elevations

scale
1:100 @ A3
date
11.09.2018

project
new dwelling
ramsbottom lane
ramsbottom

client
yarn estates ltd

SSHARC Ltd
drawing number
08 c