


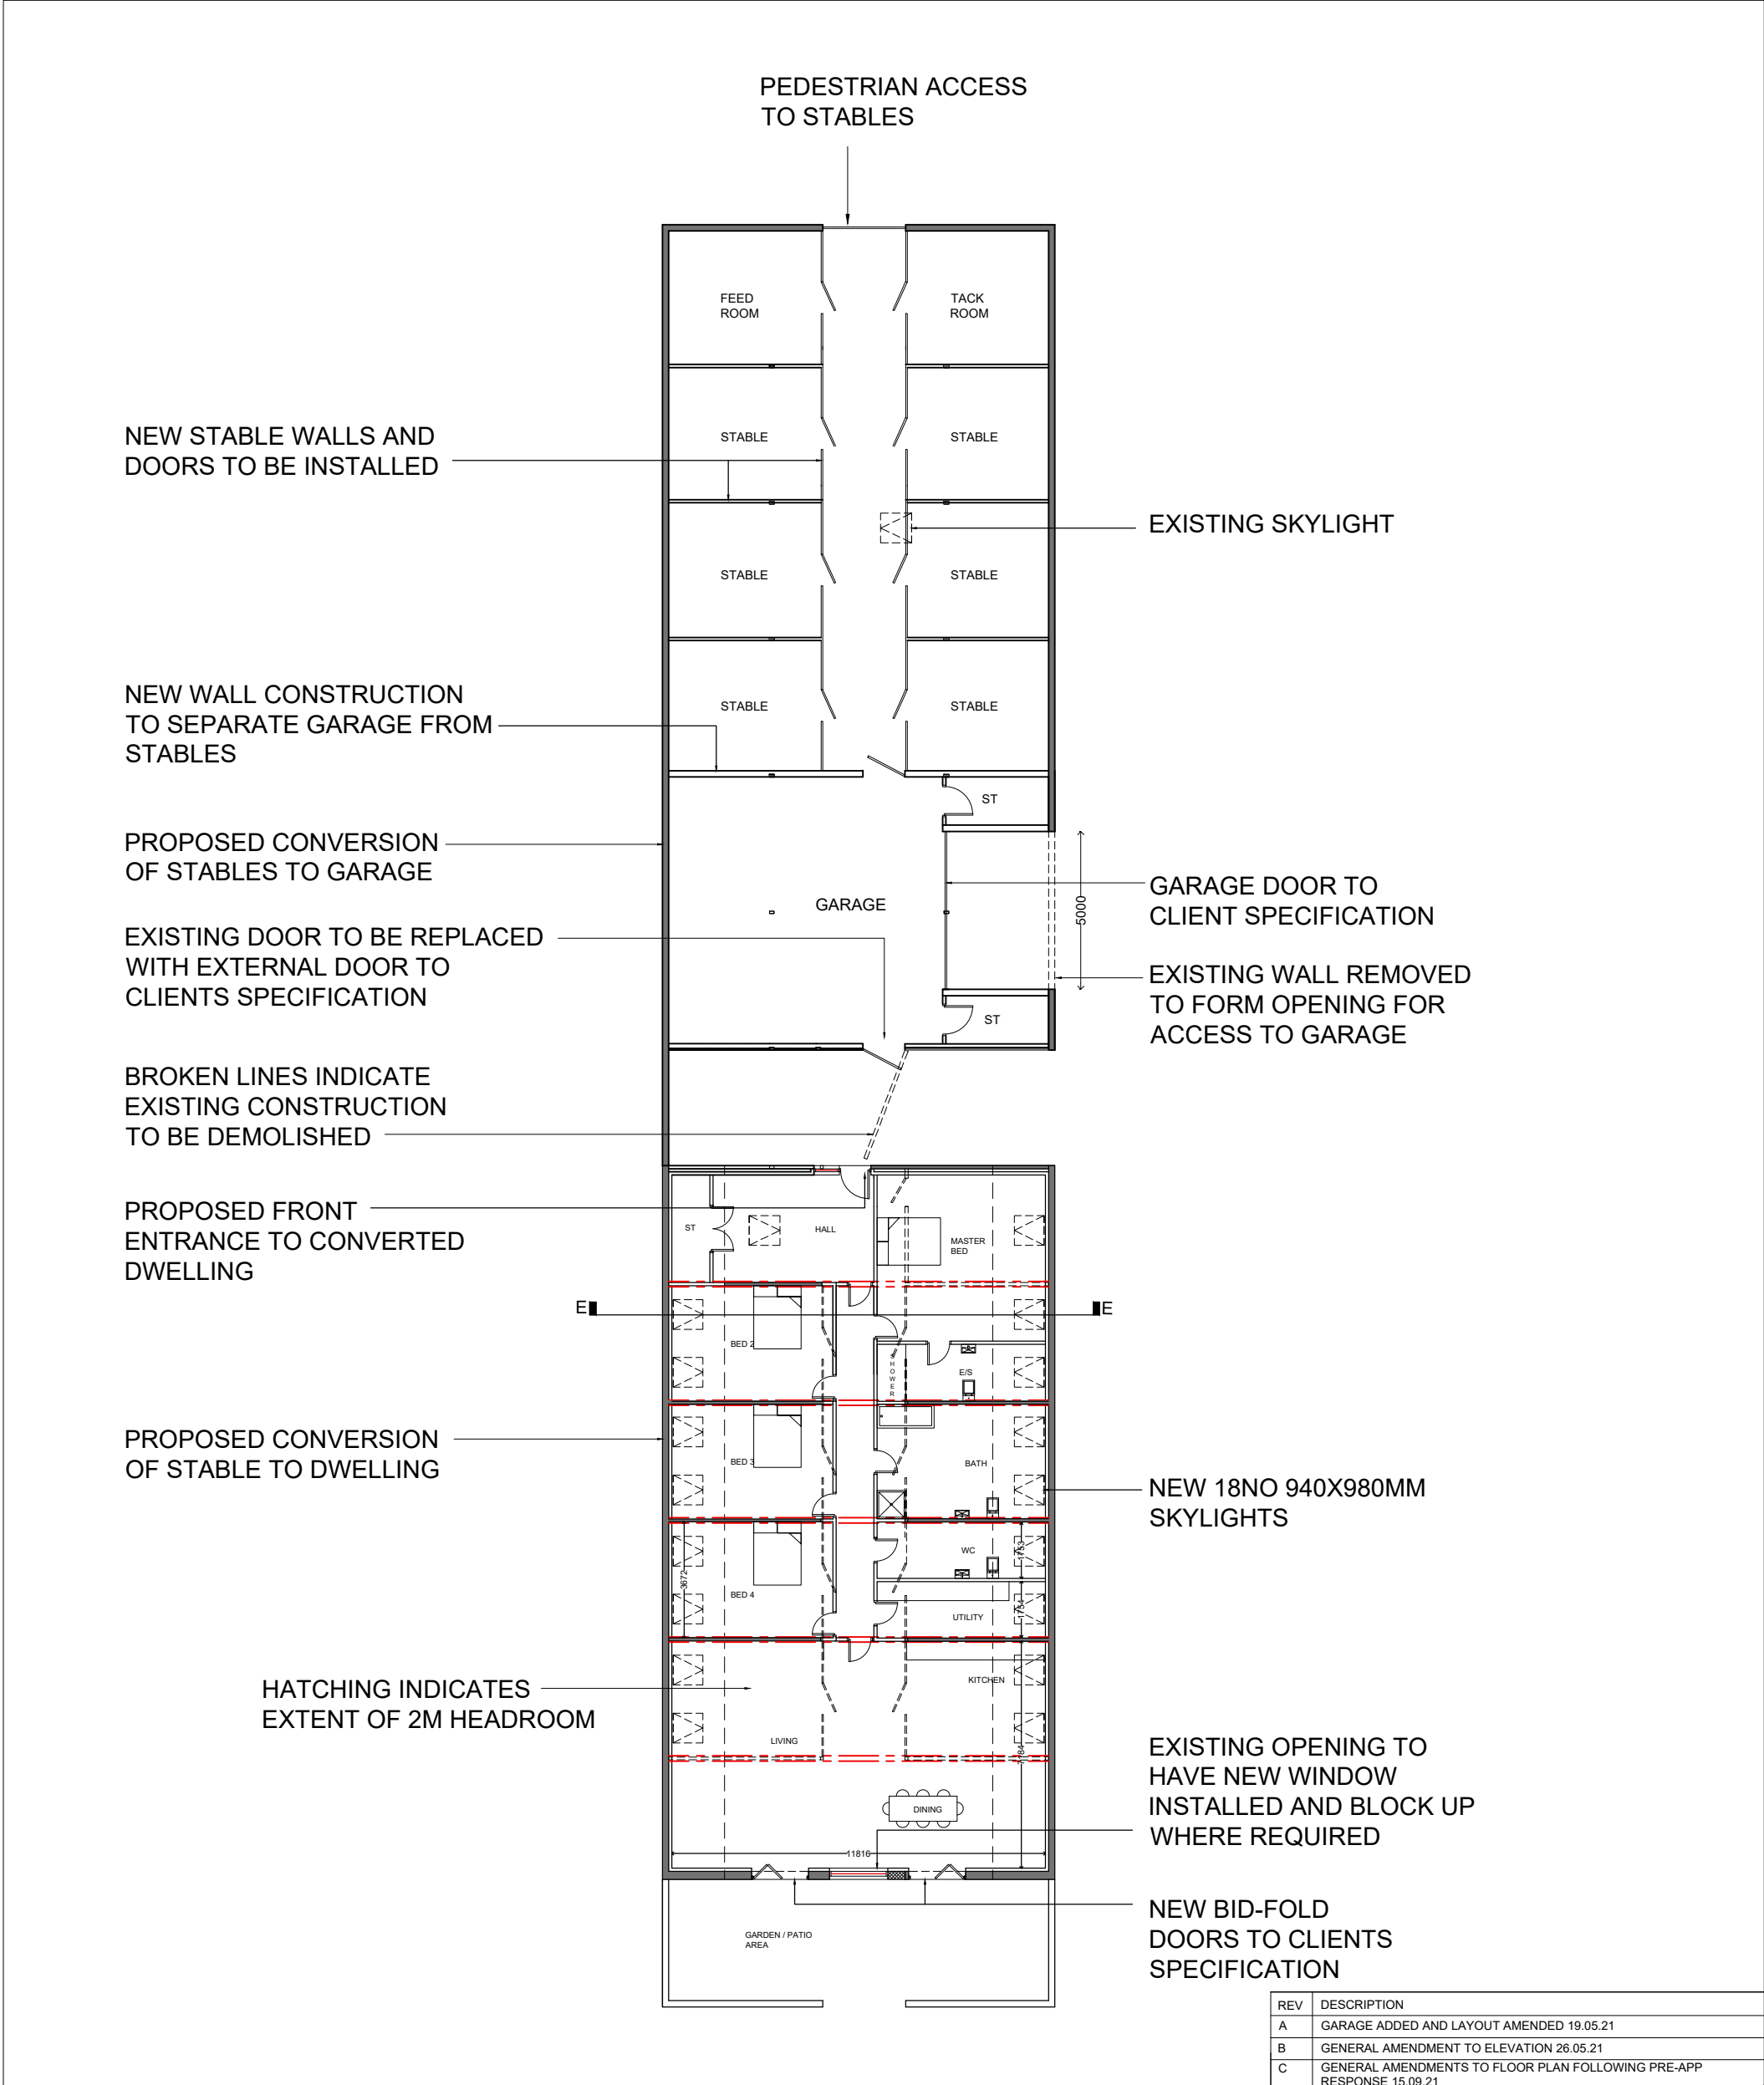

GROUND FLOOR PLAN

REV	DESCRIPTION
A	GARAGE ADDED AND LAYOUT AMENDED 19.05.21
B	GENERAL AMENDMENT TO ELEVATION 26.05.21
C	GENERAL AMENDMENTS TO FLOOR PLAN FOLLOWING PRE-APP RESPONSE 15.09.21
D	ONE STABLE CHANGED TO FEED ROOM 14.10.21 D.D.
E	POSITION OF SKYLIGHTS CHANGED 16.09.22 R.L.
F	HATCHING ADDED TO SHOW 2M HEADROOM 05.10.22 R.P.
G	CORRIDOR MADE SMALLER, BEDROOMS MADE BIGGER 10.10.22 R.P.
PROPOSED FLOOR PLAN	
PART DEMOLITION AND PART CONVERSION OF EXISTING STABLE BLOCK TO A DWELLING, 7 TAYLOR'S LANE, BOLTON	
CLIENT:	E.HASLAM
DWG NO:	PL K1003/02
SCALE:	1/200 @ A3
DRAWN BY:	R.P.
DATE:	21/04/21
REV:	G
MICHIGAN HOUSE, 17-19 CHORLEY NEW ROAD, BOLTON, BL1 4QR TEL: 01204 392233 FAX: 01204 528505 WWW.NEILPIKEARCHITECTURE.CO.UK EMAIL: INFO@NEILPIKEARCHITECTS.CO.UK	
COPYRIGHT OF THIS DRAWING REMAINS WITH THE ARCHITECT. DO NOT SCALE FROM THIS DRAWING. WORK TO FIGURED DIMENSIONS. CHECK ALL DIMENSIONS ON SITE. IN THE EVENT OF ANY DISCREPANCY REFER QUERY TO THE ARCHITECTS.	