

1. Any discrepancy is to be reported to the Architect immediately.
2. The Contractor must check all dimensions on site.
3. This drawing, or any part of it, may not be reproduced without the consent of the Architect.



PLANNING

Project
Mr D. Willows
37 Fern Lane, Sinsler,
Manchester M25 2RX

Drawing Title
Proposed Elevations



Scale
1:50 @ A2
Drawing No. 2235/12-301
Revision C
Date 10.09.24

Revision Details	
REV A	Ground floor WC window added to elevation 22.10.24
REV B	Front elevation window altered to first floor level, side gable first floor bedroom window added, roof dormer omitted, rear first floor dormer minor changes 06.05.25
REV C	Gable bedroom window specification added in accordance with Planning officers comments 04.07.25

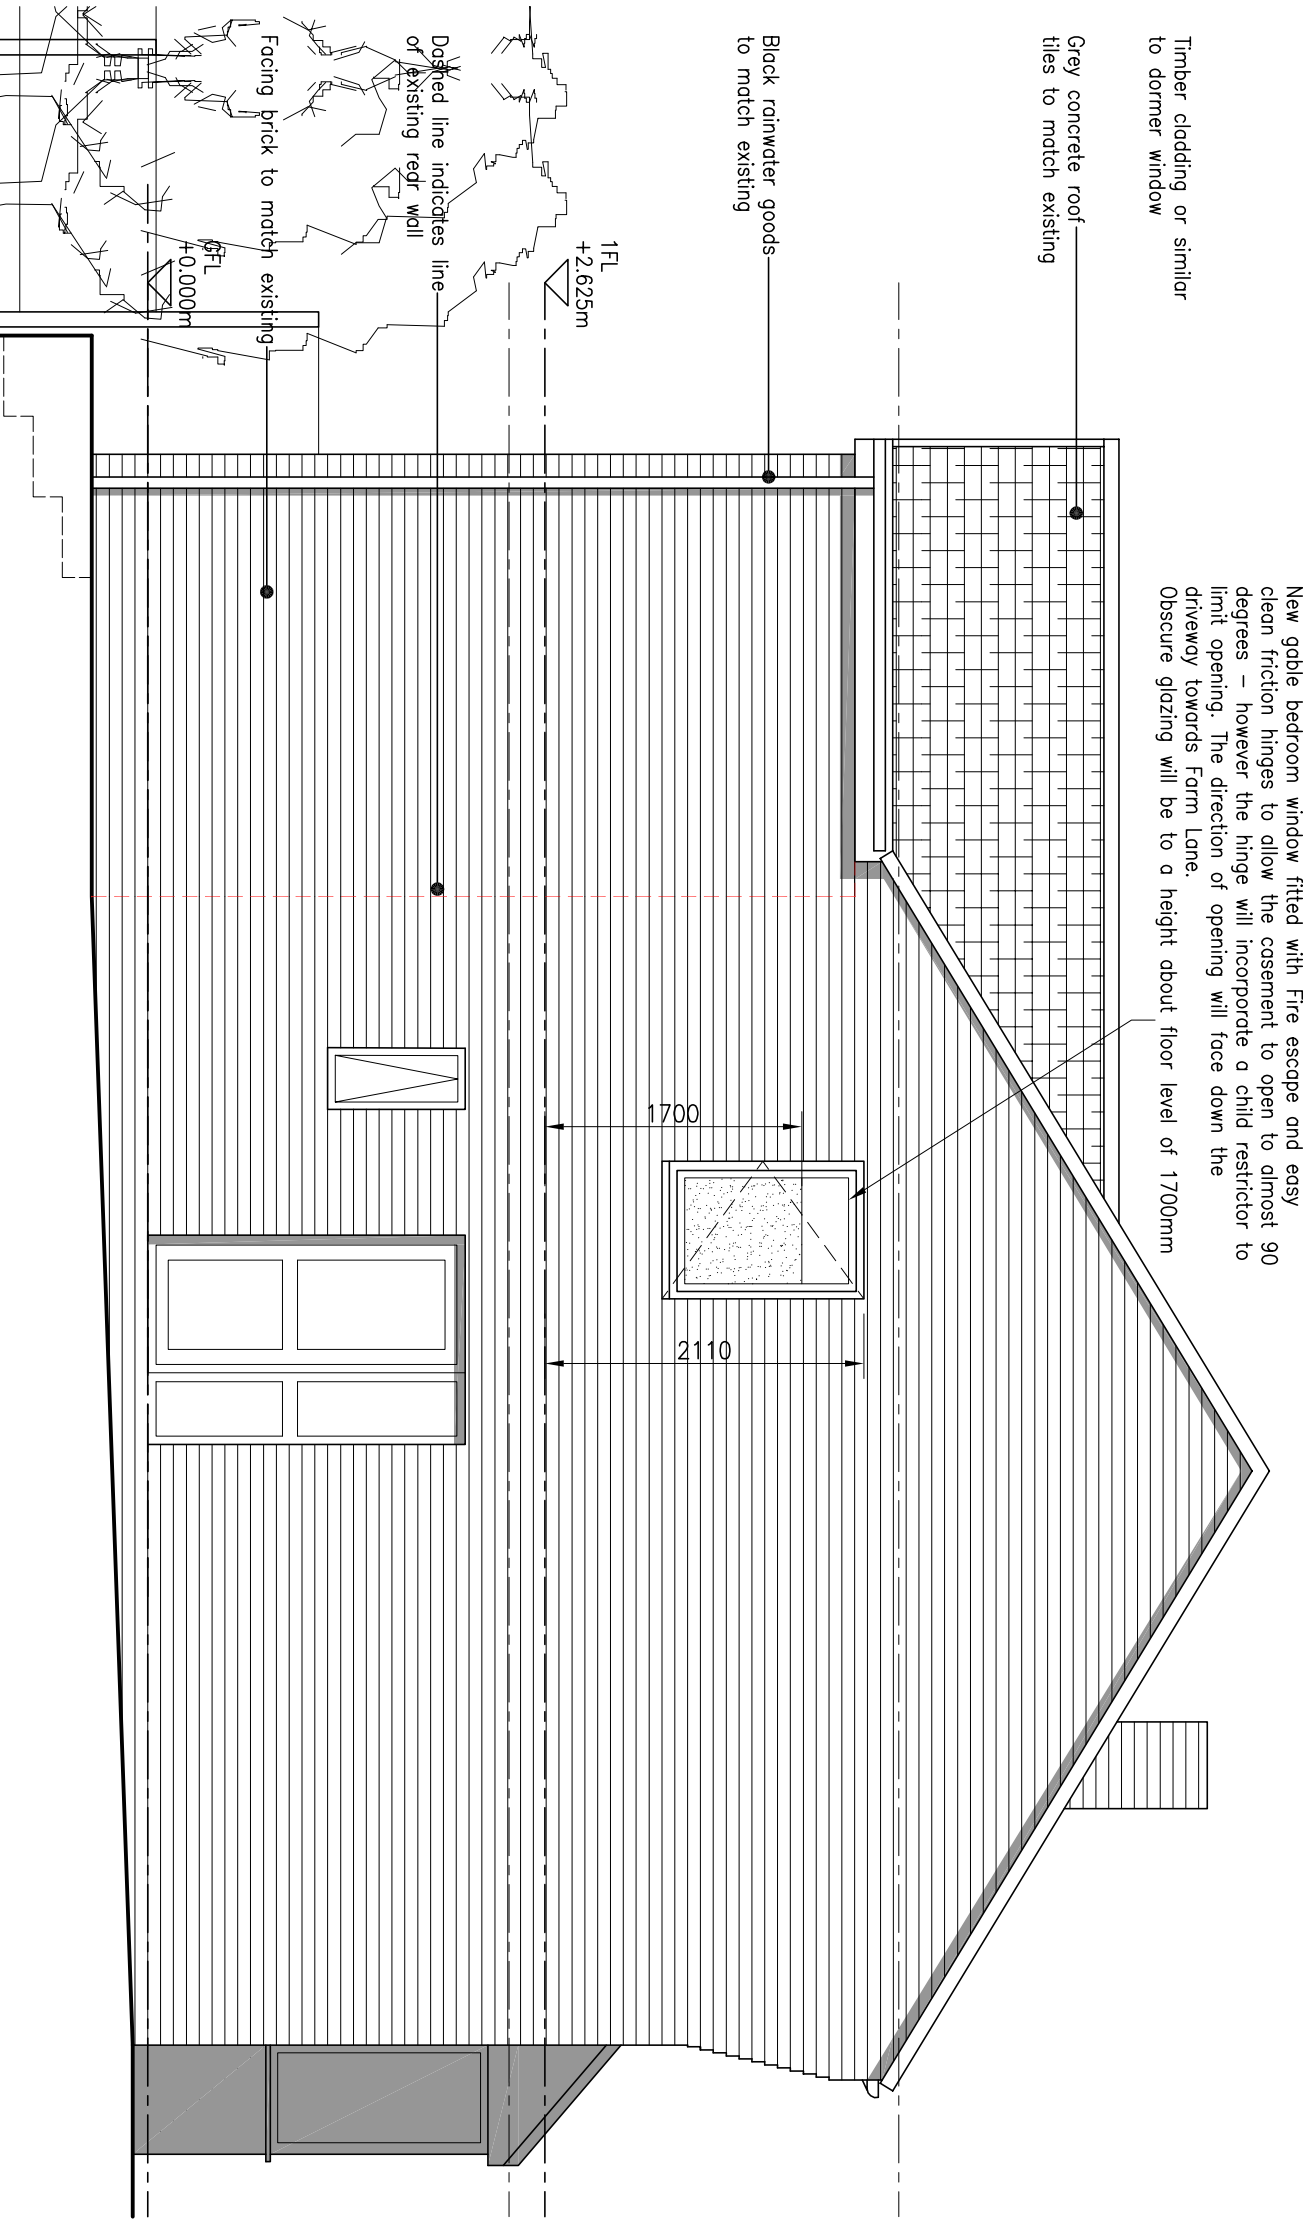 


PROPOSED SIDE ELEVATION

PROPOSED FRONT ELEVATION

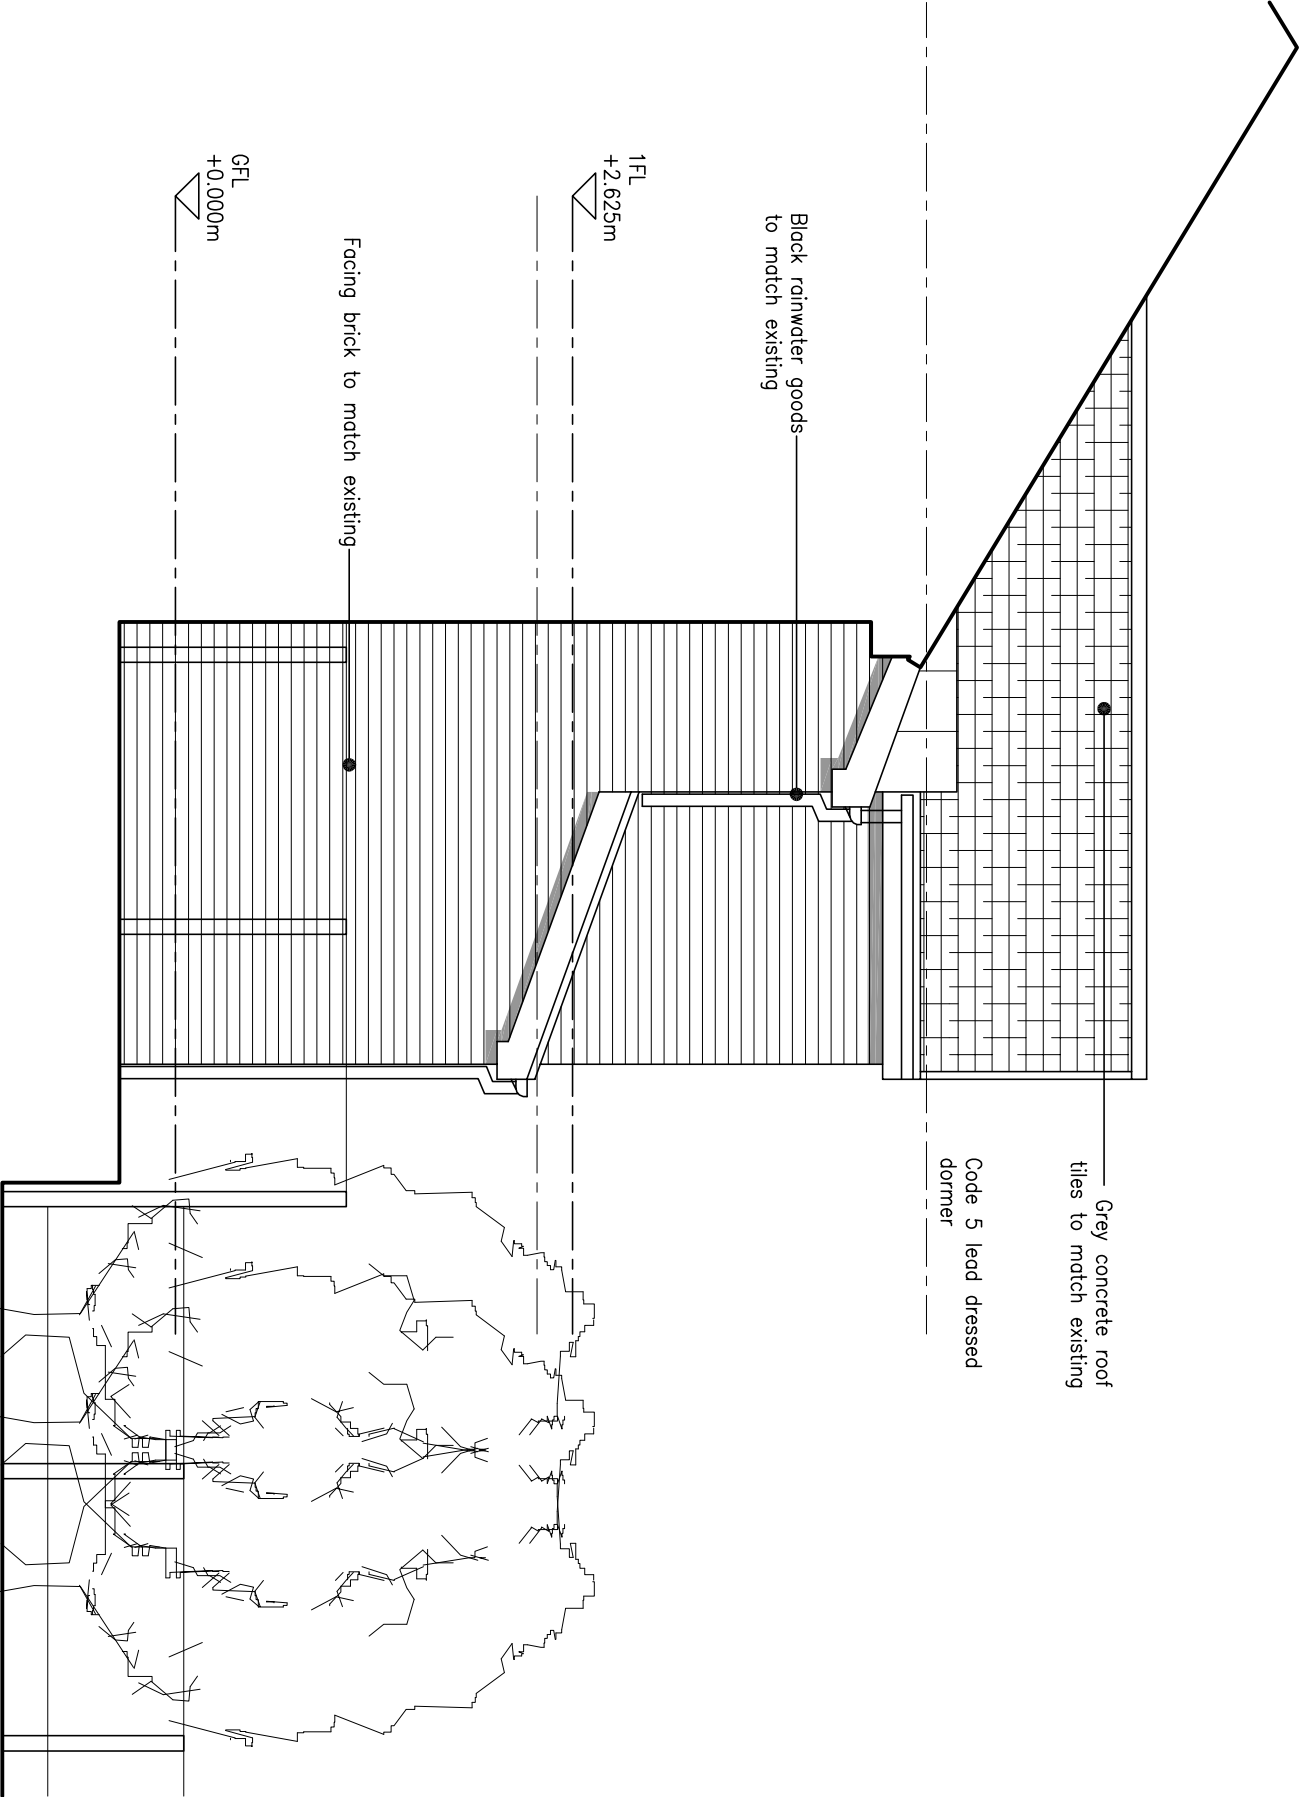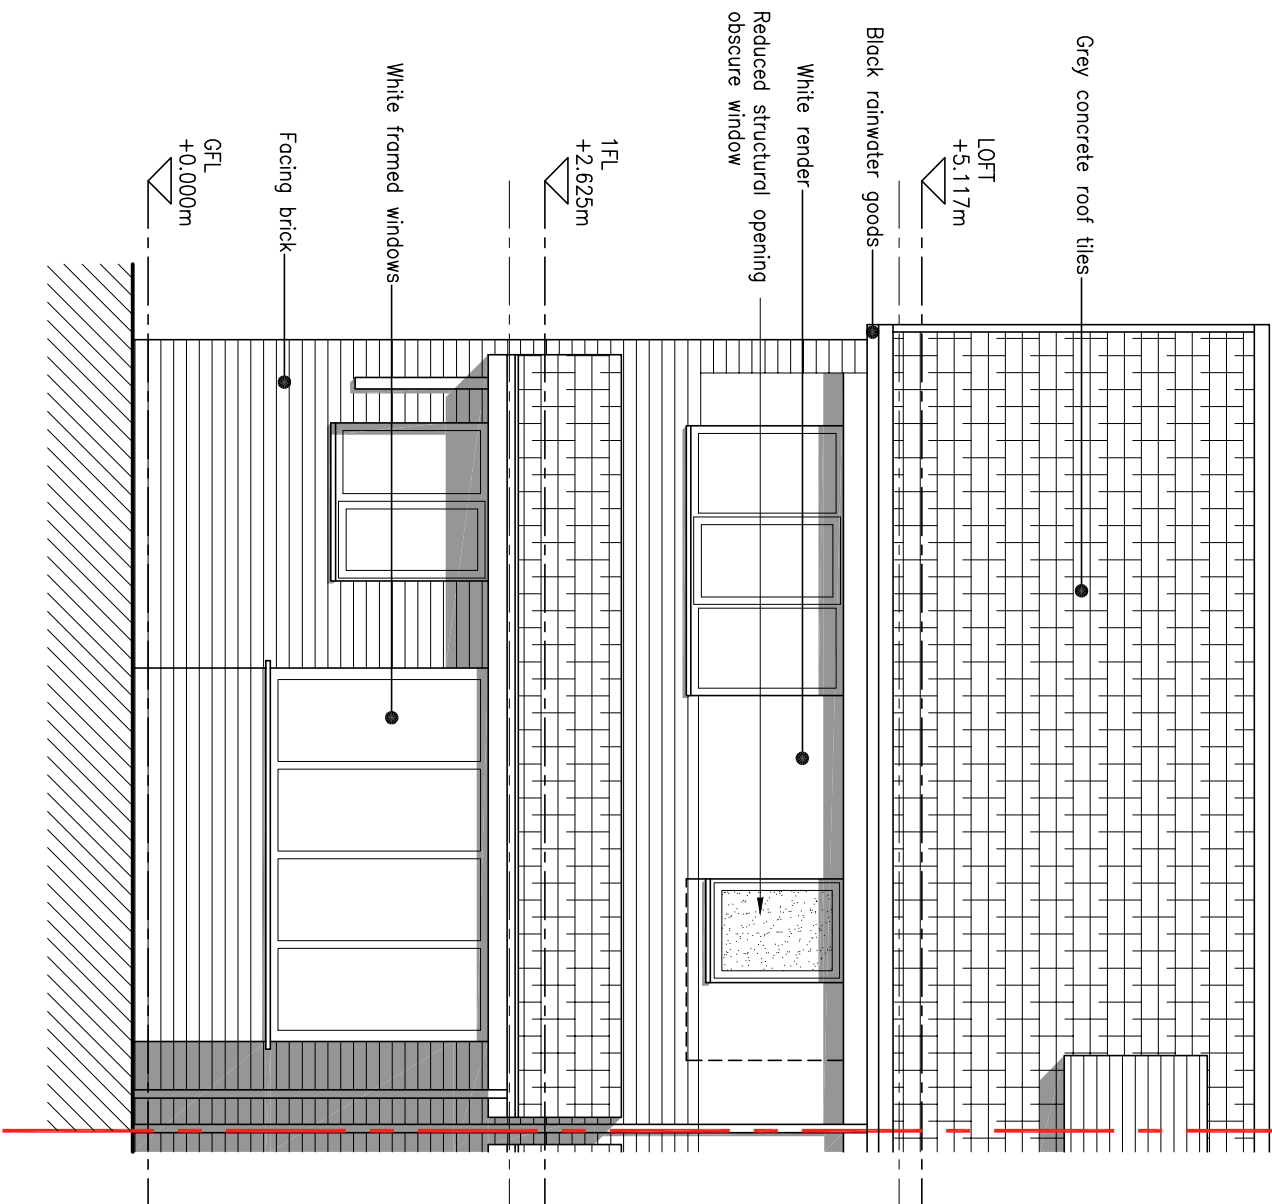

PROPOSED PARTIAL SIDE ELEVATION (Direction of 38)

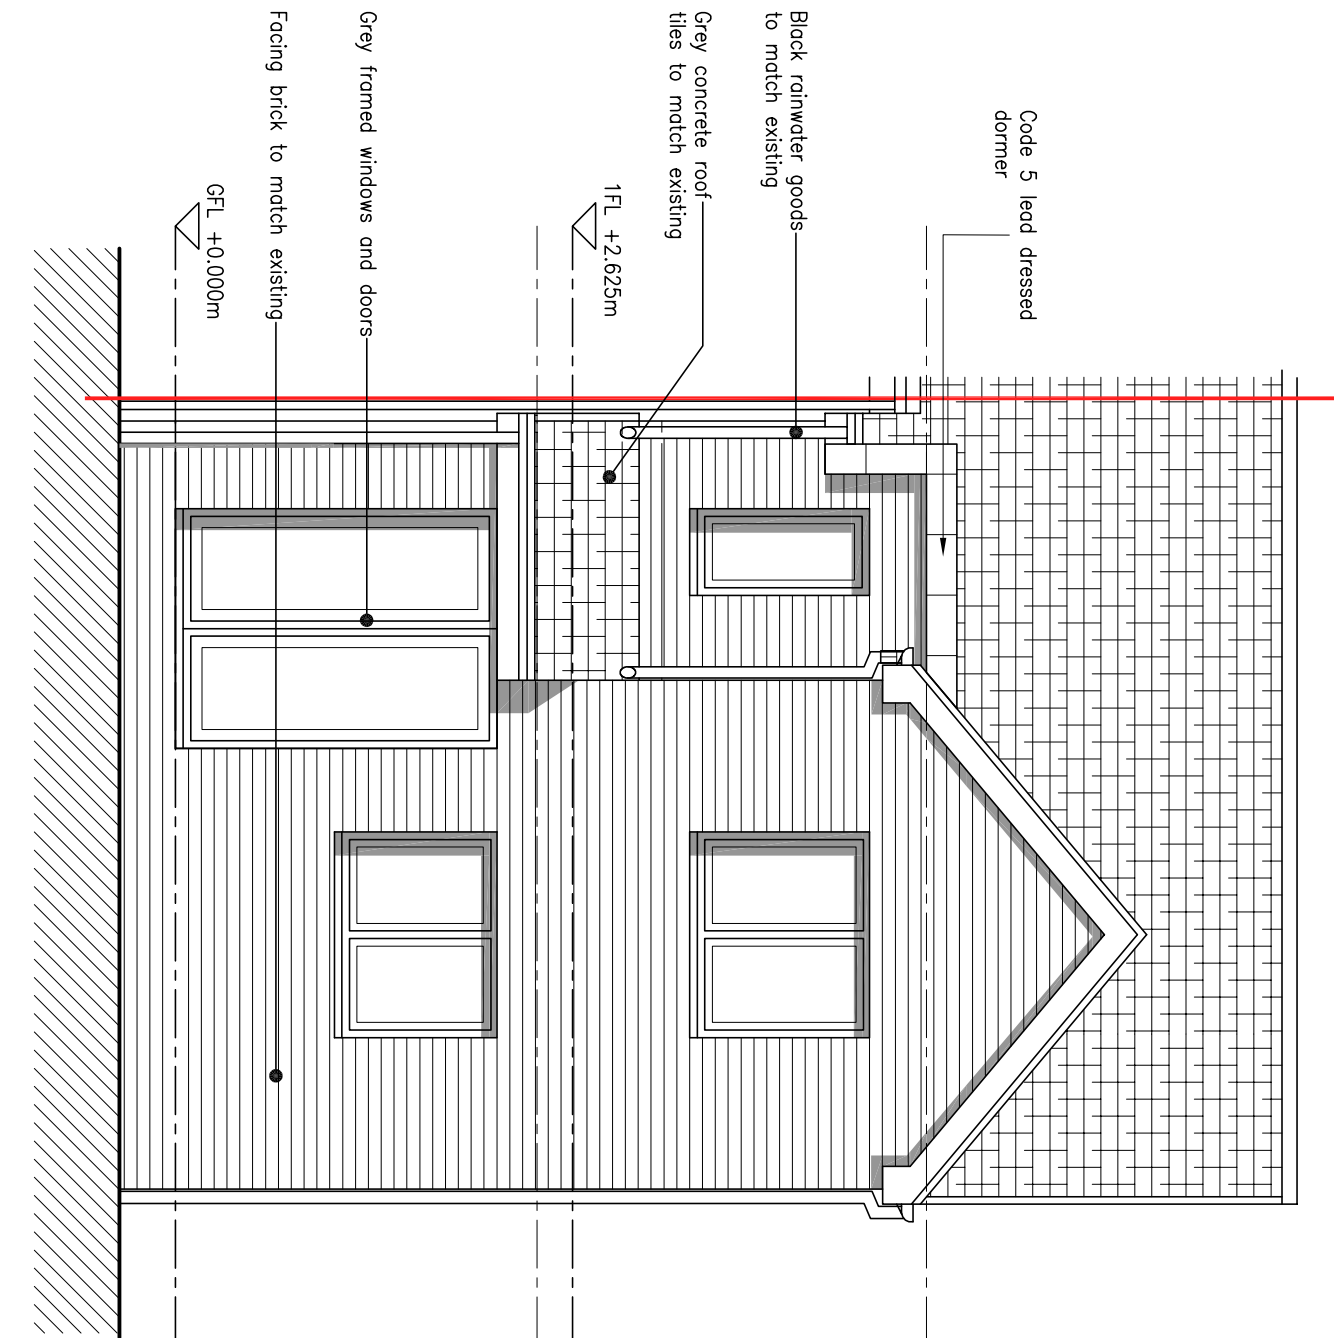

PROPOSED REAR ELEVATION



Architectural services
Office 3
131a Bury New Road,
Prestwich
M25 9NX
t. +44(0)161 820 9196
e. project@lr-design.net
www.lr-design.net