




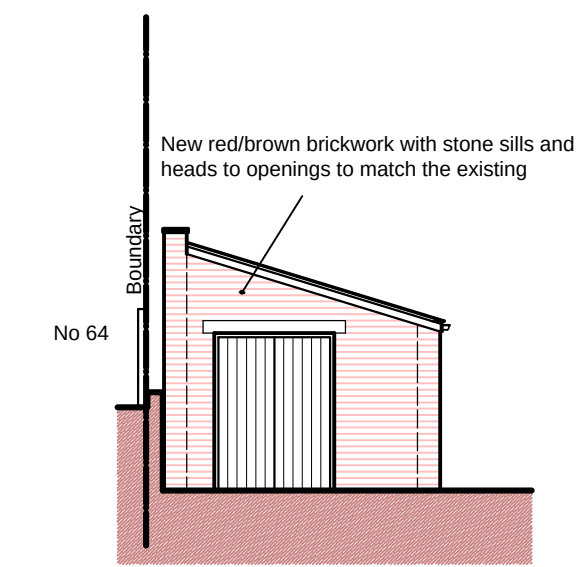


North Elevation

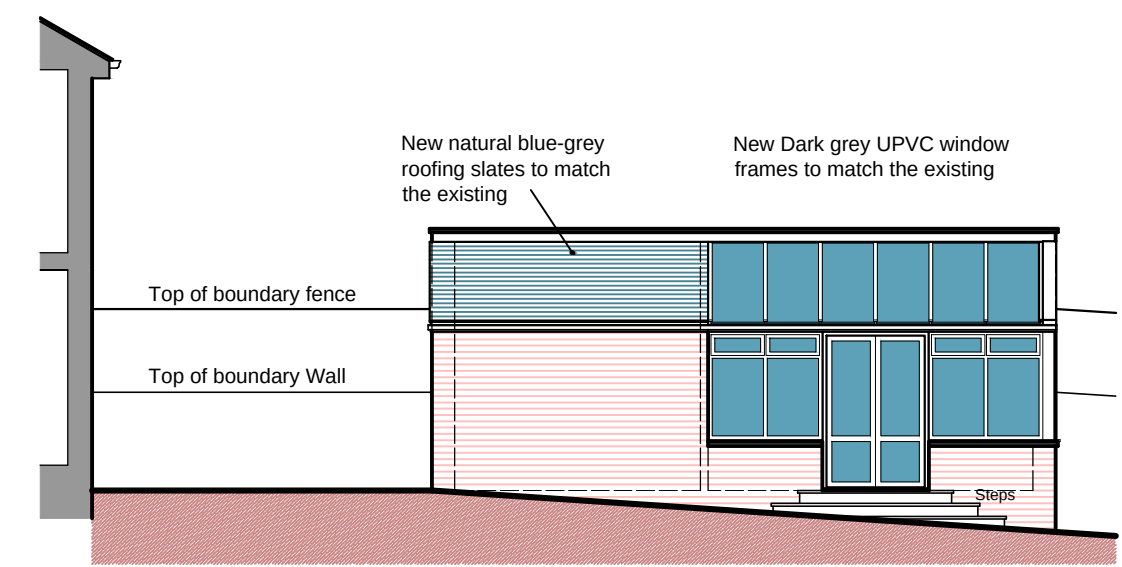


West Elevation

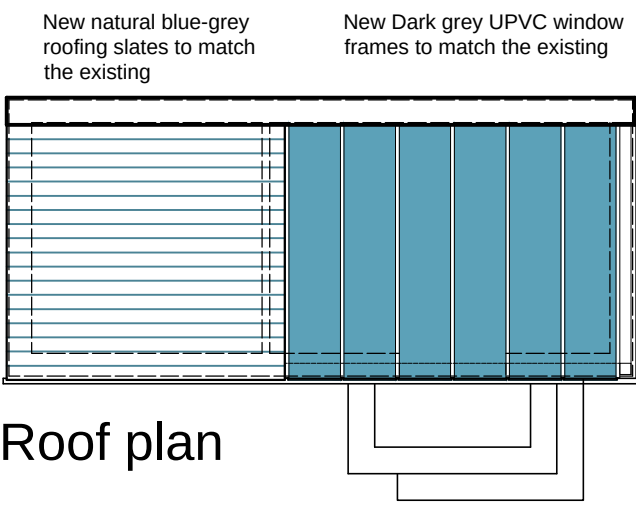


Roof plan

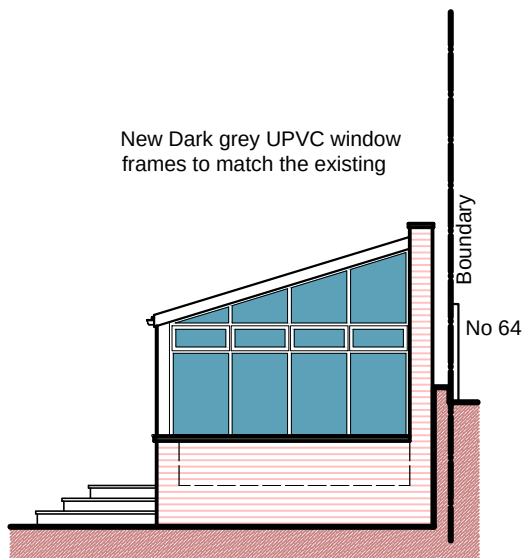

South Elevation


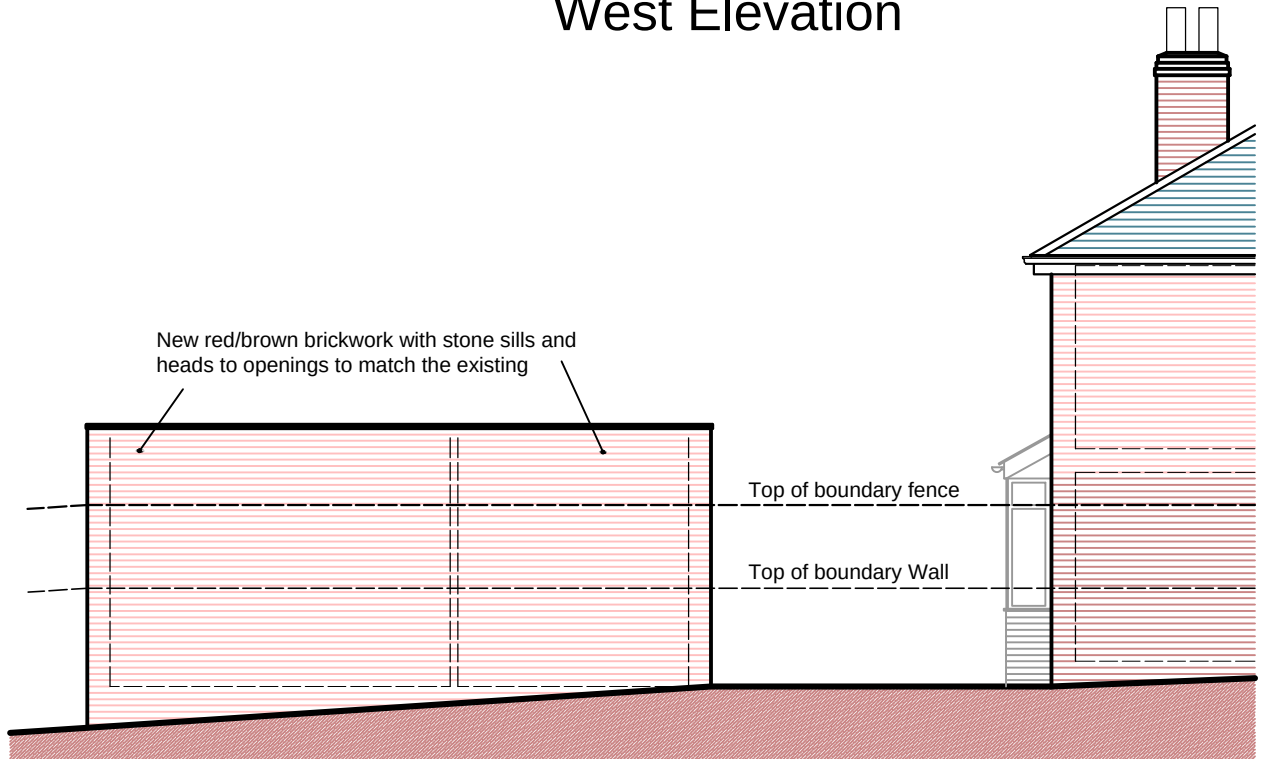


East Elevation

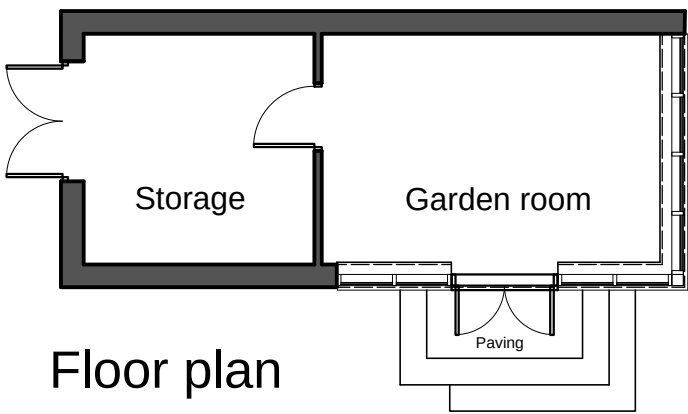


Floor plan

Storage - Garden Room Details @ 1:100 at A2

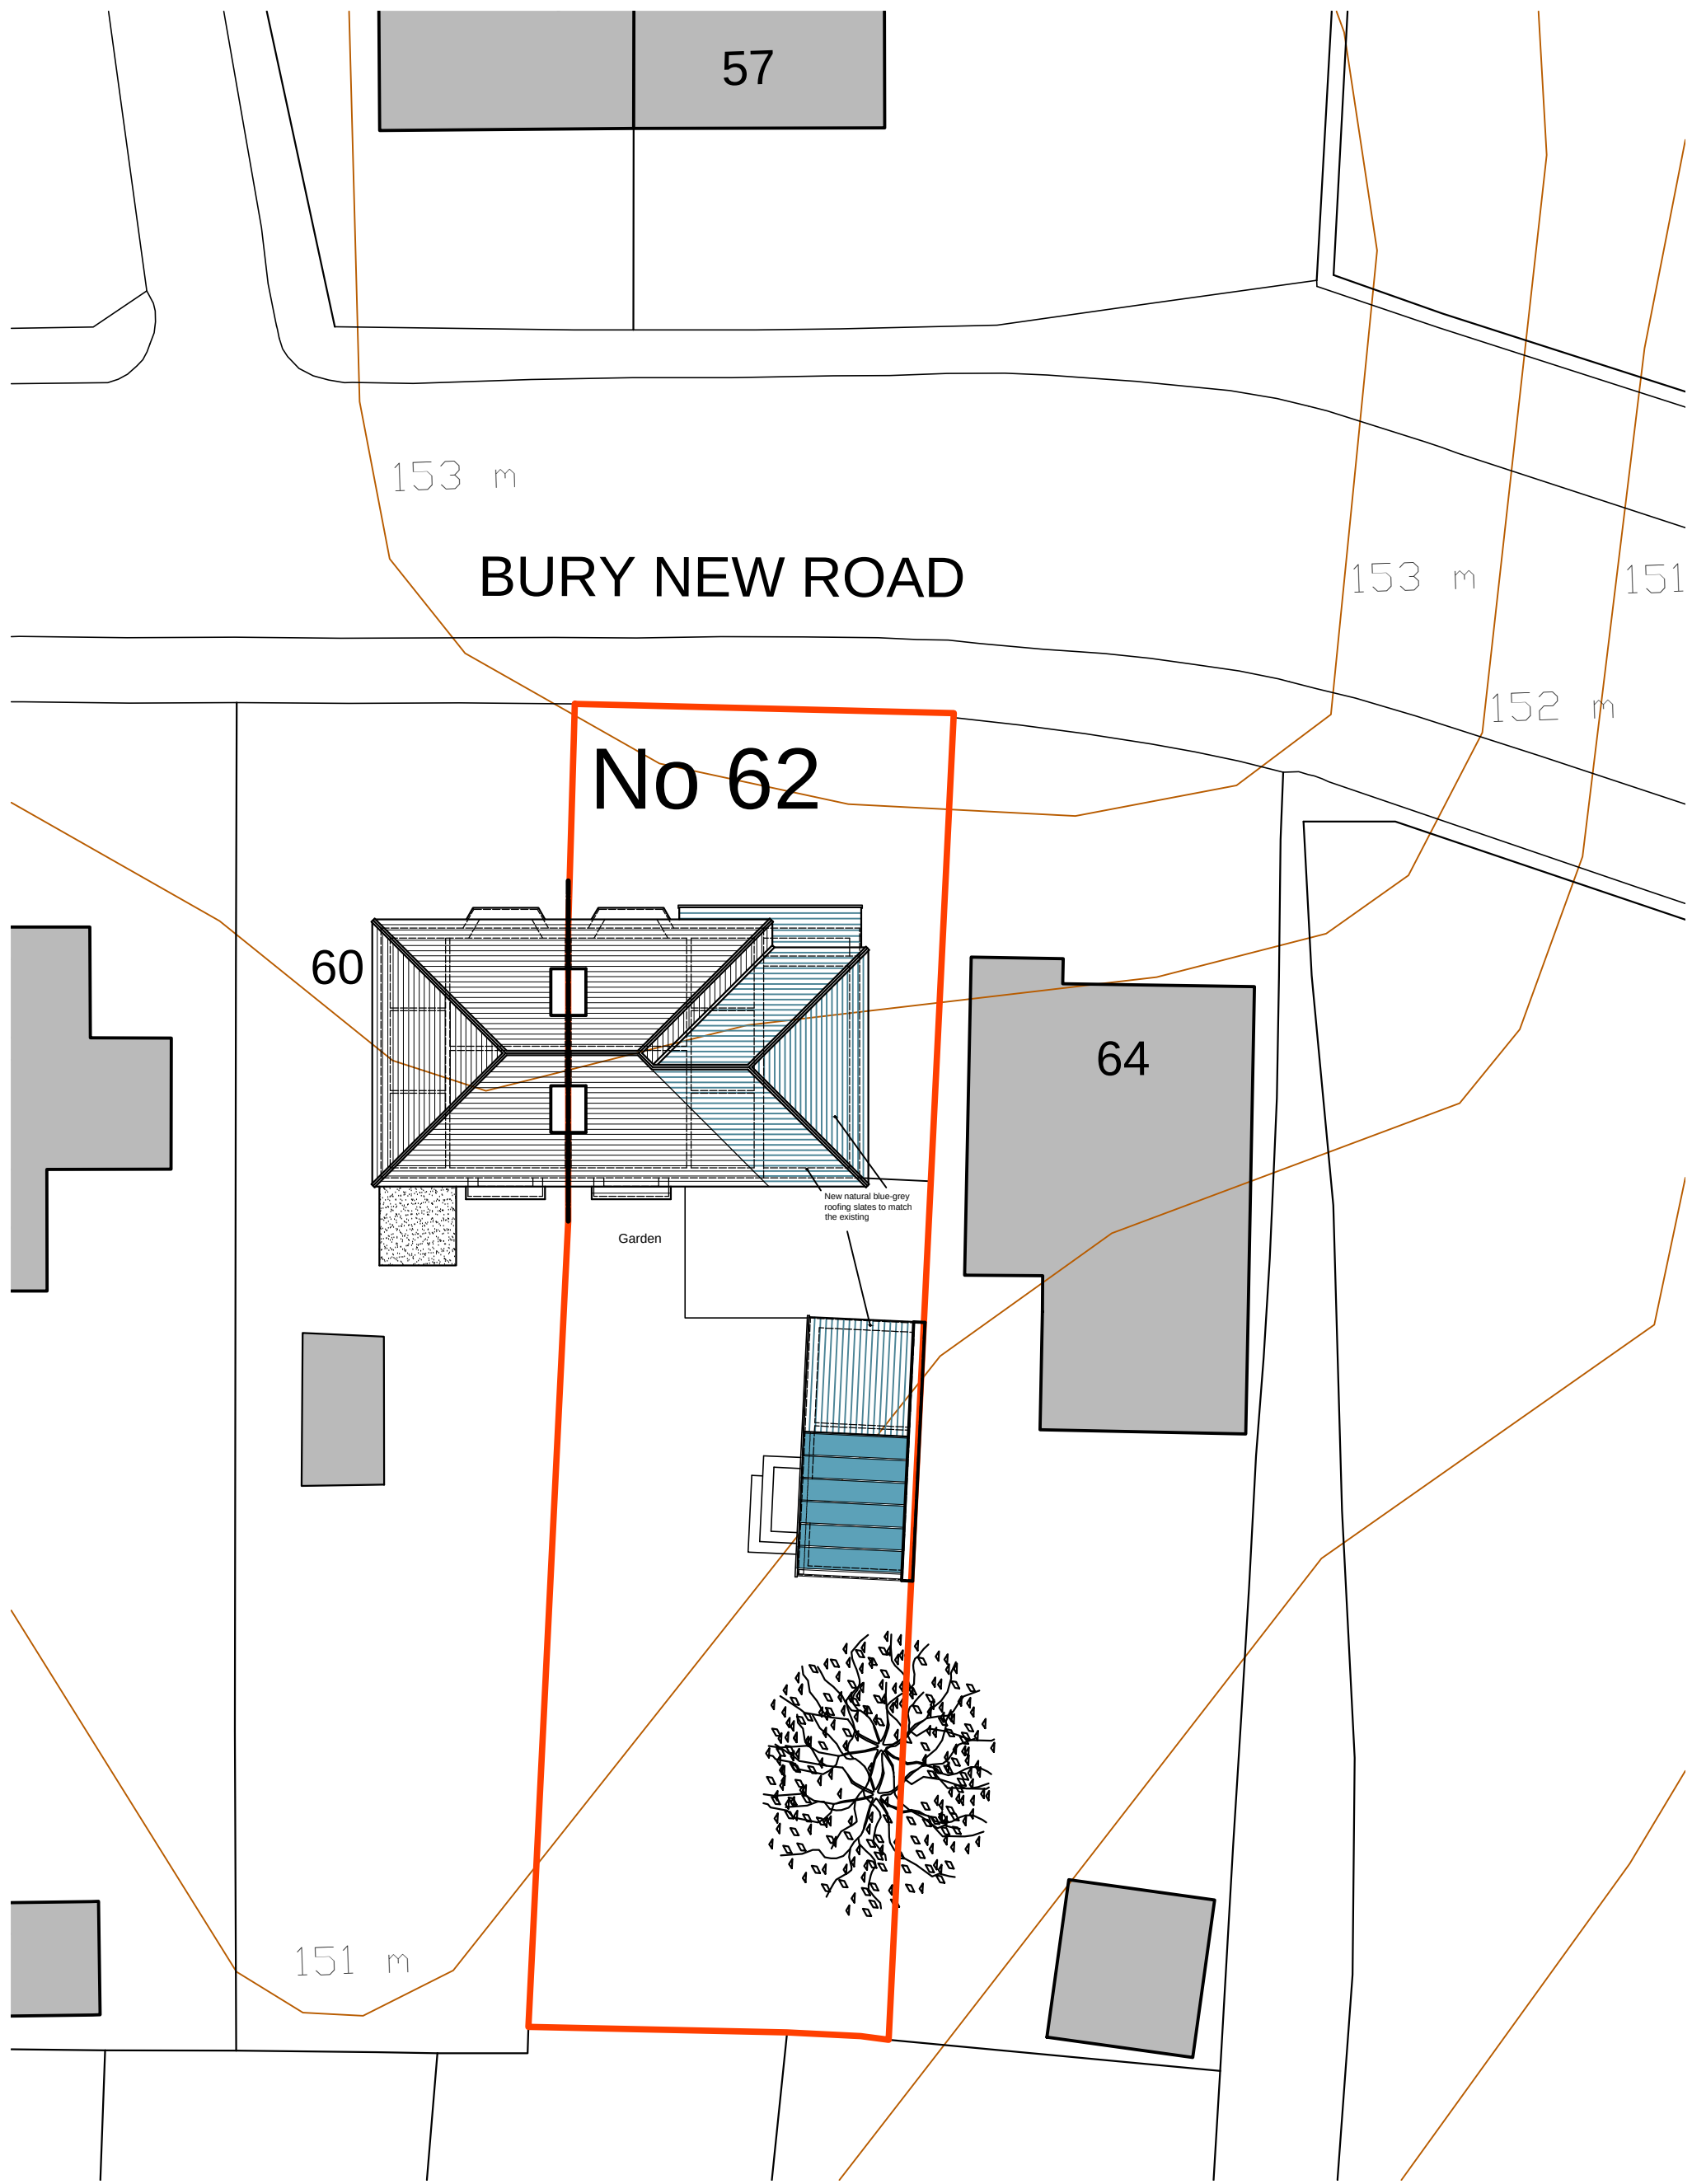 

Proposed Block Plan @ 1:200 at A2

 

- NOTES**
- This drawing is copyright. No unauthorised copying of drawing without the express permission of the architect.
 - Do not scale from prints. Use figure dimensions only.
 - Contractors to check all dimensions on site prior to commencement of works.
 - All works to be carried out in accordance with current statutory Health and Safety Regulations.
 - This drawing is to be read in conjunction with all relevant consultants' and / or specialists' drawings / documents and any discrepancies or variations are to be notified to the architect before affected work commences.

REV.	AMENDMENTS	DATE
Rev A	Garden room position altered	23-04-06

Project	EXTENSION & ALTERATIONS TO: 62 BURY NEW ROAD, RAMSBOTTOM, BURY BL0 0BY
Drawing	PROPOSED BLOCK PLAN & STORE-GARDEN ROOM DETAILS
Client	MR J. DE-KONING
Dwn. By	NP
Scale	1:200 & 1:100 @ A2
Drg. No.	22-10-12-A
Drg. Size	A2
Date	MARCH 2023