


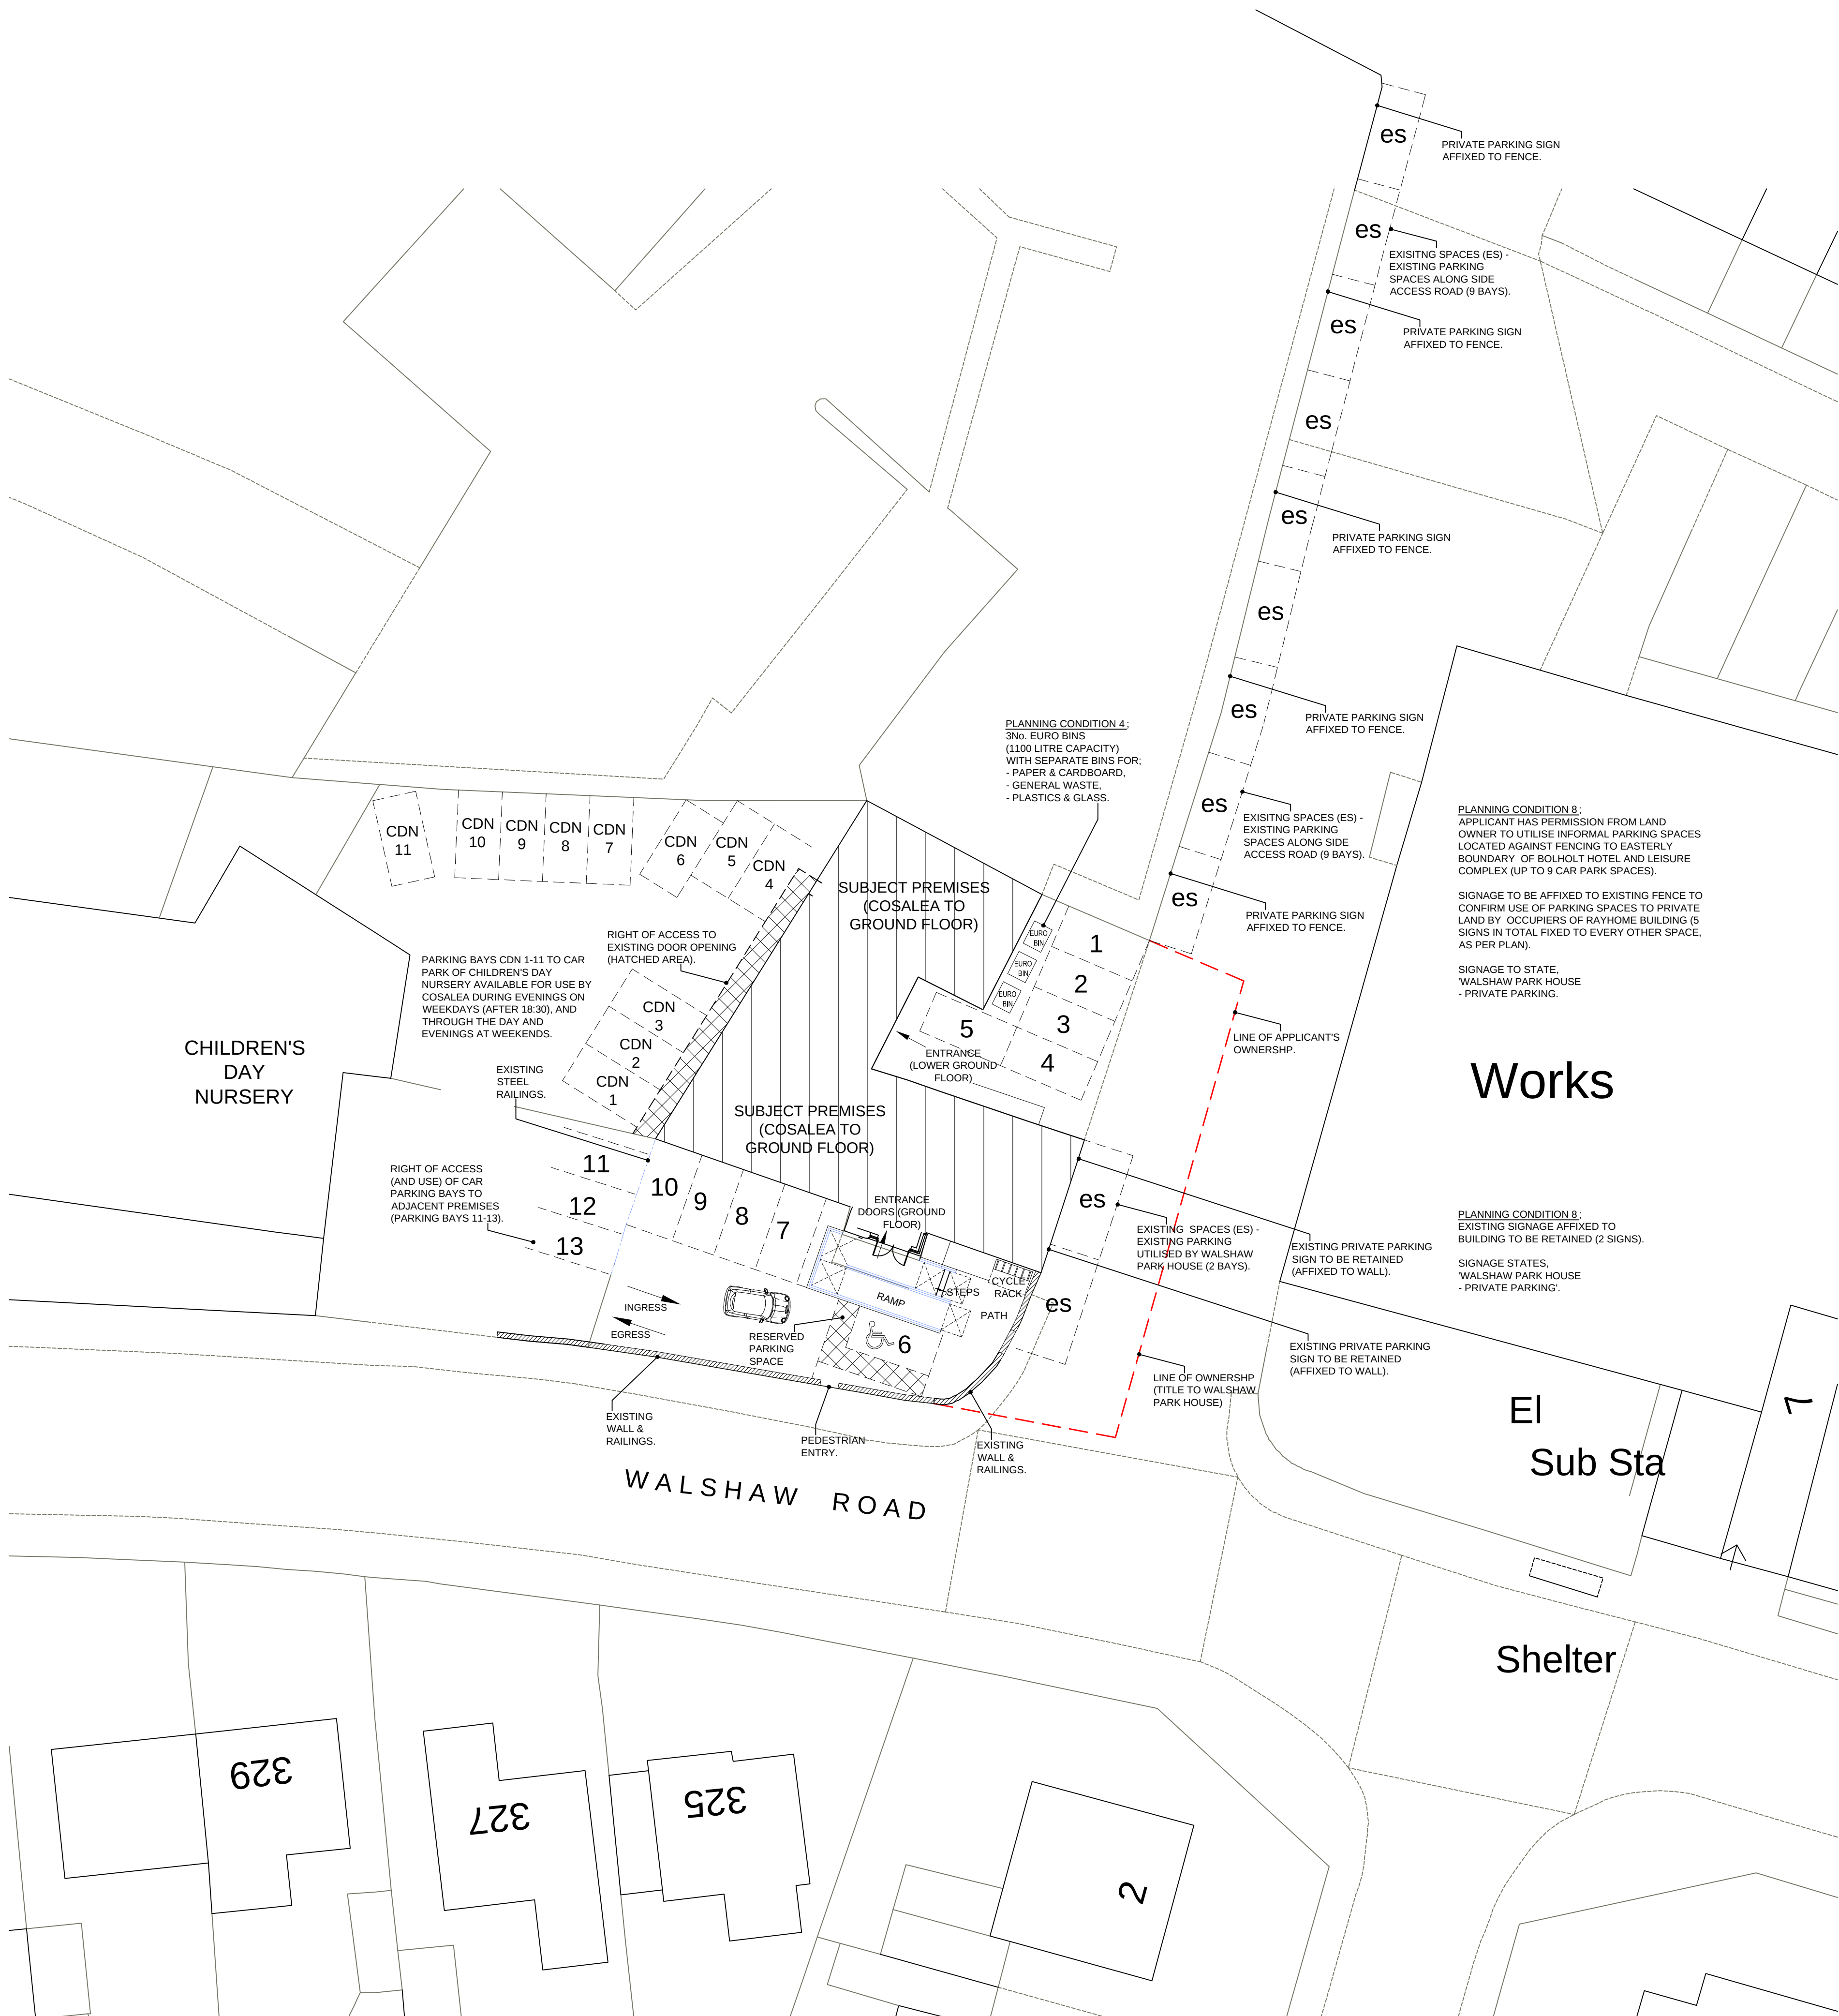

A	17.05.19	JPE	PROPOSED SITE PLAN AMENDED TO SHOW USE OF PARKING AREA TO ADJACENT PREMISES (BAYS 12-15). VISIBILITY SPLAYS SHOWN TO PLAN. AMENDMENT TO PARKING BAY AND ACCESS RAMP ARRANGEMENT, INCLUSION OF A RESERVED PARKING SPACE. PARKING BAYS RENUMBERED.
B	05.09.19	JPE	AMENDMENT TO REMOVE NEW ACCESS TO FRONTAGE. AMENDMENT TO NEW PARKING PROVISION TO FRONTAGE. PARKING BAYS RENUMBERED, PARKING BAYS SHOWN TO SIDE ACCESS.
C	23.10.19	JPE	PEDESTRIAN ENTRY MOVED AWAY FROM SIDE ACCESS TO FRONTAGE WITH DIRECT ENTRY TO PUBLIC FOOTPATH.
D	13.02.20	JPE	AMENDMENTS TO ACCESS RAMP TO COMPLY WITH REQUIREMENTS OF BUILDING REGULATIONS. CONFIRMATION PROVIDED ON PROVISION OF SIGNAGE FOR PRIVATE PARKING SPACES ADJACENT TO EASTERLY BOUNDARY FENCE OF BOLHOLT HOTEL. BIN STORAGE FACILITIES CONFIRMED TO REAR OF PREMISES.
E	17.03.21	JPE	LOCATION OF PARKING BAYS AVAILABLE FOR EVENING & WEEKEND USE BY COSALEA AT ADJACENT CHILDREN'S DAY NURSERY. CAR PARK SPACES SHOWN TO PLAN (CDN 1-11).

Amendments			
Title			
EXTENSION OF APPROVED OPENING HOURS TO COSALEA CAFE USE TO GROUND FLOOR PREMISES OF WALSHAW PARK HOUSE, WALSHAW ROAD, WALSHAW, BURY~			
Client			
COSALEA			
Dwg. No.			
19/1214/200E - PROPOSED SITE PLAN			
Date	Plot Scale	Drawn by	Status
21.06.2019	A1@1:200	JPE	PLAN APP
JPE CONSULTANCY LIMITED ARCHITECTURAL DESIGN & PLANNING 9 Woodend Drive, Stalybridge, Cheshire, SK15 2SF Telephone 07875 627 988 jrm@jpeconsultancy.co.uk			