



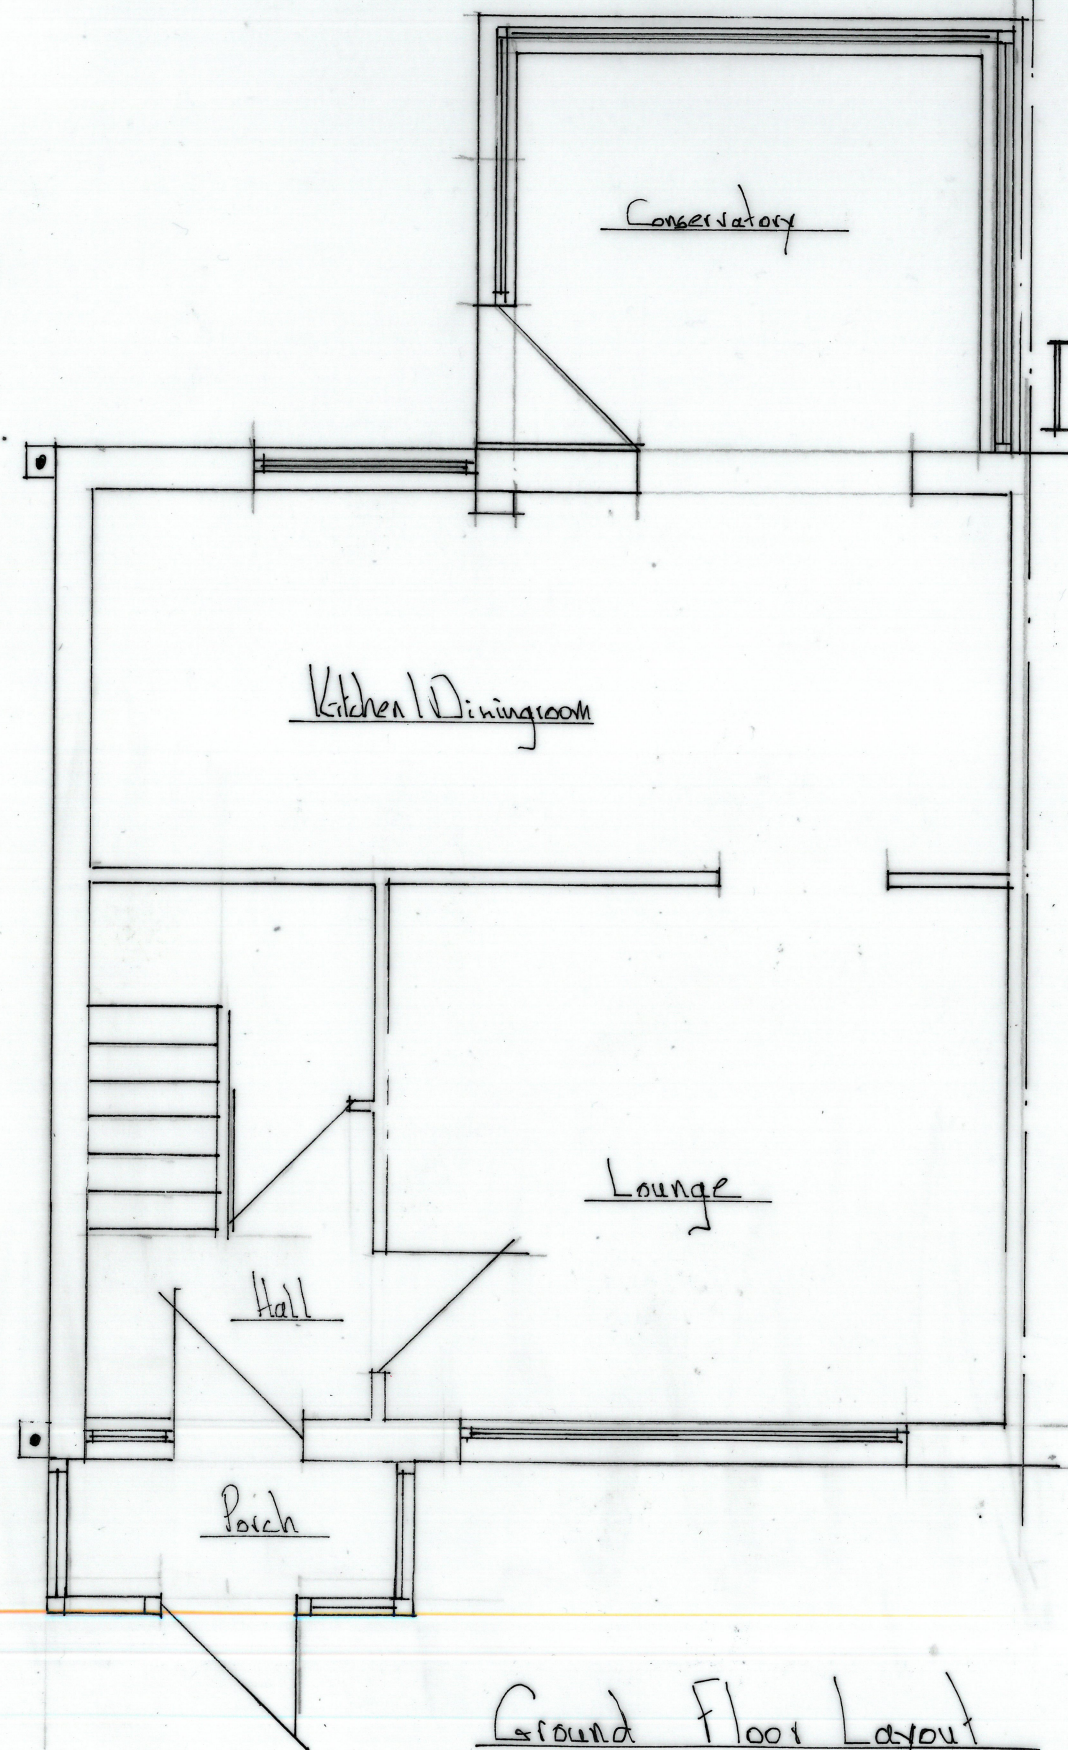

Front Elevation

Rear Elevation

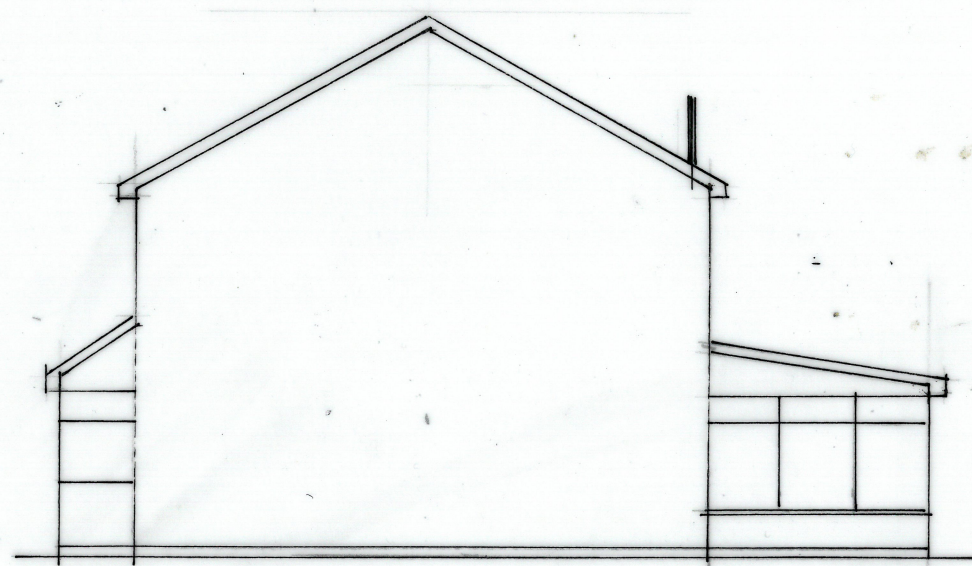

SCALE 1:50



SCALE 1:100

REV	DATE	AMENDMENTS	INT
Harry Jackson Surveyors Limited Unit 4A Farnworth Park Industrial Estate Wellington Street, Farnworth, Bolton BL4 7BY Tel: 01204 701740 Mobile: 07931 321879			
CLIENT	Mr + Mrs Lillie		
ADDRESS	51 Kensington Drive Elton Bury BL8 2DE		
PROJECT	Planning + Building Regulations		
TITLE	Rear + Side Extension with Alterations to existing garage		
DRAWING NO. Scales	REV		
DRAWN BY H.J.	DATE	21/1/22	
CHECKED BY I.I.	SHEET SIZE	A3	
	COPYRIGHT	©	