
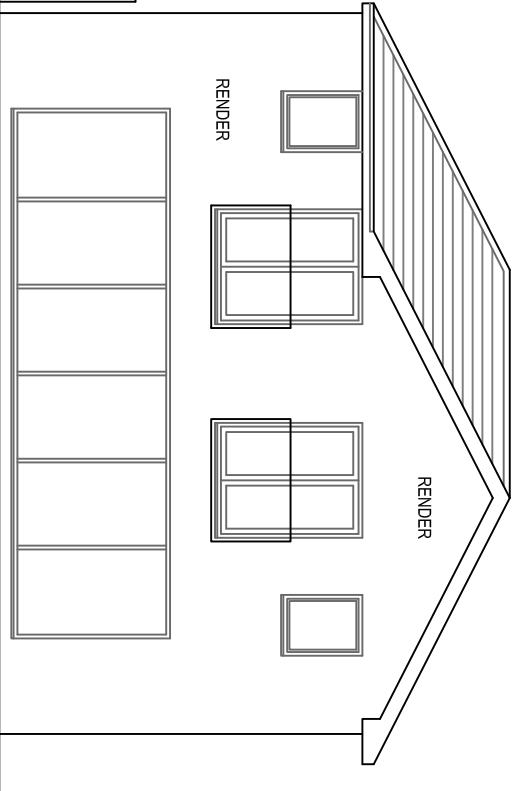
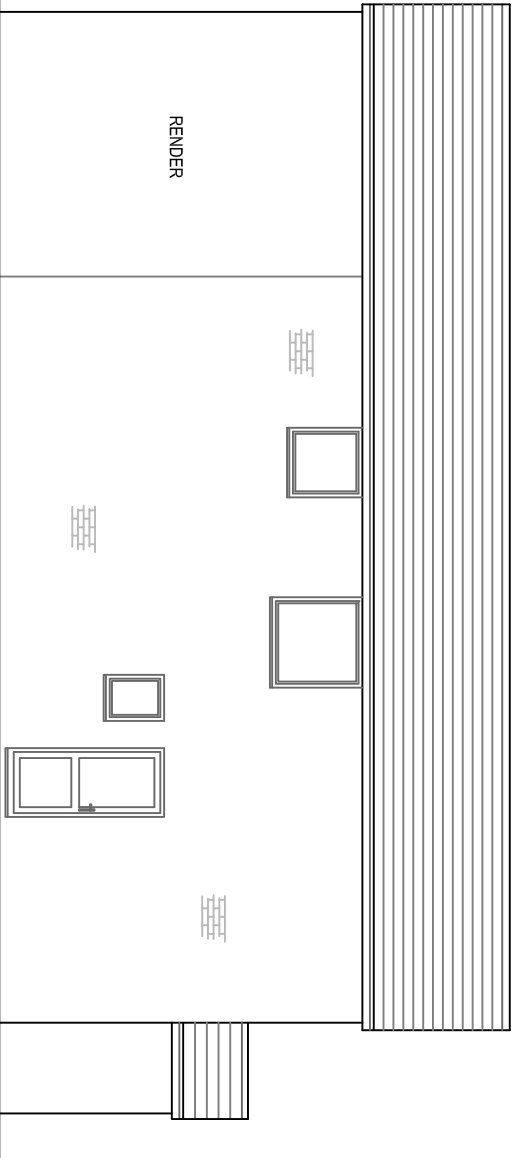
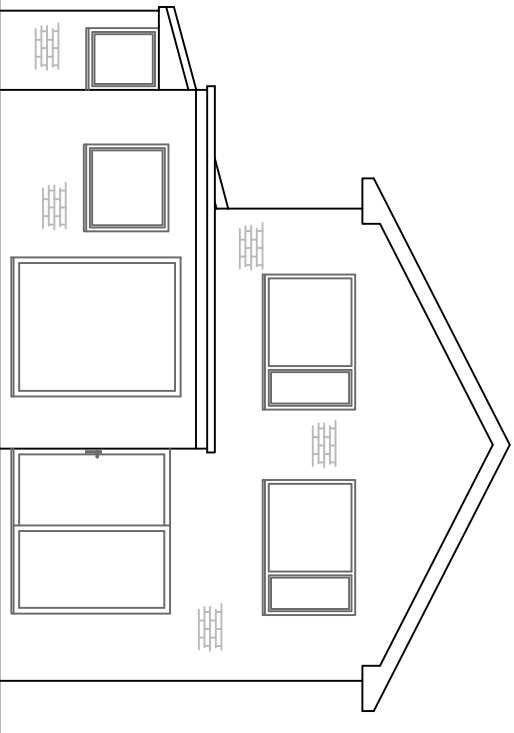
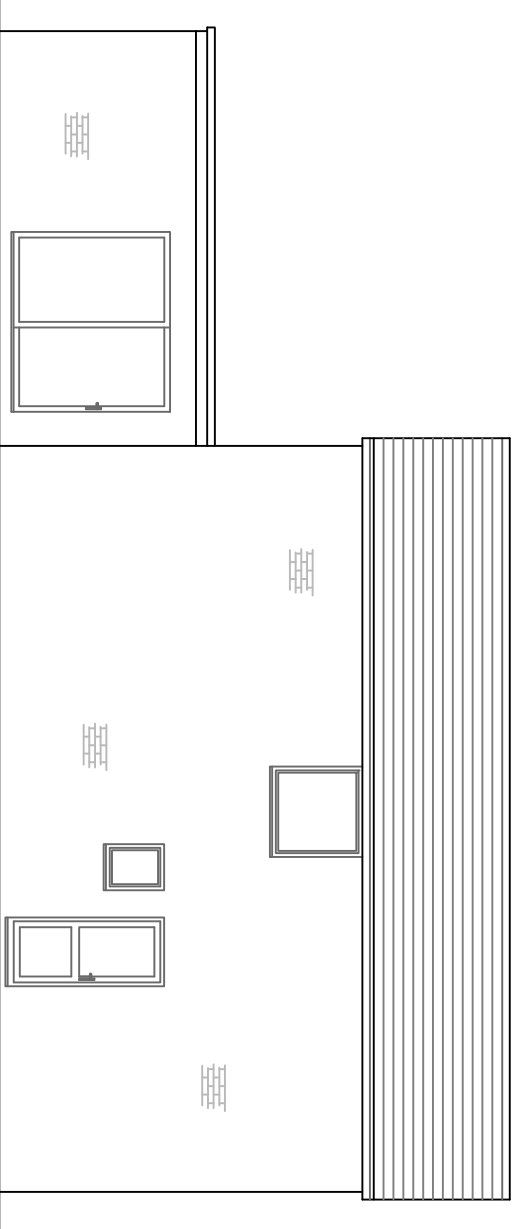
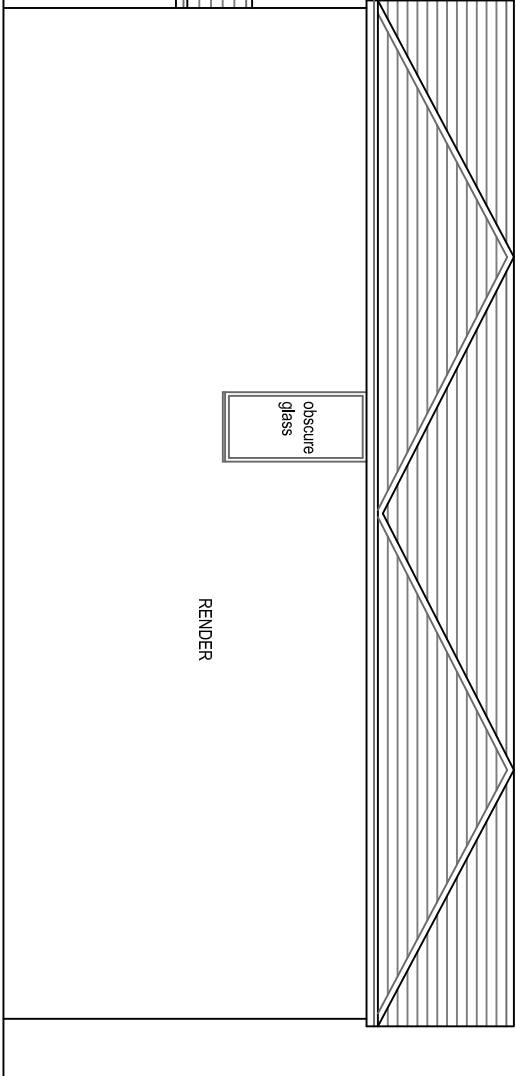
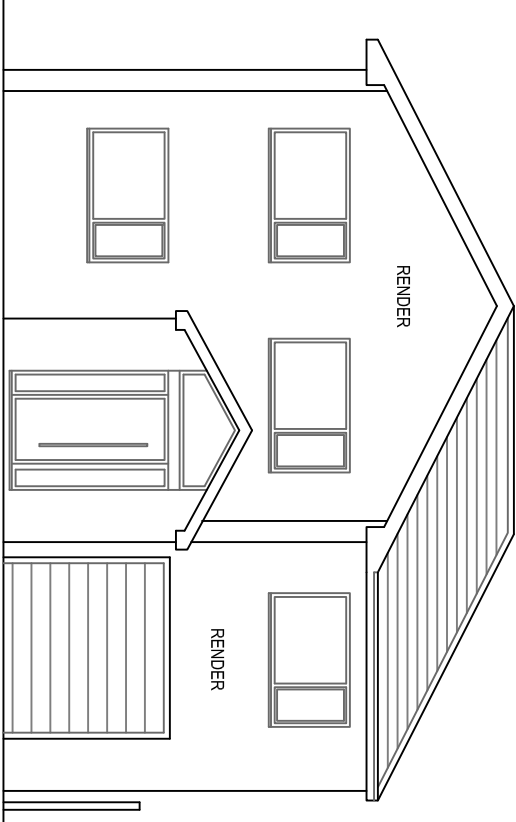
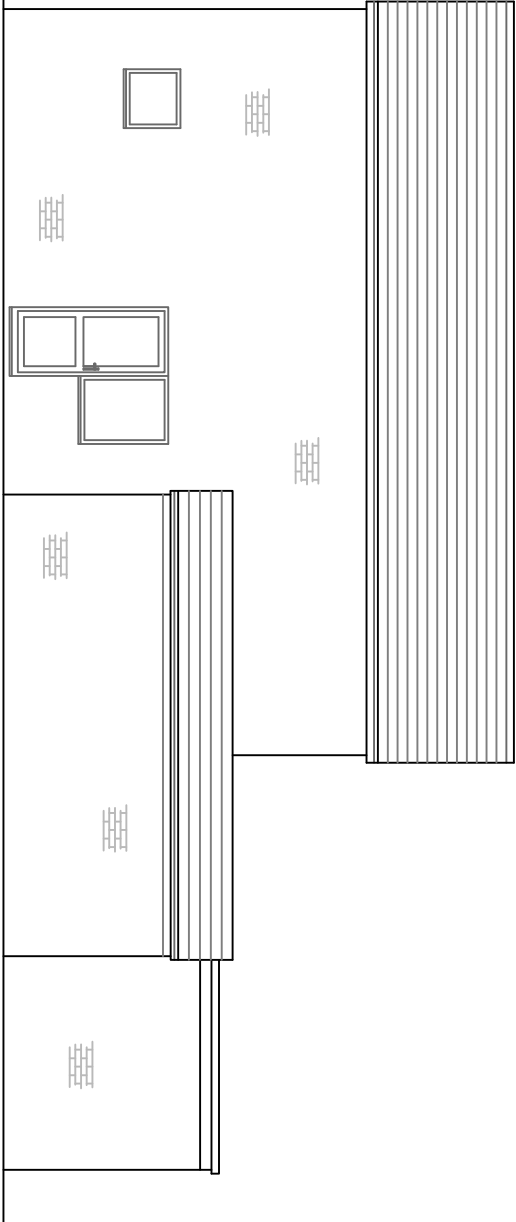
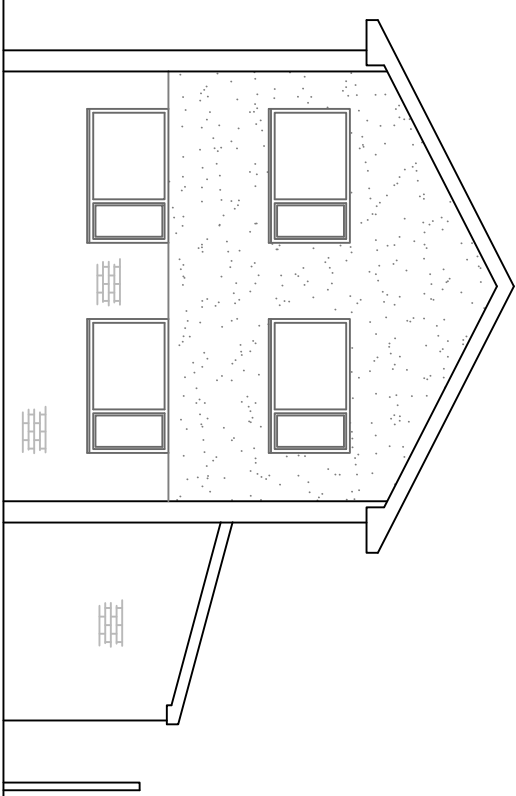
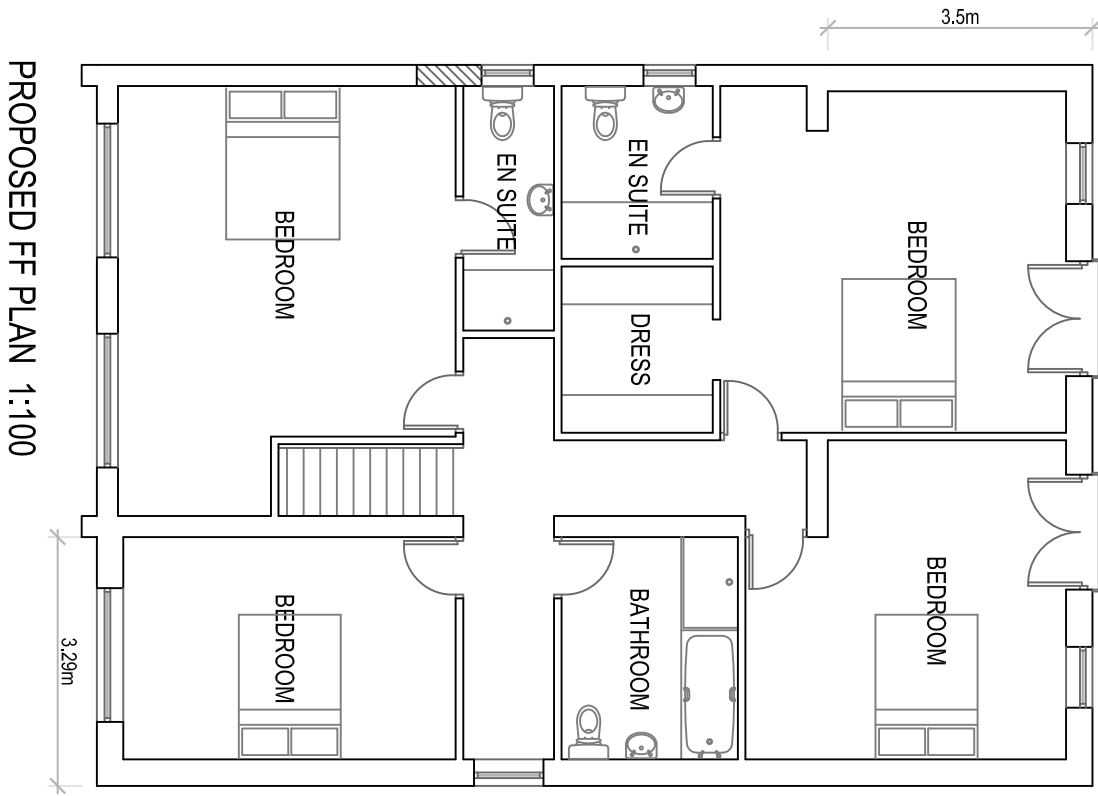
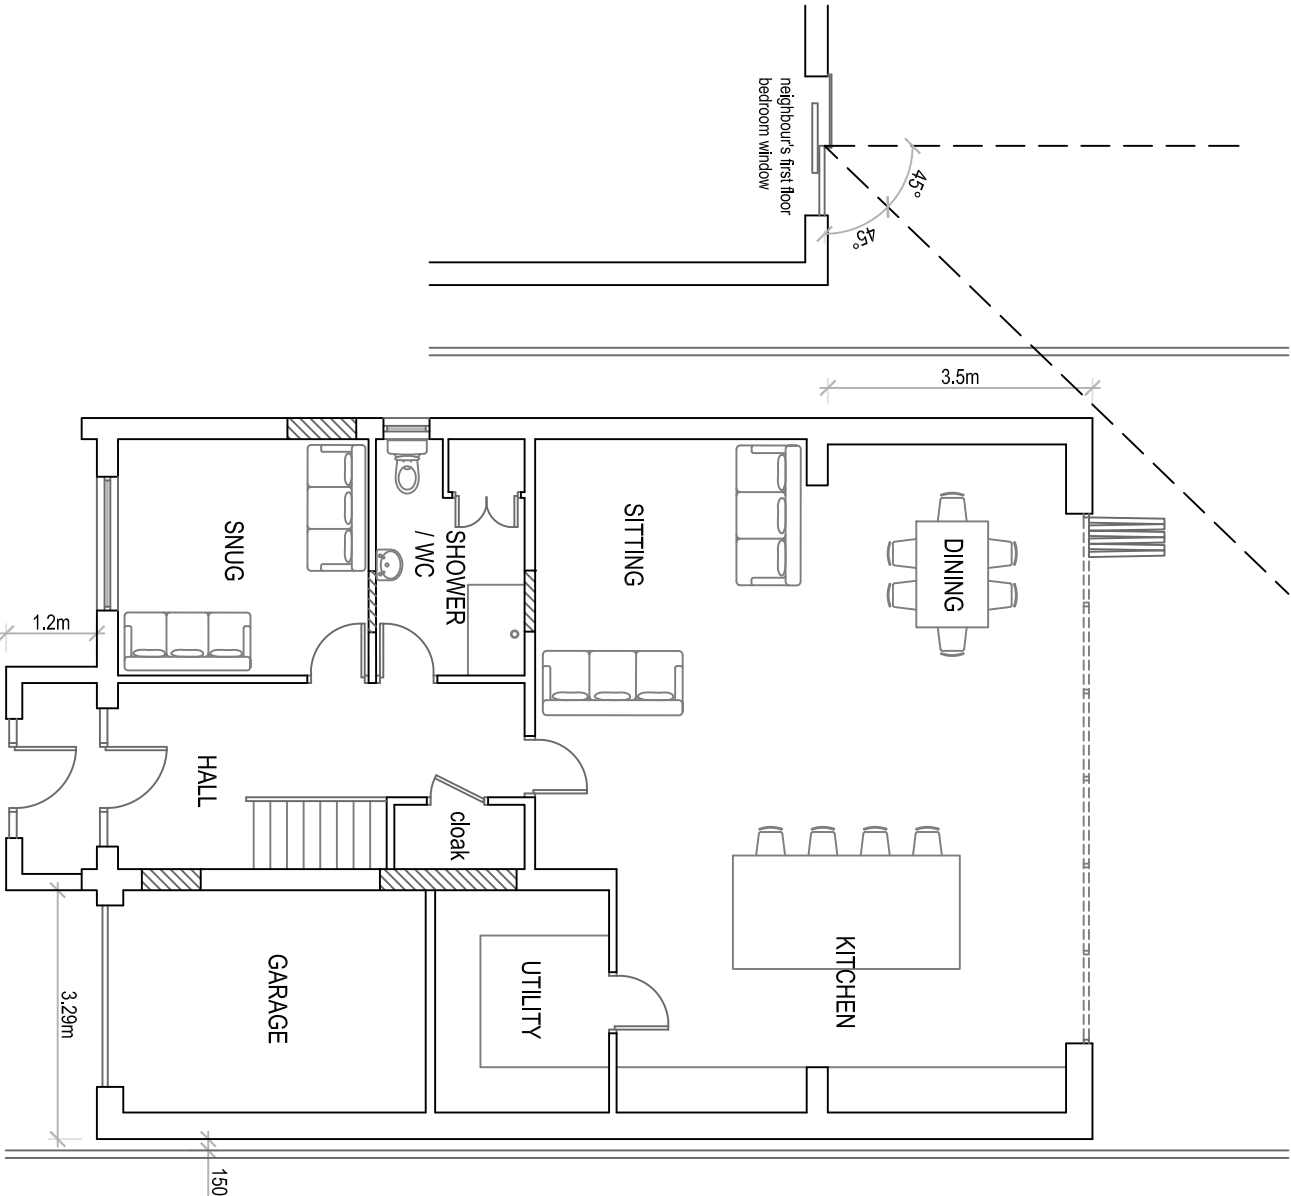
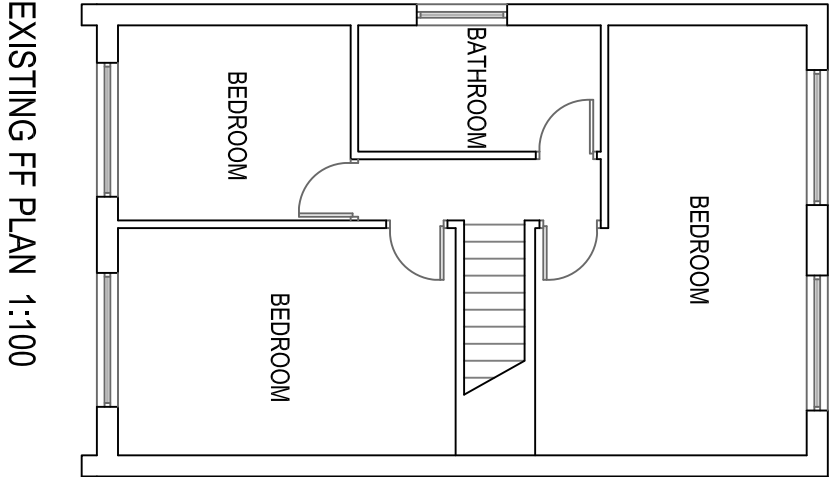




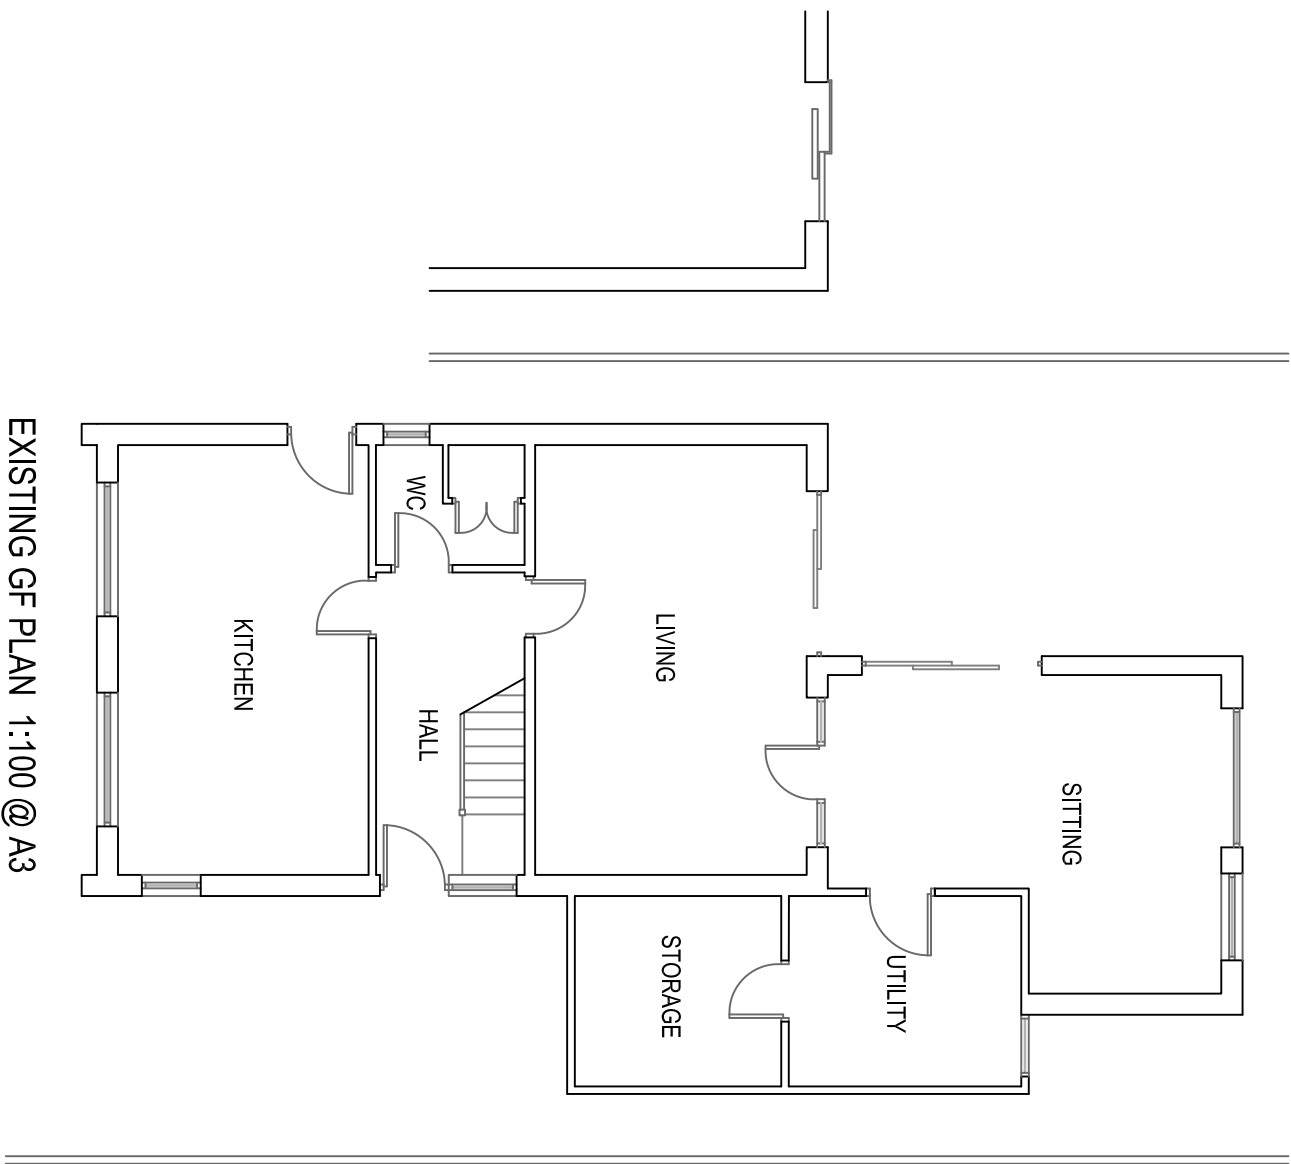


EXISTING SIDE ELEVATION 1:100

EXISTING REAR ELEVATION 1:100


PROPOSED SIDE ELEVATION 1:100

PROPOSED REAR ELEVATION 1:100

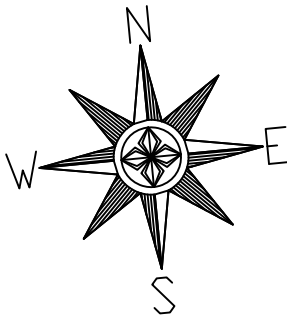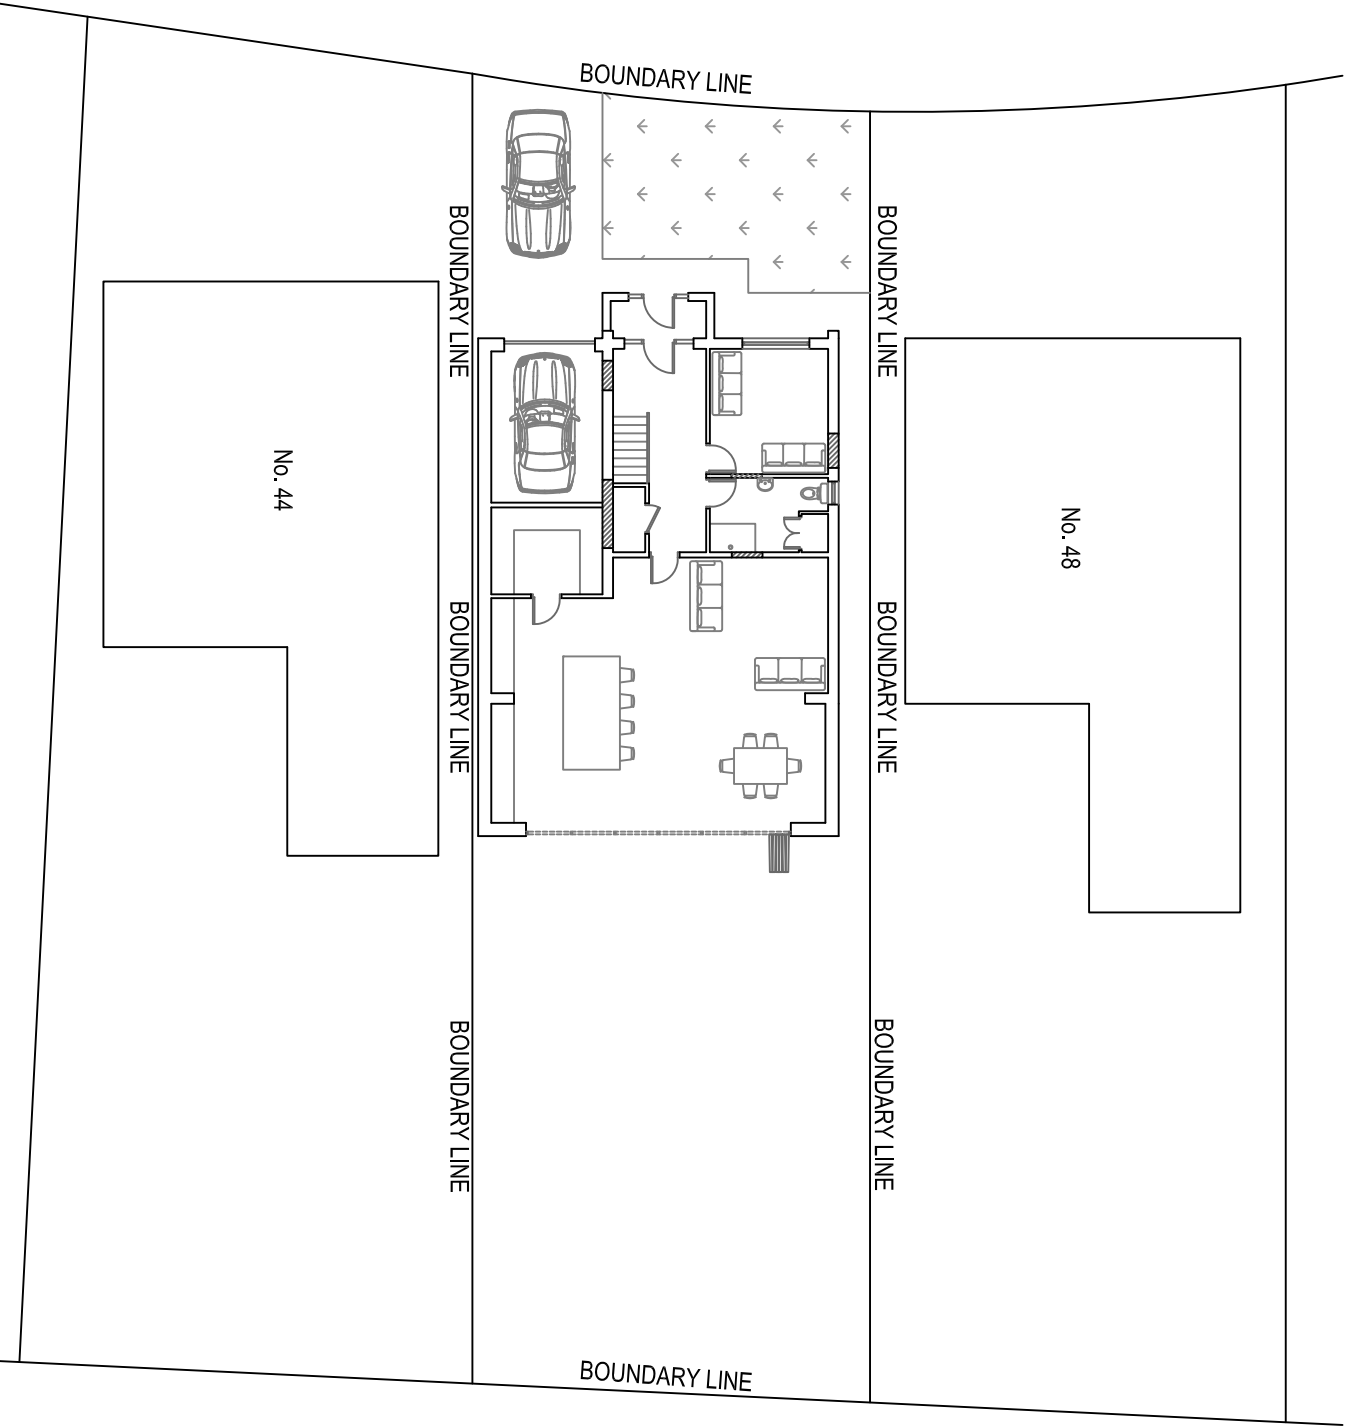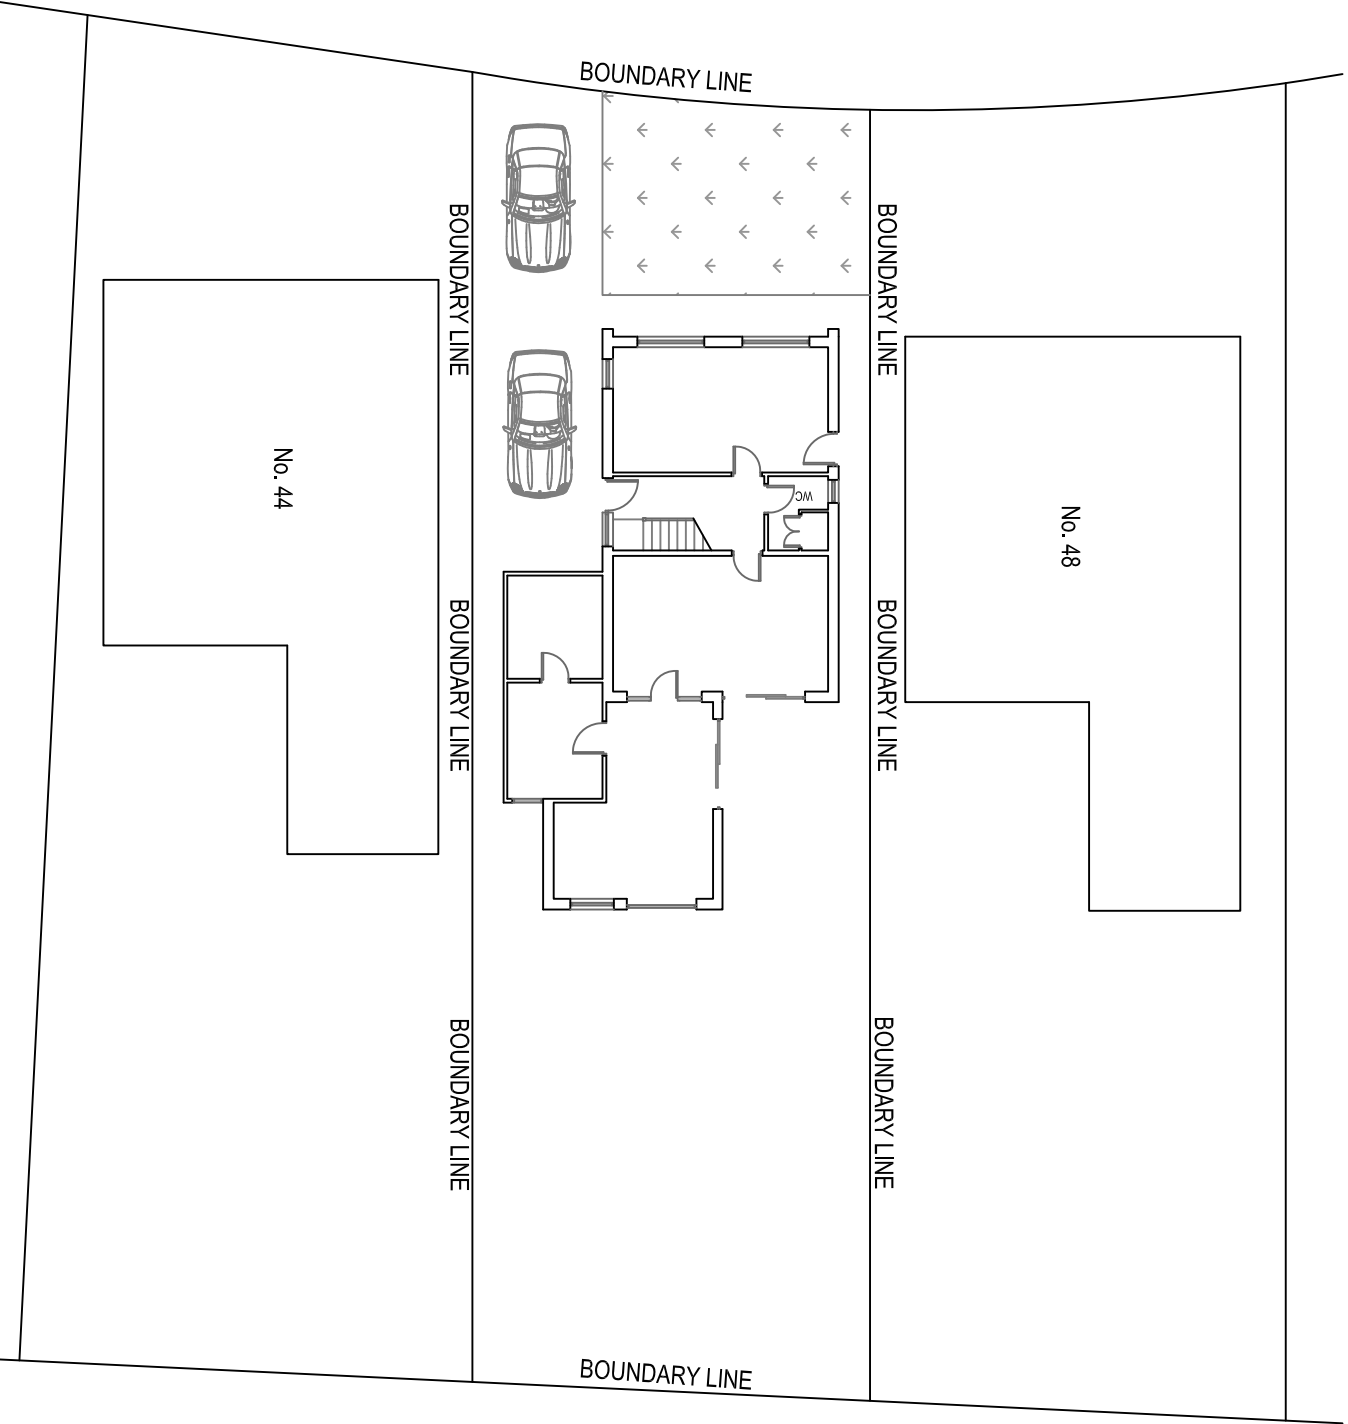

EXISTING SITE PLAN 1:200

PROPOSED SITE PLAN 1:200

 

46 Marie Croft
Whitefield
M45 7NB

Existing & Proposed Plans
and Elevations

Drawn: CDW/
Scale: 1:100 & 1:200 @ A1
Date: Mar 2023

2590_WHL_01_Planning



tel: 07967 522401 email: chris@cdwilkinsonplans.co.uk
5 Highmeadow, Manchester, M26 1YN