



1 PROPOSED BUILDING LAYOUT

Scale: 1:50

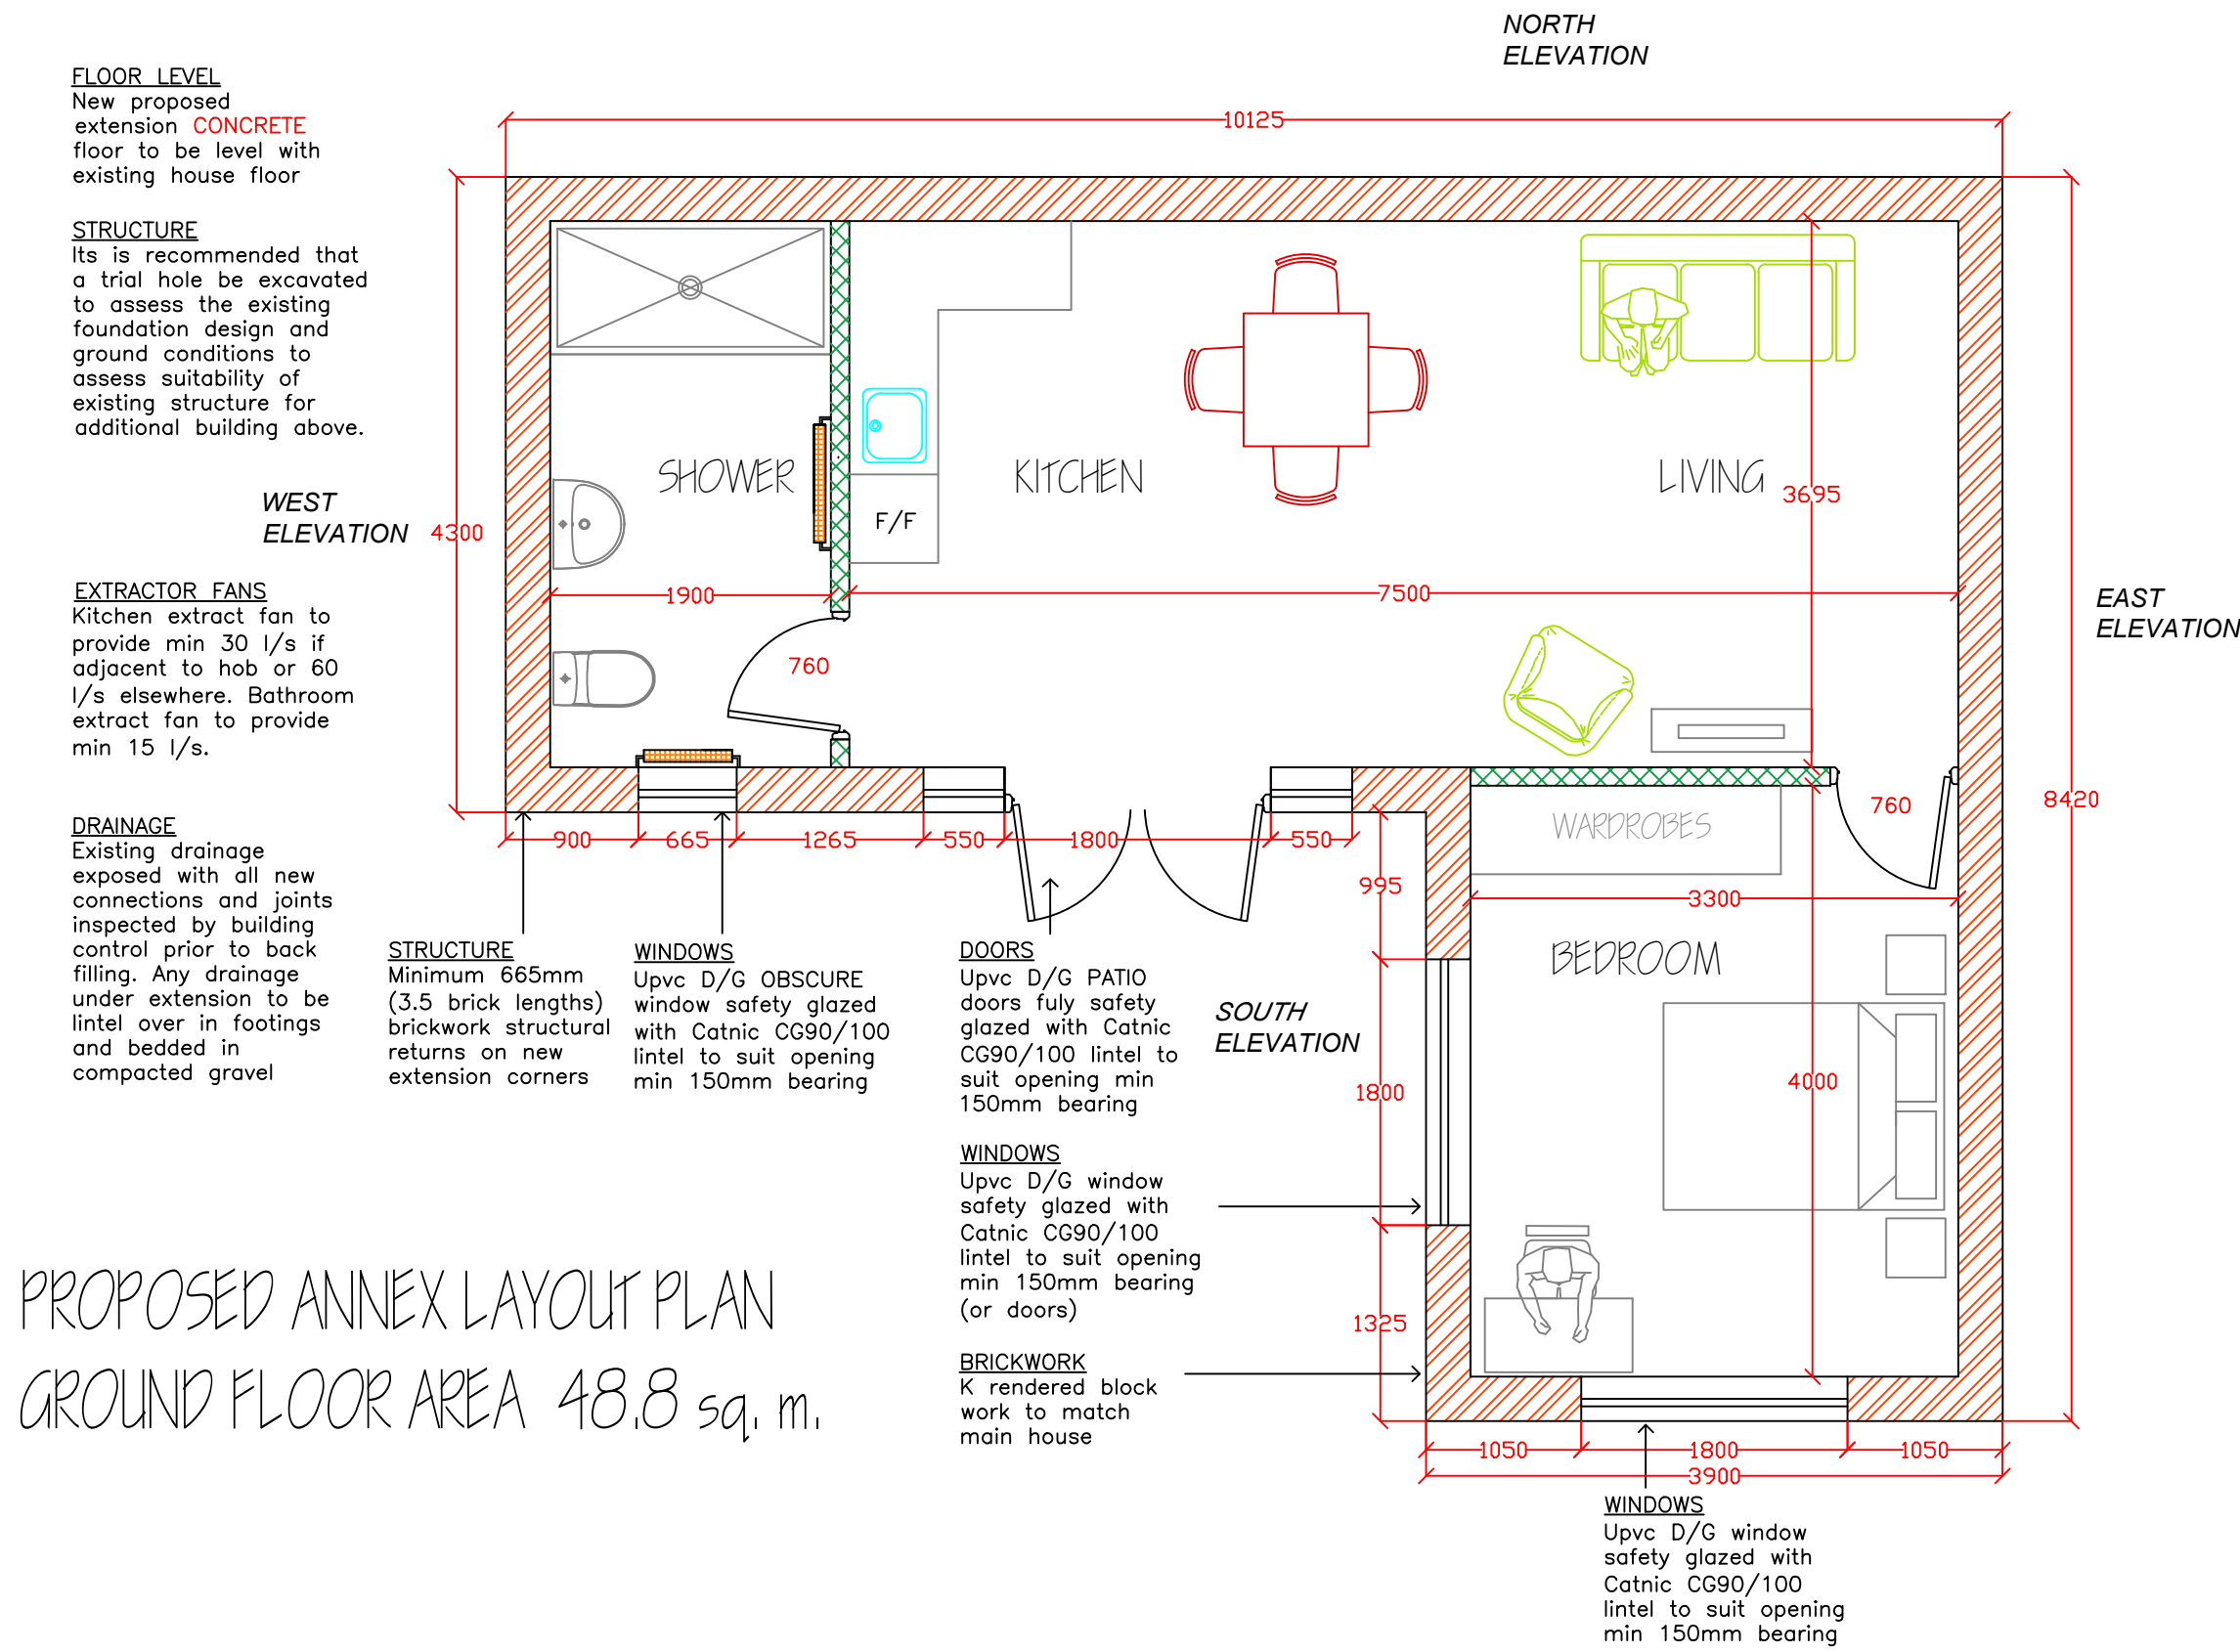

2 PROPOSED BUILDING ELEVATIONS

Scale: 1:100

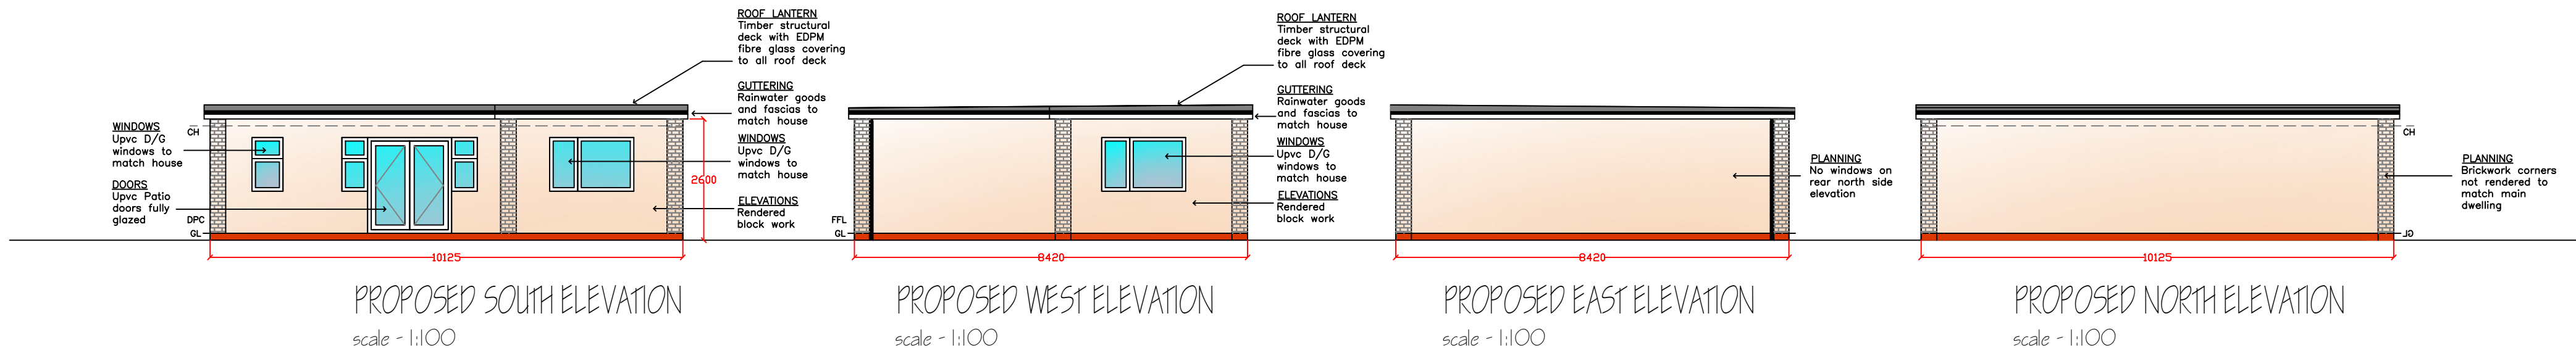

3 PROPOSED SITE PLAN

Scale: 1:200



1:25

0.5m 0 0.5m 1m 1.5m 2m 2.5m

1:50

1m 0 1m 2m 3m 4m 5m

1:100

2m 0 2m 4m 6m 8m 10m

KDB SERVICES LTD

Joseph@kdbservicesltd.com

www.kdbservicesltd.com

CLIENT: Ashley Kennell

PROJECT: Whipney House, Whipney Lane, Greenmount, BL8 4HT

NEW ANNEX

REV	DATE	DESCRIPTION	BY	VE
A	JUL'25	PLANNING-ISSUE	J.A.L	PP
B	NOV'25	PLANNING-ISSUE	J.A.L	PP
C	NOV'25	PLANNING-ISSUE	J.A.L	PP

DRAWING: PROPOSED ANNEX LAYOUTS & ELEVATIONS

SCALE: AS SHOWN @ A1

DATE: NOV' 2025

DWG No: 002

DRAWN BY: JAL

REVISION: C