


This drawing is to be read in conjunction with all related drawings. All dimensions must be checked and verified on site before commencing any work or material production. The originator should be notified immediately of any discrepancy.




Ronson
building design


Tel: 07926826016
craig@ronsonbuildingdesign.co.uk

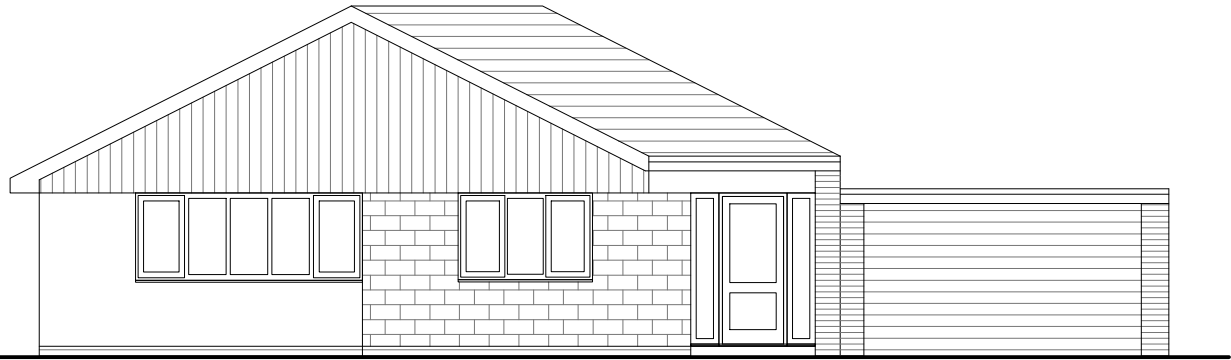


Front Elevation

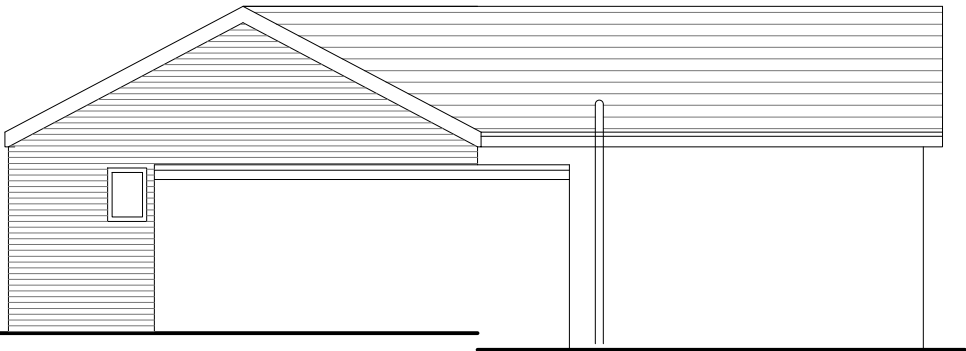

Side Elevation

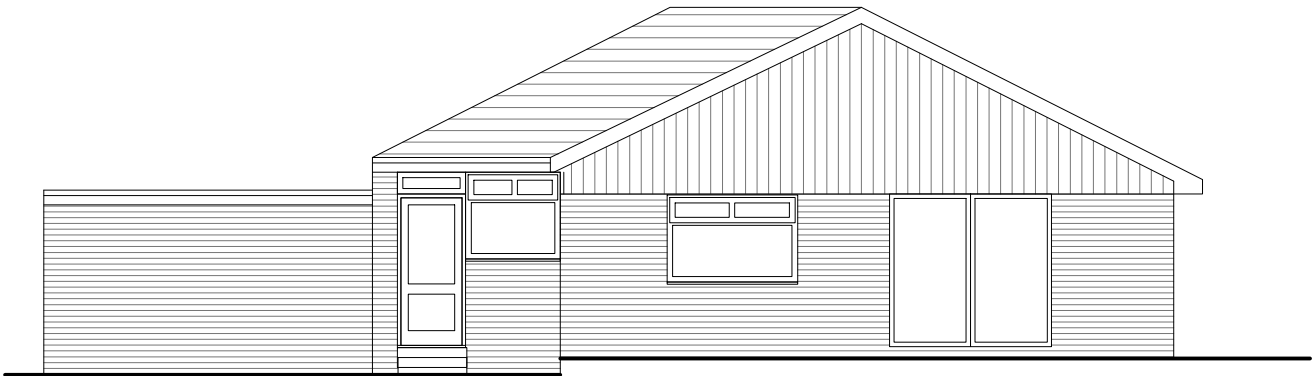

Rear Elevation

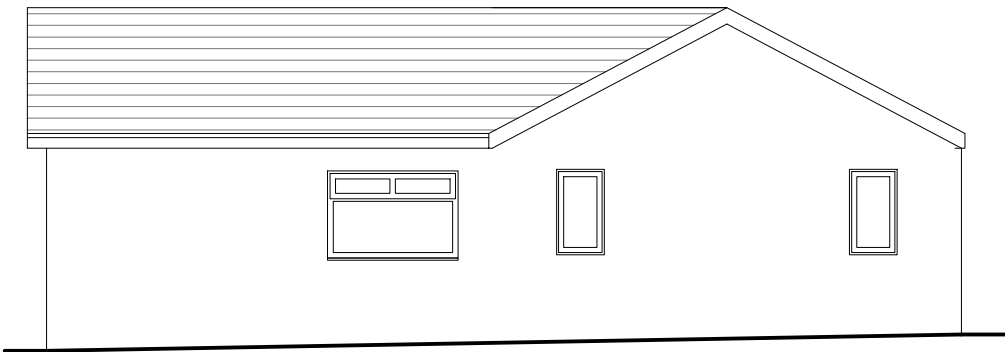

Side Elevation

Rev	Date	Description
Issued For : INFORMATION PURPOSES ONLY		
Client		
-		
Project		
14 Hillstone Close		
Scheme - Drawing Title		
Existing Elevations		
-/	03	Date 06-05-2025
Project No.	Drawing No.	Revision Scale 1:100 @A3