


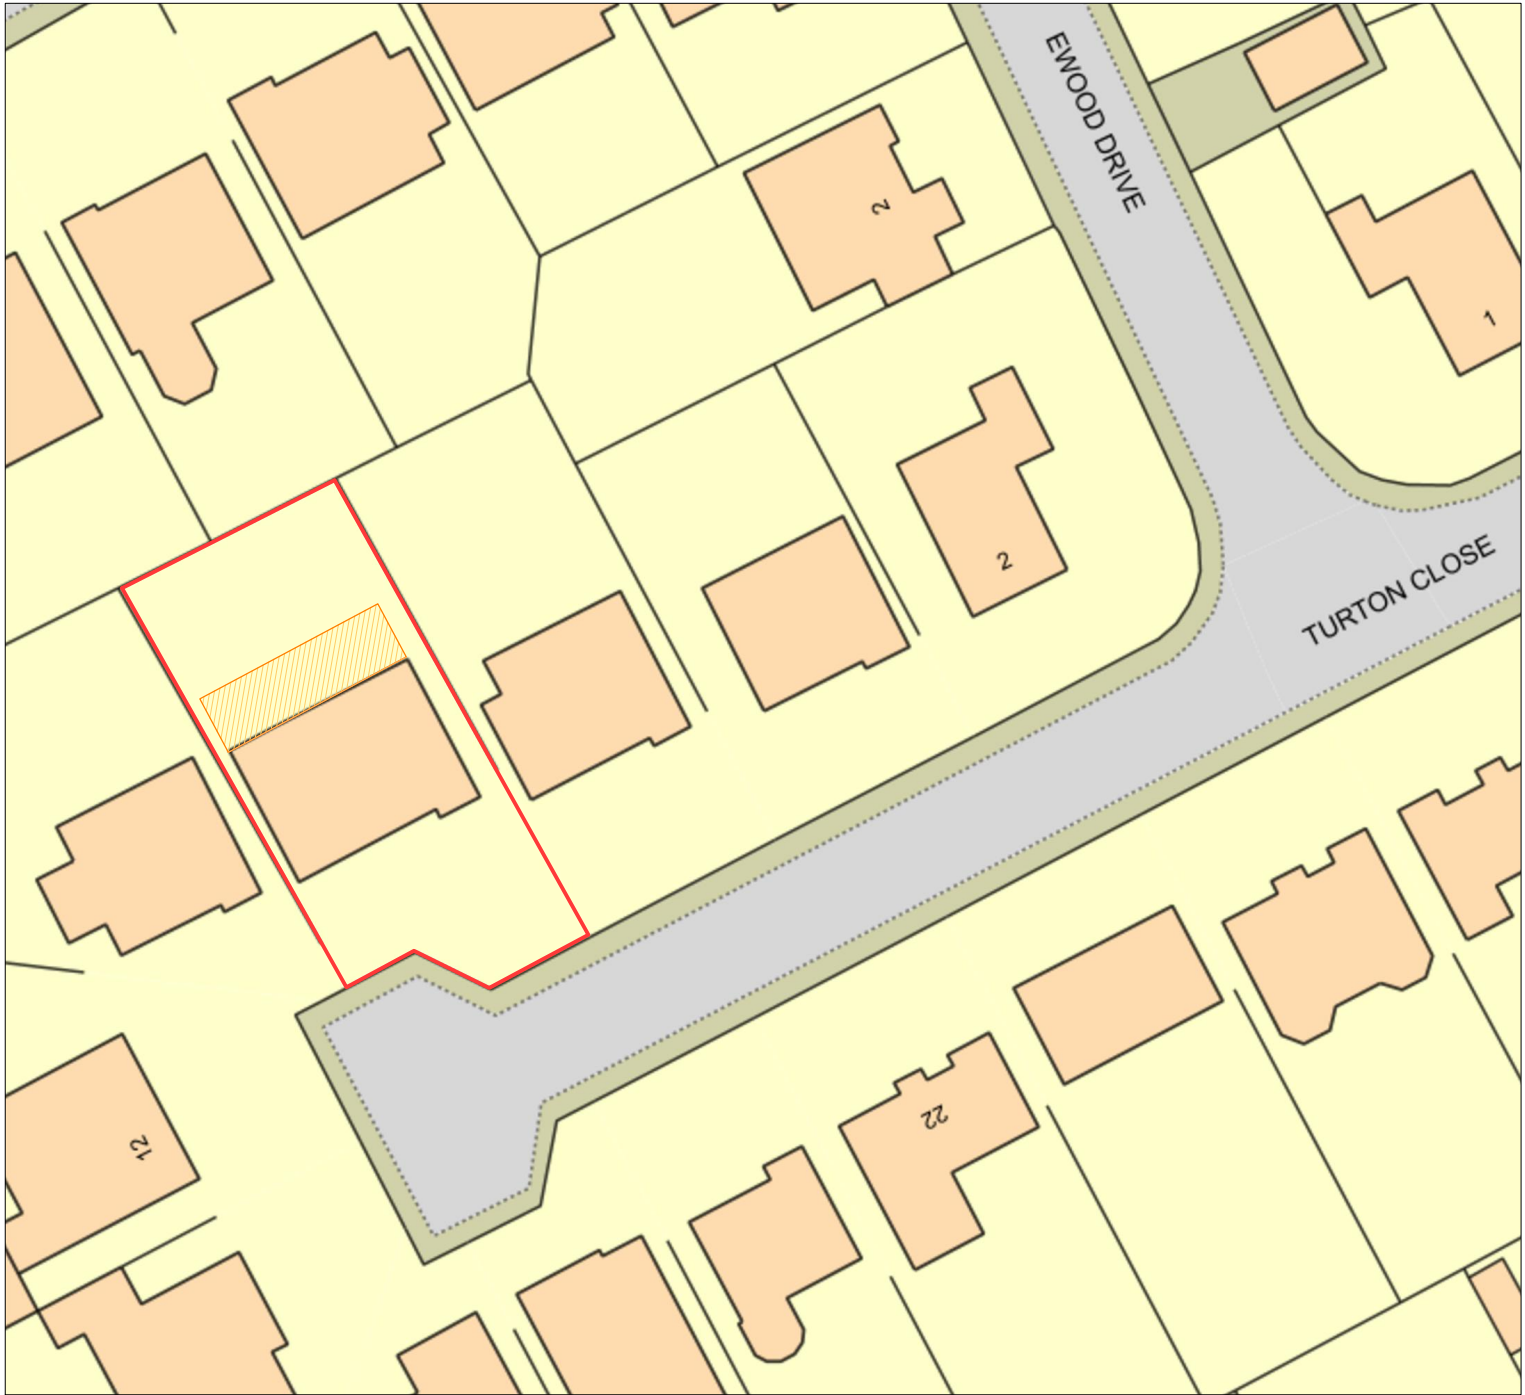


SITE PLAN

Scale 1:500@A4

N



Scale 1:500@A4

 Client	Mrs Samaneh Mohaghegh Dolatabadi		
Project	102D. 8 Turton Cl Bury BL8 2EE		
Job Title	PROPOSED REAR EXTENSION AND GARAGE CONVERSION		
Drawing Title	SITE PLAN		
Date	10 DECEMBER 2025	Drawing No.	DEW/2025/12/26W/S1
Revision:			
Date:			
Suitability	Planning		
Ref Archt. Dwg.			
DEWON C LTD.			
Scale 1:500@A4			
1:500			
	0	10m	20m