



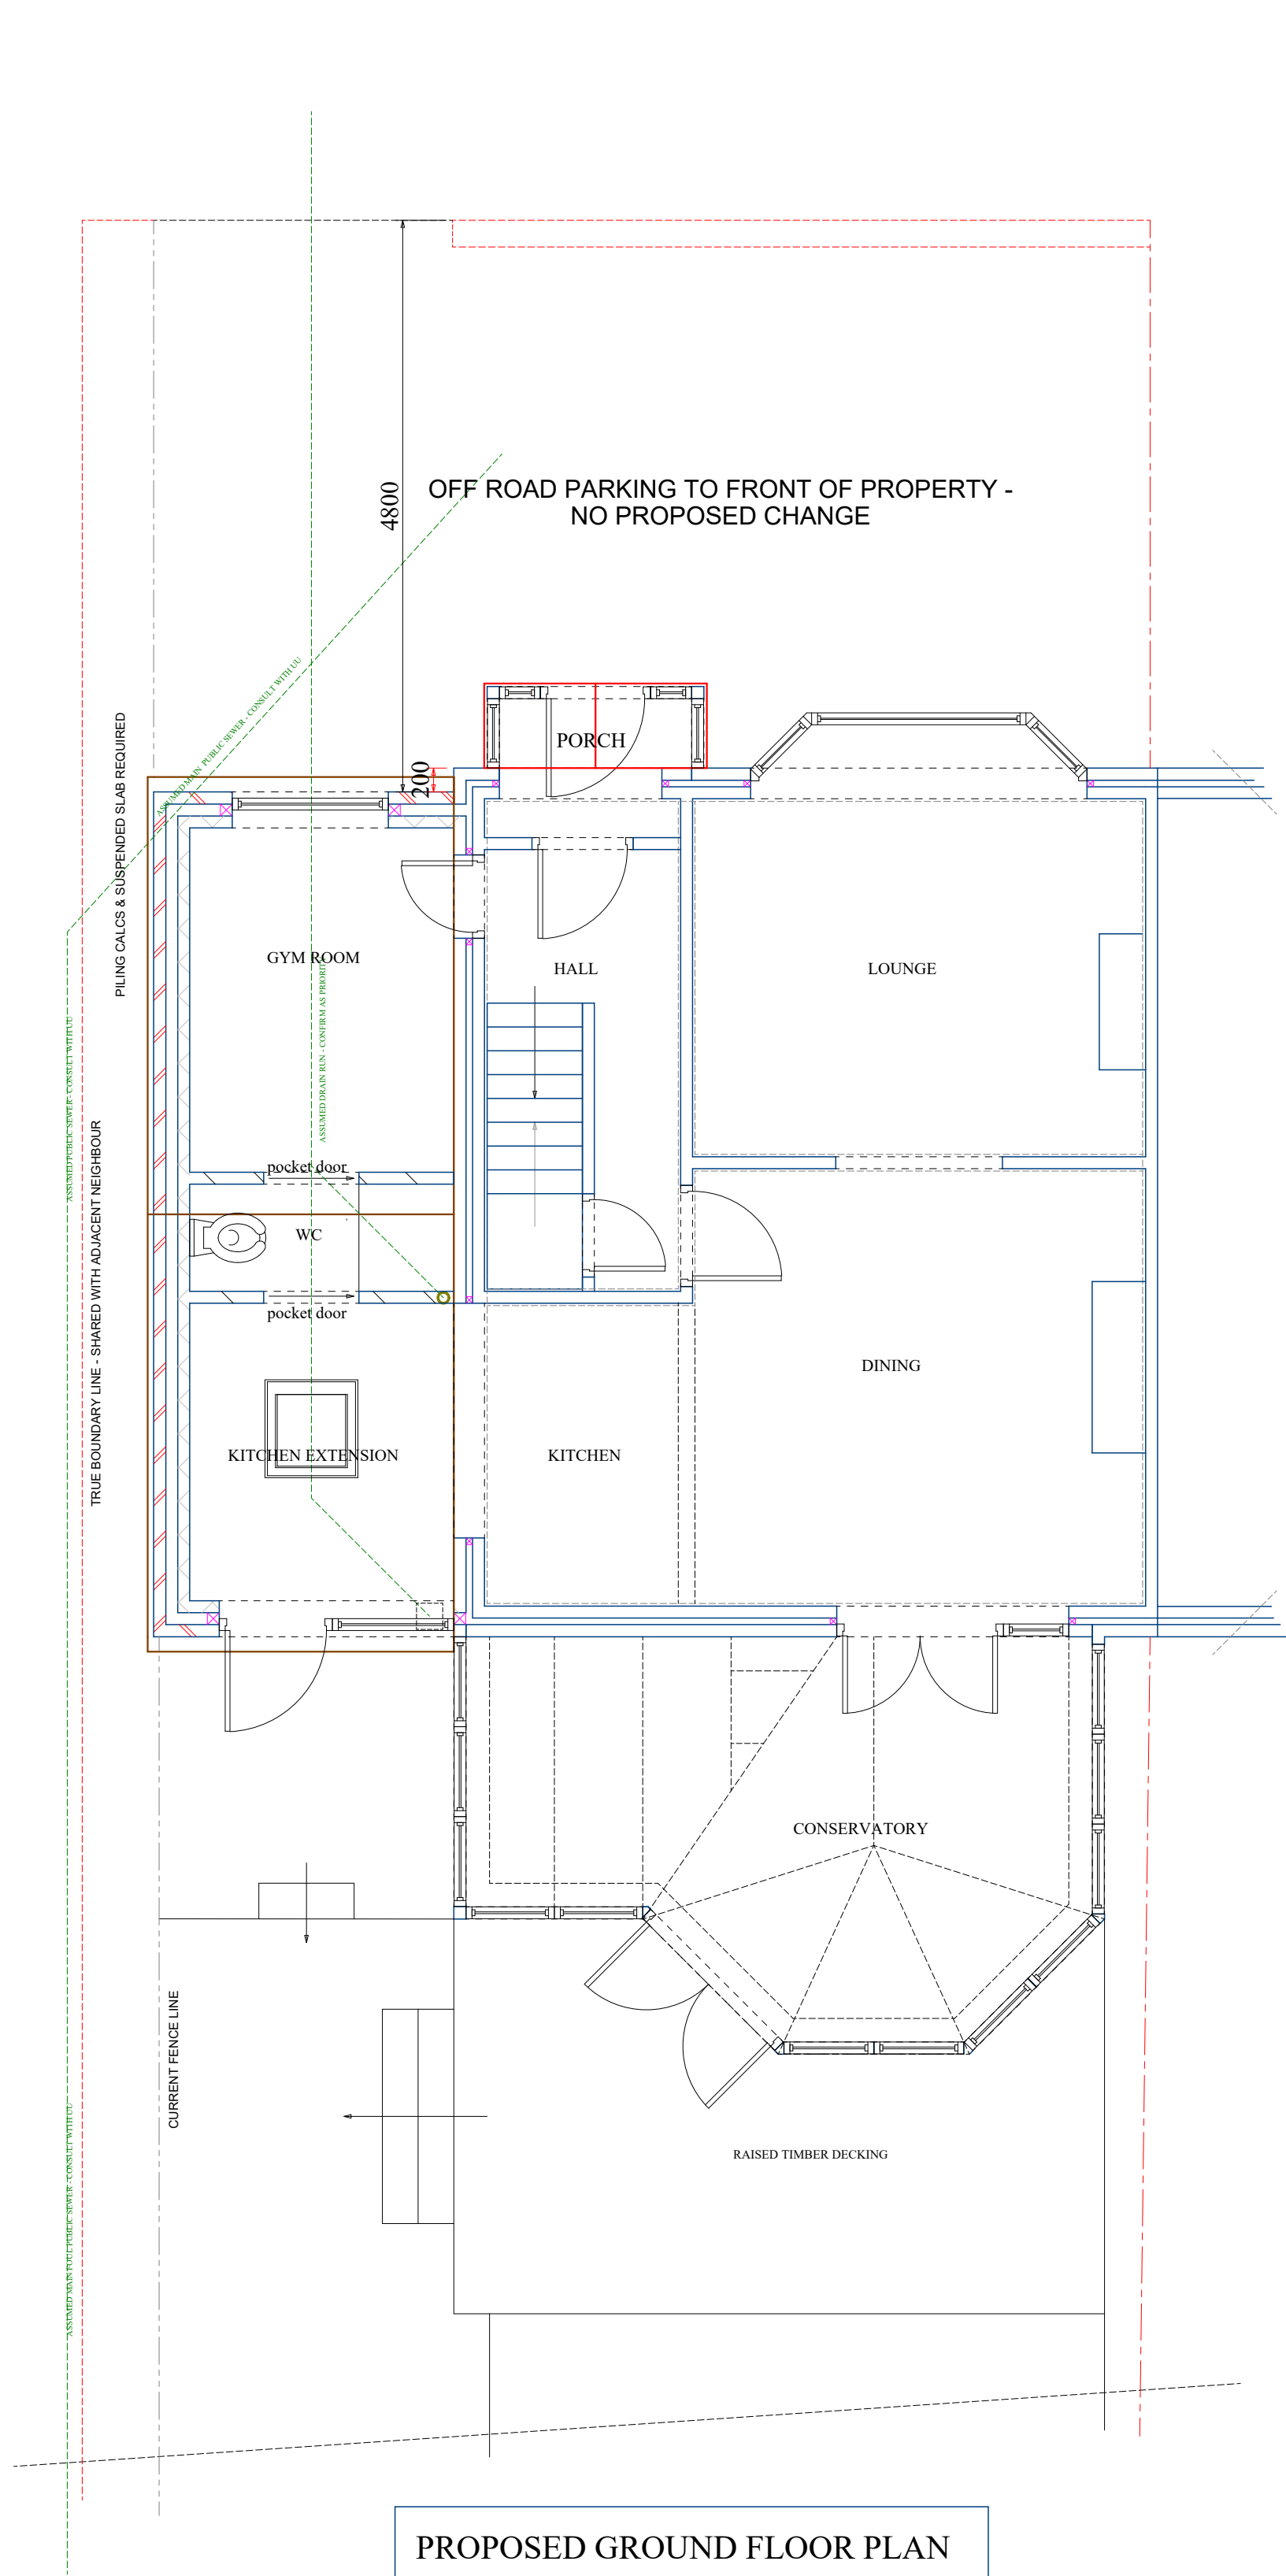


PROPOSED GROUND FLOOR PLAN
(NOTE FOR STRUCTURAL ENGINEER - CELLAR BELOW H=2150mm)

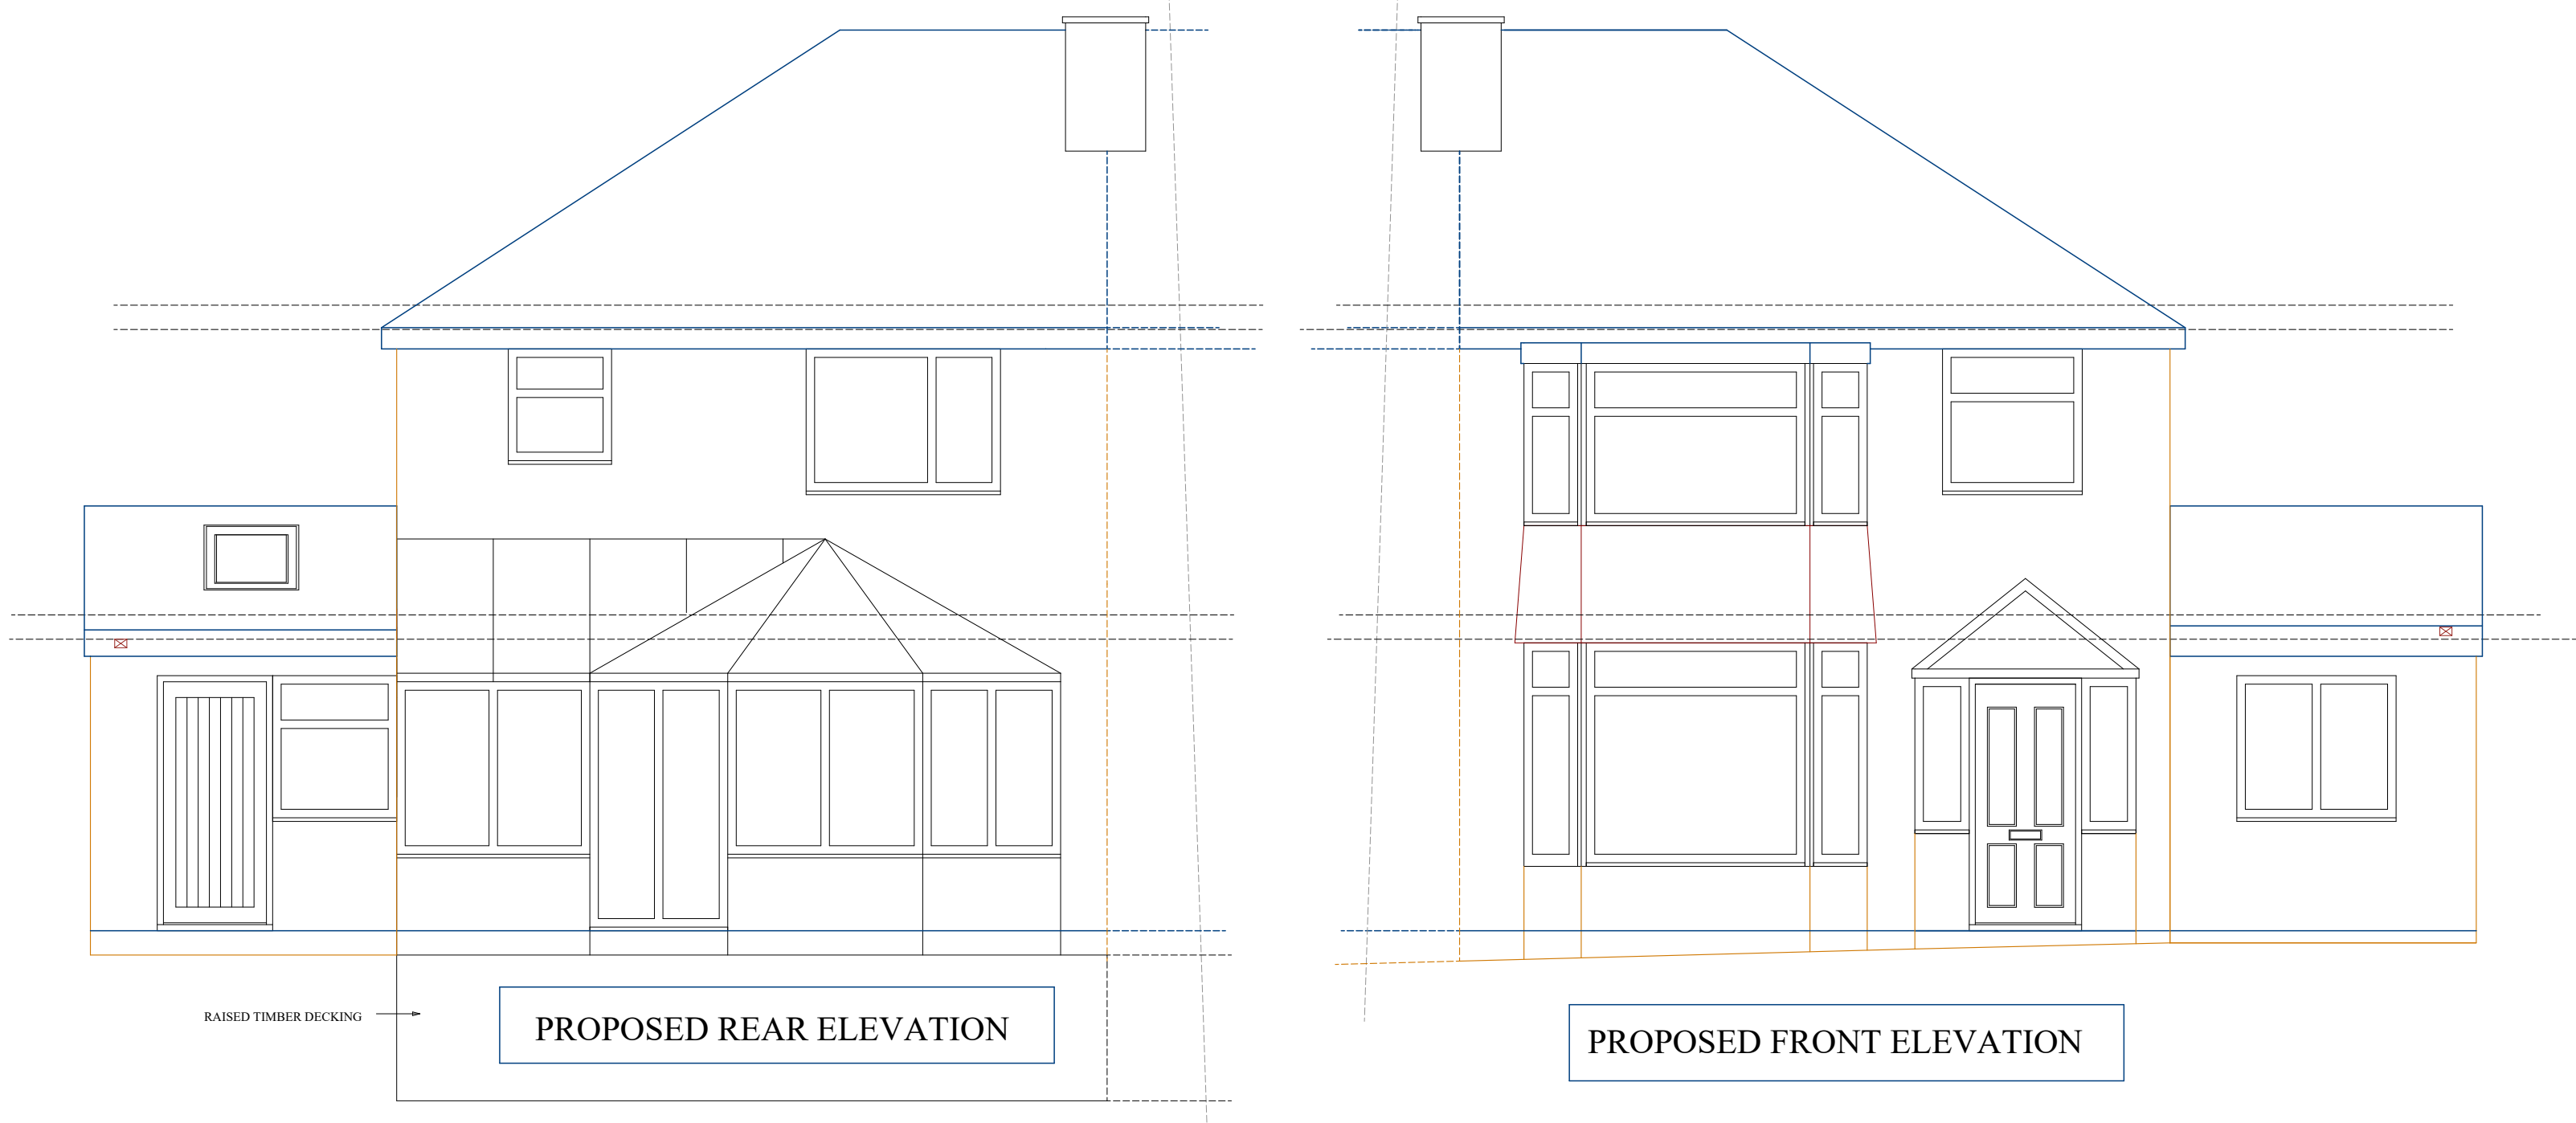


PROPOSED REAR ELEVATION

PROPOSED FRONT ELEVATION

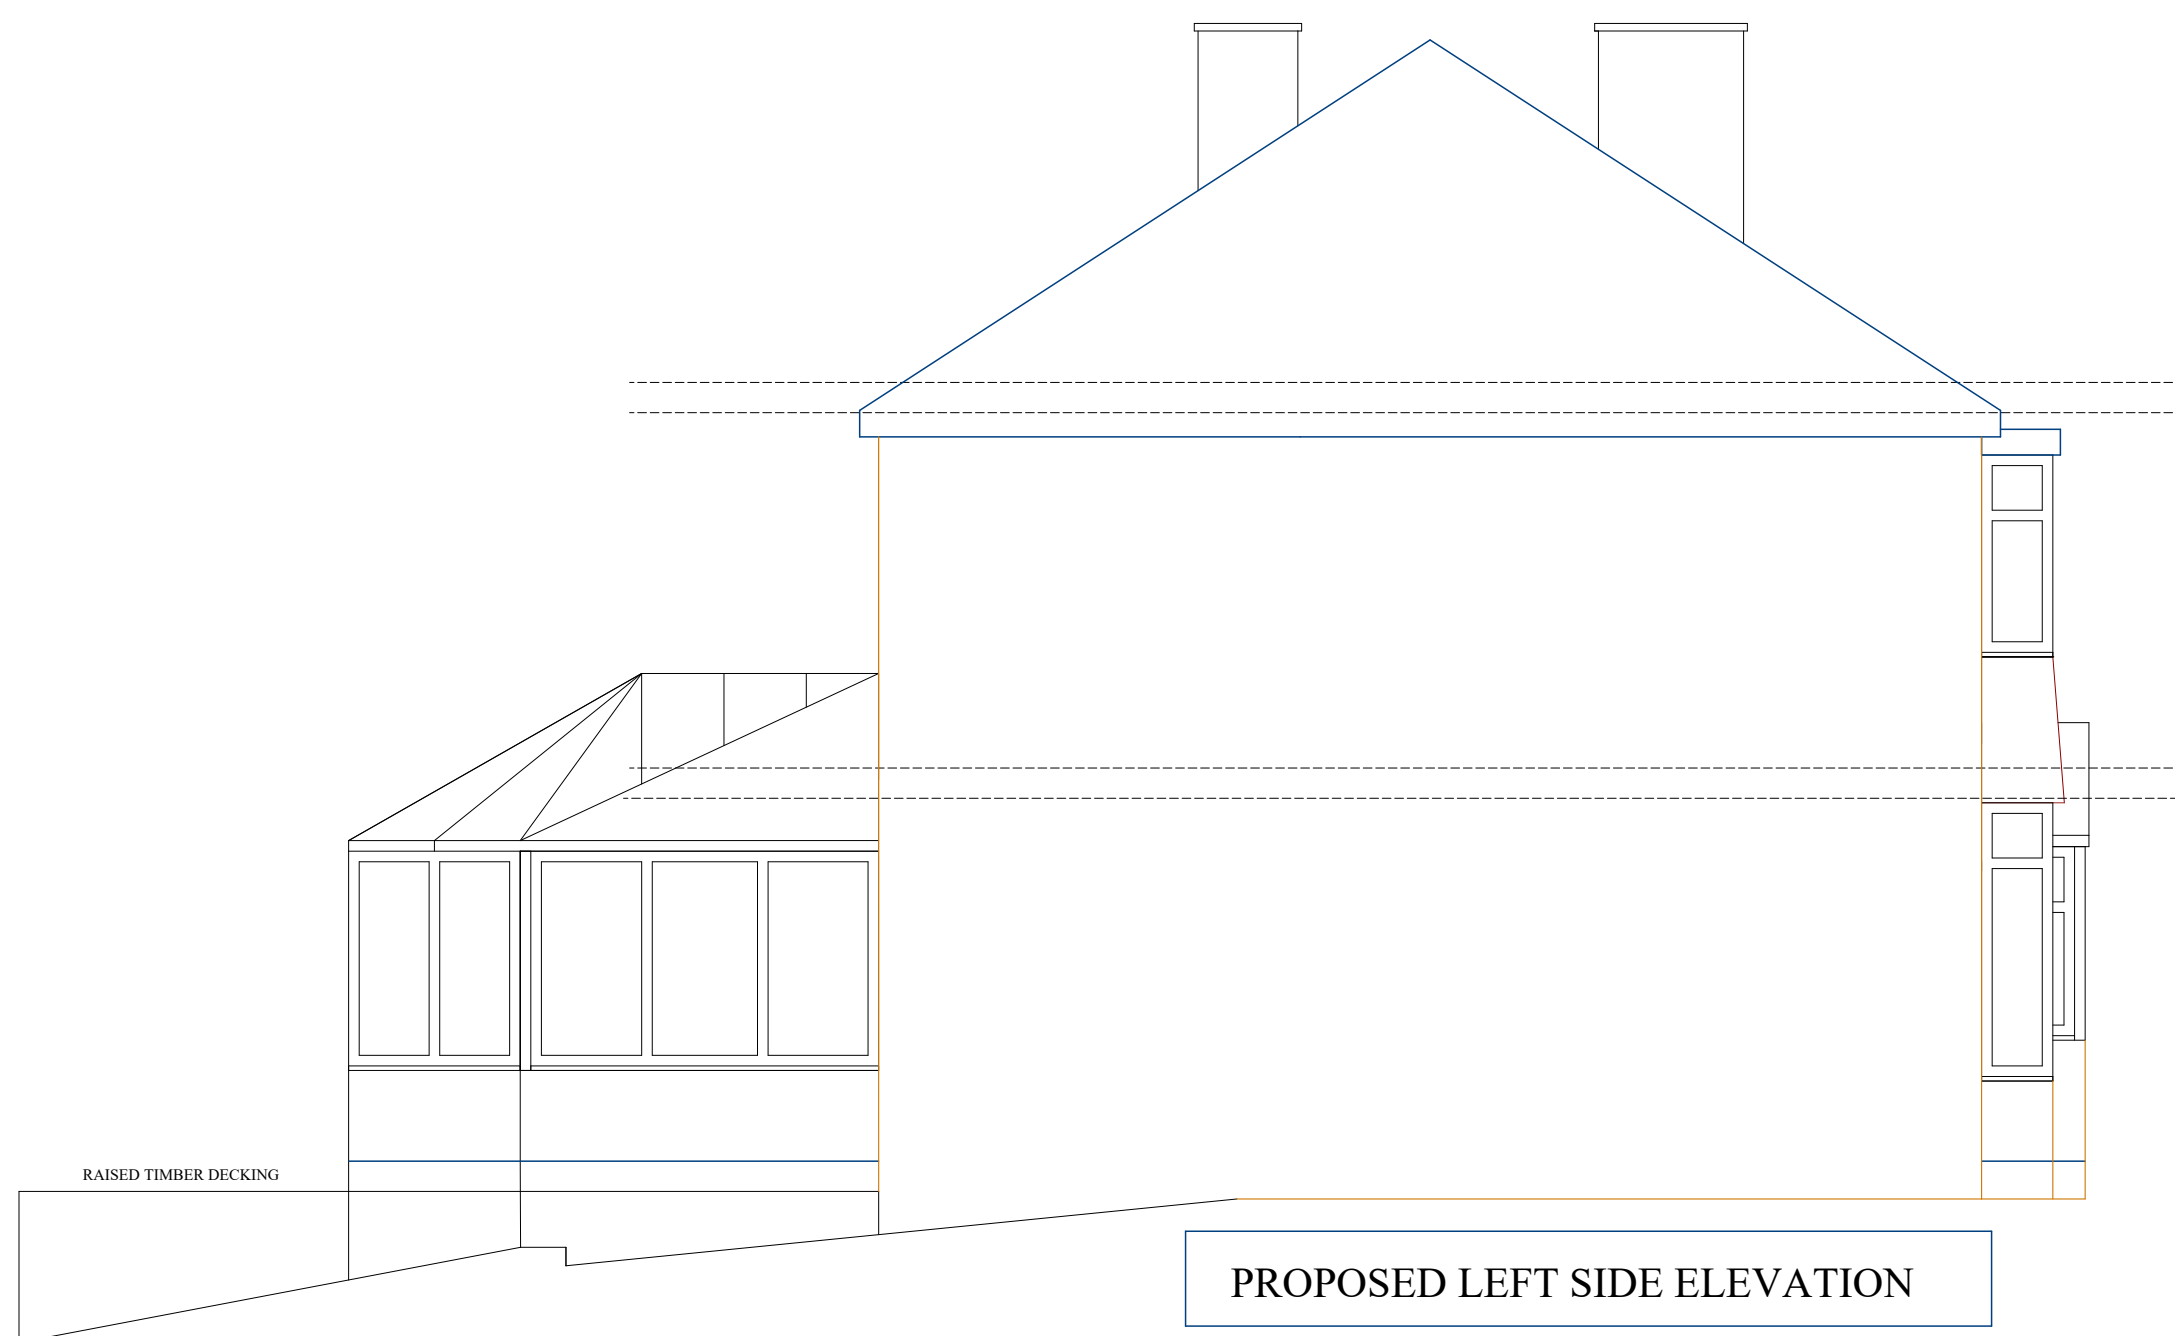

PROPOSED LEFT SIDE ELEVATION

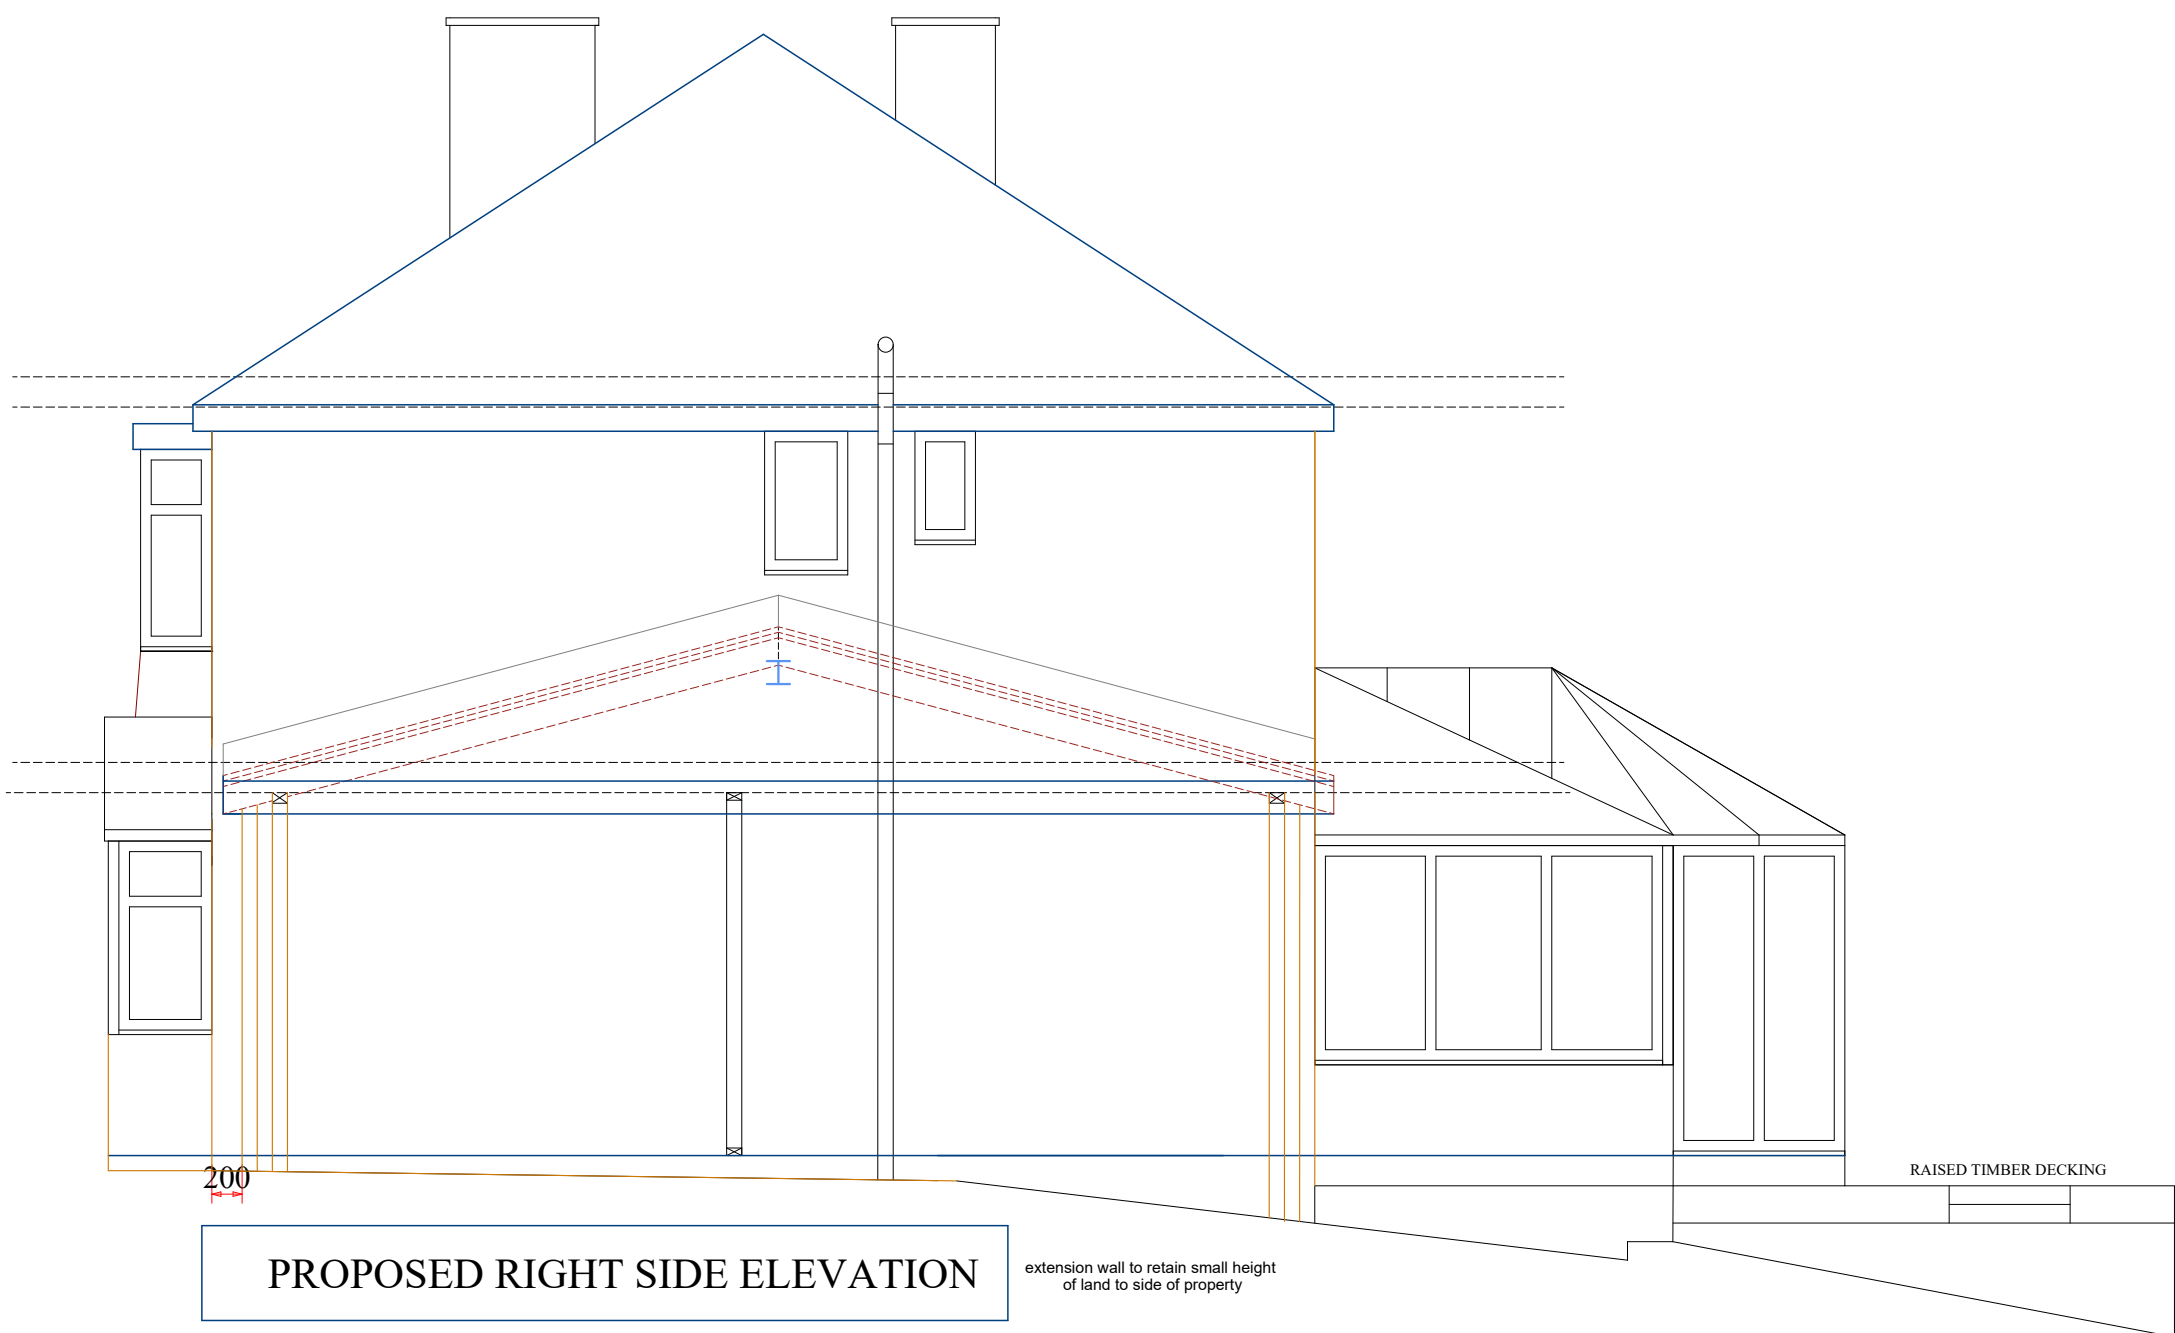

PROPOSED RIGHT SIDE ELEVATION

extension wall to retain small height
of land to side of property

Notes

These Drawings have been provided for submission to the local authority for Planning Approval and/or Building Regulations approval.

Do not scale from this drawing. It is the responsibility of any nominated builder/contractor to take full site measurements & provisions for drain runs before any development commences.

The survey has been carried out to what is visible to the naked eye. No investigations have been carried out such as the removal of plasterboard the lifting of floorboards, loft investigations or ground suitability.

Copyright © Date 22/12/20 Produced by Chris Marsden of PLANS 2 EXTEND LTD
All rights reserved. No part of these drawings may be reproduced, altered, distributed, or transmitted in any form or by any means, including photocopying, or other electronic or mechanical methods, without the prior written permission of PLANS 2 EXTEND.

For permission requests, write or Email. to Chris Marsden at the address below:

Plans 2 Extend Ltd
The Print Centre
Johnson Street
Atherton
M46 0RB
email address: chris@plans2extend.co.uk



Plans 2 Extend Ltd: 07557367769

Project:
Single storey side extension

Address;
162 St Anns Road
Prestwich
M25 9GJ

Planning purpose drawings

Client
Mr & Mrs Tonge

Drawing No.
P2E270720 - PROPOSED

Date
21/08/2020 - 11/09/2020 - REVa - 08/10/2020 - REVb
Drawn by
Chris
Scale
1:50

Page Size - A1
3000 mm

Plans 2 Extend Ltd
The Print Centre
Johnson Street
Atherton
M46 0RB
email address: chris@plans2extend.co.uk

drawings subject to final approval