


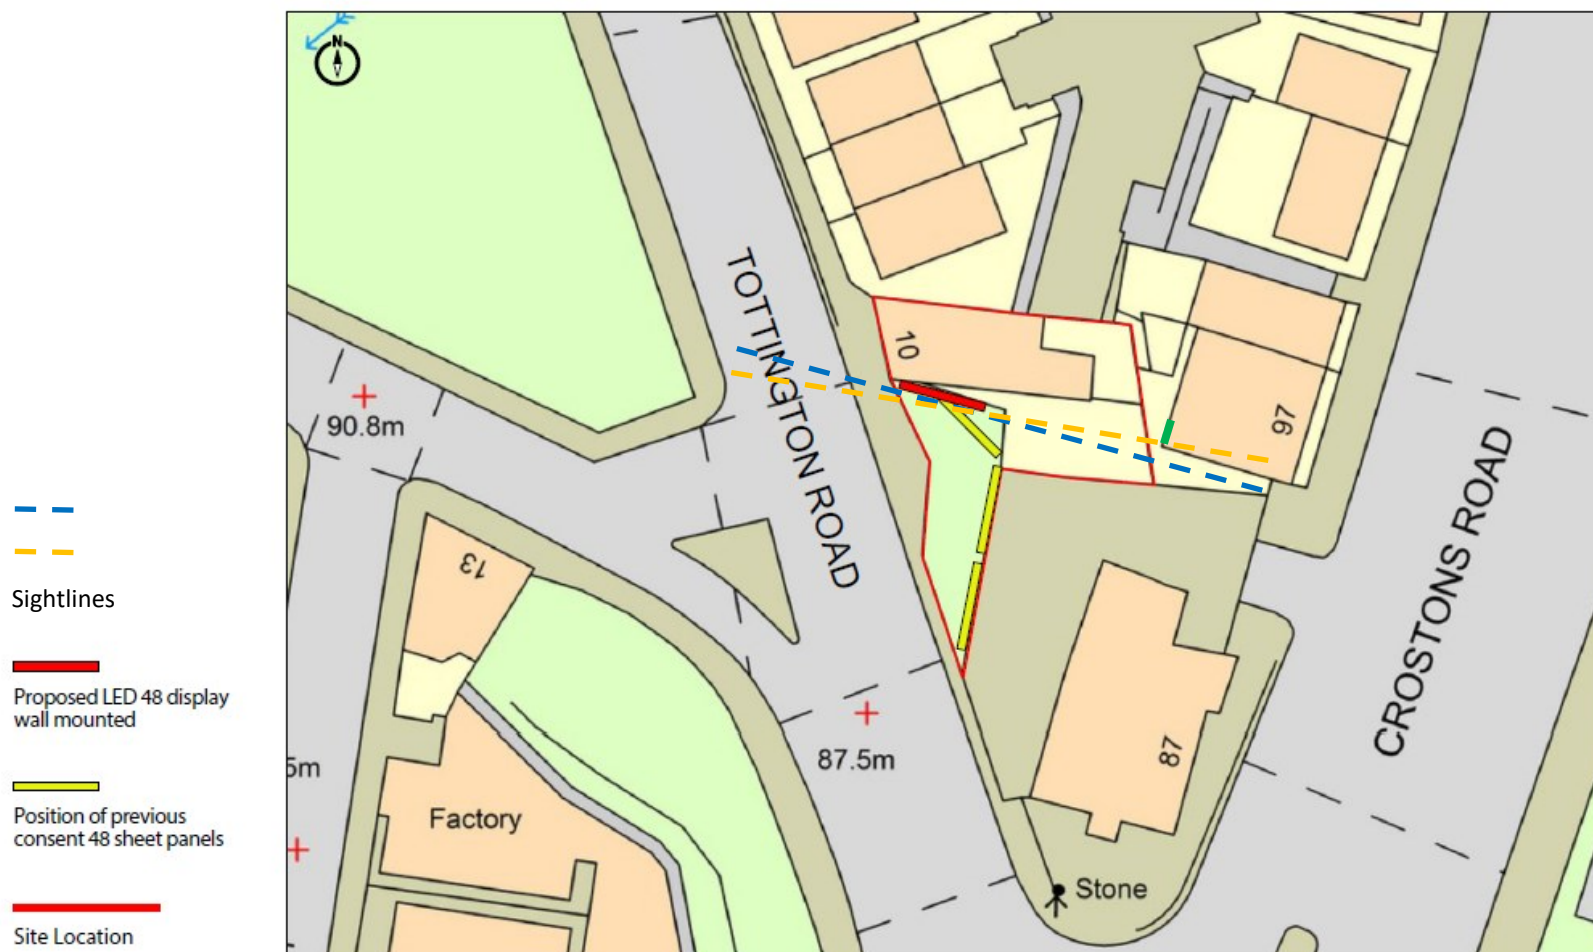

Site:  
10 Tottington Road, Bury BL8 1LH

Title:  
Site Plan

Date:  
03/08/2022

Dwg. No:  
PY4271/002

Rev:  
B

Scale: 1:500@A4  
0m 10m 20m 30m 40m