




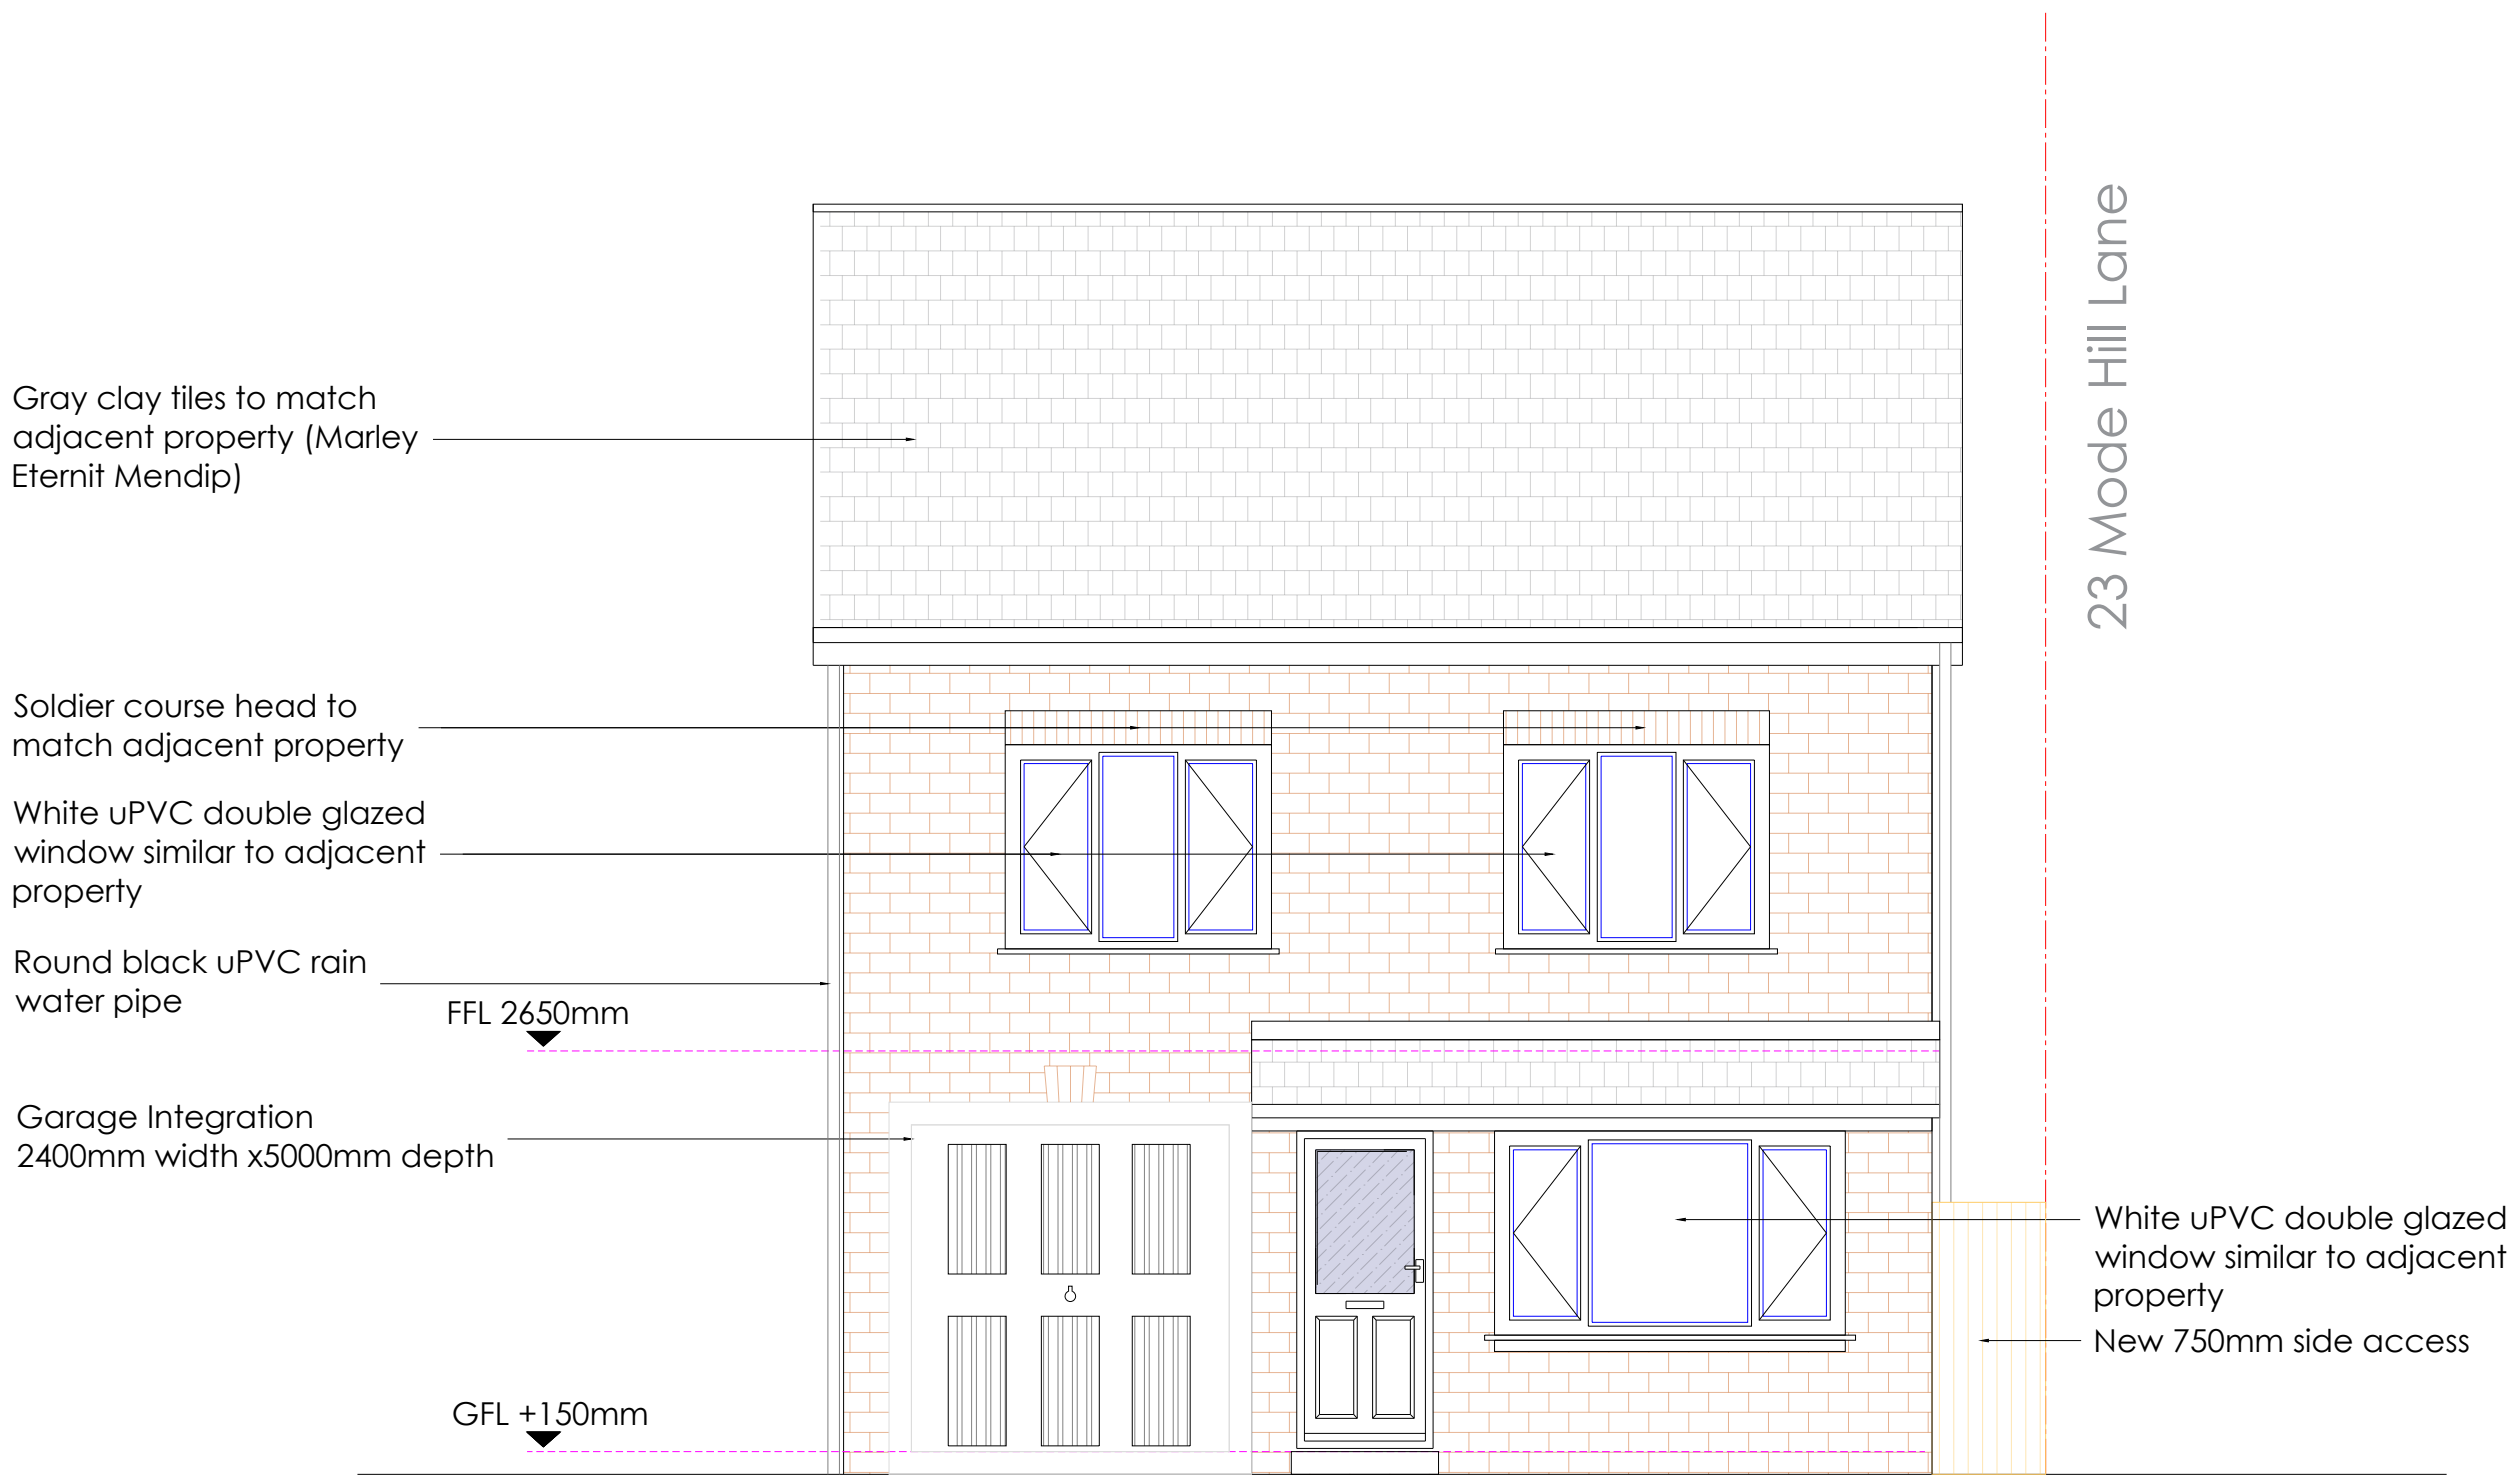


Front Elevation (South Facing)
Scale 1:50

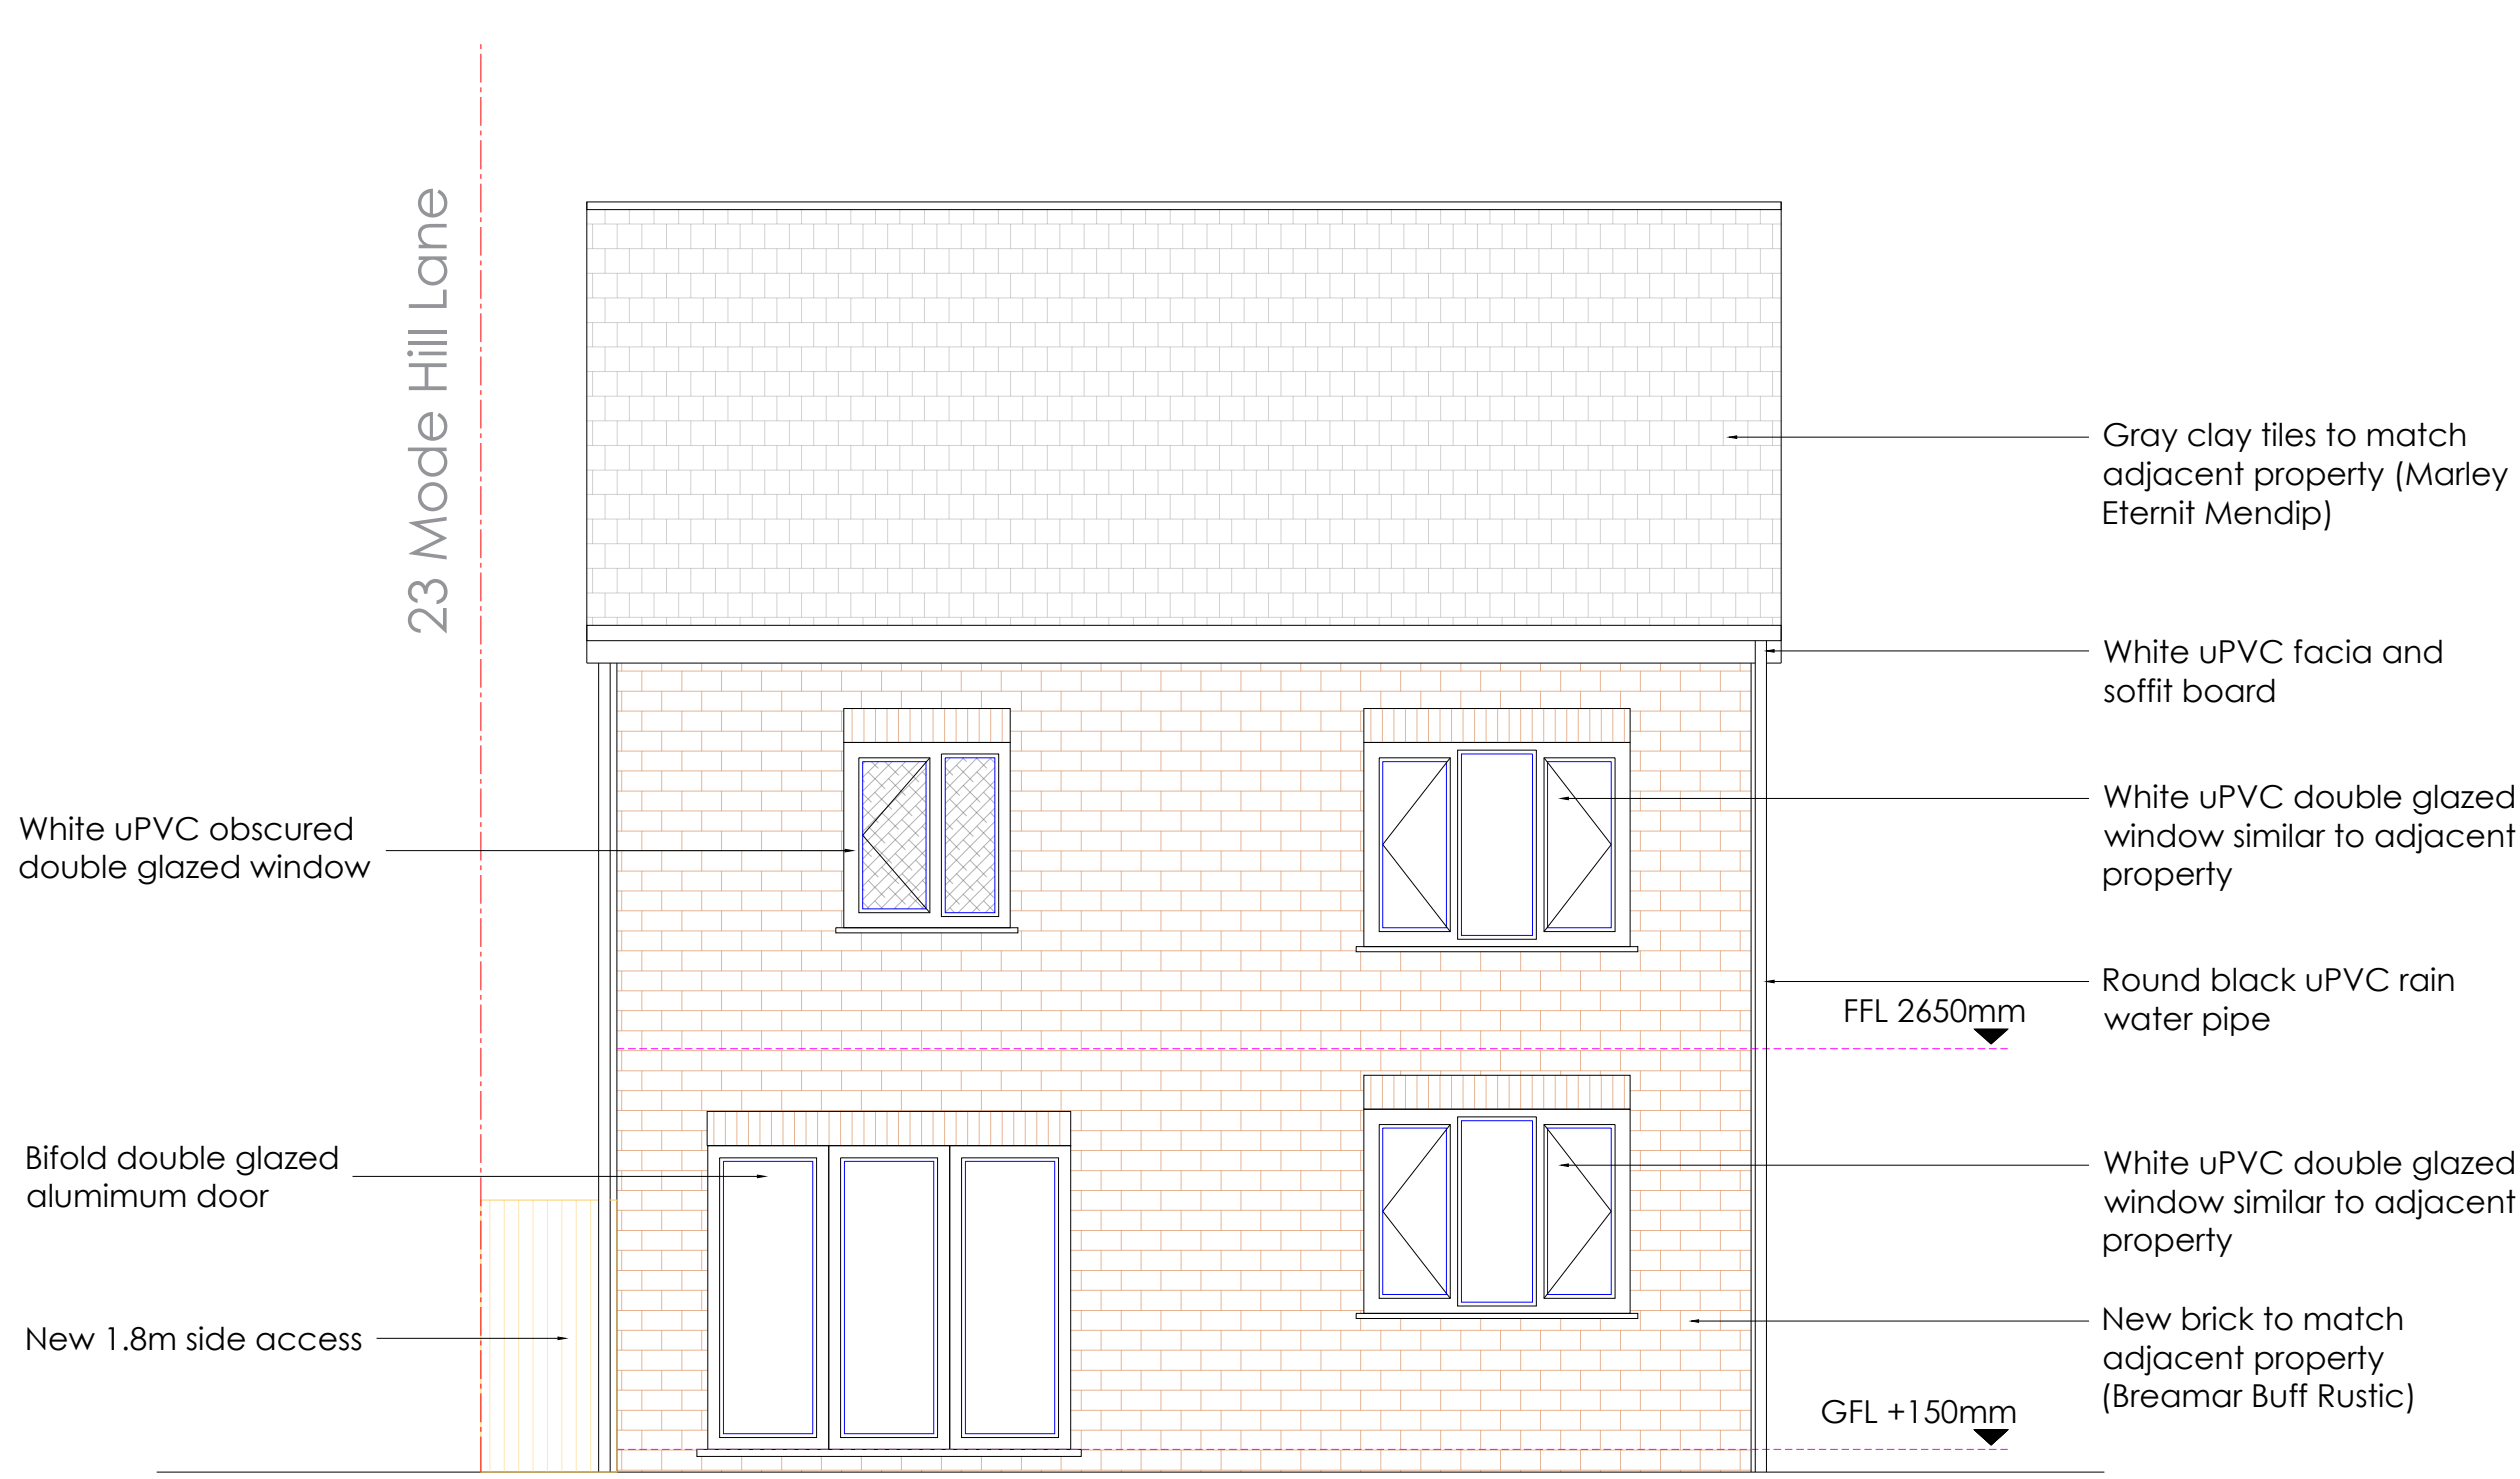


Rear Elevation (North Facing)
Scale 1:50

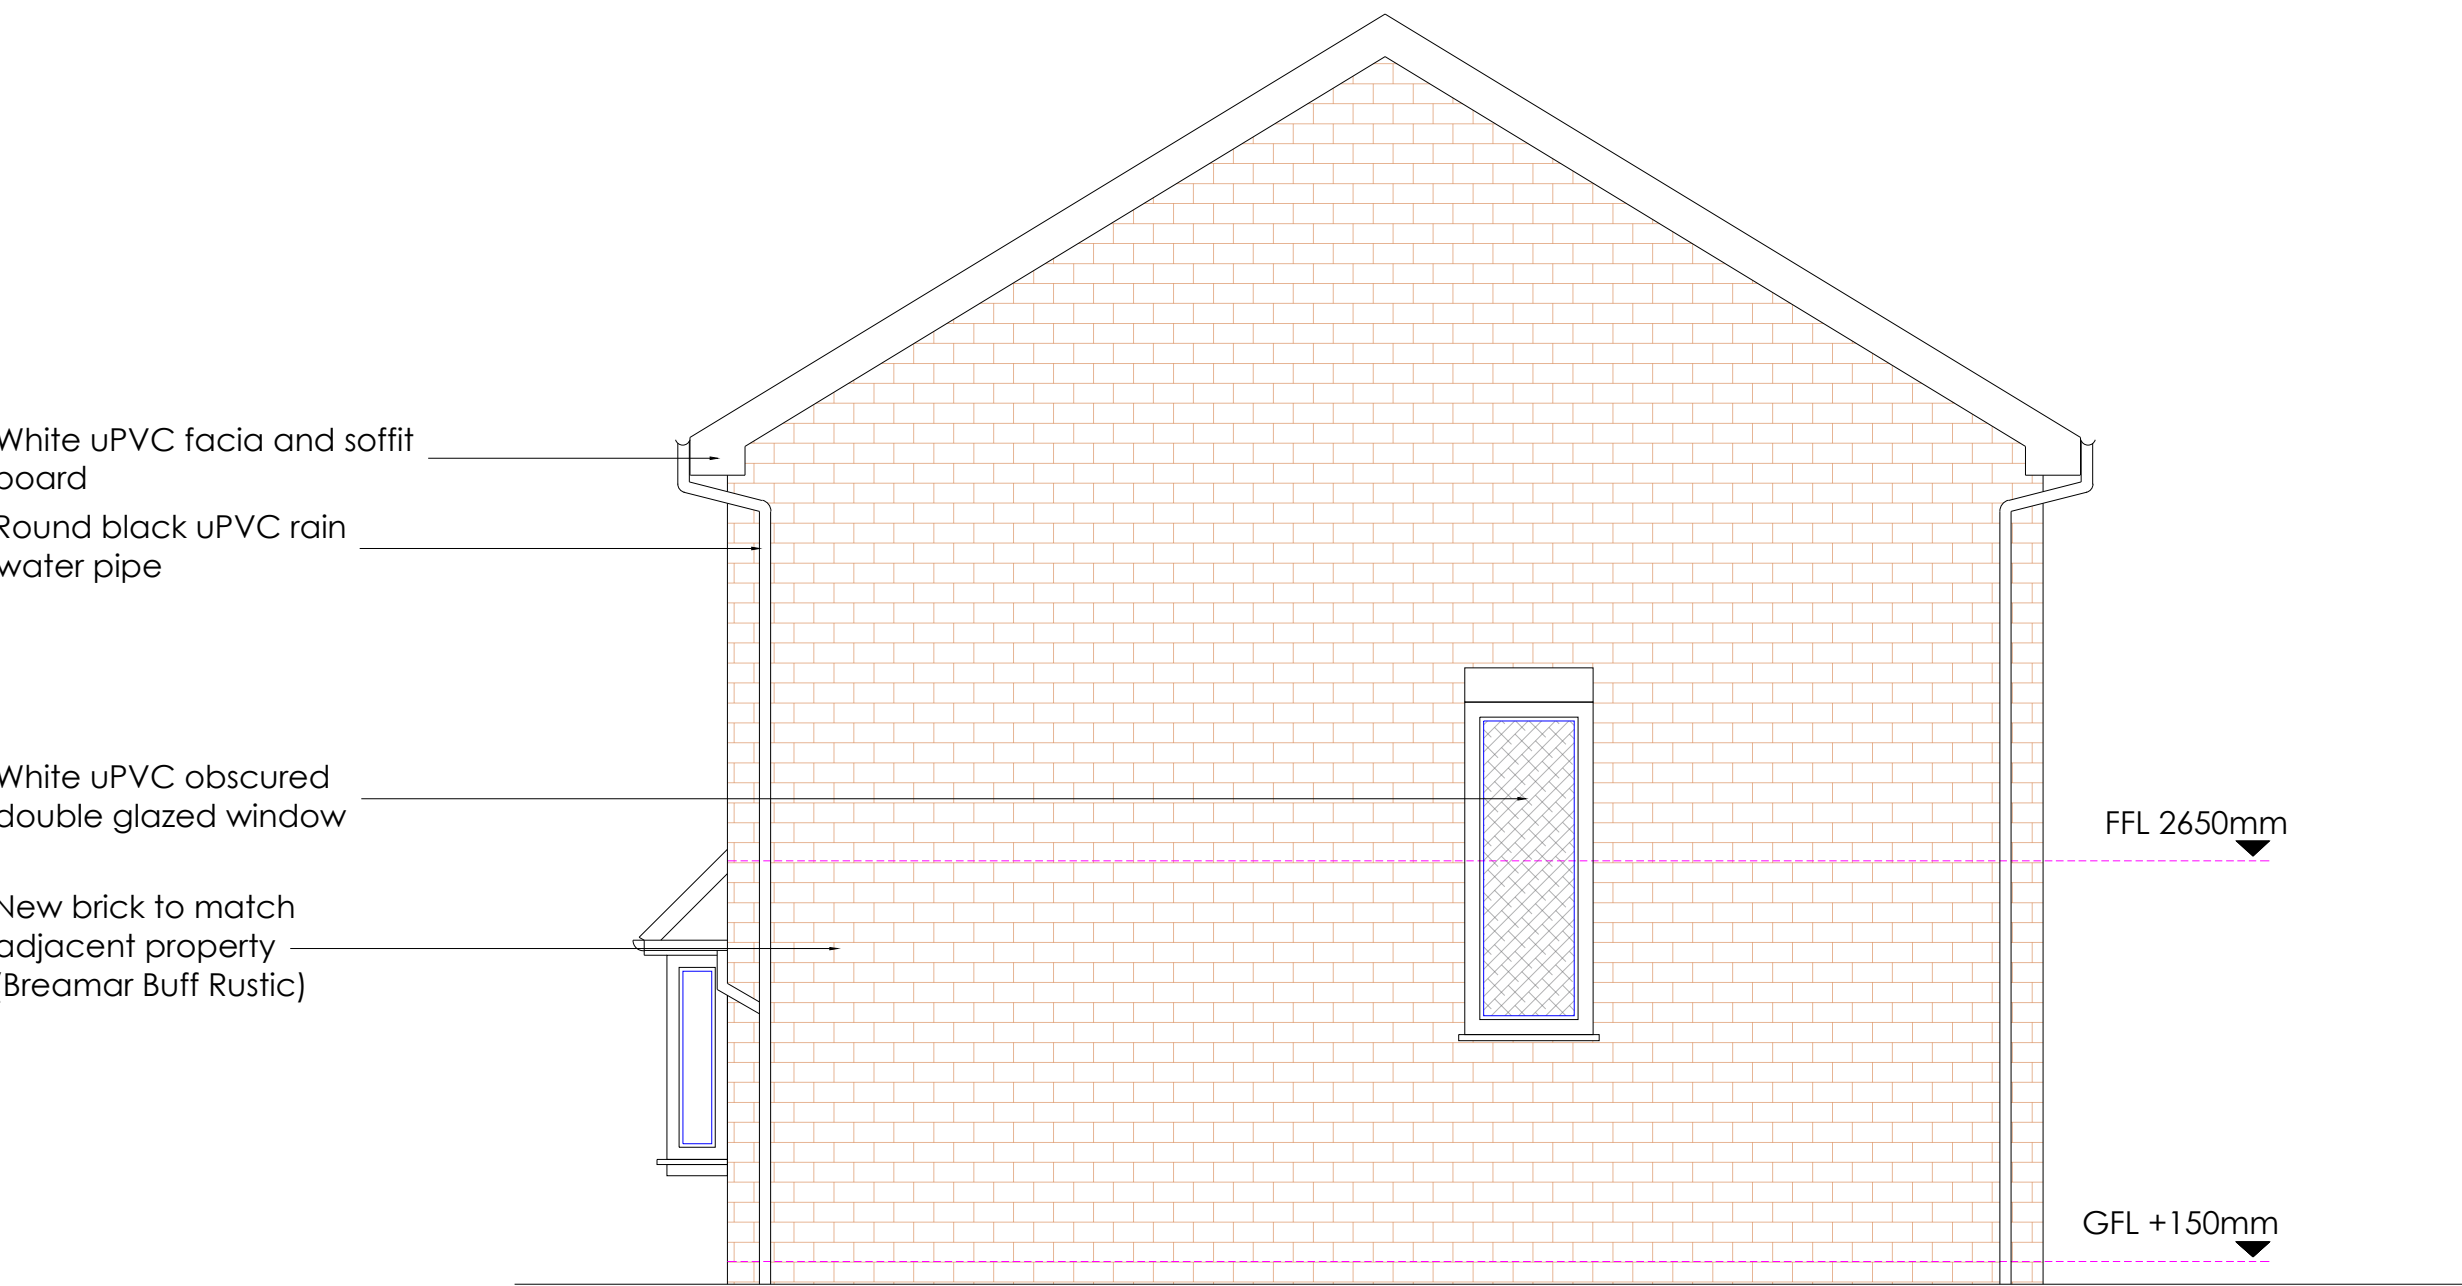

Side Elevation (East Facing)
Scale 1:50

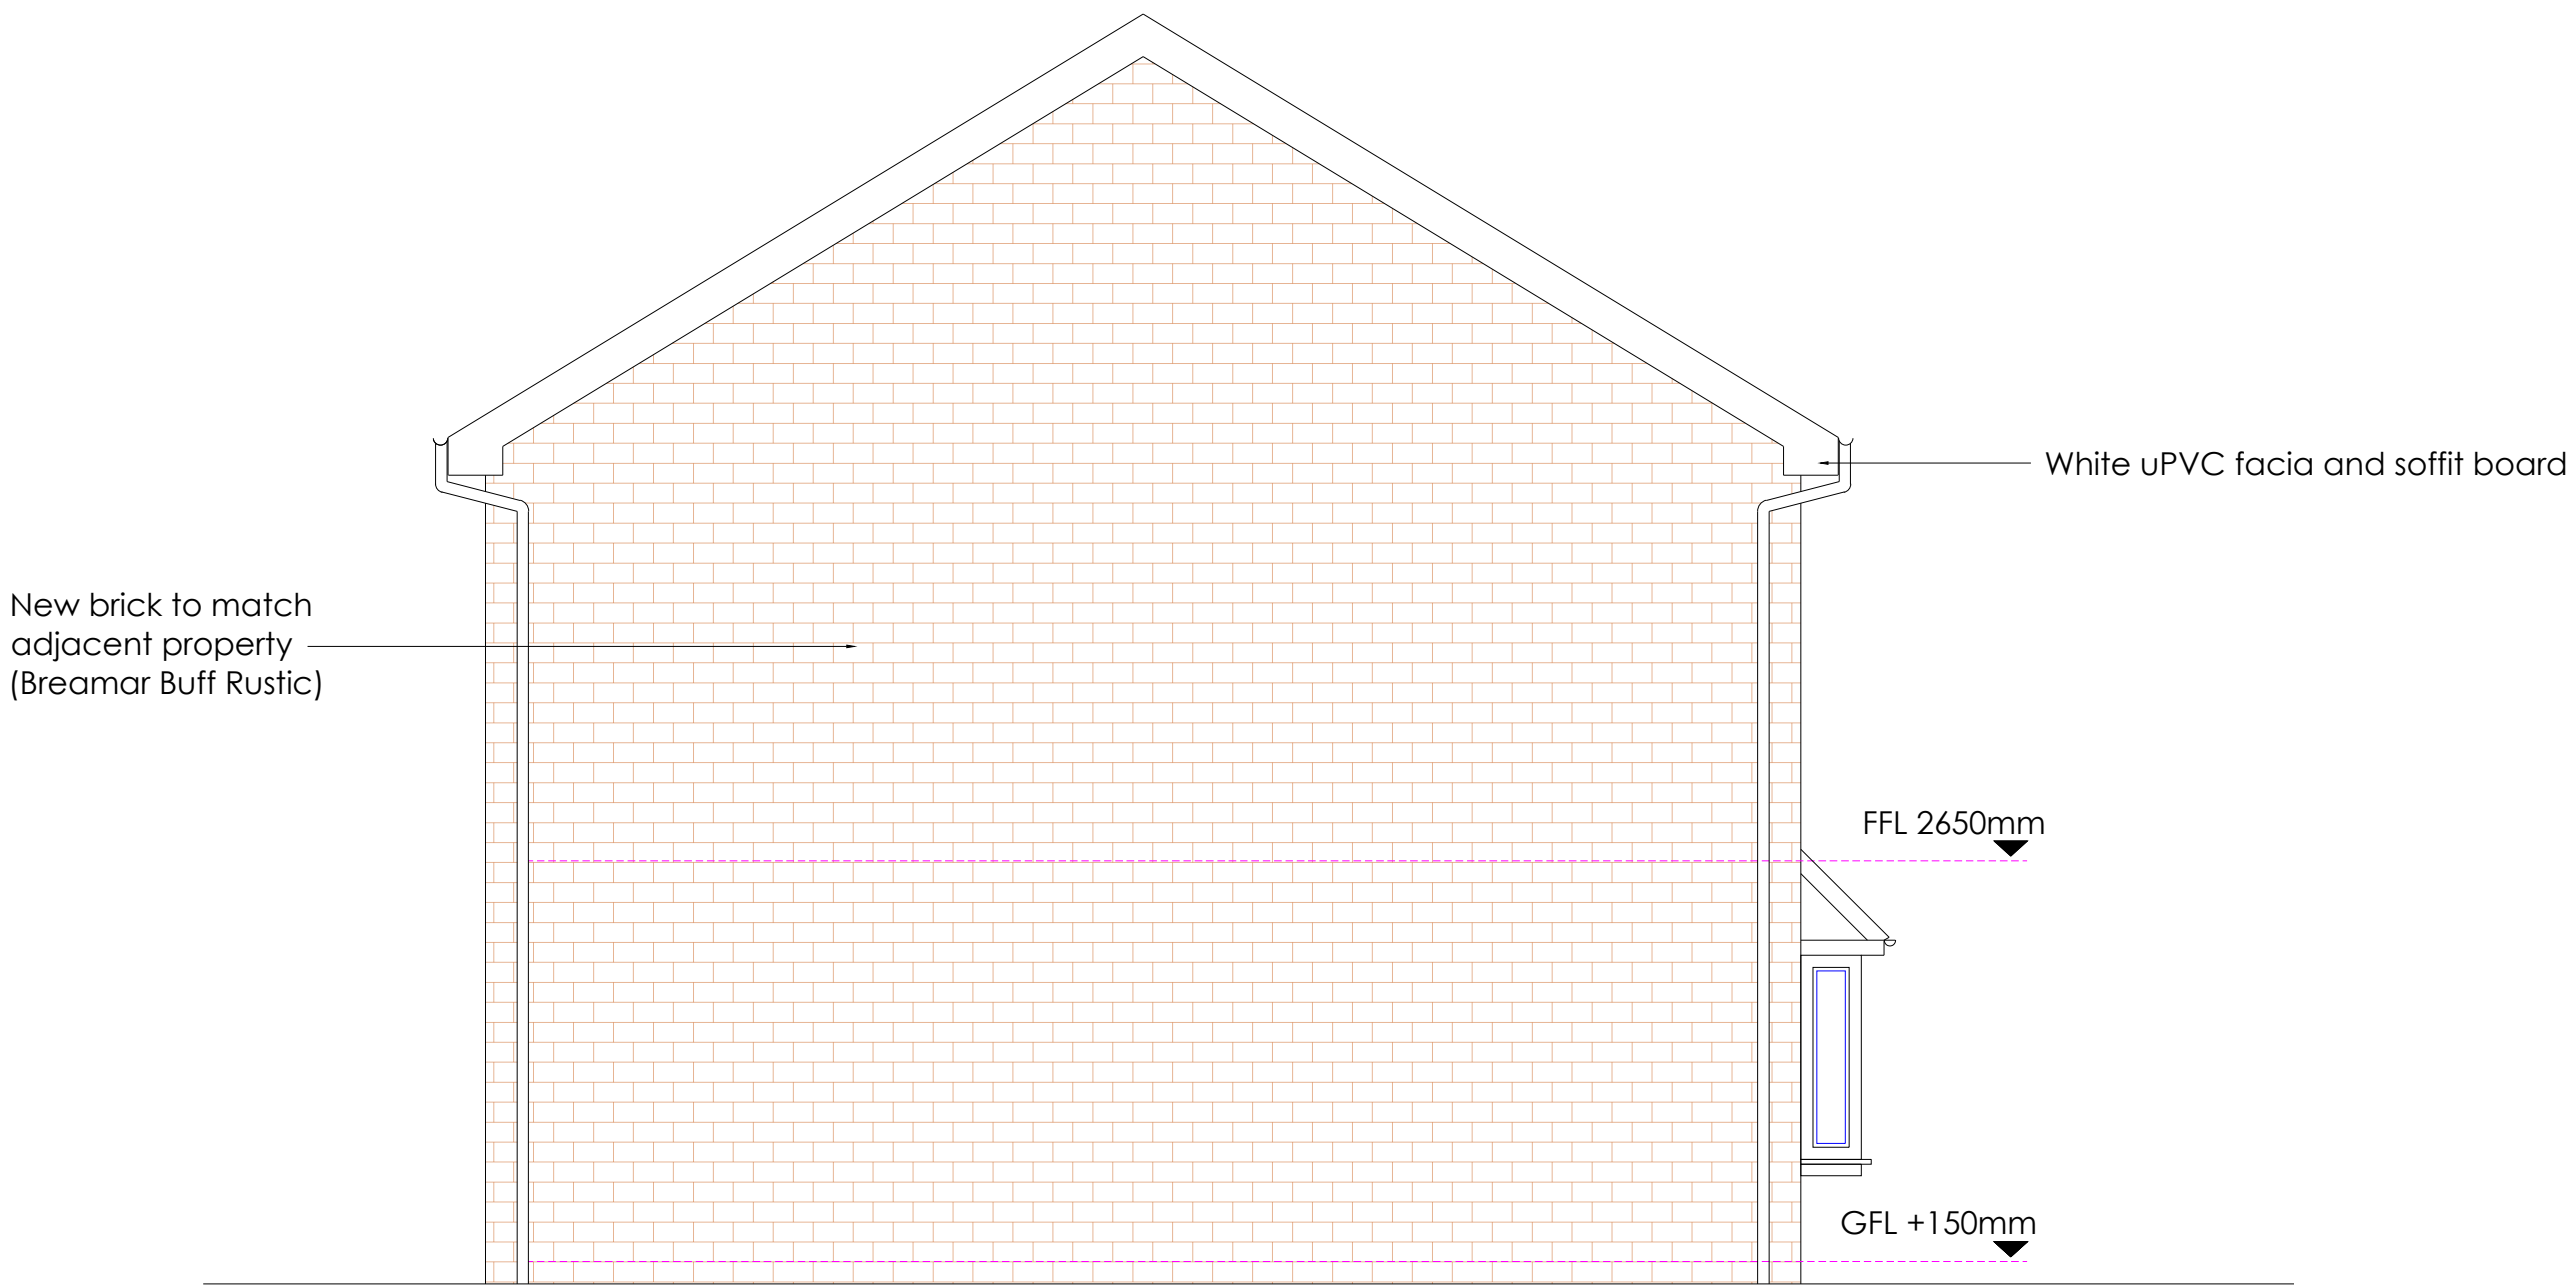

Side Elevation (West Facing)
Scale 1:50

 

Scale Bar 1:50

GENERAL NOTES

1. The contractor must check the site and the approved drawings before commencing the works and must take any working measurements as necessary and any discrepancy must be reported to the client.
2. Work shall comply with any current relevant BS/codes of practices and confirm to the Building Regulations including the latest amendment. The contractor is responsible for setting out the works.

PROJECT ADDRESS

Land between 21 and
23 Mode Hill Lane
Whitfield
M45 8JF

PROJECT

Erection of Detached Dwelling

KEY

RWP Rain water pipe
Boundary

REVISION

Side window (bed 2) omitted

DATE

07/03/2022

Drawing No
PP107(4)21
Rev D

Scale

1:50 @ A1

Date

10.05.21

Drawn by
at

AT A. Design

Address:
12 Hastings Gardens
Stockport
SK5 8BF

T. 07830039347

E. a.ta_design@hotmail.com