


IMPORTANT

- > © This drawing is copyright and remains the property of this practice
- > All dimensions to be checked on site
- > Positions of existing services to be confirmed prior to proceeding


REVISION STATUS

- S Information issued for feasibility or scheme design
 - T Information issued for tender purposes only
 - C Information issued for Construction
- NB: Only those drawings containing a C revision to be used for construction

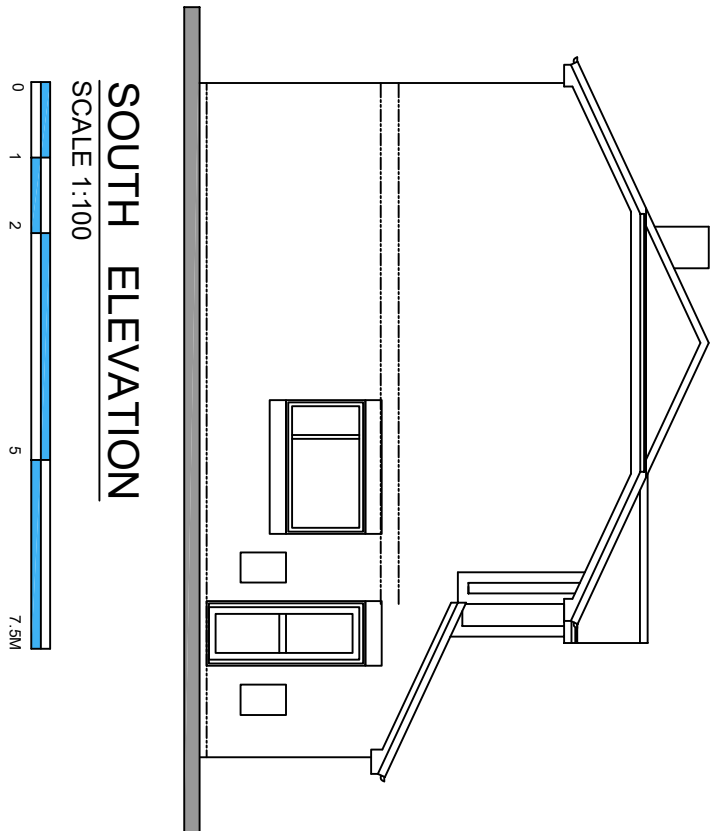


SOUTH ELEVATION


SCALE 1:100

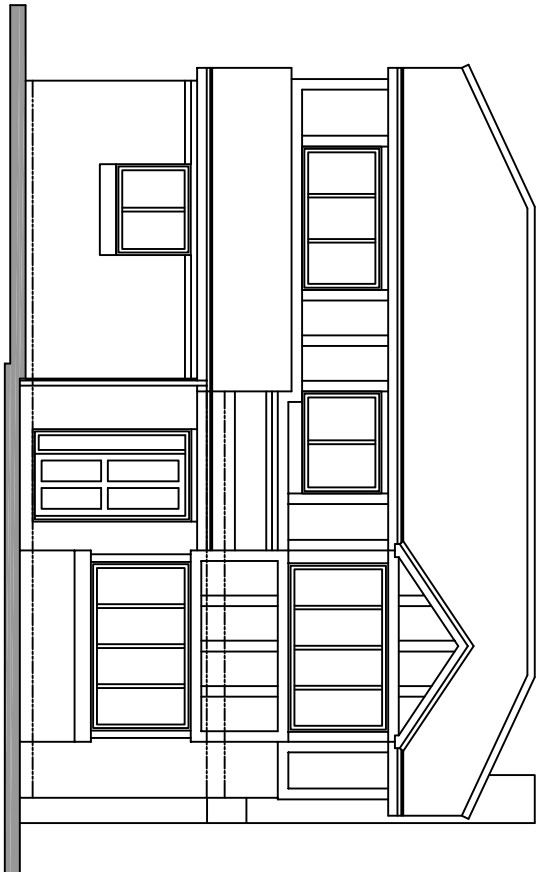

EAST ELEVATION


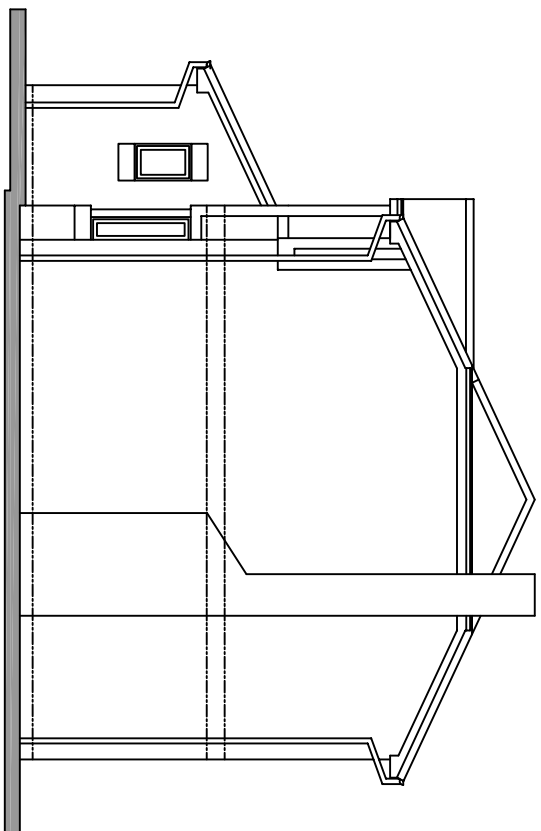


NORTH ELEVATION

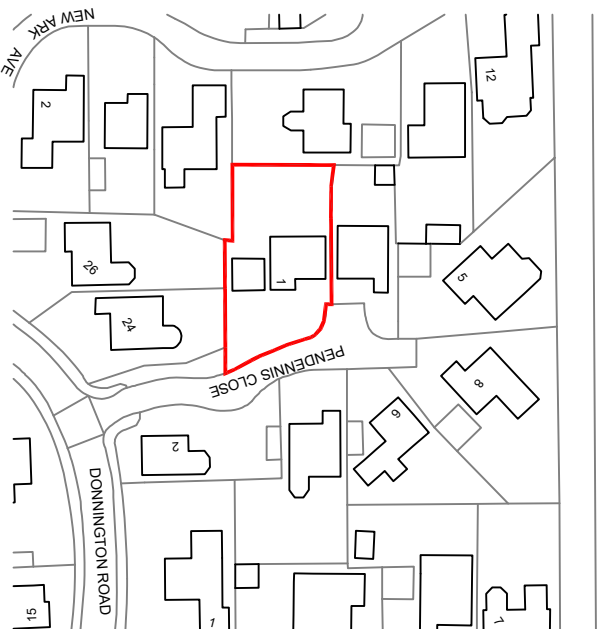


LOCATION PLAN

SCALE 1:1250

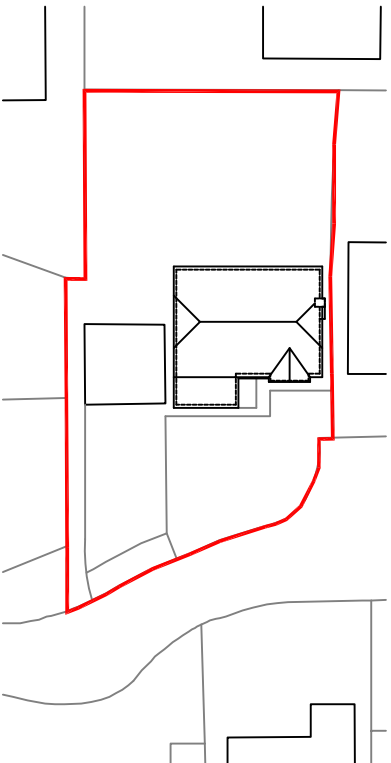 

SITE PLAN

SCALE 1:500

 

P1	16.06.25	Soft landscaping shown
> REVISION	> DATE	> DESCRIPTION



CLIENT
Mr & Mrs G Richings

PROJECT
1, Pendennis Close,
Radcliffe. M26 3UH

DRAWING TITLE
Floor Plan & Elevations
as EXISTING

> SCALE	> DATE	> DRAWN	> CHECKED
Shown@A2	Apr'25	DT	
> DRG NO.			> REVISION
11639-01			P1