

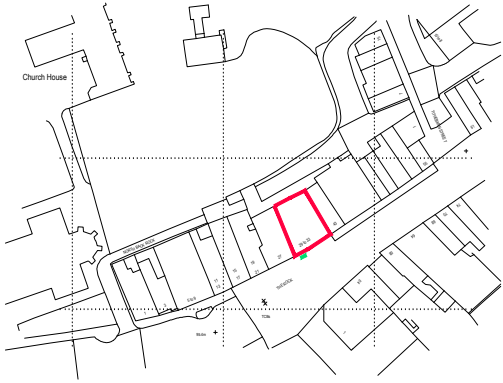
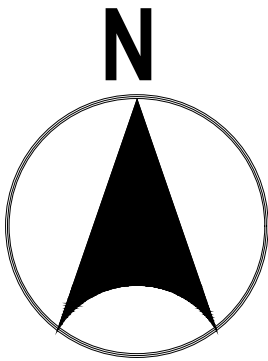


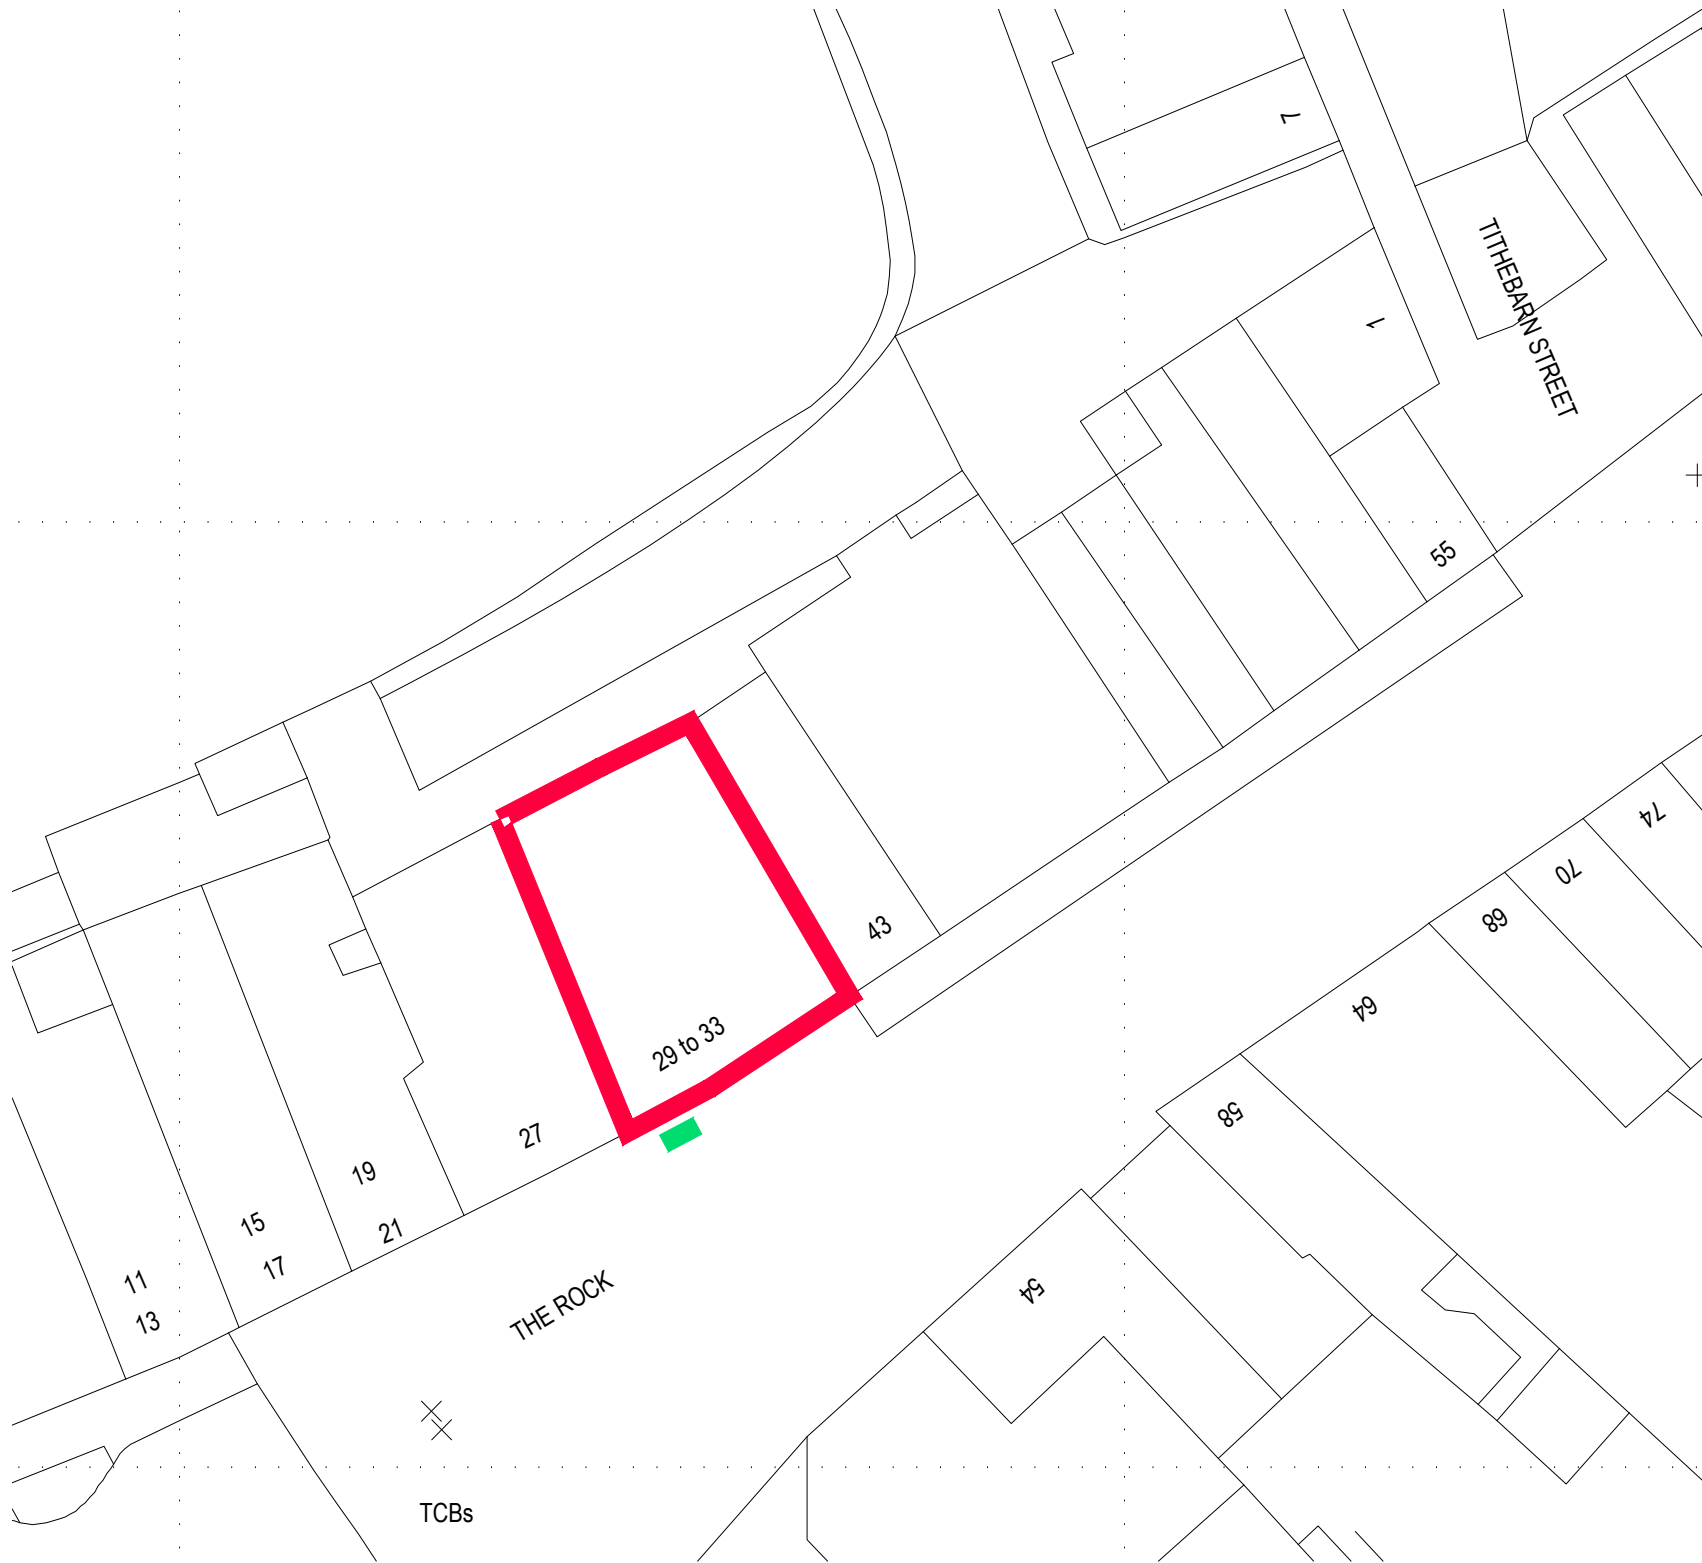

Location Plan scale 1:1250

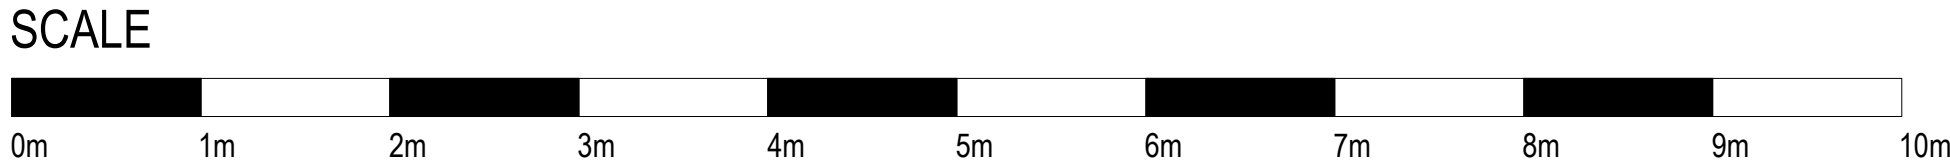

Block/Site Plan scale 1:200

Denotes plan location of proposed collars

B	29/07/2025	Proposal location added to plan	CMPW
A	02/06/2025	Planning Submission	CMPW
REV	DATE	REVISION	INITIALS
LLOYDS BANKING GROUP			
ALL DIMENSIONS TO BE VERIFIED PRIOR TO COMMENCING WORK. DRAWING TO BE READ IN CONJUNCTION WITH PROJECT SPECIFICATIONS.			
THIS DRAWING IS THE PROPERTY OF LLOYDS BANKING GROUP AND COPYRIGHT IS RESERVED BY THEM. THE DRAWING IS ISSUED ON CONDITION THAT IT IS NOT COPIED OR DISCLOSED BY OR TO ANY UNAUTHORISED PERSONS WITHOUT PRIOR CONSENT IN WRITING TO LLOYDS BANKING GROUP - GROUP PROPERTY. ALL MODIFIED DRAWINGS SHOULD BE RETURNED TO LLOYDS BANKING GROUP.			
GROUP PROPERTY			
BRISTOL - PO Box 112, Canons House, Canons Way, BRISTOL, BS99 7LB EDINBURGH - 59thrd South, 12 Bankhead Crossway South, EDINBURGH, EH11 4EN HALFAX - Trinity Road, HALFAX, West Yorkshire, HX1 2RG			
PROJECT ADDRESS		SCALE	
Halifax		A1 - 1:50	
Bury		A3 - 1:100	
29-33 The Rock		DATE	
BURY BL9 OJP		02/06/2025	
DRAWING DESCRIPTION		DRAWN BY	
Site Block Plan		CM / PW	
DRAWING NUMBER		REVISION	
50960415-HLN-XX-LP-M2-AR01-0001		B	