



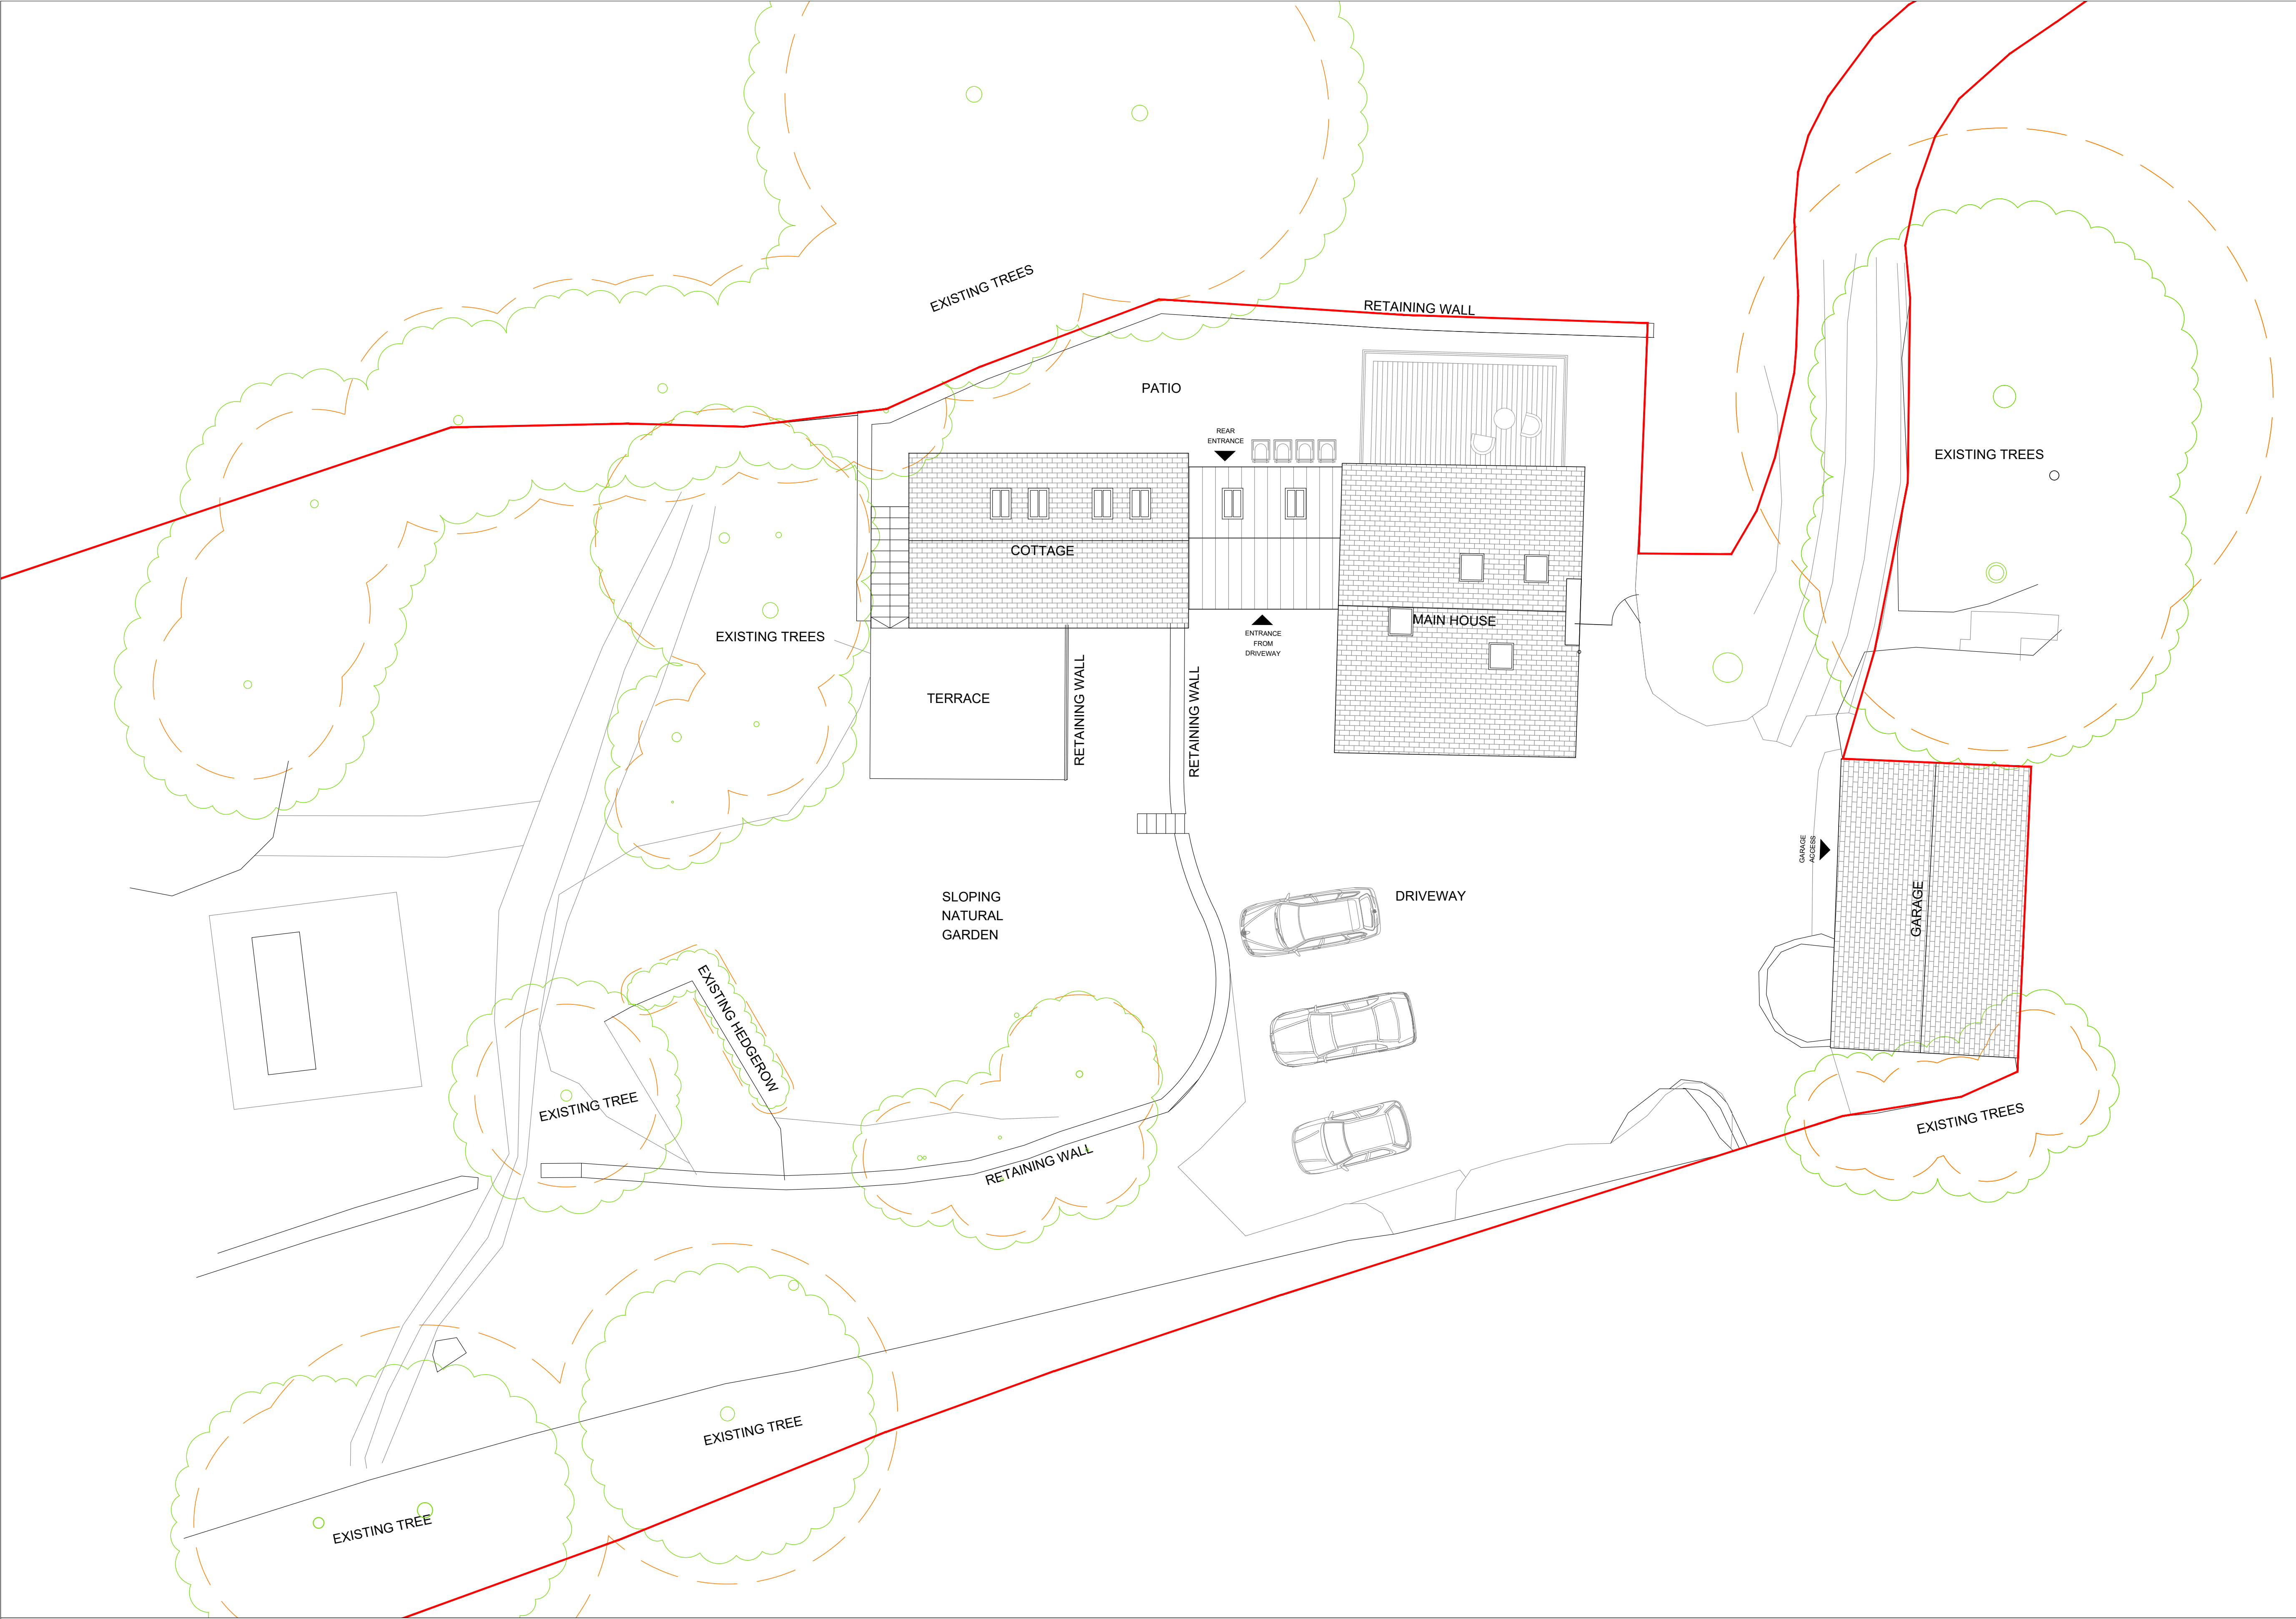

THIS DRAWING, TOGETHER WITH THE DESIGN IT ILLUSTRATED, IS COPYRIGHT, AND MAY NOT BE REPRODUCED IN ANY FORM, WITHOUT THE WRITTEN CONSENT OF ZARA MOON ARCHITECTS.

DO NOT SCALE OFF THIS DRAWING EXCEPT FOR DETERMINATION OF BASIC LAYOUT - ONLY FIGURED DIMENSIONS TO BE USED, ALL DIMENSIONS TO BE CHECKED ON SITE.

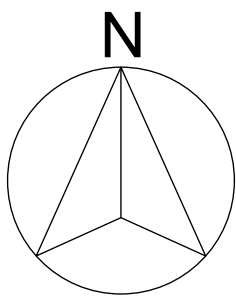

- Application Boundary
- Root protection Area
- Tree Canopy

IB	Glass link roof revised	03.04.23	RH
A	Revisions requested by planning officer	07.03.22	RH
REV	DETAILS OF REVISION	DATE	INITIALS

PROJECT NAME TWO BROOKS LANE			
DRAWING NAME PROPOSED ROOF SITE PLAN			
PROJECT No 124.21	STATUS PLANNING APPLICATION	DATE DEC 21	SIZE A1
SCALE 1:100		DWG No 08B	

