



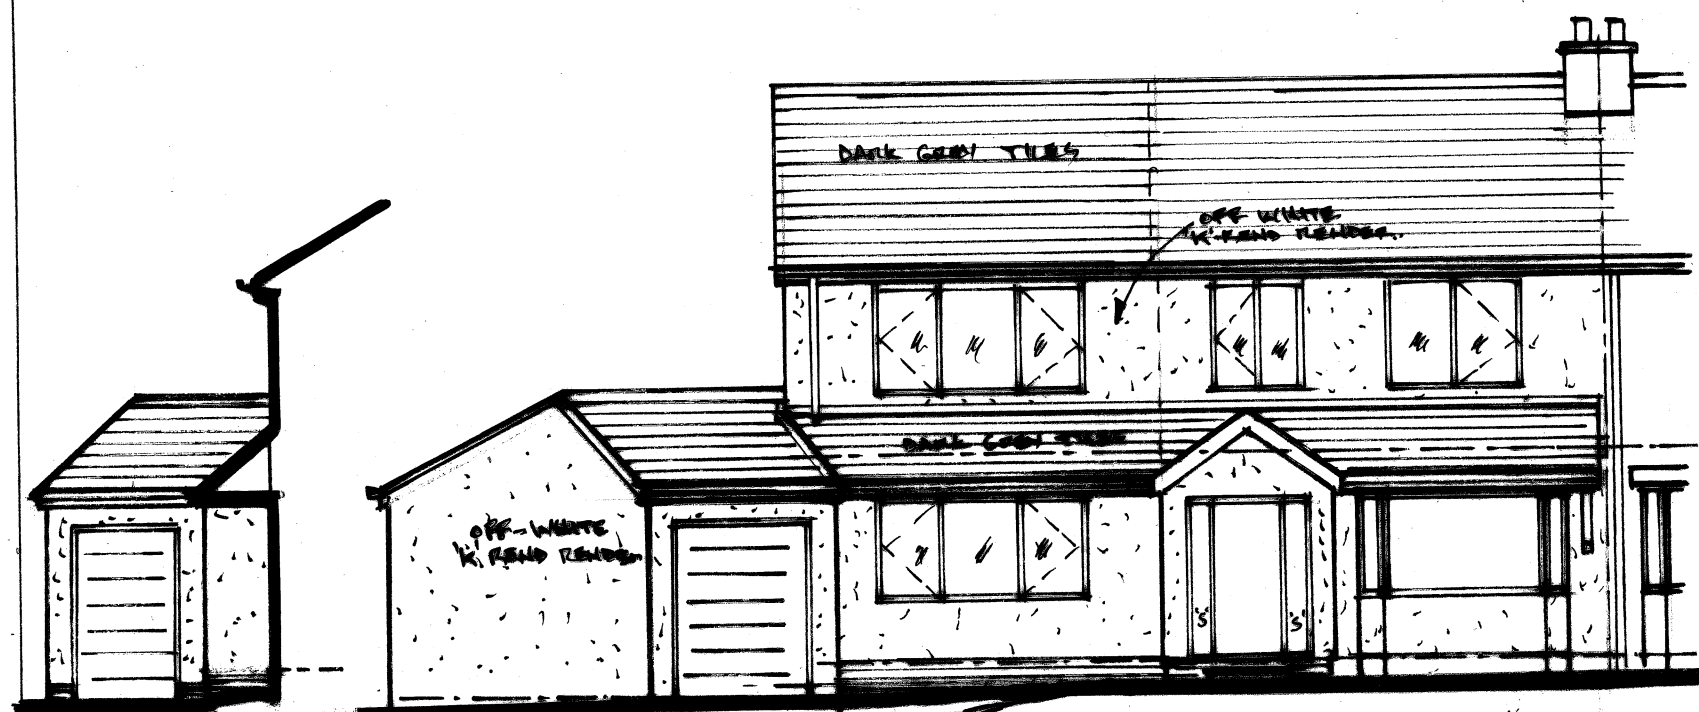


**FRONT SIDE
ELEVATION**


FRONT ELEVATION 1:100

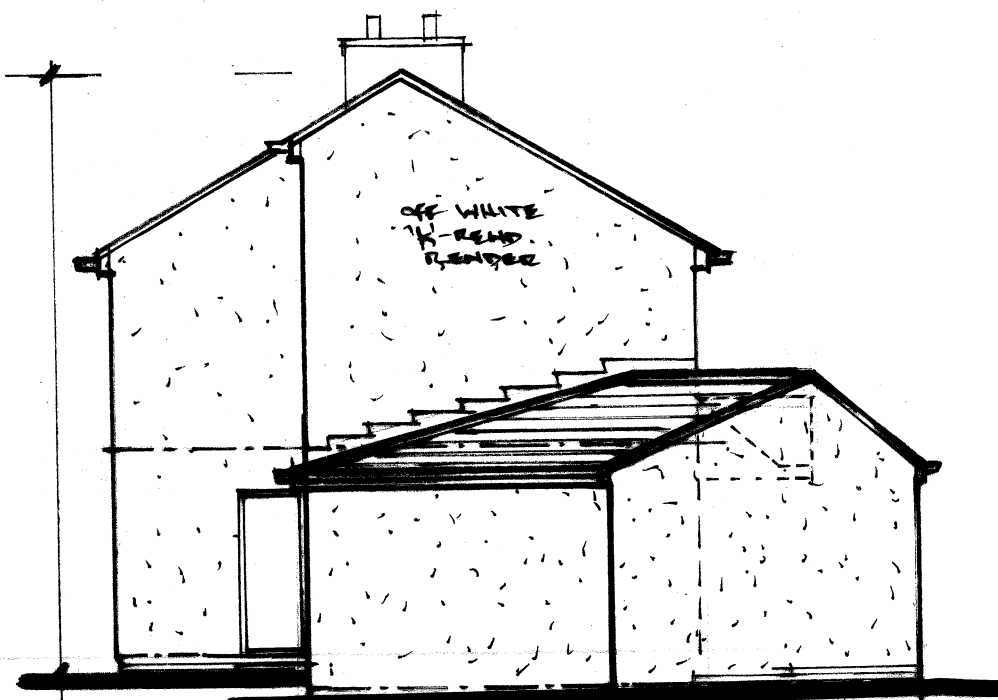


SIDE ELEVATION

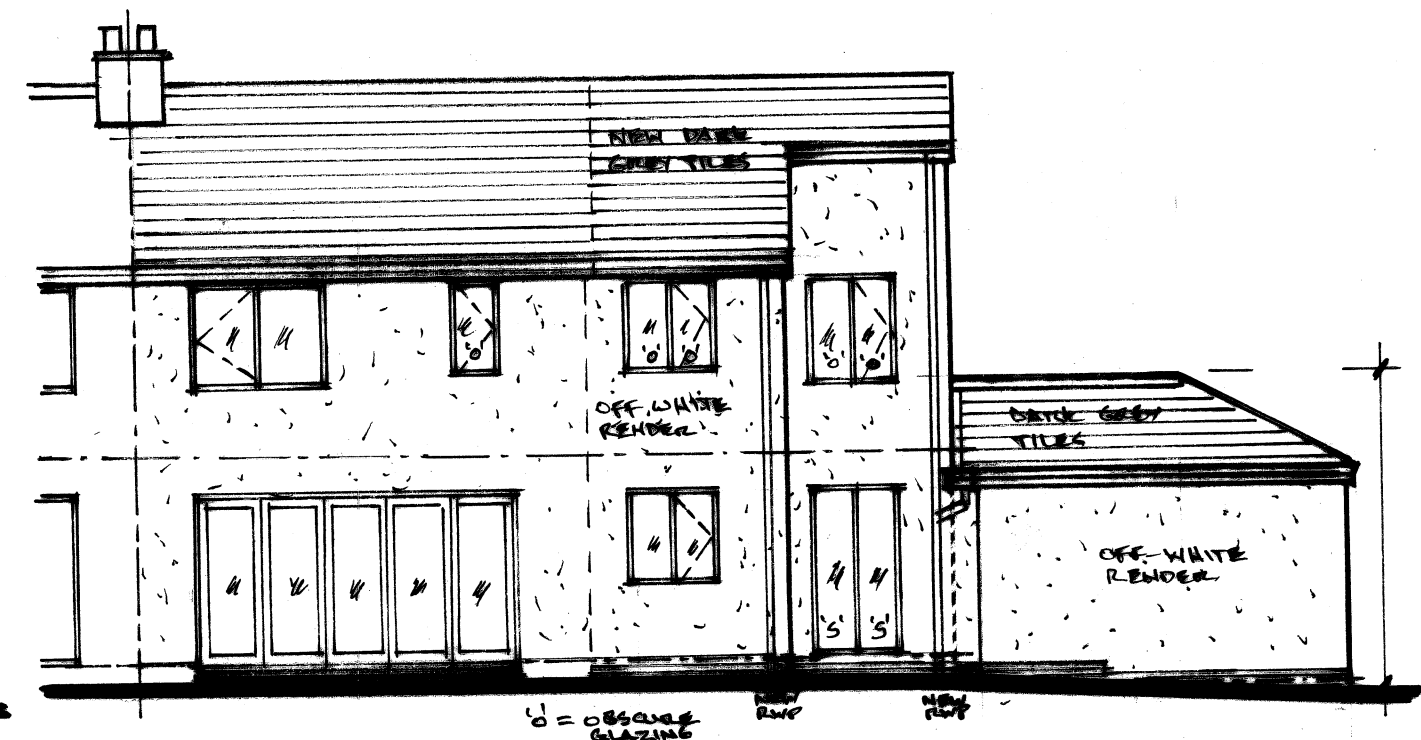

REAR ELEVATION

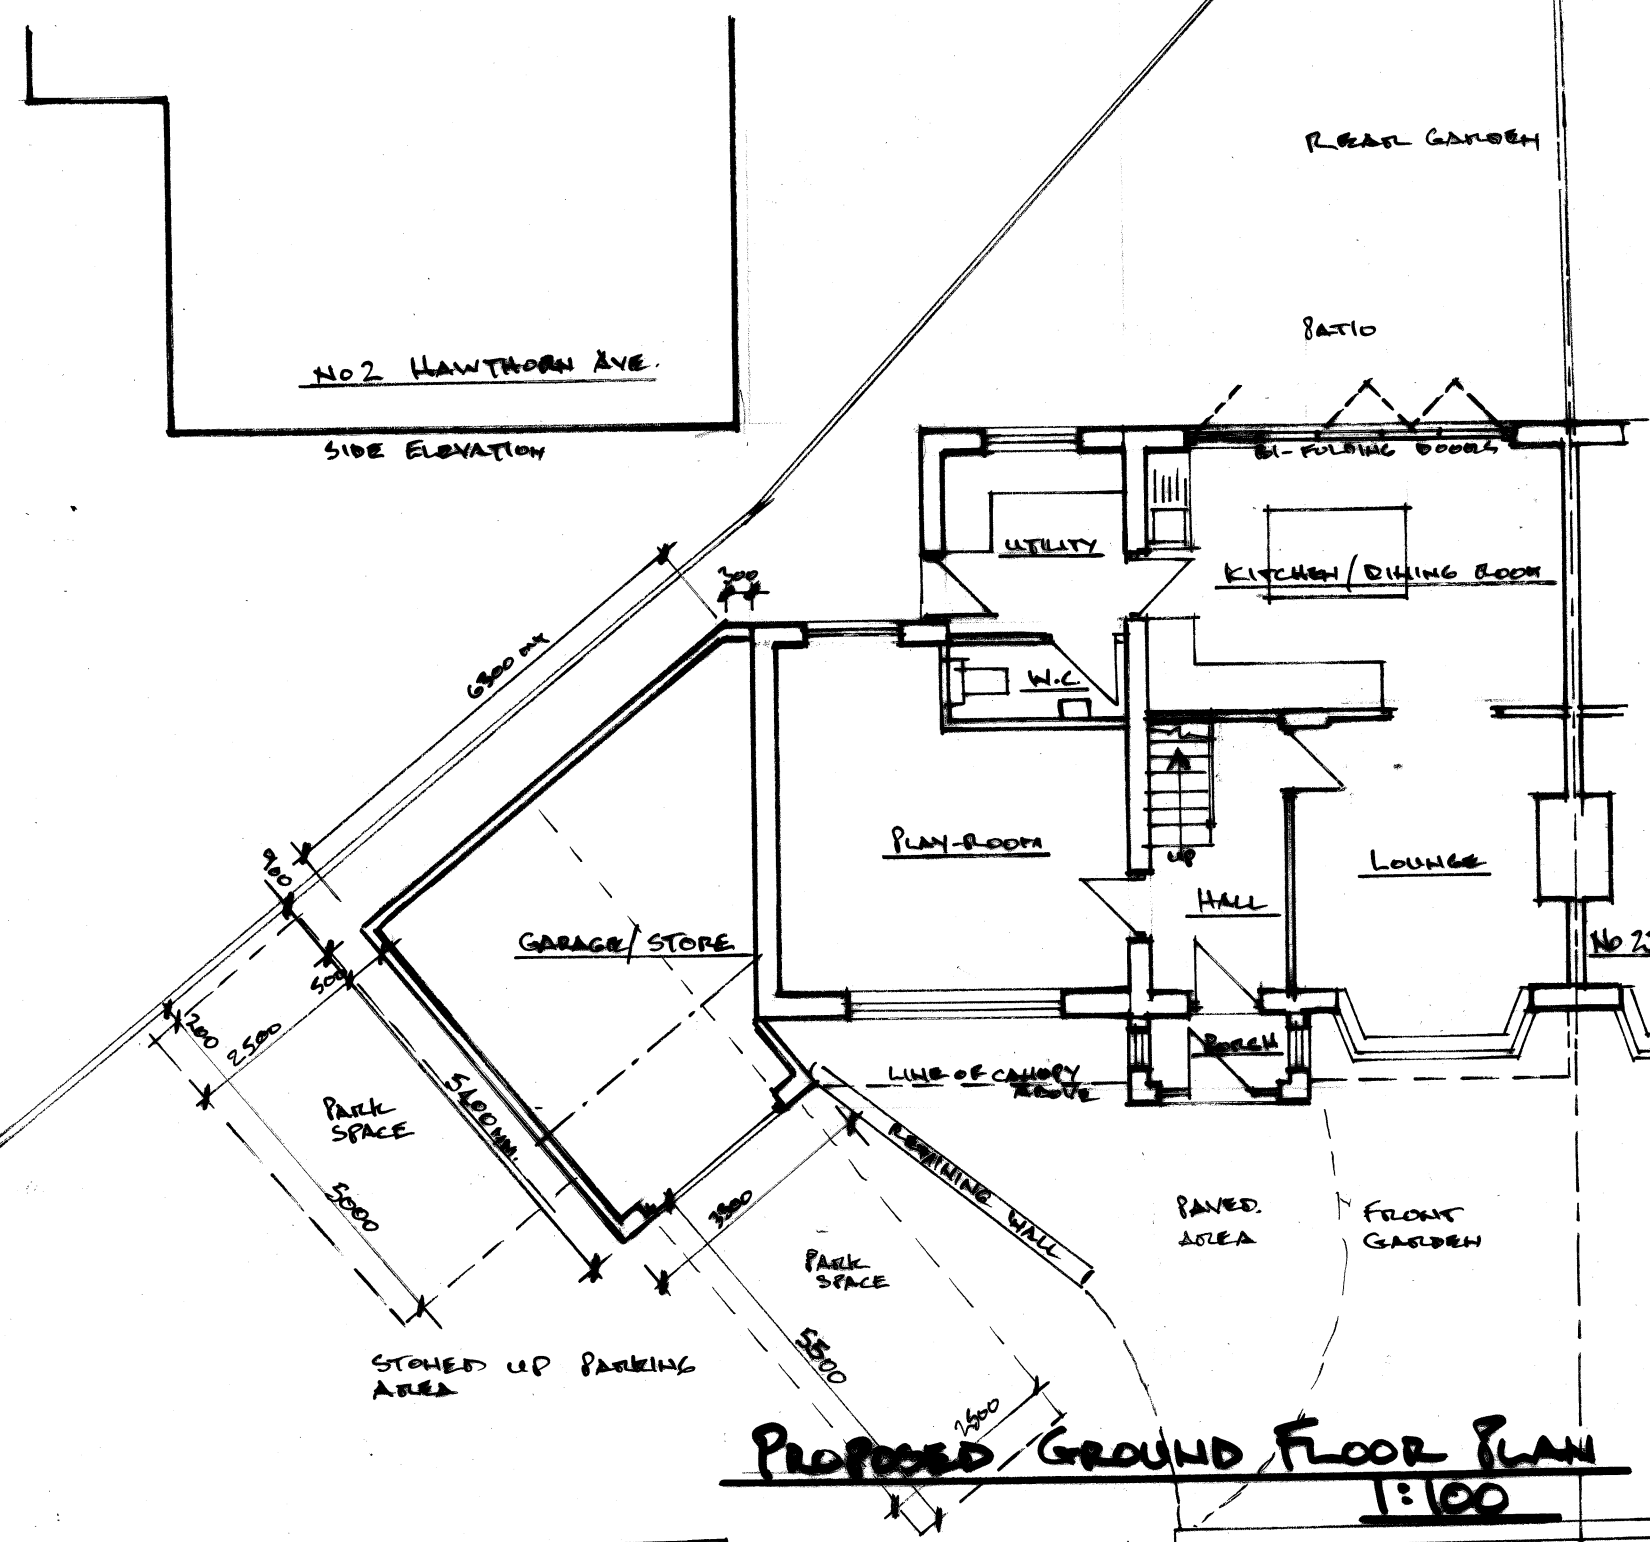

**PROPOSED GROUND FLOOR PLAN
1:100**

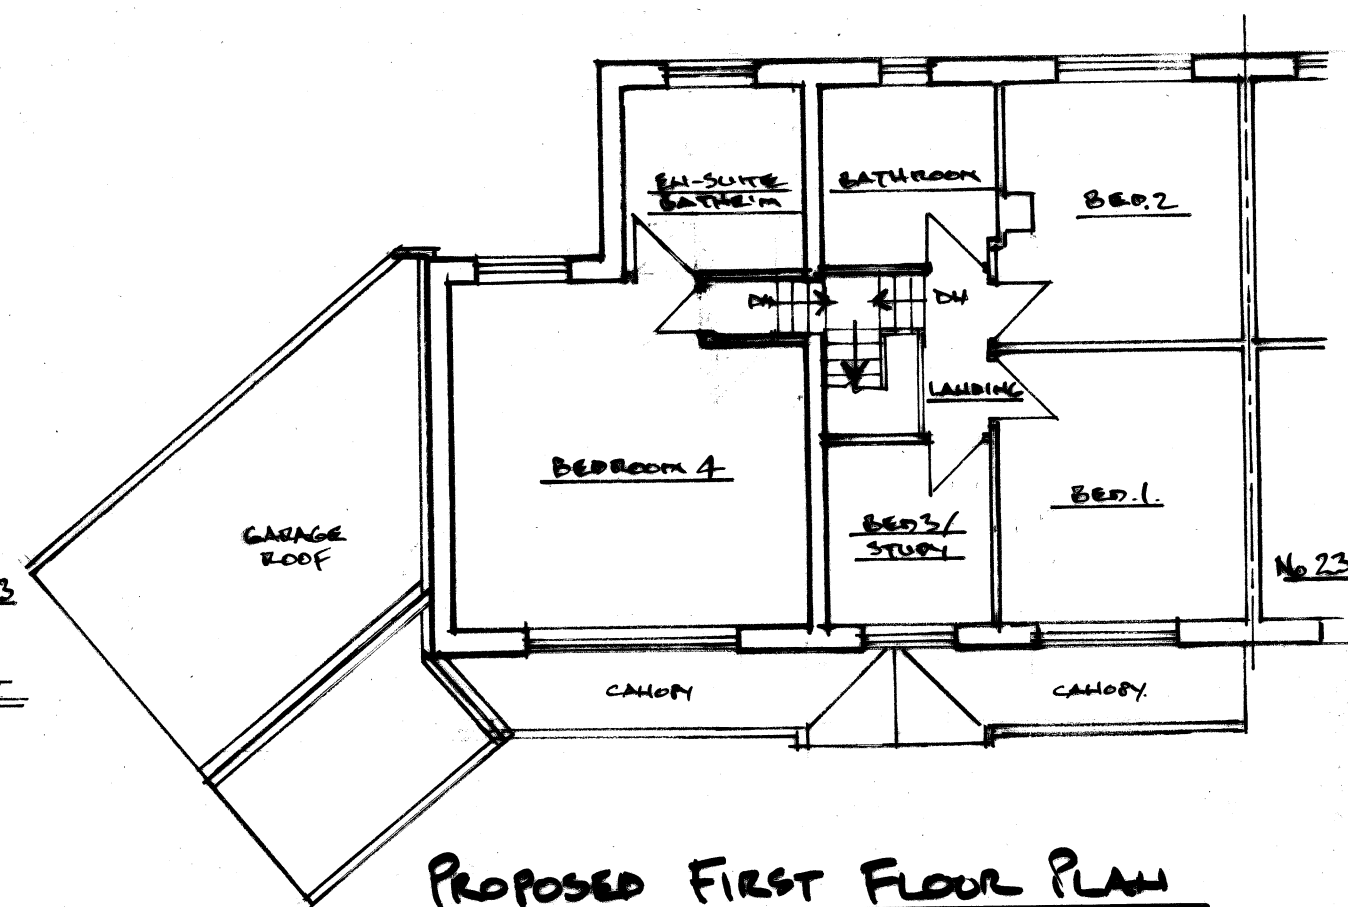

PROPOSED FIRST FLOOR PLAN

Architectural & Building Services			
NEIL BUTTERWORTH			
Tel: Mobile: 07785 275483			
89 Higher Ainsworth Road, Radcliffe, Manchester, M26 4JJ.			
Job Title PROPOSED TWO STOREY/SINGLE STOREY SIDE EXTENSIONS, FRONT PORCH & CANOPY, INT./ EXTERNAL ALTERATIONS & DRIVEWAY ALTERATIONS AT 21 NEWCOMBE RD, HOLCOMBE BROOK, BURY			
Drawing Title PROPOSED PLANS & ELEVATIONS			
Scale 1:100	Date SEPT. 23	Drawn by N.B.	Drawing No. 2