


Amendment to siting of detached garage (extant consent 53450)
to Farmhouse at Barrack Fold Farm, Knowsley Road, Ainsworth~

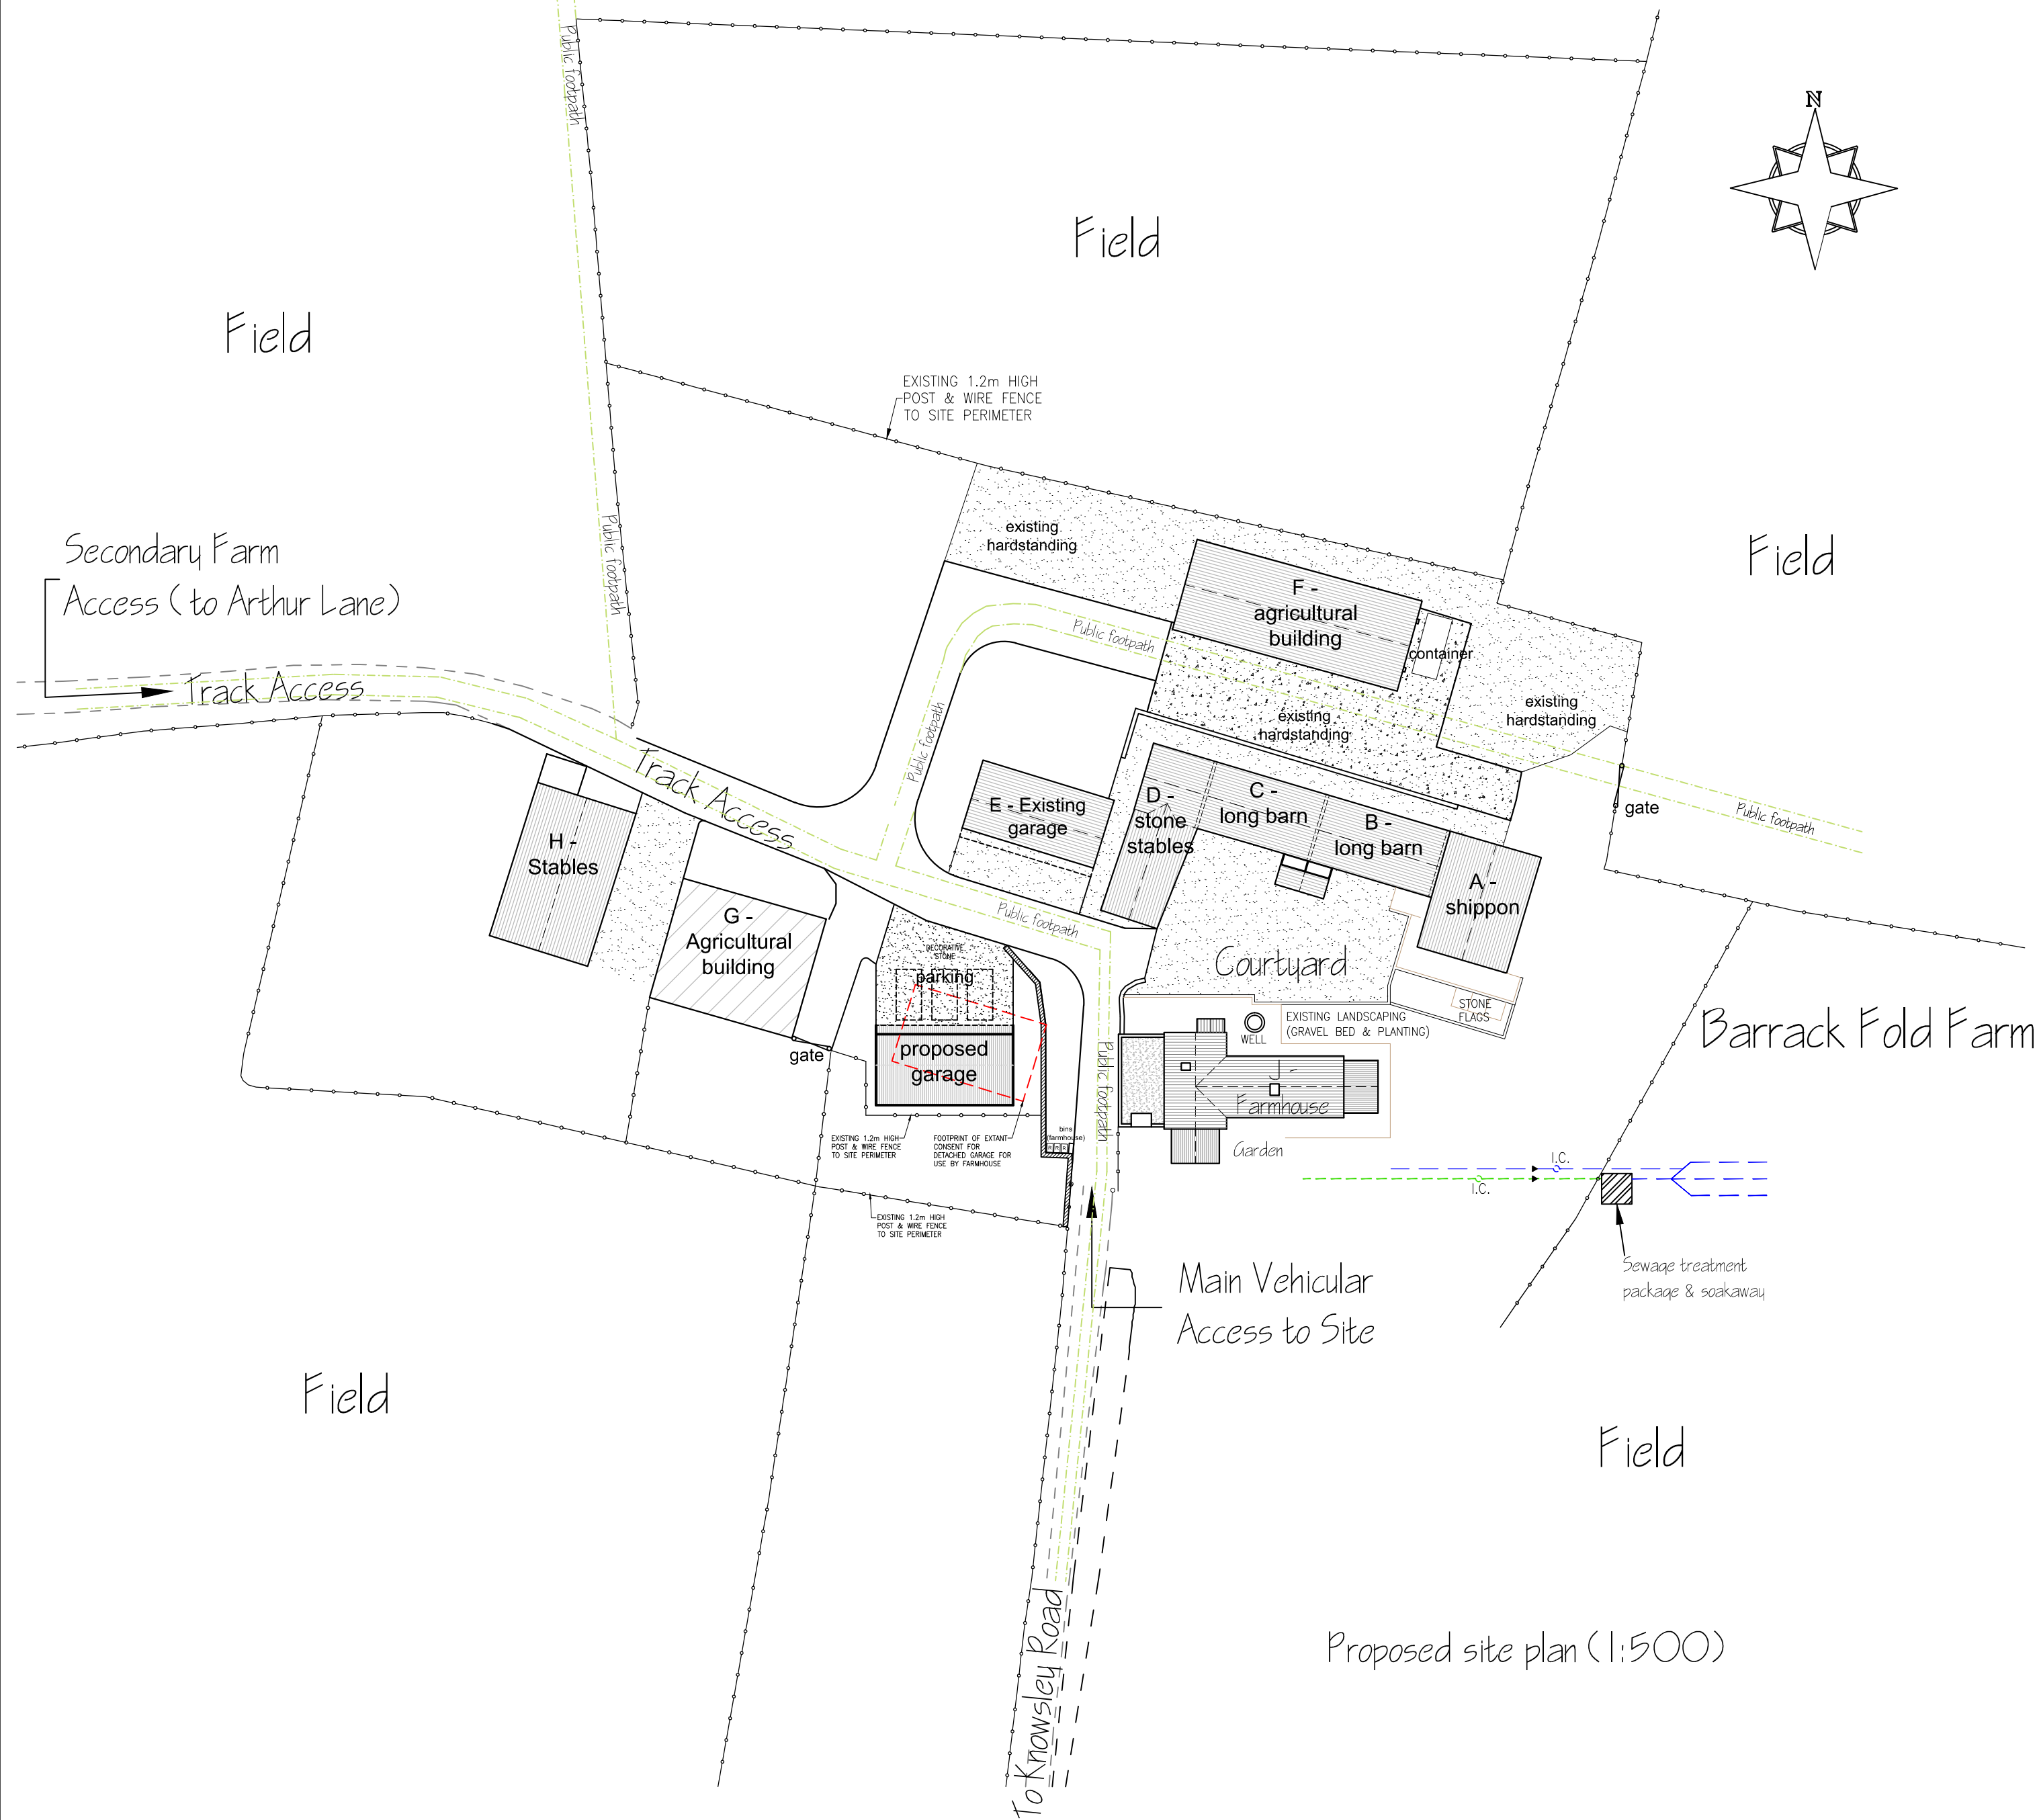

Amendments			
Title			
AMENDMENT TO SITING OF DETACHED GARAGE (EXTANT CONSENT 53450) TO FARMHOUSE AT BARRACK FOLD FARM, KNOWSLEY ROAD, AINSWORTH~			
Client			
MR C. D. DUDLEY			
Dwg. No.			
23/1301/201 – PROPOSED SITE PLAN			
Date	Plot Scale	Drawn by	Status
26.07.2023	A2@1:500	JPE	PLANNING
JPE CONSULTANCY LIMITED ARCHITECTURAL DESIGN & PLANNING 9 Woodend Drive, Stalybridge, Cheshire, SK15 2SF Telephone 07875 627 988 jim@jpeconsultancy.co.uk			