

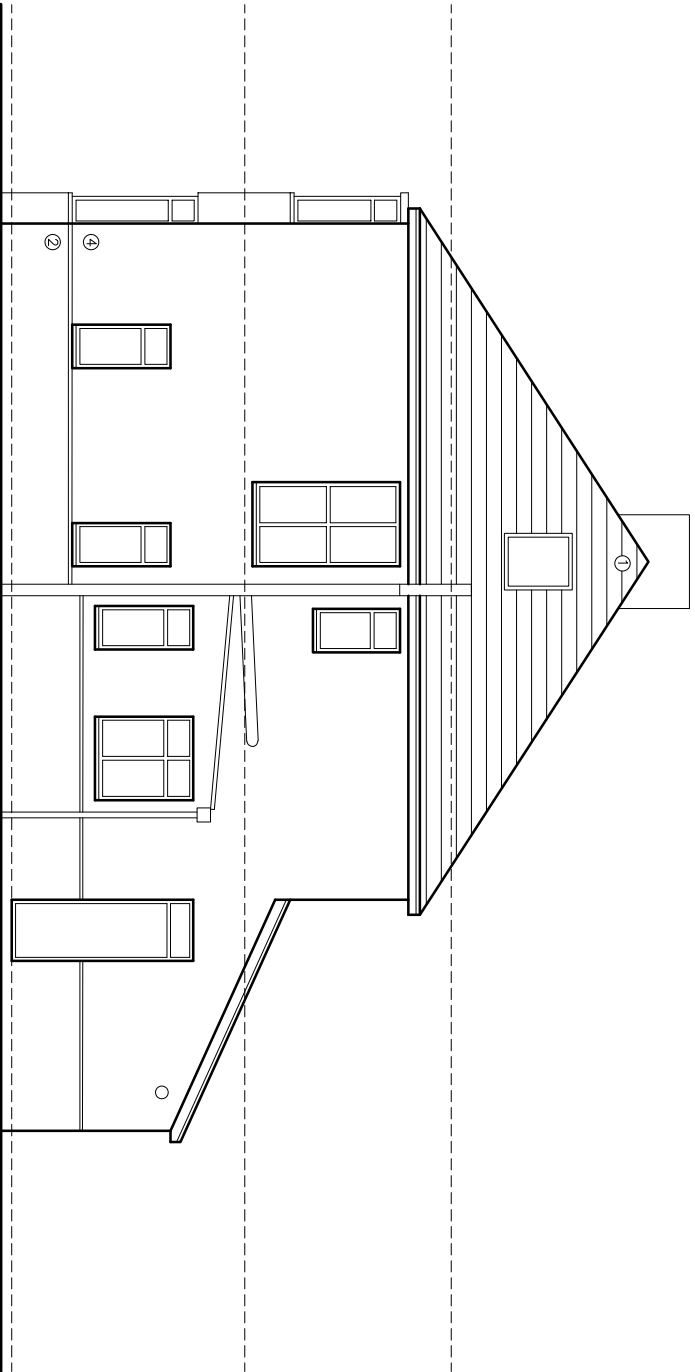


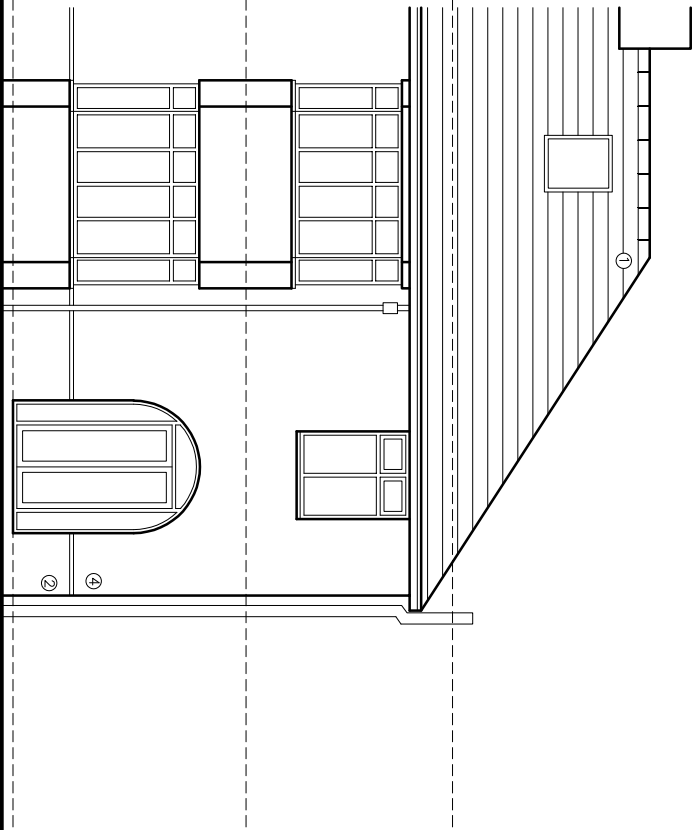

- MATERIALS**
1. TERRACOTTA ROOF TILES
 2. BRICKWORK
 3. UPVC WINDOWS/DOORS
 4. SAND/CEMENT RENDER

EXISTING FRONT ELEVATION

EXISTING SIDE ELEVATION

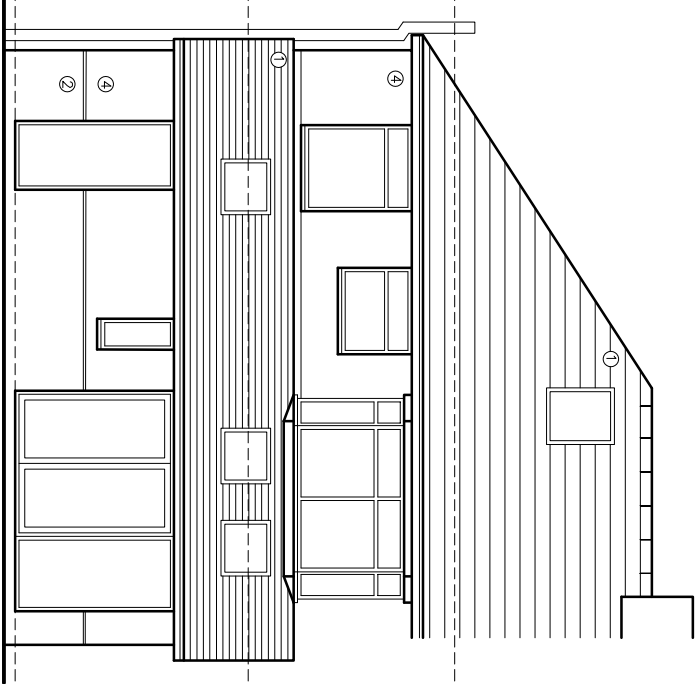

EXISTING REAR ELEVATION

© 2023 QW+Q architects Ltd 2023 | This Drawing is to be used in conjunction with all other project associated drawings and information. Do not touch from the drawing without the written permission of QW+Q architects. All rights reserved. No part of this drawing may be reproduced or transmitted in any form or by any means electronic or mechanical, including photocopying, recording, or by any information storage or retrieval system, without prior written permission from QW+Q architects. All rights reserved.

QW+Q architects The Annex Lowerfold Farm Oswoldtwistle B354DA Tel: 01254 483848 Email: info@qw-architects.com Web: www.qw-architects.com Private Residential Housing Commercial Conservation Domestic Architects Registration Board	Client MR & MRS COOK	Scale 1:100	Sheet Size A3	Job Number 23-002	Drawn By AW	Checked AW
	Project 60_WEST_DRIVE BURY	Drawing Title EXISTING_ELEVATIONS	Drawing Status PLANNING	Drawing Number PL/04	Revision -	Final Issue FEB_2023