



RAILING EXAMPLE

IKETECTURE
PIBA CHARTERED ARCHITECTS

Revision	Date	Description	Author
A	19.7.22	NOTES ADDED	IO

STAGE 3
PLANNING

Client
MR A ADESANYA

Project address
SUR CHURCH, RADCLIFFE,
MANCHESTER, M26 1JE

Date 09 JUN 22 Scale 1 : 10
THE CONTRACTOR IS
RESPONSIBLE FOR CHECKING
DIMENSIONS, TOLERANCES AND
REFERENCES.


IKETECTURE TO BE NOTIFIED IN
WRITING OF ANY DISCREPANCIES
BEFORE PROCEEDING WITH THE
WORKS ON-SITE OR OFF-SITE
FABRICATION.

DO NOT SCALE FROM DRAWINGS.
FIGURED DIMENSIONS TO BE
WORKED TO IN ALL CASES.


THIS IS A COPYRIGHT DRAWING.
NOT TO BE COPIED OR
REPRODUCED WITHOUT THE
WRITTEN PERMISSION FROM
IKETECTURE.

PROPOSED
EXTERNAL
RAILING

Project no.	Drawing no.	Rev.
305	G.08	A

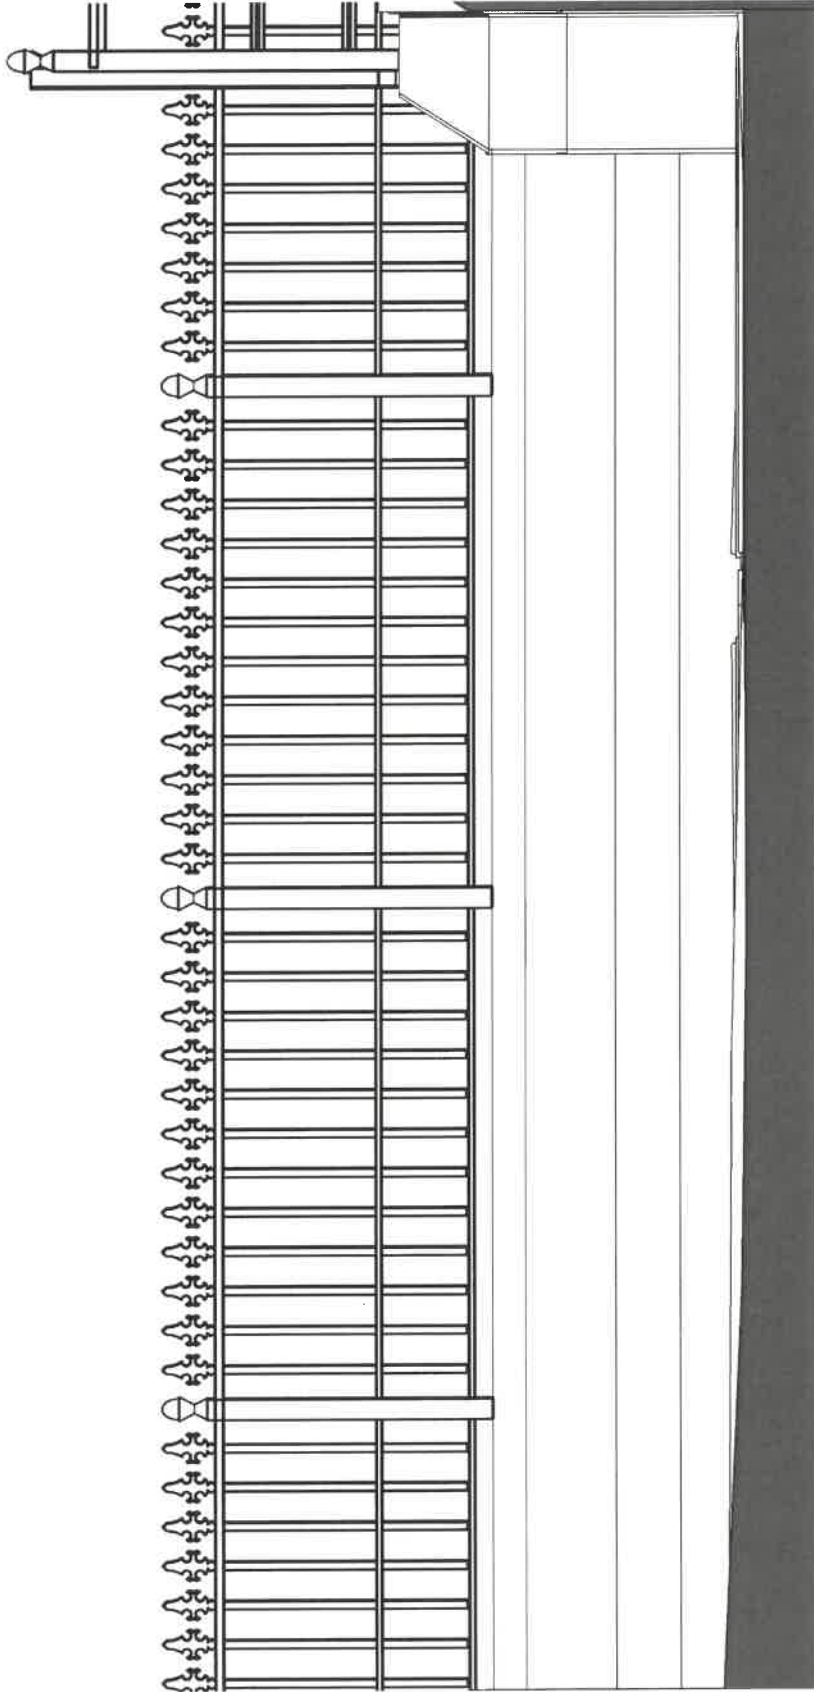

2 ELEVATION
1 : 10

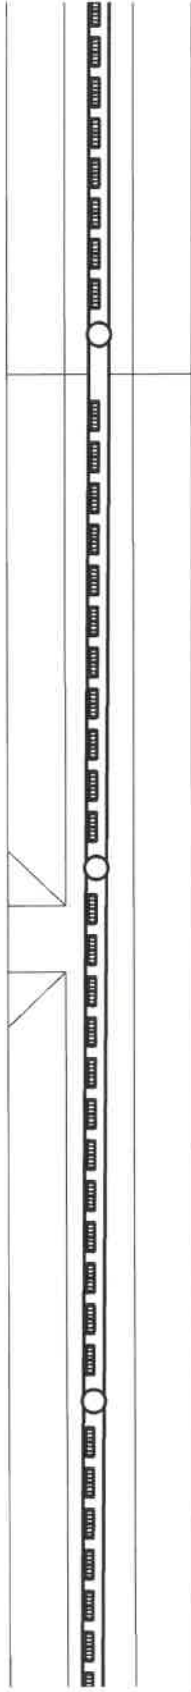

1 FLOOR PLAN

NEW PROPOSED EXTERNAL RAILINGS

