



EXISTING DIMENSIONS ARE ASSUMED. ALL INFORMATION TO BE CHECKED ON SITE PRIOR TO ANY MANUFACTURING OR FABRICATION AND ANY ANOMALIES TO BE BROUGHT TO THE ATTENTION OF THE ARCHITECT.

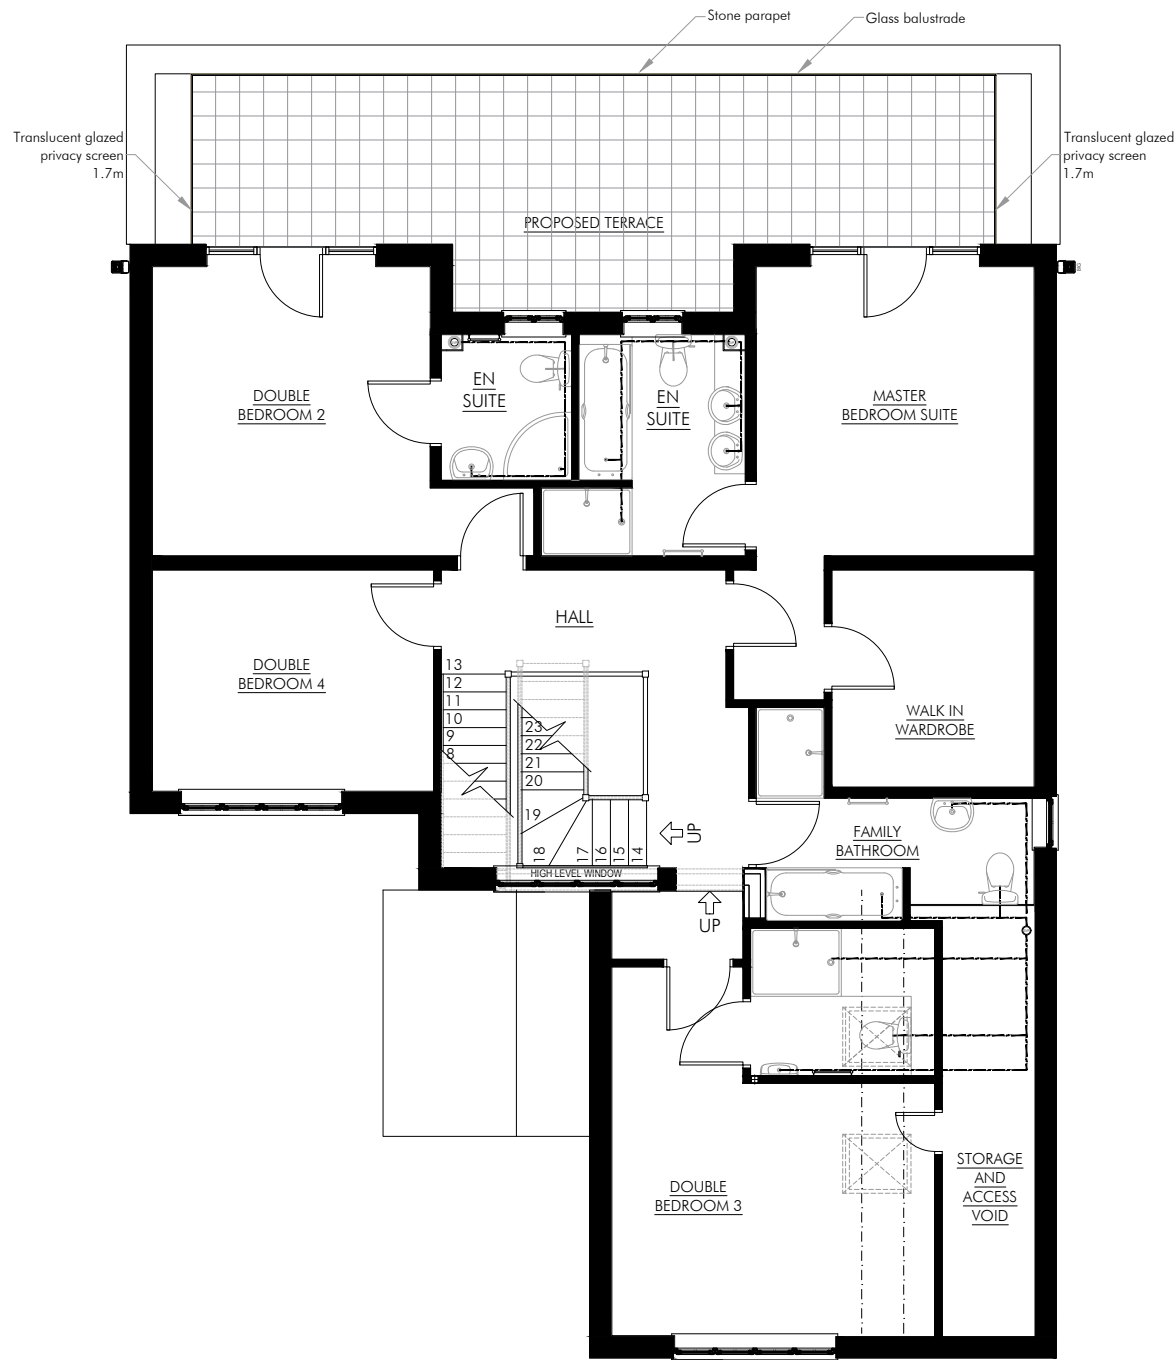

- EXISTING TO BE REMOVED
- EXISTING TO BE RETAINED
- AS PROPOSED

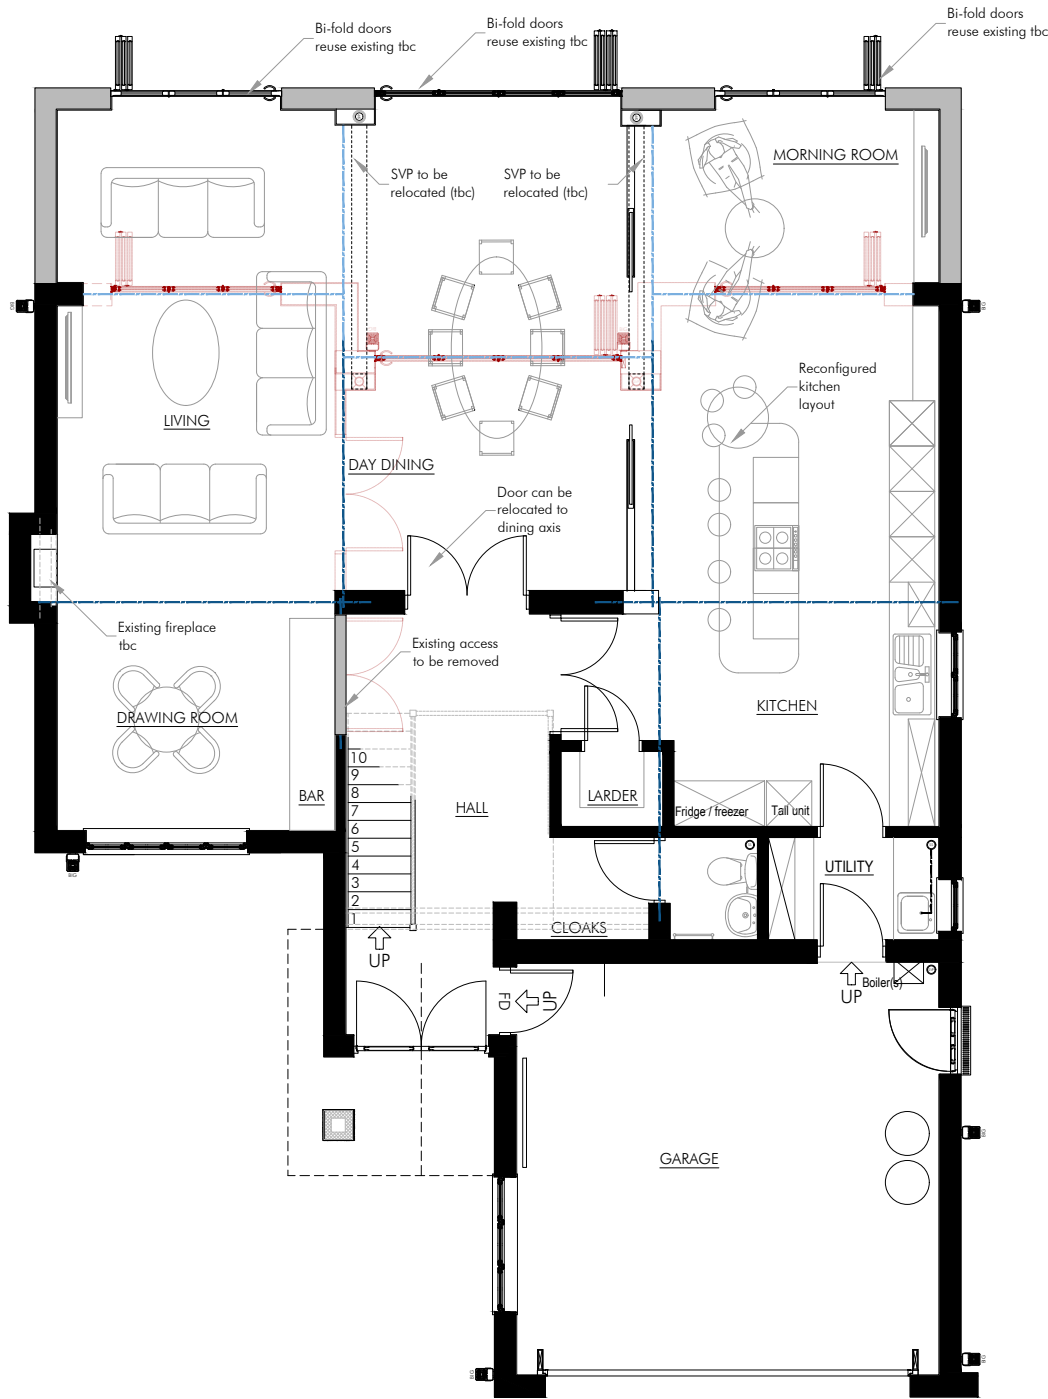

E	PRIVACY PANELS	II	01.07.26
D	POCKET DOORS	II	16.04.26
C	SECOND ISSUE - LINEAR EXT	II	13.04.26
B	DIMS	II	24.03.26
A	FIRST ISSUE	II	20.03.26
REV	DESCRIPTION	BY	DATE

HOWARD & SEDDON A.R.I.B.A.
CHARTERED ARCHITECTS,
64 WASHWAY ROAD,
SALE, CHESHIRE. M33 7RE.
TEL No 0161-973 8296
FAX No 0161-962 3485
e-mail : admin@howardandseddon.co.uk

PROJECT
PROPOSED ALTERATIONS & EXTENSION
67 SHREWSBURY ROAD PRESTWICH
MANCHESTER M25 9GQ

CLIENT
MR KIM EIVIND KROHN & MR JOE WOOD

TITLE
PROPOSED GROUND FLOOR
AND FIRST FLOOR PLAN

DRAWN II	DRG No. 16162
DATE 01.07.26	11
SCALE 1:100 (A3)	AMENDMENT E