
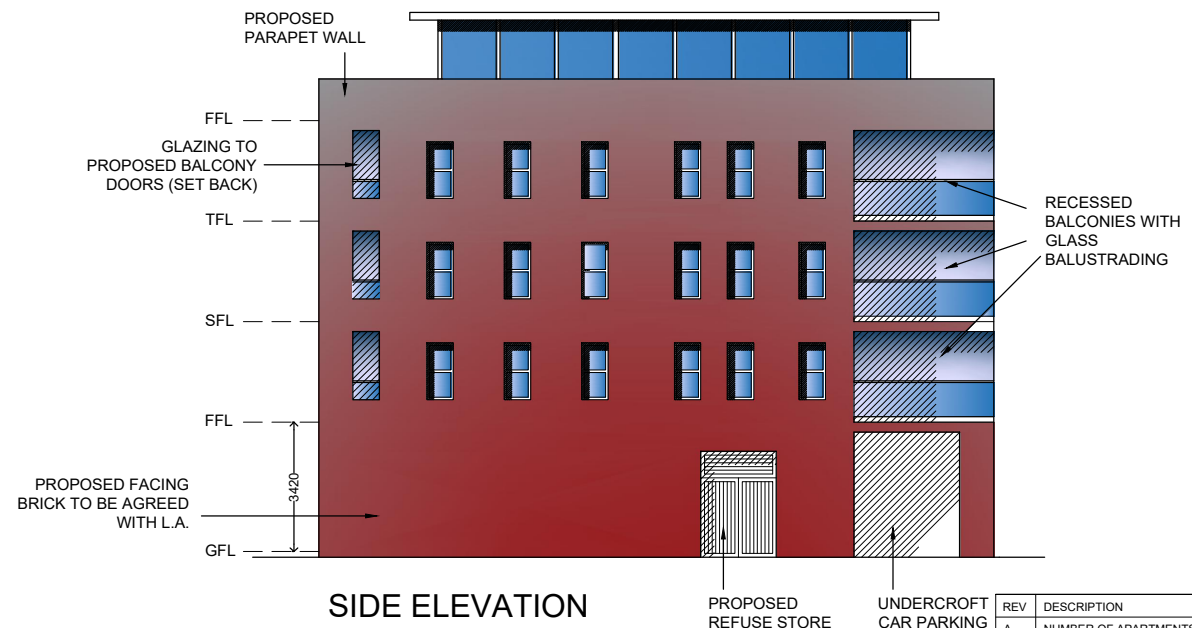
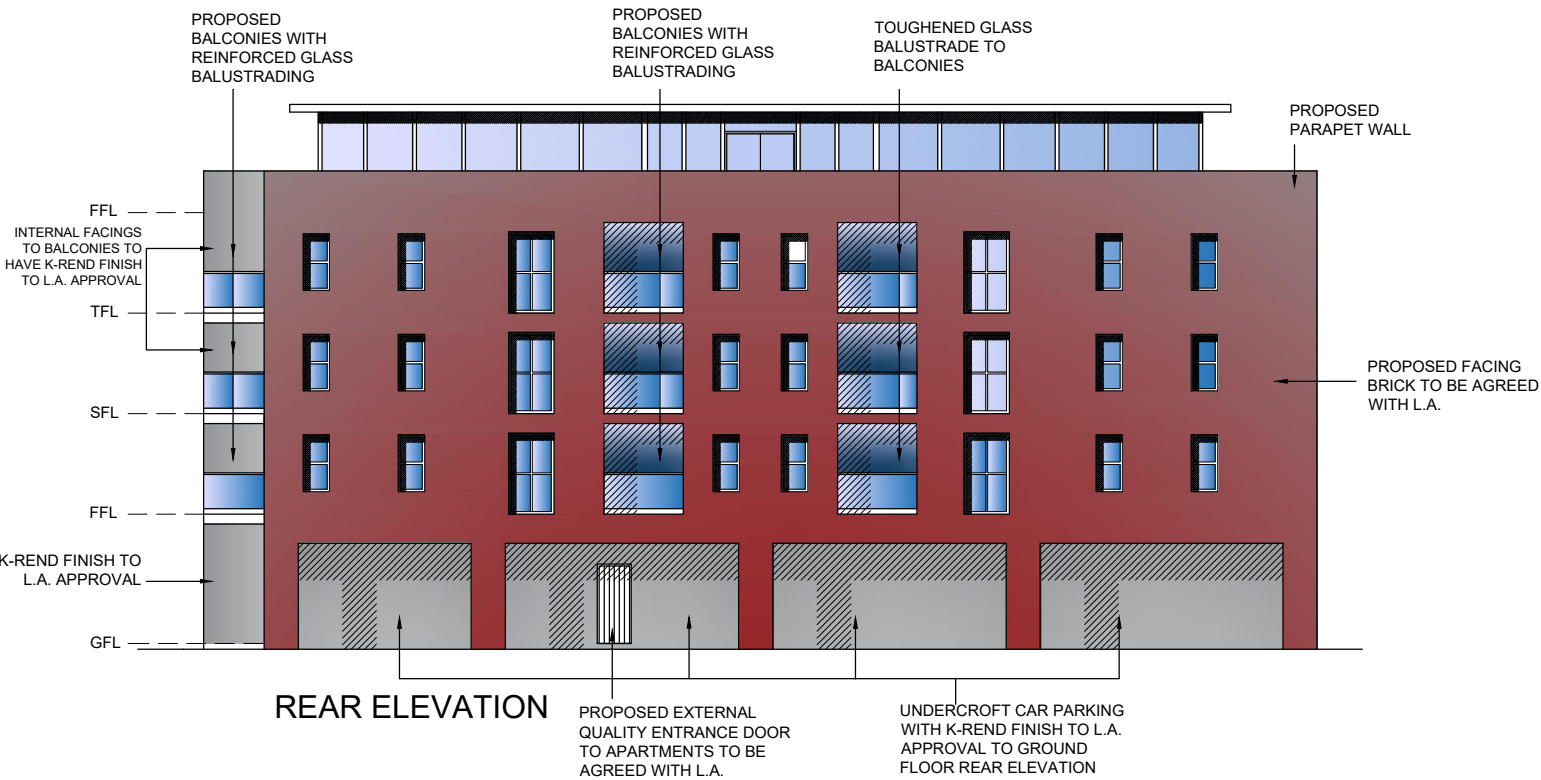
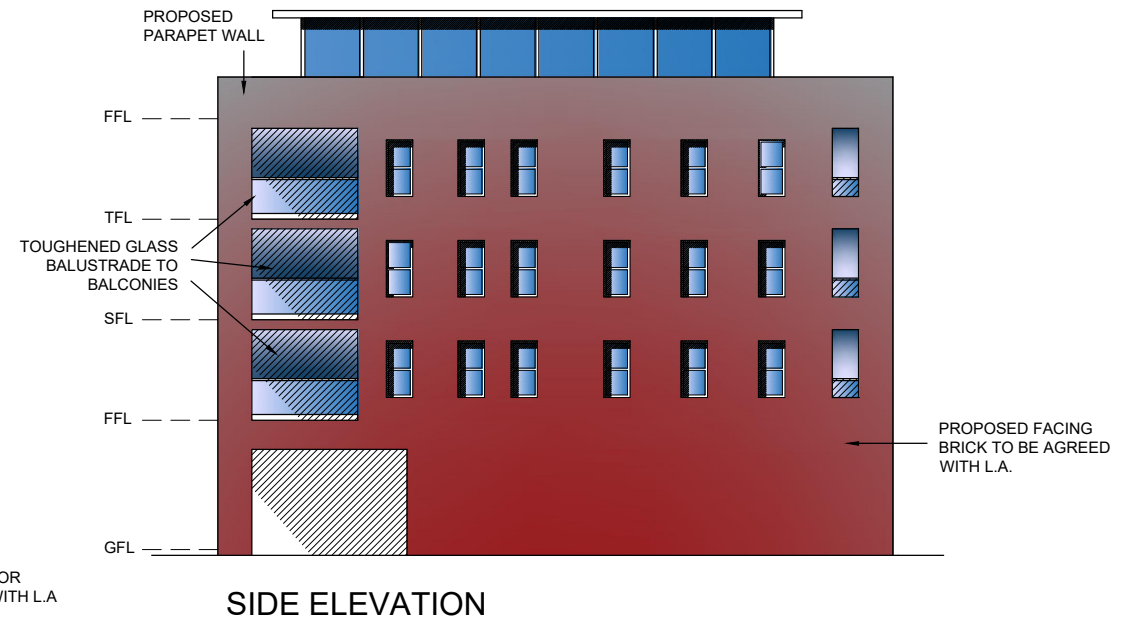


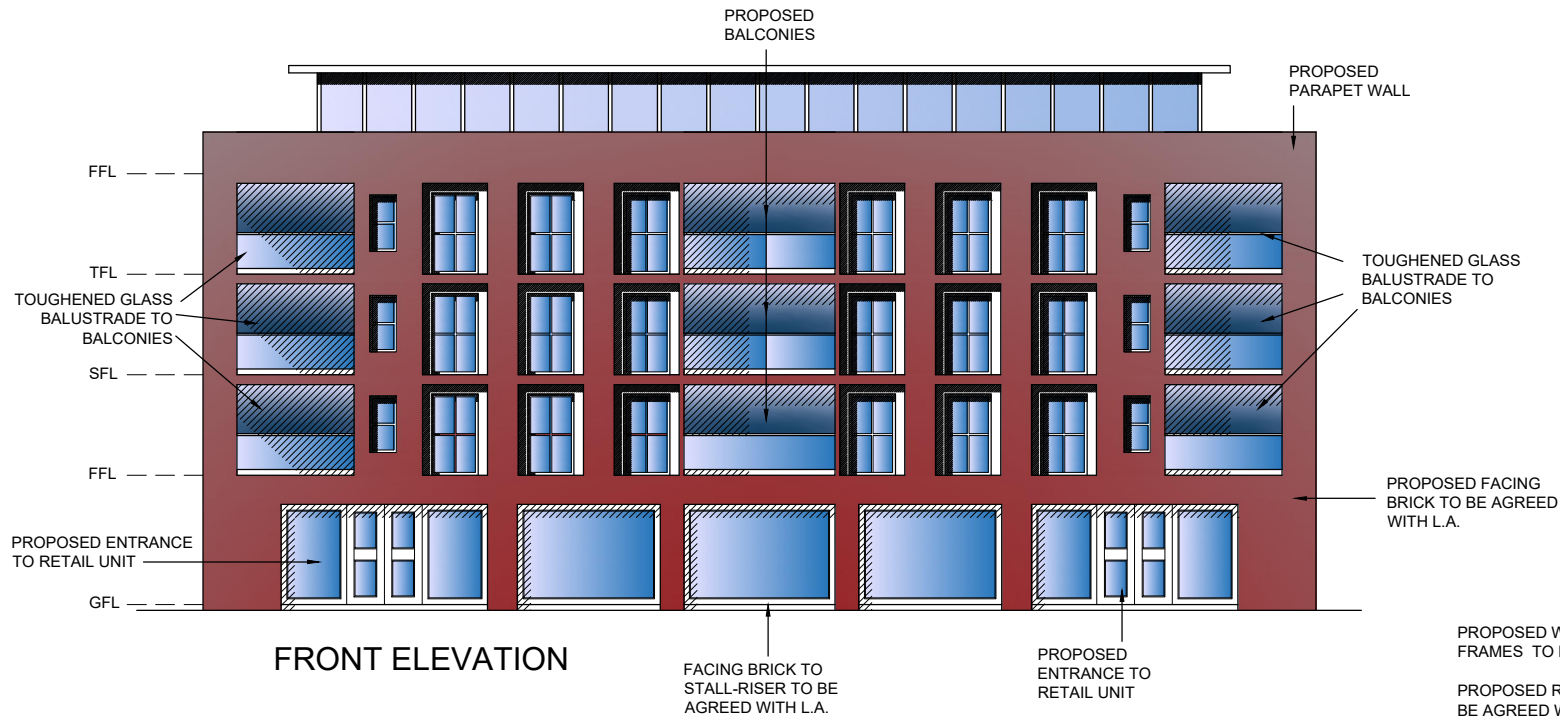

REV	DESCRIPTION
A	NUMBER OF APARTMENTS REDUCED TO 24 AND GENERAL AMENDMENTS TO THE SIZE AND MASSING OF THE BUILDING 09.07.21
B	NOTES ADDED 21.09.21 D.D.
C	REDUCTION IN HEIGHT TO PROPOSED BUILDING 02.02.22 R.S.P.
D	RETAIL ENTRANCE REPOSITIONED 07.03.22 D.D.
E	SECOND ENTRANCE TO RETAIL ADDED, NOTES AMENDED, VEHICLE ACCESS CHANGED TO UNDERCROFT PARKING 19.12.22 R.L.
F	BALCONY'S ON ALL LEVELS CHANGED AND UNDERCROFT STRUCTURE CHANGED 21.12.22 R.L.
G	BUILDING DEPTH REDUCED BY 150MM AND FLOOR PLANS AMENDED 02.02.23 D.D.
H	FOURTH FLOOR GLAZING PERIMETER TO PREVIOUS LAYOUT 13.03.23 D.D.
I	COLOUR ADDED TO ELEVATIONS 31.07.23 R.S.P.

PROPOSED ELEVATIONS			
PROPOSED RESIDENTIAL DEVELOPMENT 121-131 BELL LANE, BURY, BL9 6BB			
CLIENT:	SIMON EISENBERG		
DWG NO:	PL K987/05		
SCALE:	1/200 @ A3		
DRAWN BY:	R.S.P.		
DATE:	08/02/21		
REV:			
MICHIGAN HOUSE, 17-19 CHORLEY NEW ROAD, BOLTON, BL1 4QR TEL: 01204 392233 FAX: 01204 528505 WWW.NEILPIKEARCHITECTURE.CO.UK EMAIL: INFO@NEILPIKEARCHITECTS.CO.UK			
COPYRIGHT OF THIS DRAWING REMAINS WITH THE ARCHITECT. DO NOT SCALE FROM THIS DRAWING. WORK TO FIGURED DIMENSIONS. CHECK ALL DIMENSIONS ON SITE. IN THE EVENT OF ANY DISCREPANCY REFER QUERY TO THE ARCHITECTS.			