



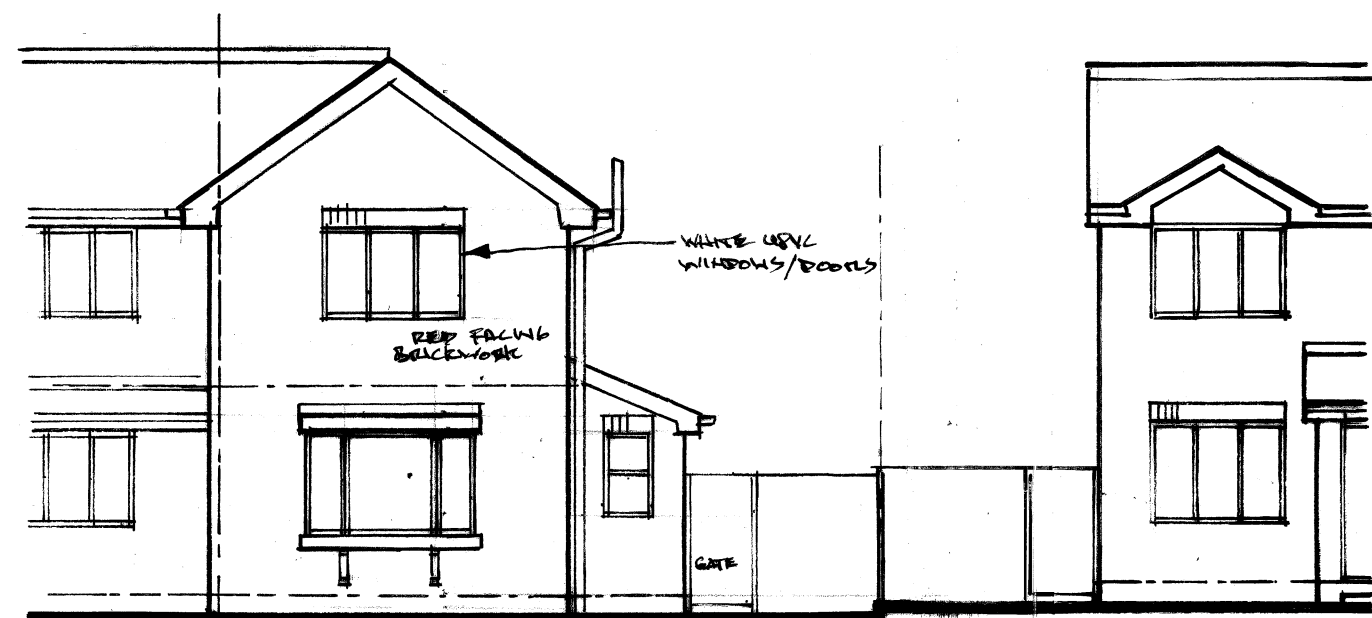


EXISTING FRONT ELEVATION/STREET SCENE. 1:100




EXISTING SIDE ELEVATION

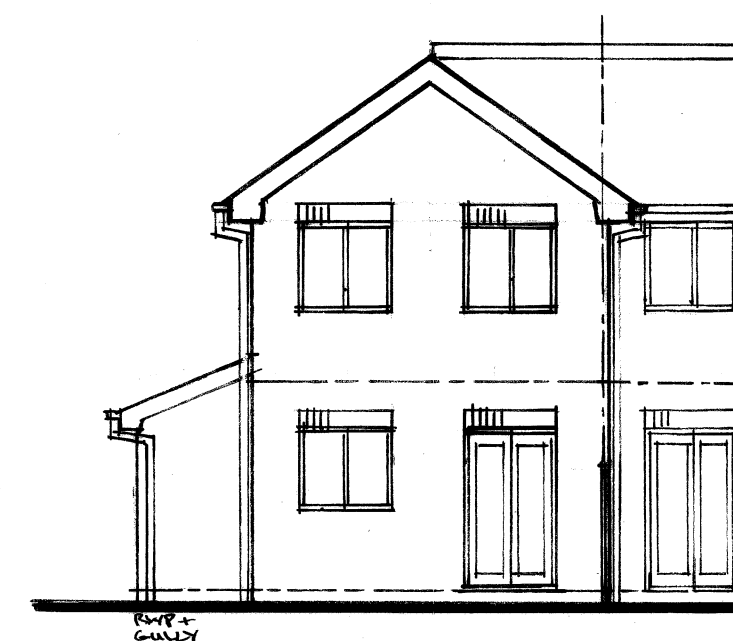


EXISTING REAR ELEVATION

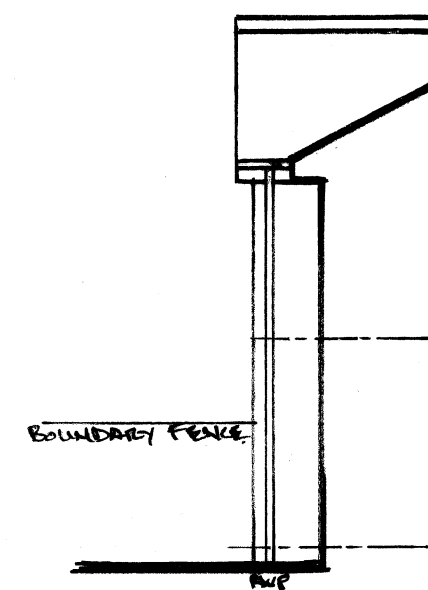

EXISTING REAR SIDE ELEVATION

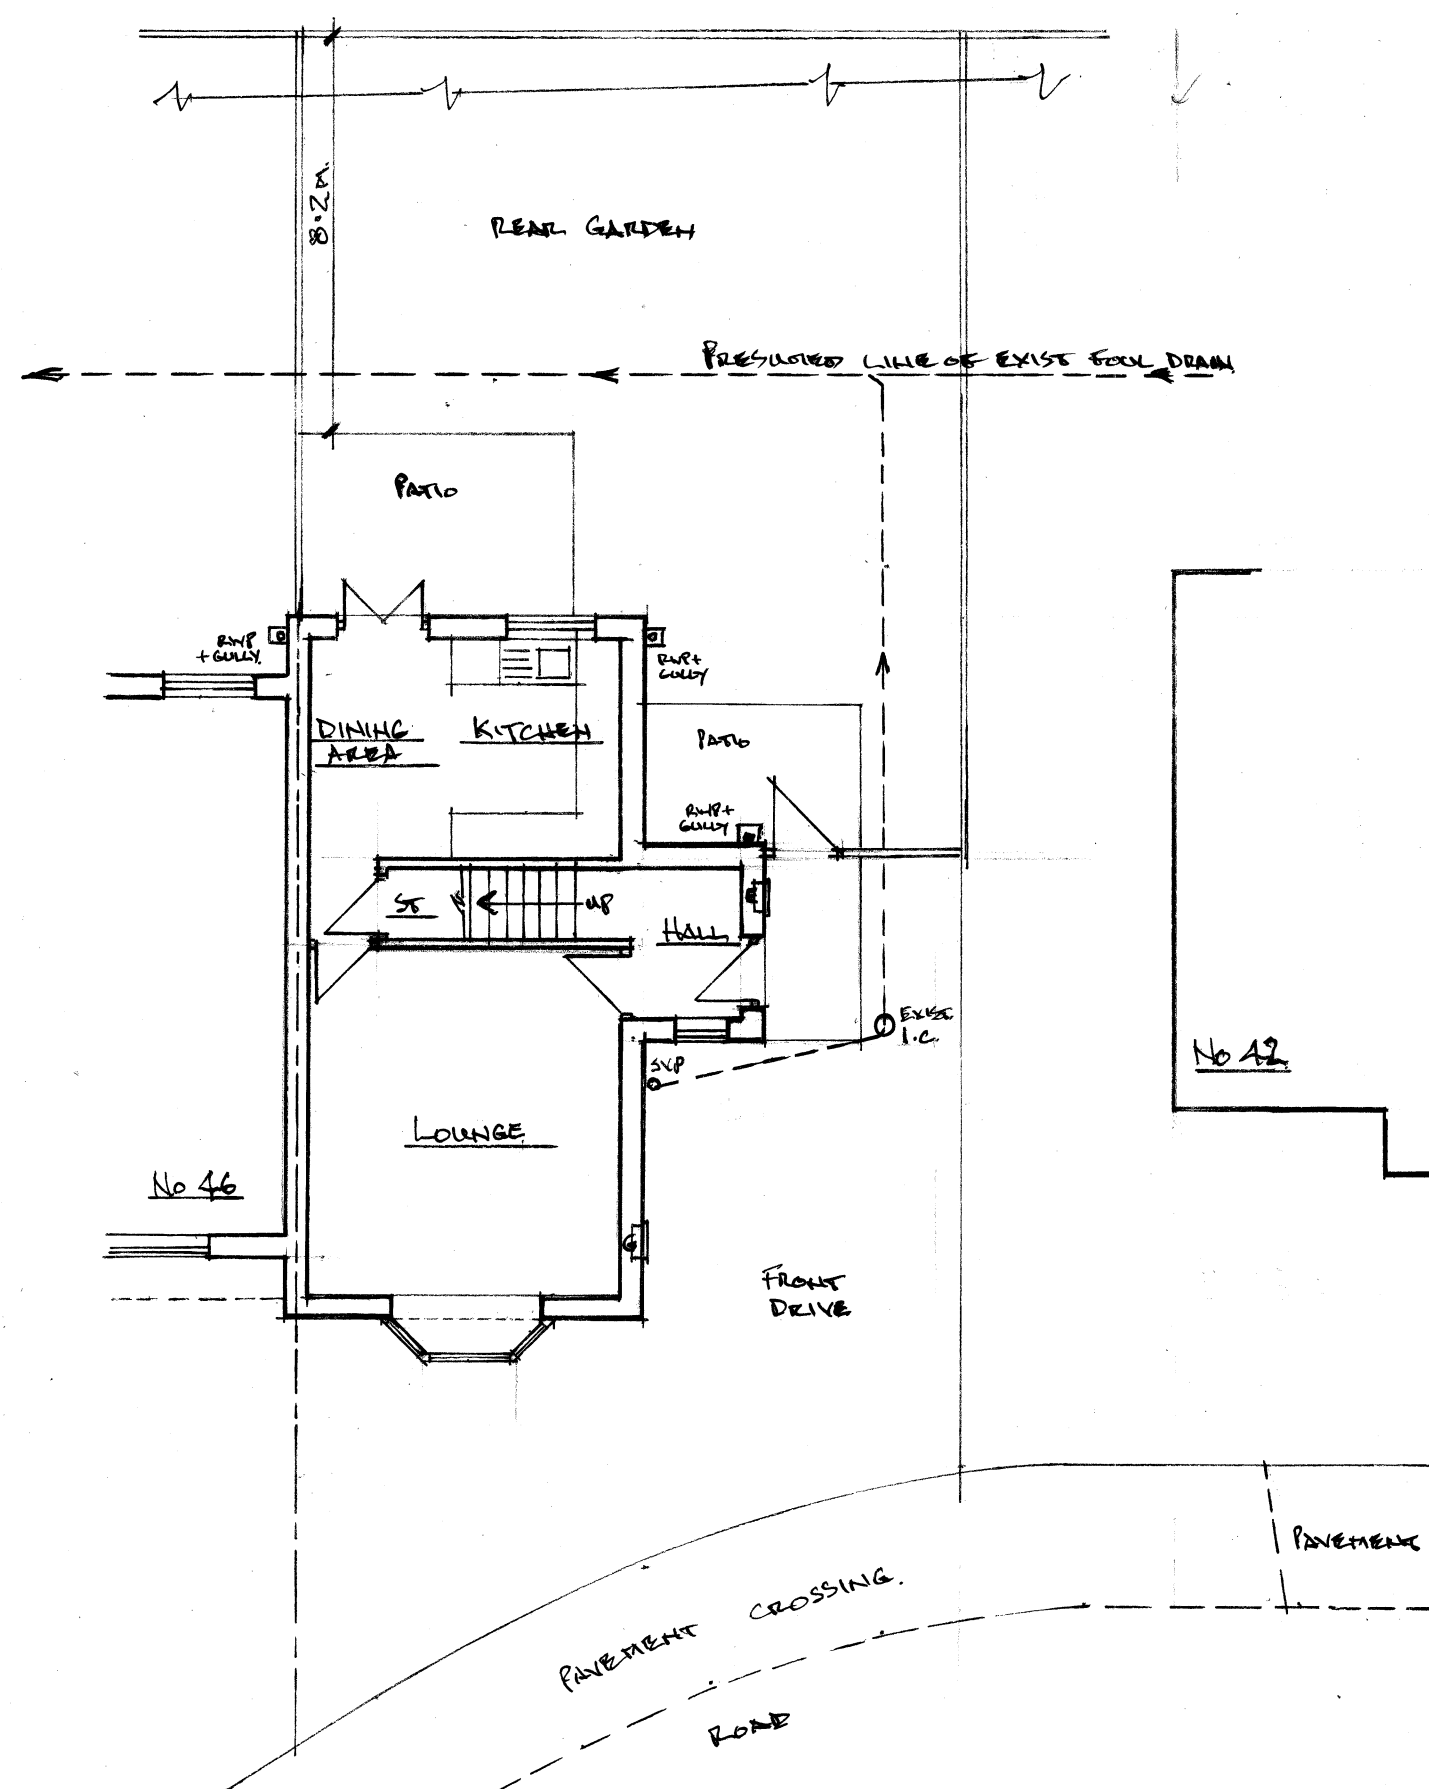

EXISTING GROUND FLOOR PLAN. 1:100

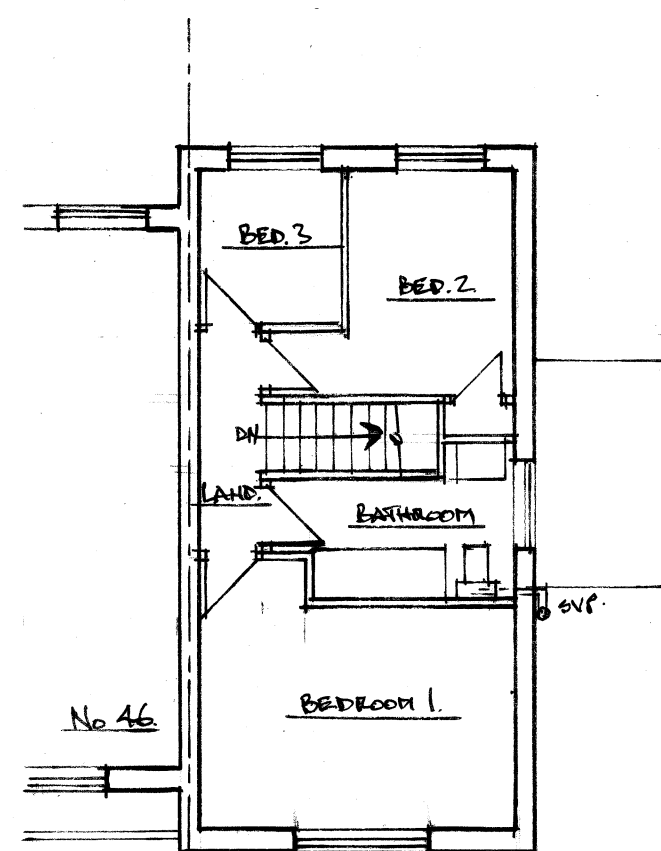

EXISTING FIRST FLOOR PLAN



LOCATION PLAN. 1:1250



NEIL BUTTERWORTH
Tel:
Mobile: 07785 275483
89 Higher A Insworth Road,
Radcliffe, Manchester M26 4JJ

Job Title **PROPOSED TWO STOREY SIDE/SINGLE STOREY
REAR EXTENSION, & EXT./INTERNAL ALTERATIONS
AT 44 ELTERWATER CLOSE, BURY.**

Drawing Title **EXISTING PLANS & ELEVATIONS**

Scale
1:100

Date
OCT. 25.

Drawn by
NB

Drawing No.
1