



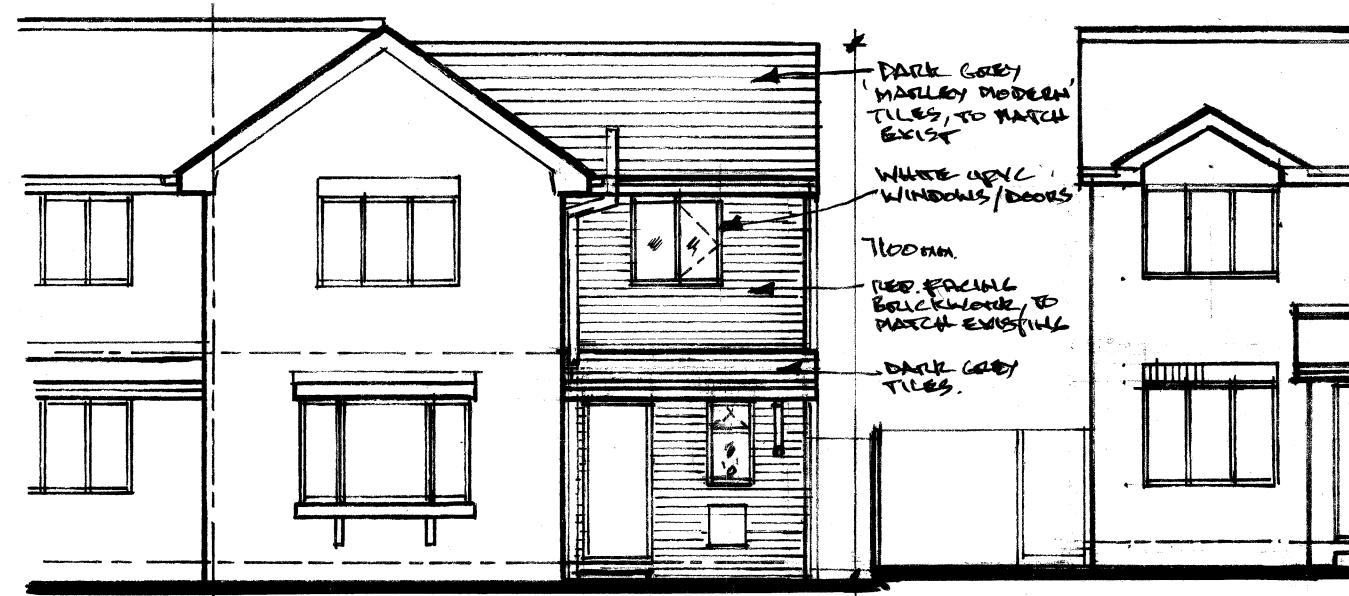


PROPOSED FRONT ELEVATION / STREET SCENE 1:100

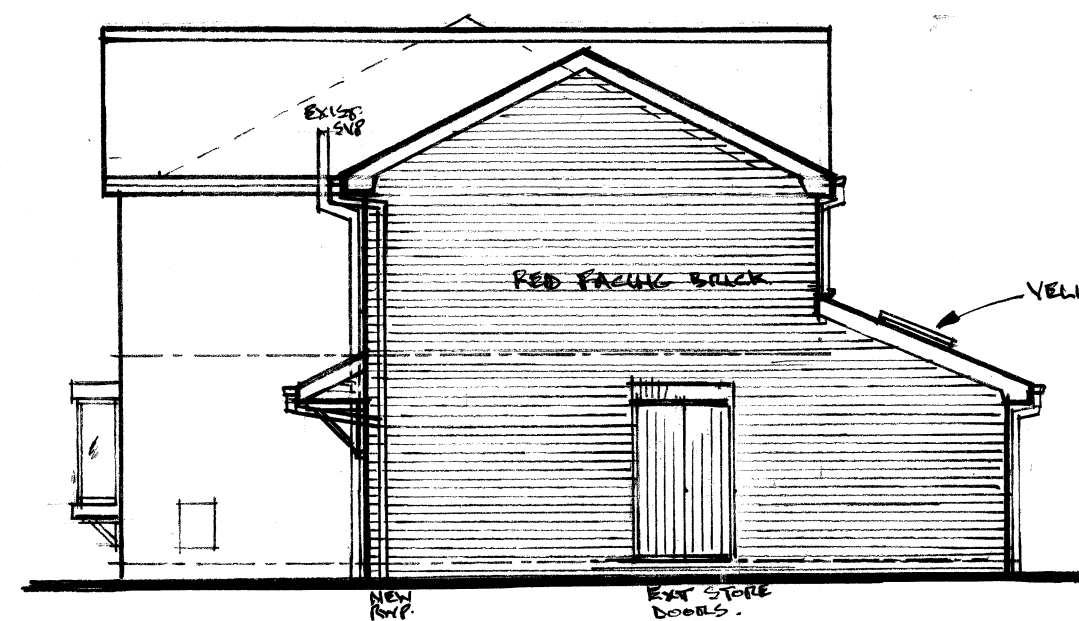


PROPOSED SIDE ELEVATION




PROPOSED REAR ELEVATION

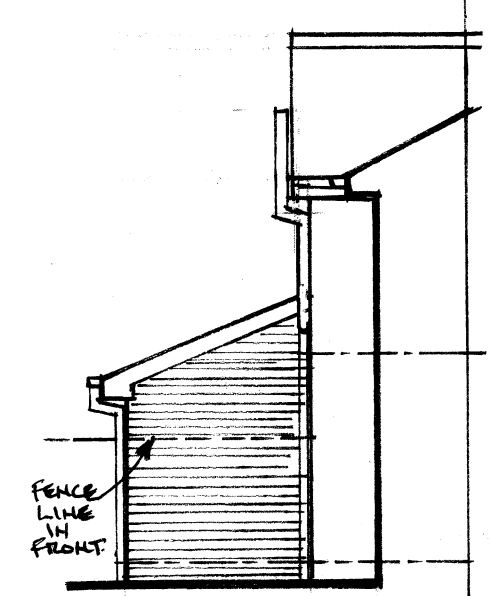


PROPOSED REAR SIDE ELEVATION

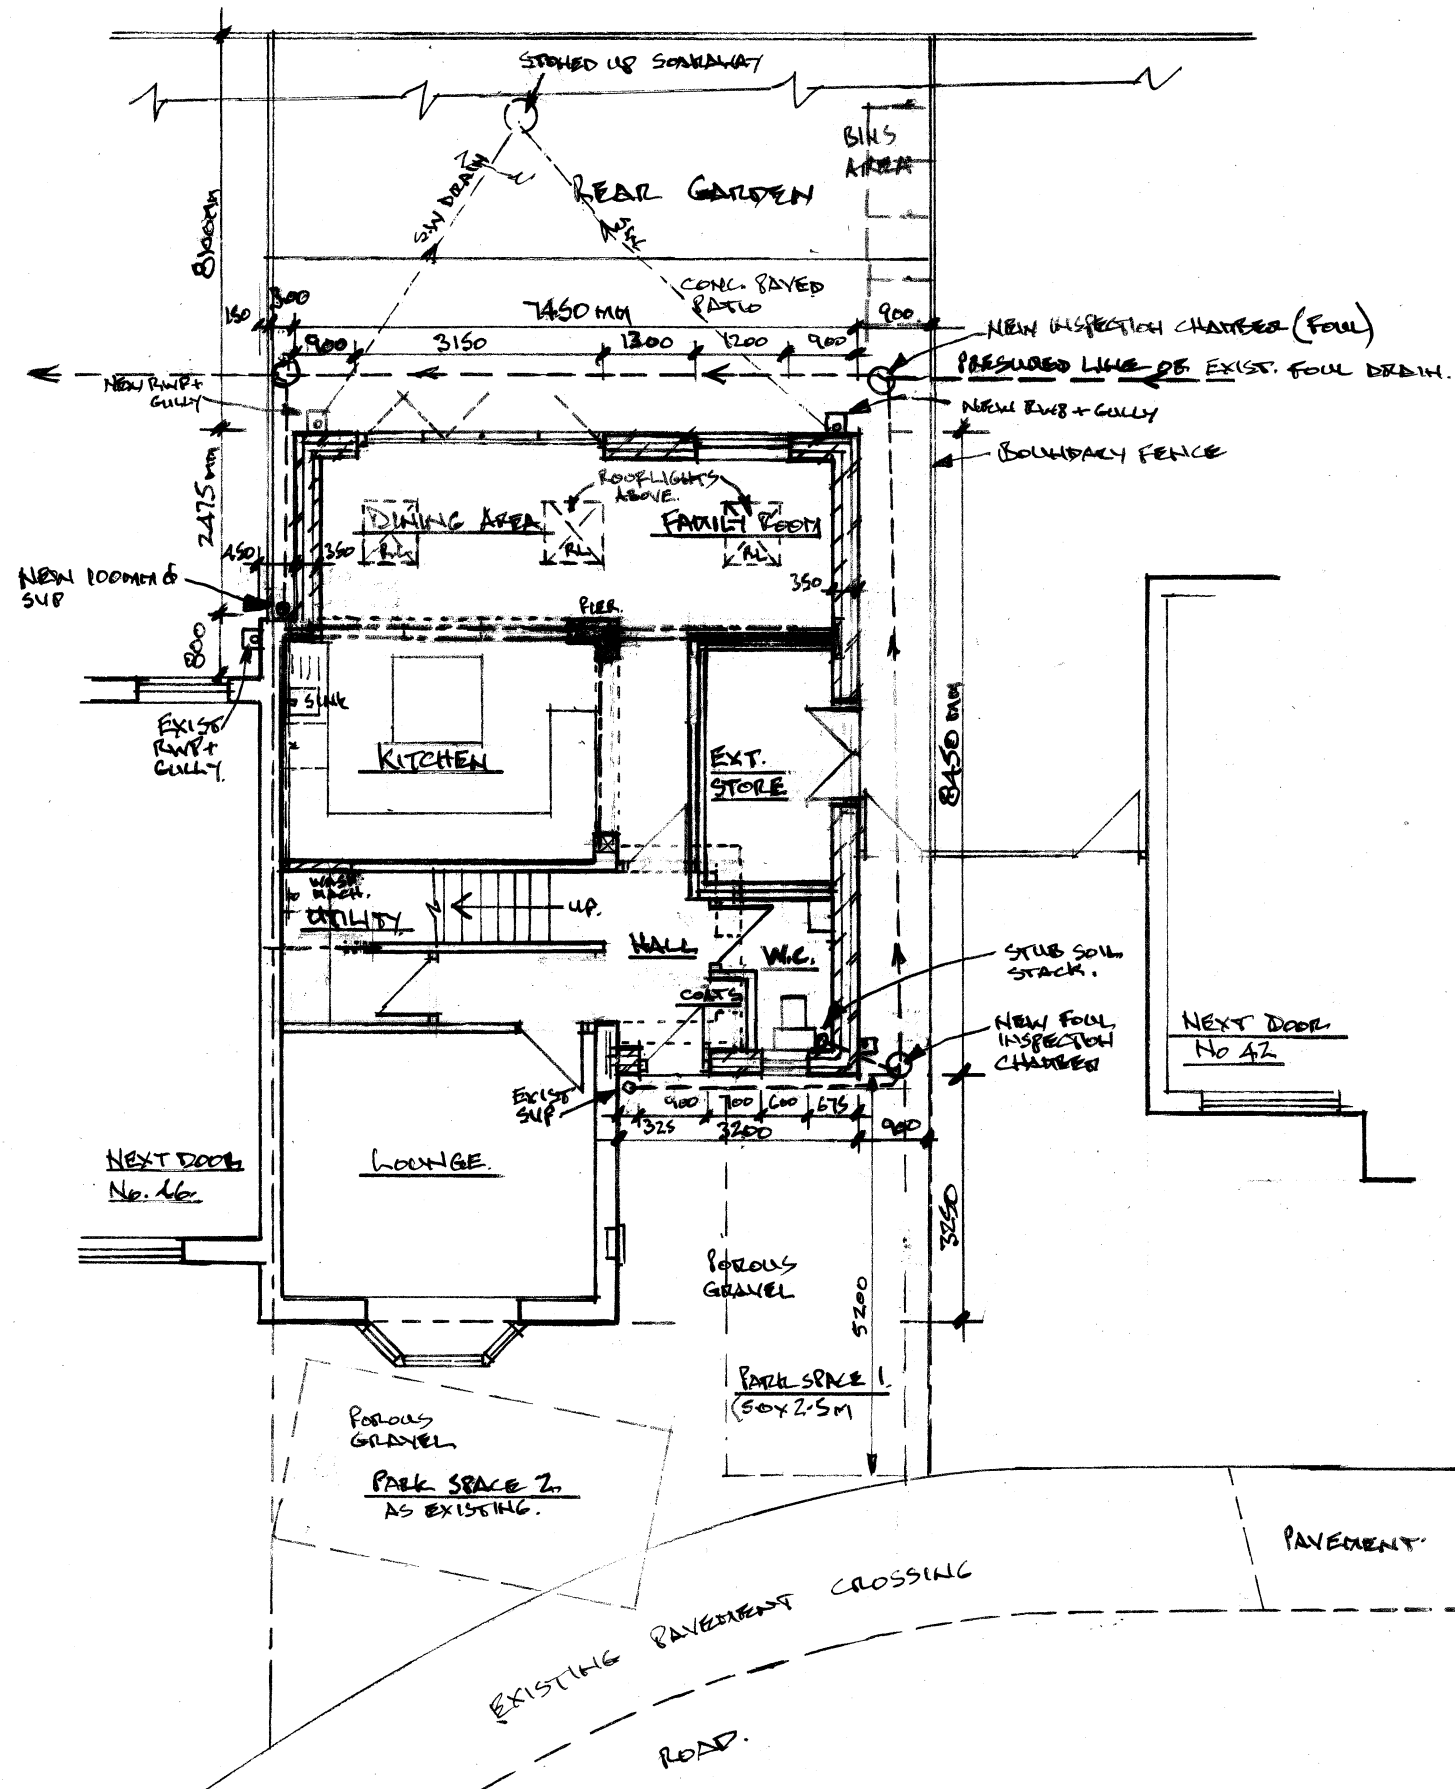

PROPOSED GROUND FLOOR PLAN 1:100

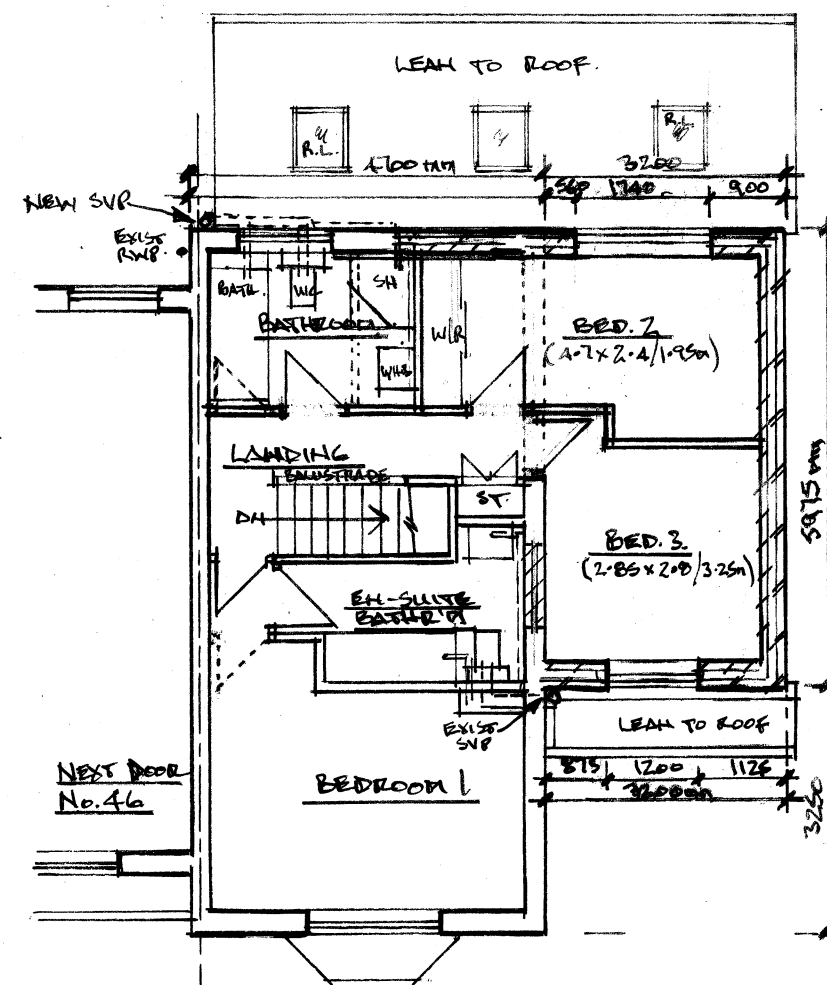

PROPOSED FIRST FLOOR PLAN

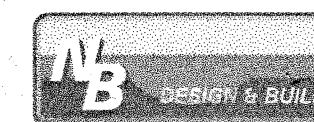

NEIL BUTTERWORTH
Tel:
Mobile: 07785 275483
89 Higher Ainsworth Road,
Radcliffe, Manchester M26 4JJ

Job Title **PROPOSED TWO STOREY SIDE/SINGLE STOREY REAR EXTENSION, & EXT./INTERNAL ALTERATIONS AT 44 ELTERWATER CLOSE, BURY**

Drawing Title **PROPOSED PLANS & ELEVATIONS**

Scale 1:100	Date OCT 25	Drawn by NB	Drawing No. 2
-----------------------	-----------------------	-----------------------	-------------------------